



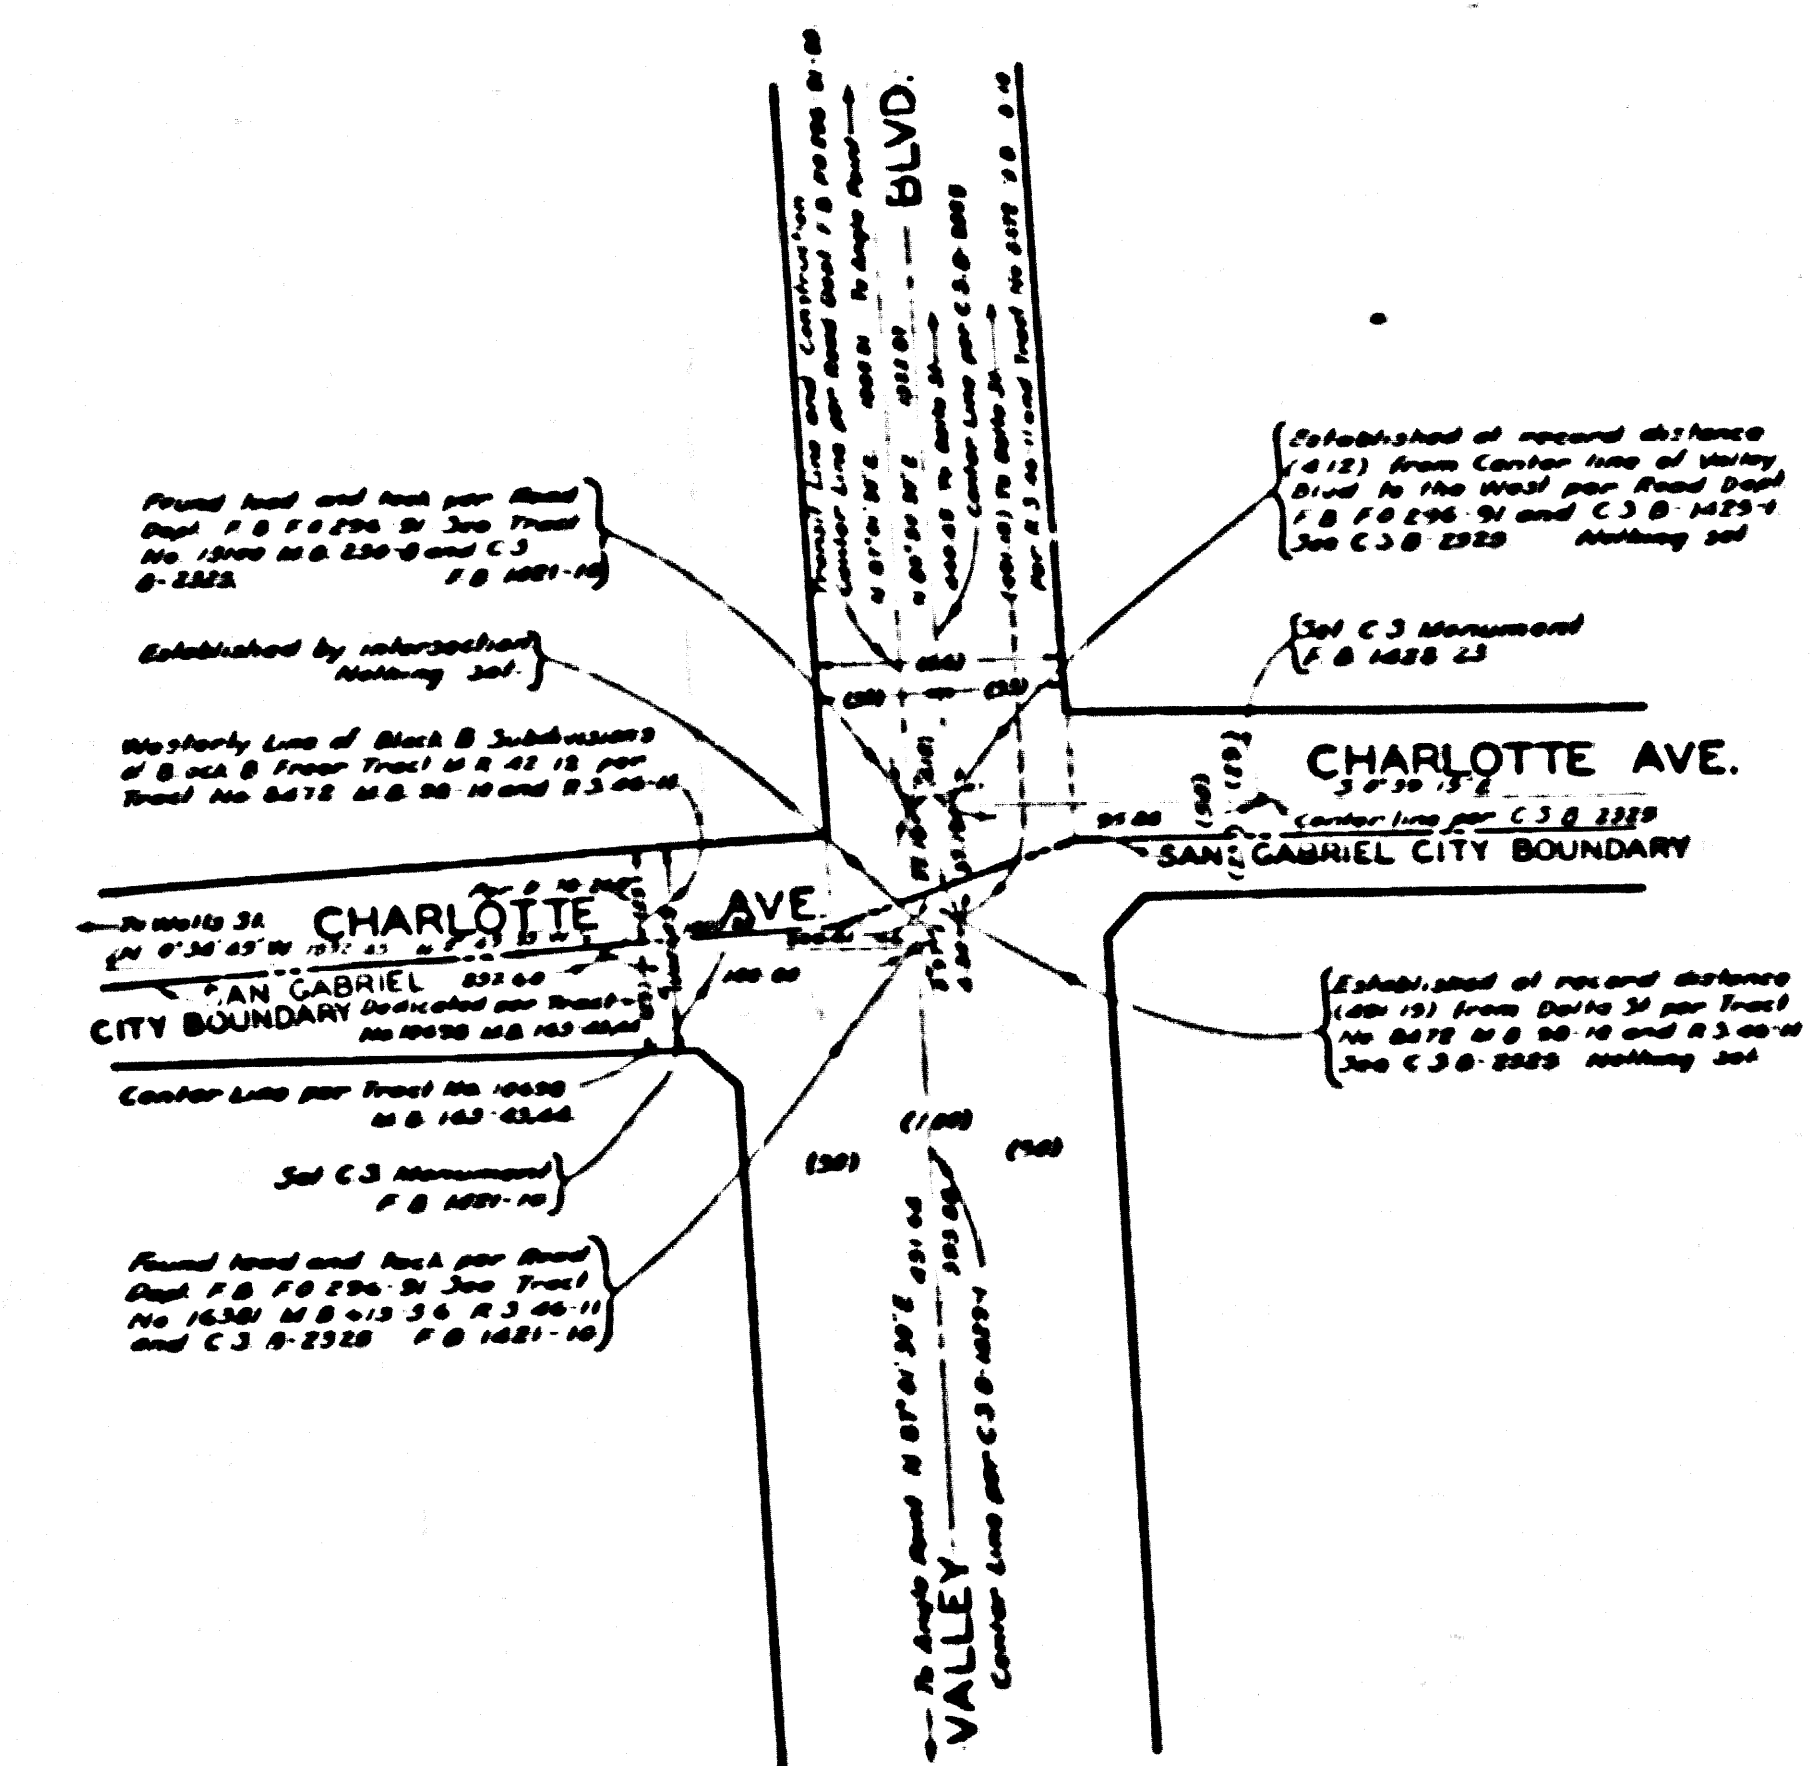

COUNTY OF LOS ANGELES  
 MAP OF  
**STREETS IN THE EARLE STREET  
 SANITARY SEWER DISTRICT**  
 COUNTY SURVEYORS MAP N2 B-2372  
 SCALE: 1 INCH=100 FT.

JOB NUMBER 8351  
 WILLIAM J. FOX-COUNTY SURVEYOR  
 SURVEYED FEB. 1948 - APRIL 1948  
 SURVEYED UNDER INSTRUCTIONS OF THE  
 BOARD OF SUPERVISORS PER ORDER DATED  
 FEBRUARY 26, 1948.  
 BEARINGS ARE BASED ON THE CALIFORNIA  
 COORDINATE SYSTEM, ZONE 1, PER CHAPTER  
 1307 STATUTES 1947 - SEE C.S. 9423.  
 F.B. 1421 - 5-30  
 FIELD WORK BY.....J.L. LANGAN  
 OFFICE WORK BY.....T.F. LUCKOW  
 S. SHINODA  
 CHECKED BY.....D.W. FINLEY

THIS MAP MADE TO ESTABLISH CENTER LINES  
 ON THE STREETS IN THIS AREA PRELIMINARY TO  
 CONSTRUCTION OF SEWERS IN THE EARLE STREET  
 SANITARY SEWER DISTRICT. (C.L. N2 1236)

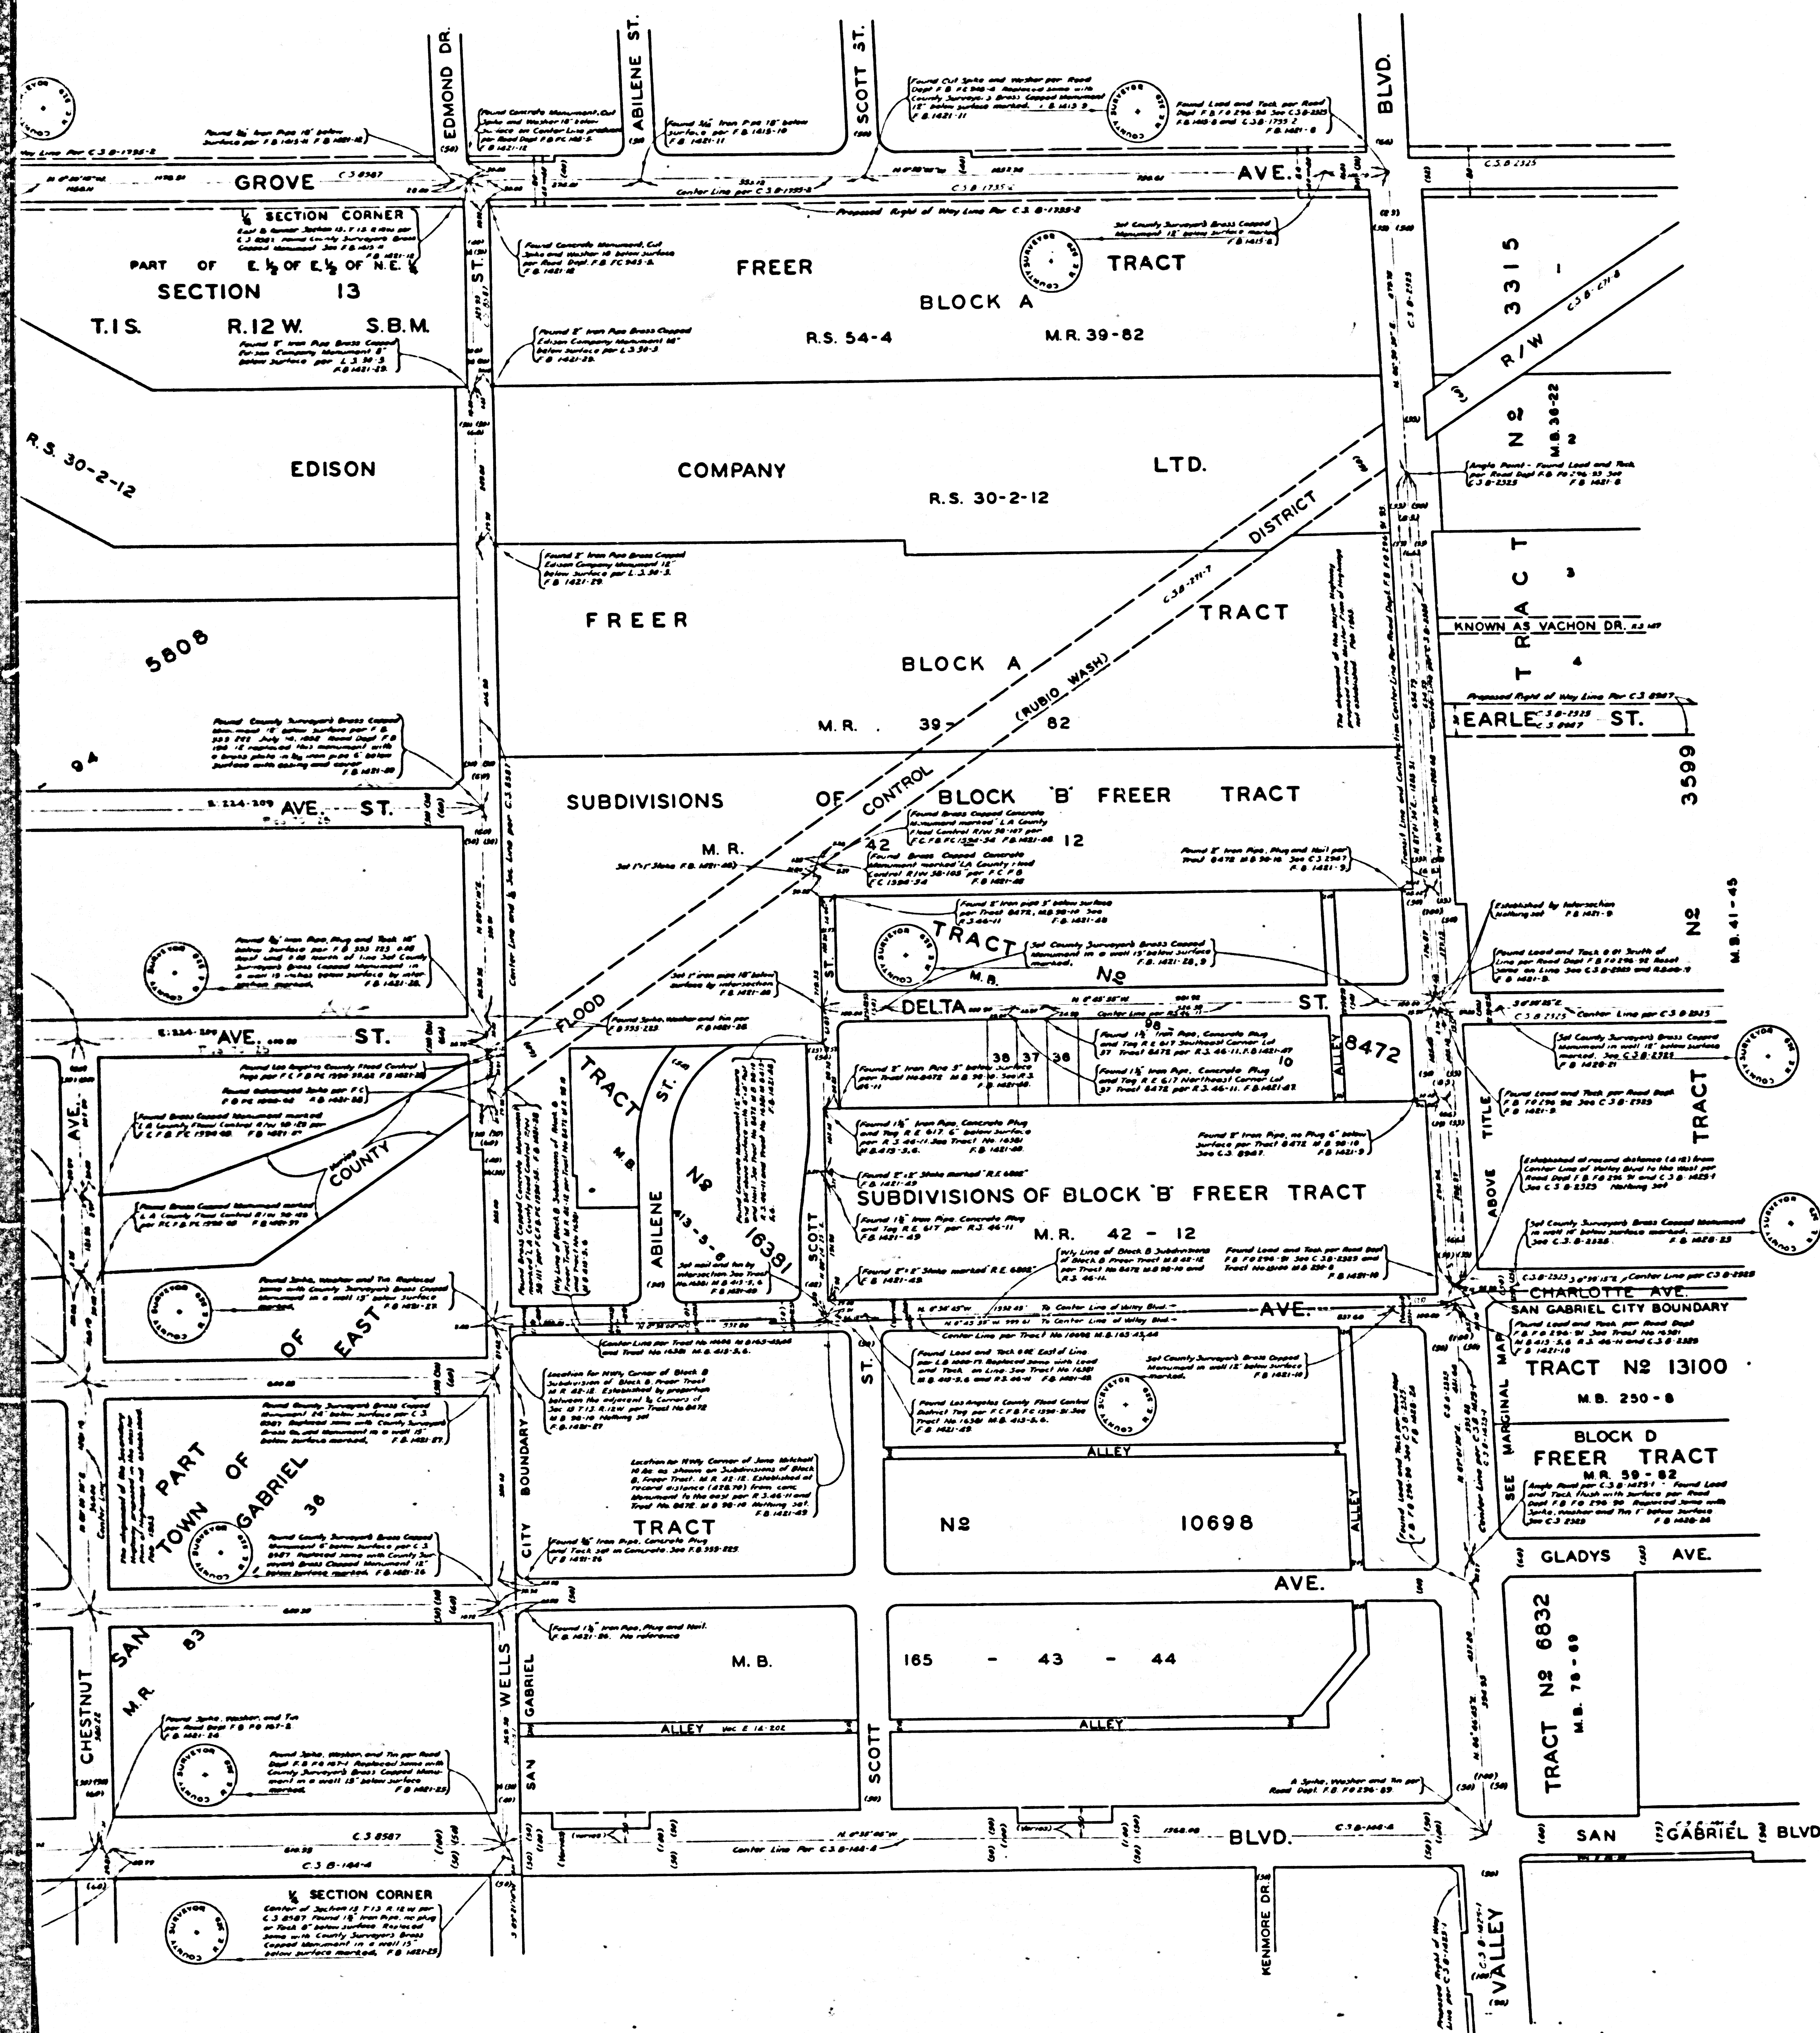