


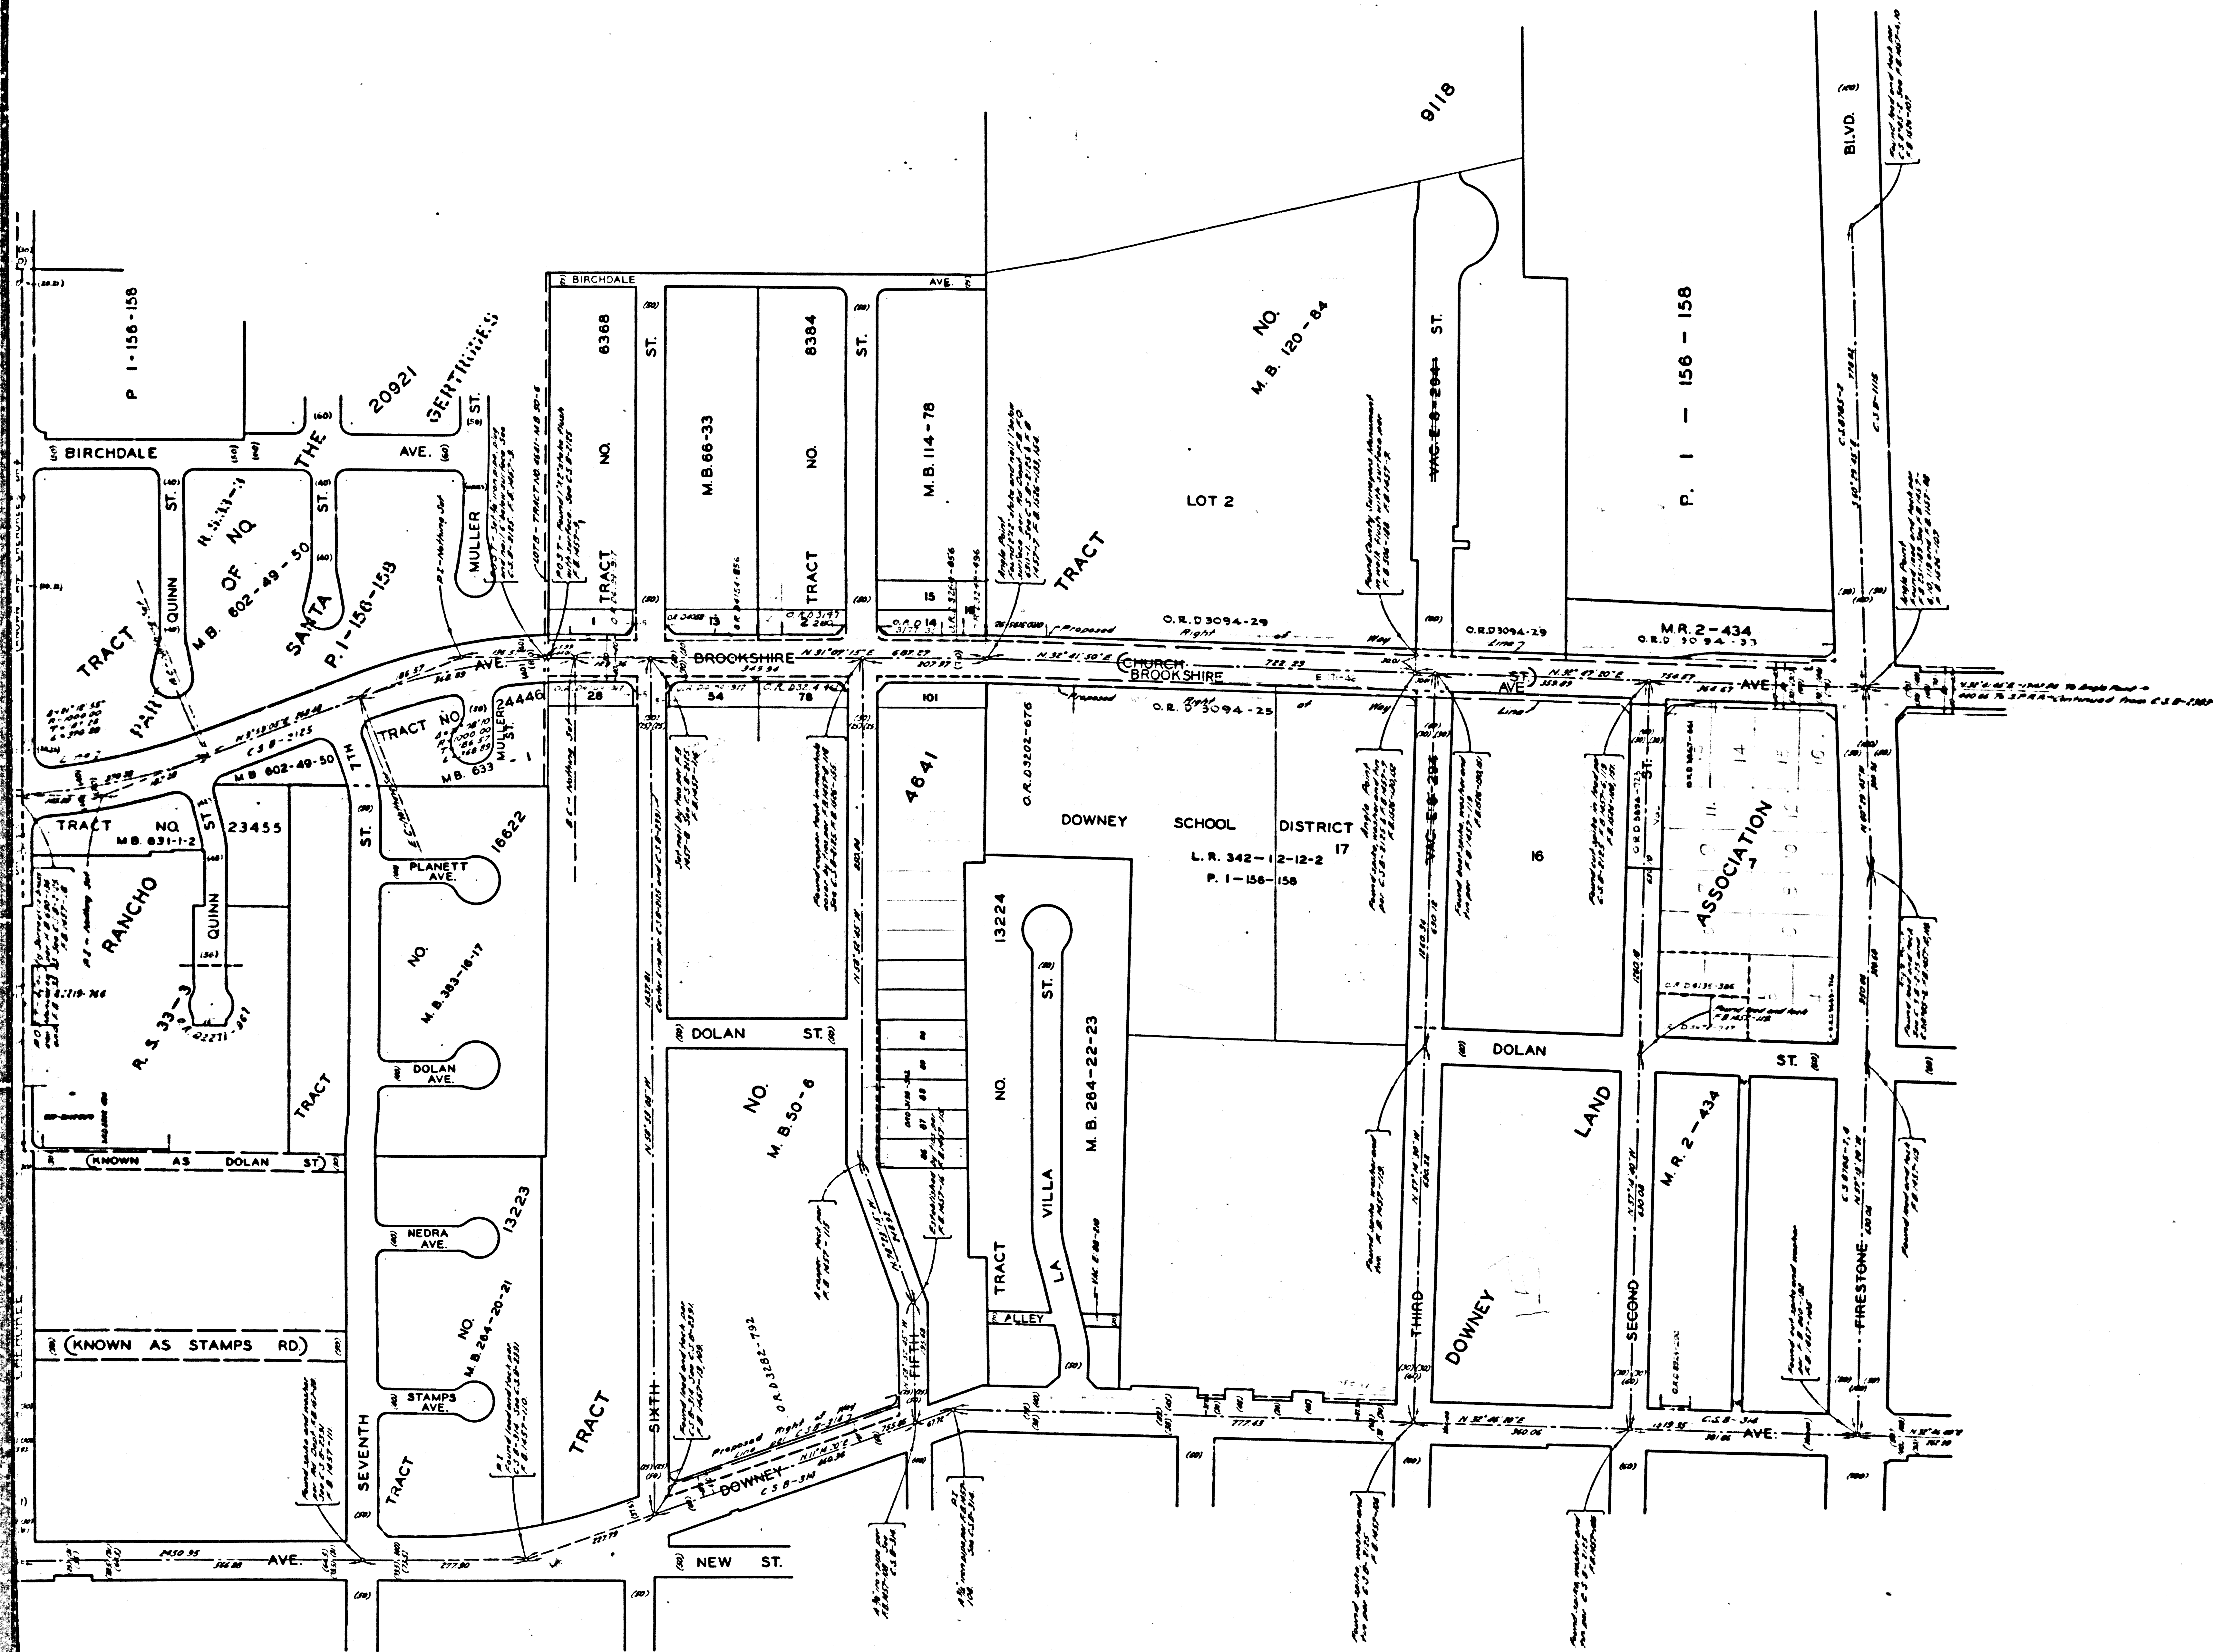

COUNTY OF LOS ANGELES
 MAP OF
BROOKSHIRE AVENUE
 FROM
 EVEREST STREET
 TO
 GALLATIN SCHOOL HOUSE ROAD
 COUNTY SURVEYORS MAP NO B-2383
 SHEET NO 2 OF 2 SHEETS
 SCALE:-1 INCH=100 FT.

JOB NUMBER 007408
 WILLIAM J. FOX-COUNTY SURVEYOR
 SURVEYED NOV 1932 TO FEB 1933
 SURVEYED ON REQUEST OF THE REGIONAL
 PLANNING COMMISSION UNDER SEC. 79, ORD.
 4099, BY LETTER DATED APRIL 1, 1932 AND
 BY BOARD ORDER DATED DEC. 11, 1931.
 BEARINGS ARE BASED ON THE CALIFORNIA
 COORDINATE SYSTEM ZONE 7, PER ACT
 8351 GENERAL LAWS. SEE C.S. 9423
 F.B. 1526-67-186

FIELD WORK BY E.F. ENGLISH
 OFFICE WORK BY C.W. COX
 T.H. BURNS
 CHECKED BY D.M. FINLEY

All Change Exp. Only to conform with
 latest 1933 standards unless
 otherwise noted.
 INDEX 33-1-1-1
 Revised Sept. 1963 G.L.L.

CSB-2383-2
 AI OF A4

