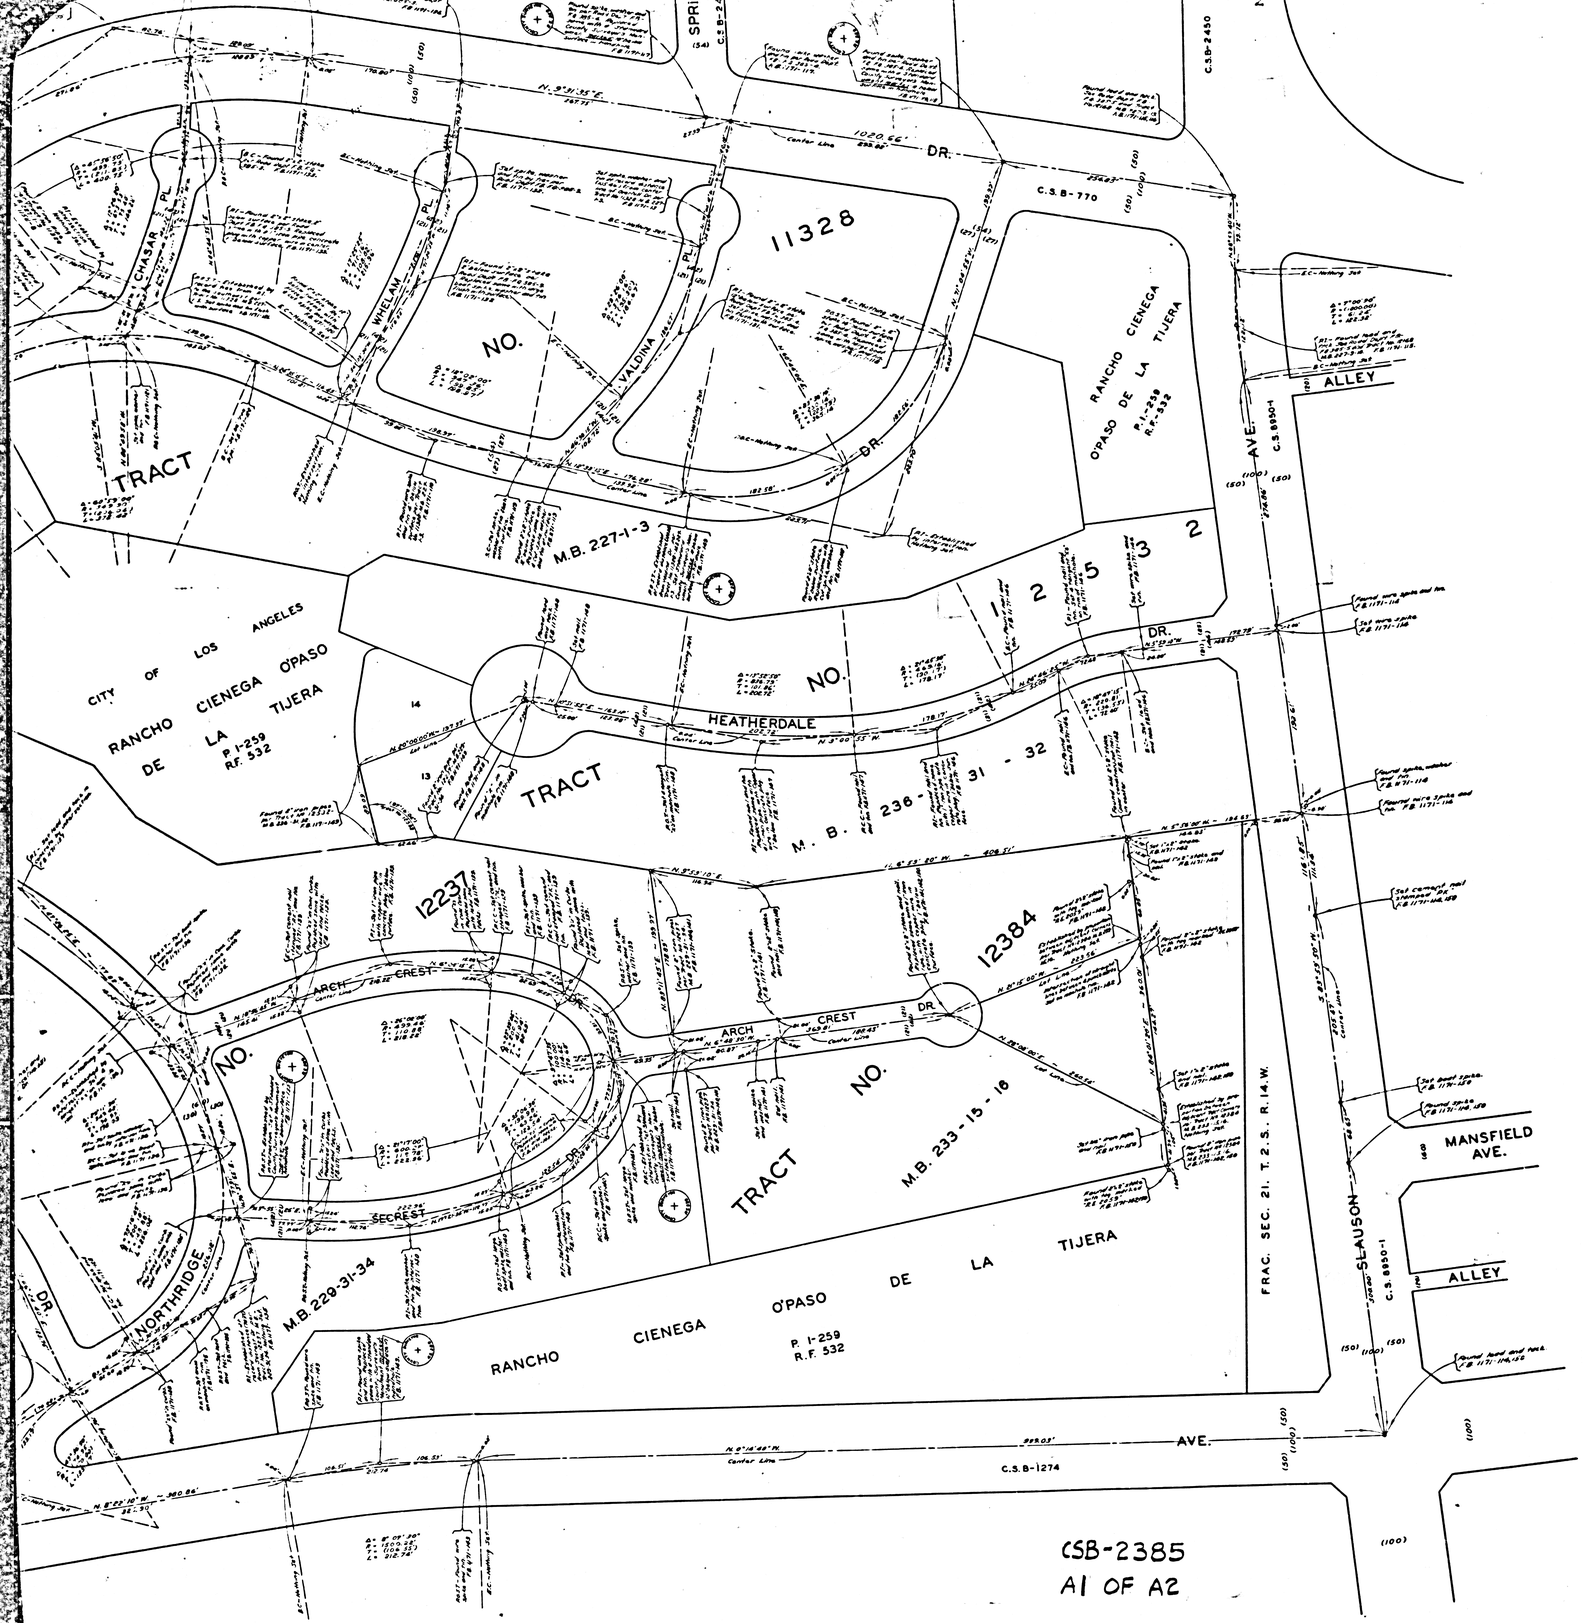

COUNTY OF LOS ANGELES
MAP OF
STREETS IN THE ONACREST DRIVE SANITARY SEWER DISTRICT

COUNTY SURVEYORS MAP № B-2385.
SCALE:-1 INCH = 50 FT.

JOB NUMBER 8351

WILLIAM J. FOX – COUNTY SURVEYOR
SURVEYED JULY 1945 AND
JAN. TO APR. 1946

SURVEYED ON REQUEST OF THE COUNTY ENGINEER UNDER SEC. 79, ORD. 4099 BY LETTER DATED JUNE 3, 1942.

BEARINGS ARE BASED ON THE CALIFORNIA COORDINATE SYSTEM ZONE 7, PER ACT 8351 GENERAL LAWS. SEE C.S. 9423.

F.B. 1158-5-11
F.B. 1171-113-150

FIELD WORK BY.....R.L. WILLEY.
OFFICE WORK BY.....C.W. COX.
G.D. BAILEY.
CHECKED BY.....D.M. FINLEY.

INDEX 24

THIS SURVEY MADE TO ESTABLISH CENTER LINES ON THE STREETS IN THIS AREA PRELIMINARY TO CONSTRUCTION OF SEWERS IN THE SANITARY SEWER DISTRICT COUNTY IMPROVEMENT JOB NO. 1143.

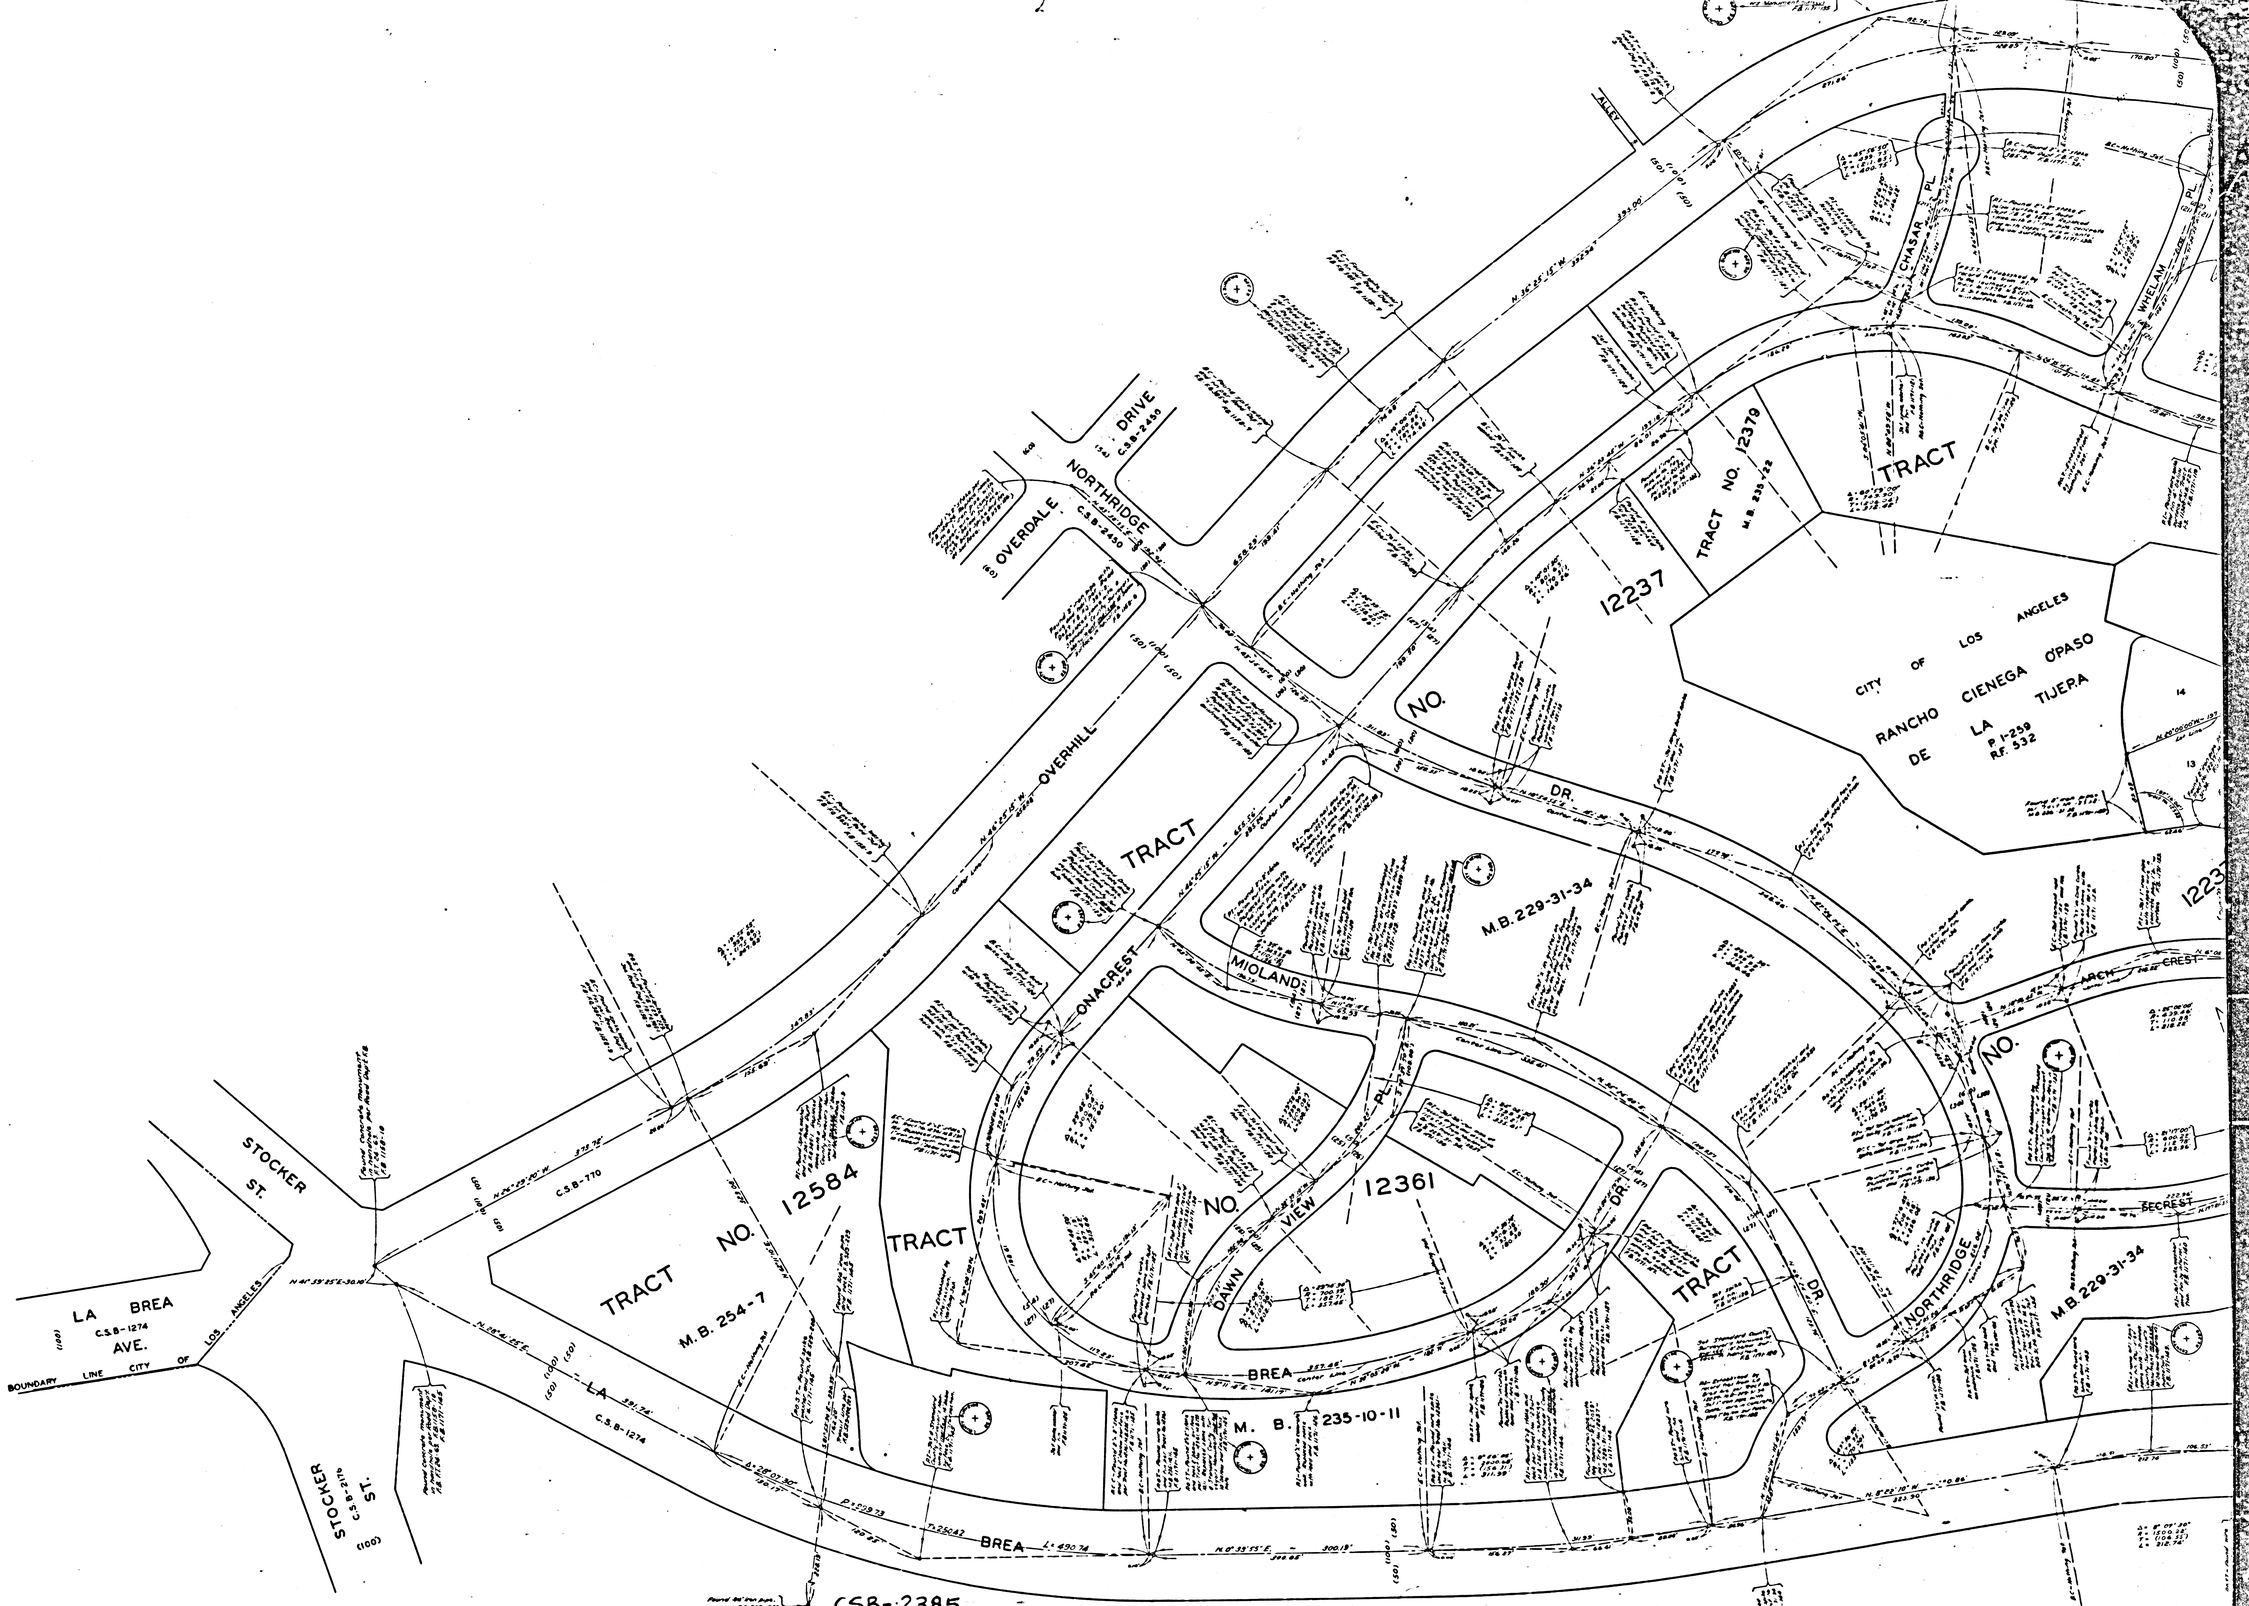
CHASAR PL.
WHELAN PL.
TRACT NO. 12379
M.B. 235-12
TRACT NO. 12237
CITY OF LOS ANGELES
RANCHO CIENEGA O'PASO DE LA TIJERA
P.I-259
R.F. 532
OVERDALE DRIVE
C.S.B-2450
NORTHRIDGE
OVERHILL
TRACT NO.
M.B. 229-31-34
MIDLAND
ONACREST
TRACT NO. 12361
DAWN VIEW PL.
TRACT NO. 12584
M.B. 254-7
TRACT
M.B. 235-10-11
BREA
NORTHRIDGE DR.
M.B. 229-31-34
SECREST
LA BREA AVE.
C.S.B-1274
BOUNDARY LINE CITY OF LOS ANGELES
STOCKER ST.
C.S.B-770
C.S.B-2170
CSB-2385
A2 OF A2