T E S

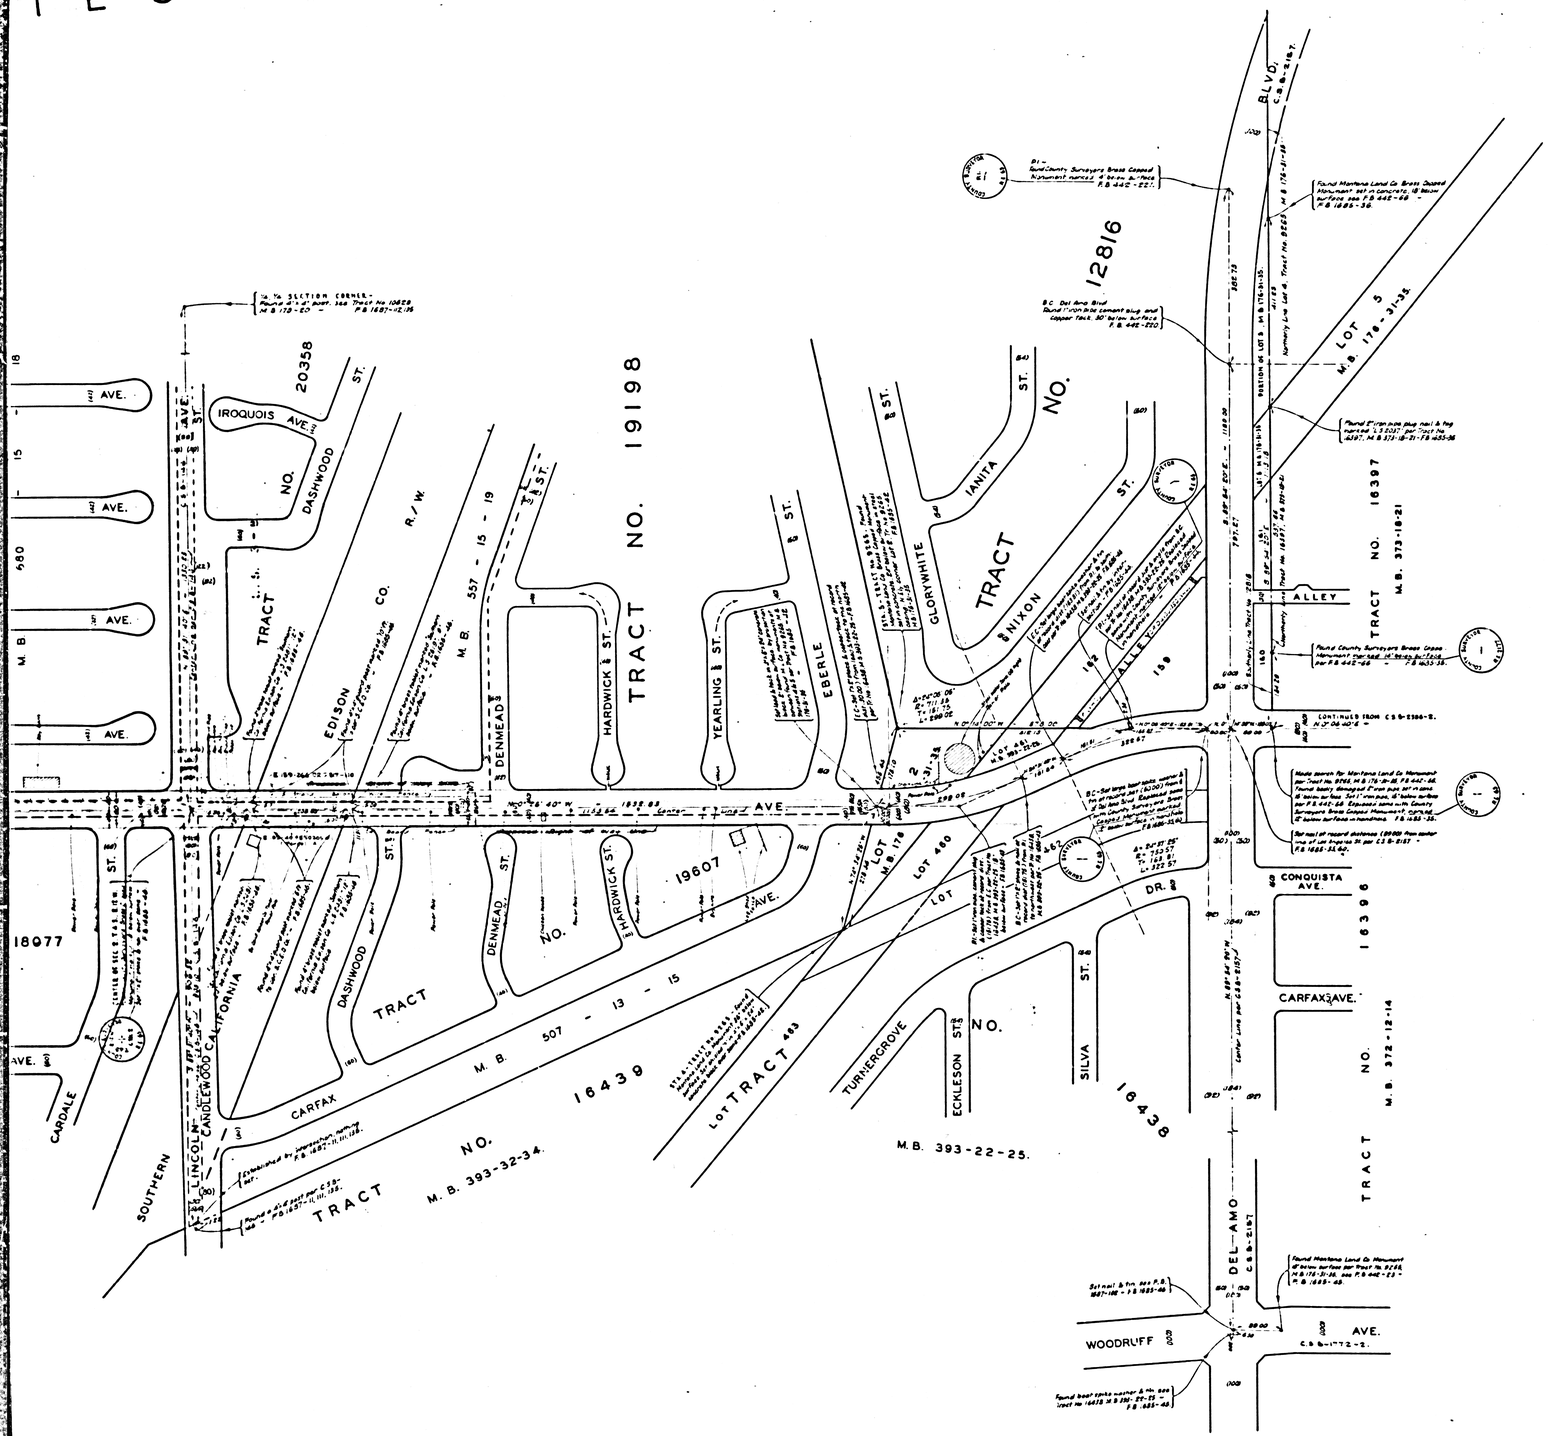

COUNTY OF LOS ANGELES
MAP OF
PALO VERDE AVENUE
FROM
ATHERTON STREET
TO
ARTESIA AVENUE

COUNTY SURVEYORS MAP Nº B-2386
SHEET Nº 3 OF 3 SHEETS
SCALE:-1 INCH = 100 FT.

JOB NUMBER 8637

WILLIAM J. FOX-COUNTY SURVEYOR
SURVEYED IN JUNE 1952.

SURVEYED ON REQUEST OF THE REGIONAL PLANNING COMMISSION UNDER SEC. 7 &, ORD. 4099 BY LETTER DATED APRIL 1, 1952 AND BY BOARD ORDER DATED DECEMBER 11, 1951.

BEARINGS ARE BASED ON THE CALIFORNIA COORDINATE SYSTEM ZONE 7, PER ACT 8351 GENERAL LAWS. SEE C.S.9423.

F.B. 1885-7-102

FIELD WORK BY N. R. SMITH
R. J. MITCHELL.
OFFICEWORK BY T. M. ICHIEN
CHECKED BY S. H. MILLER

INDEX 31
INDEX 32

Revised Oct, 1963 by G.L.

CSB-2386-3
A1 OF A3

COYOTES

LOS

P. I - 493 - 494
C.S. 6282
C.S. 5313
O.R.M. 7425 - 20-21.

TR. NO. 30 5 ST. 79 TR. NO. 30 ST. 548

SANTANA AVE. S

M.B. 781 - 12 - 13

DELOISE AVE. S

M. B. 786 — 16 — 17

ANDY

DROXFORD

BOUNDARY LINE CITY OF DAIRY VALLEY

AVE.

DILLMAN ST.

WOLFE ST.

BIGELOW ST.

IROQUOIS AVE.

27059

TRACT NO.

E BIGELOW

E MICHELSON

M B 680 - 11 - 14

TRACT NO. 26700

CANDOR

IROQUOIS AVE.

KETTLER AVE.

KIRTLAND AVE.

HACKETT AVE.

680

M. B.

20358

IROQUOIS AVE.

NO. DASHWOOD ST.

TRACT

EDISON Co.

R / W

557 - 15 - 19

M. B.

PALO VERDE

BALFERN AVE.

TRACT NO. 24158

M. B. 641 - 60 - 61

LA JARA

HEDDA

HUNGERFORD

ARABELLA

BOUNDARY LINE CITY OF LAKEWOOD

COUNTY

BOUNDARY LINE CITY OF LAKEWOOD

DROXFORD

TRACT NO. 1998

EDGEFIELD

CHARLWOOD

CARFAX AVE.

M. B. 528 - 25 - 27

TRACT

WOLFE

BIGELOW

NO.

MICHELSON

CANDOR

CAPETOWN

18077

CARFAX AVE.

M. B. 516 - 14 - 16

CARDALE

SOUTHERN

ALLINGTON

HUFF AVE.

CARFAX

DASHWOOD

TRACT

DENMEAD

CSB-2386-3
A2 OF A3

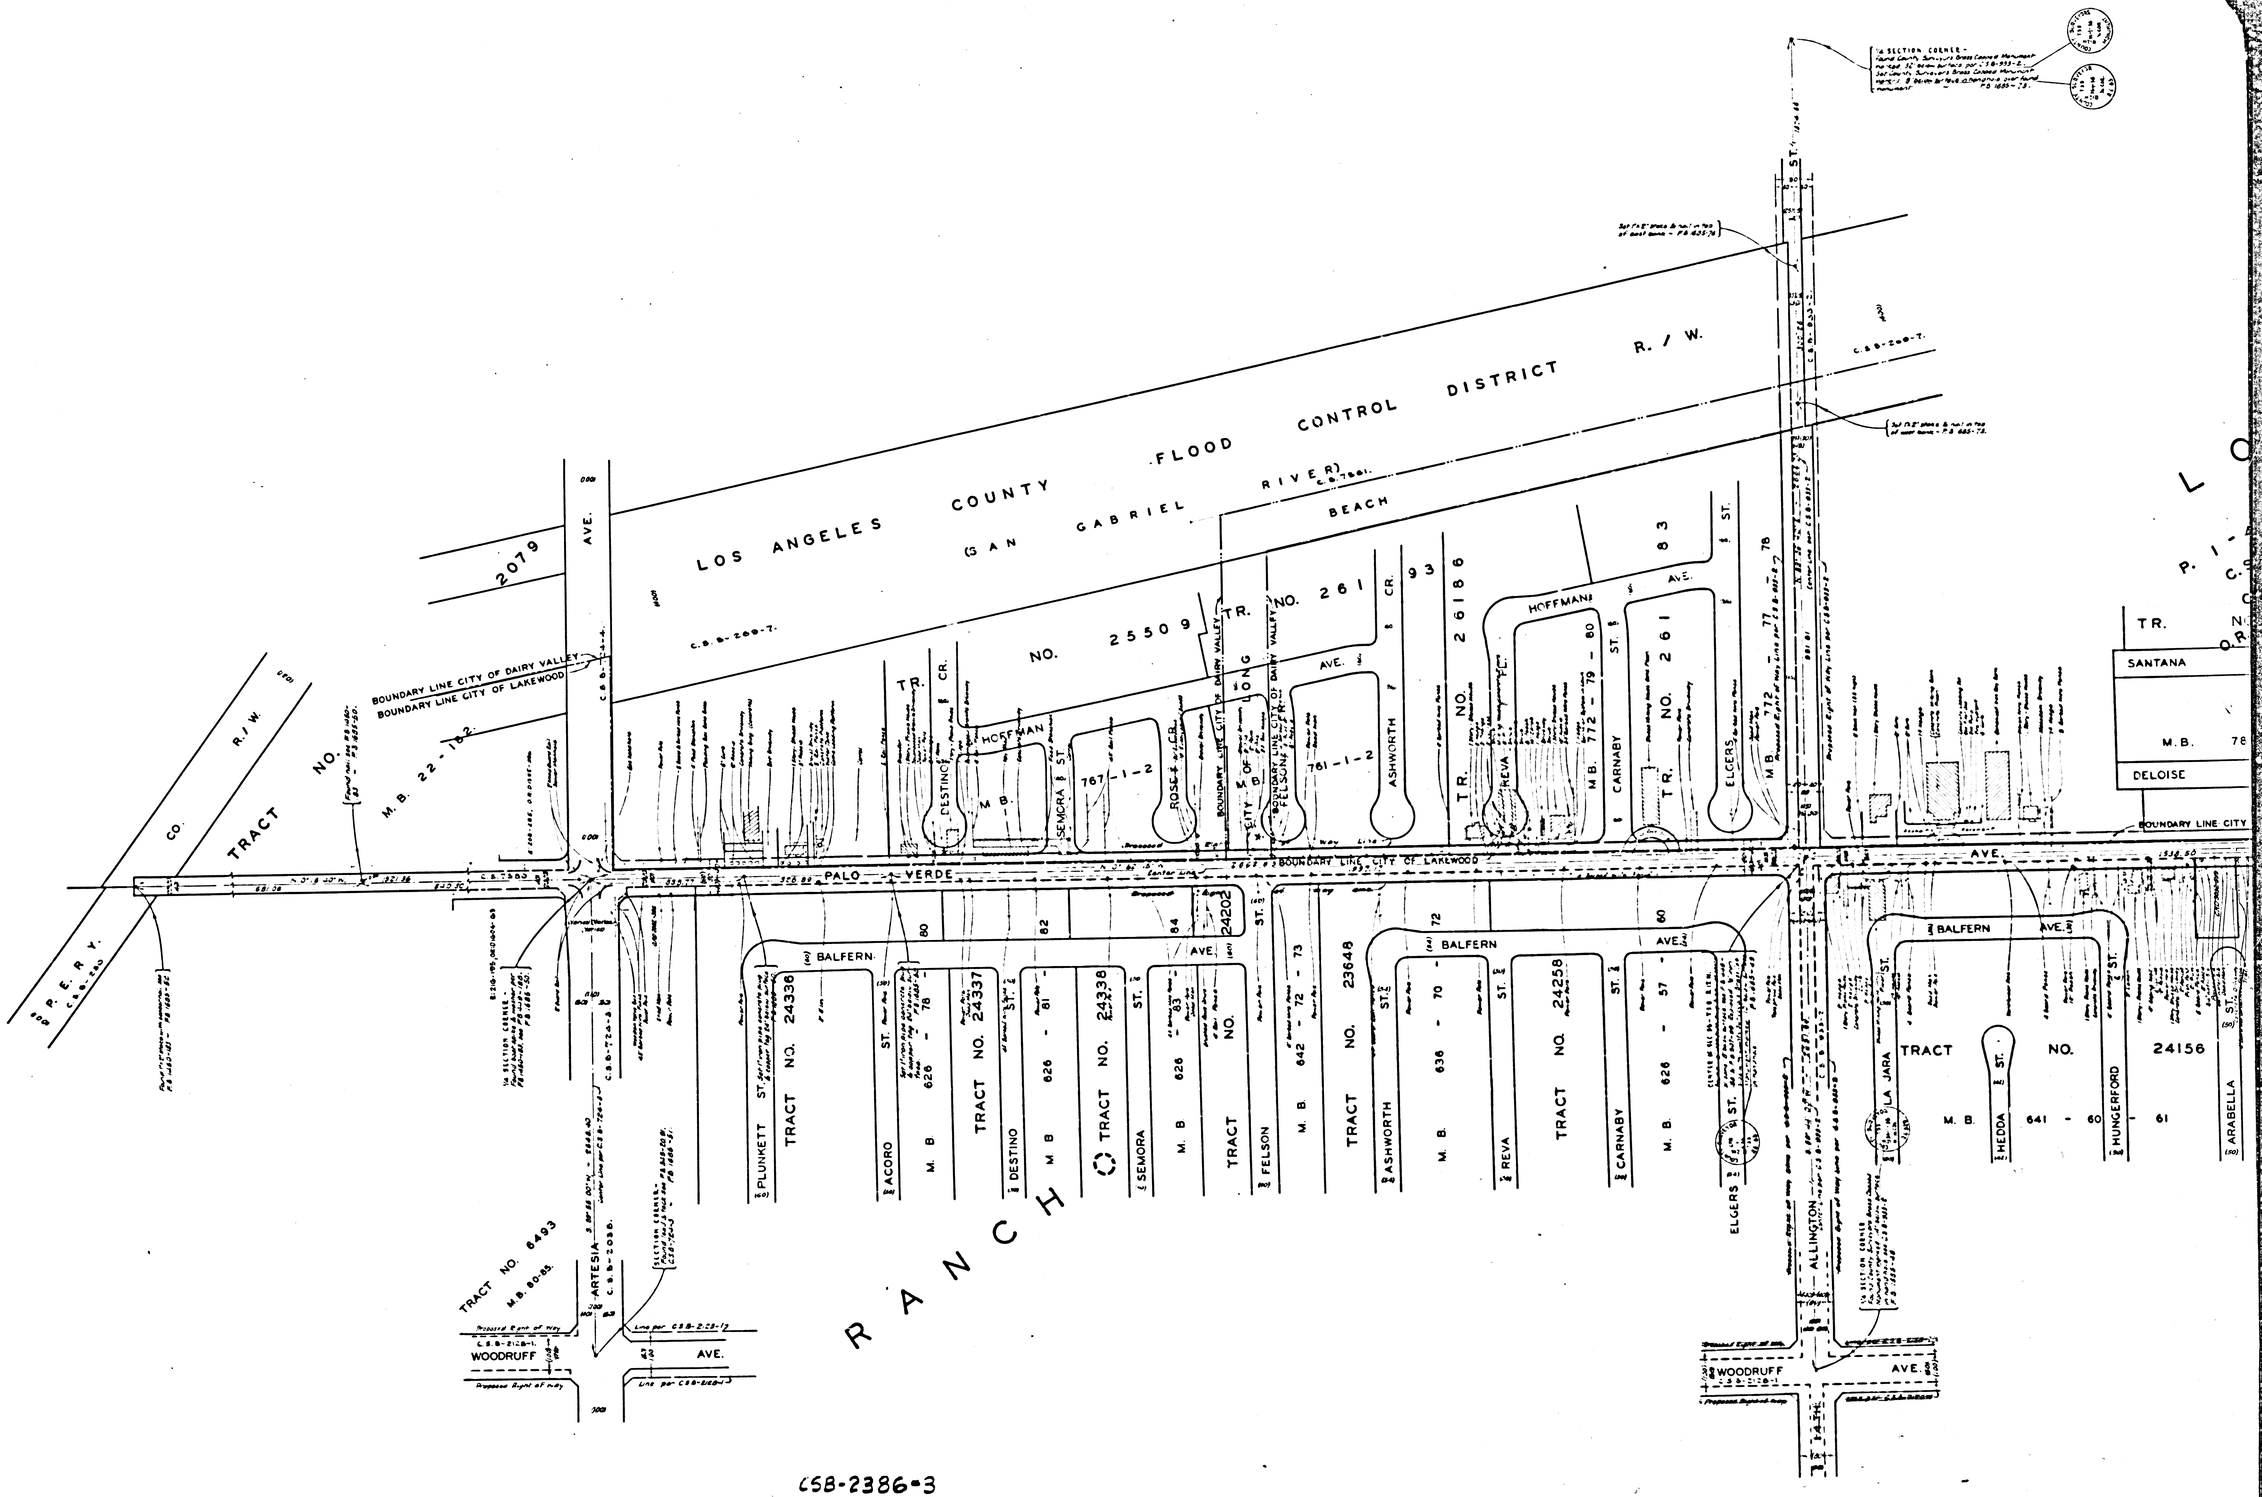
LOS ANGELES COUNTY FLOOD CONTROL DISTRICT R. / W.
(SAN GABRIEL RIVER)
BEACH
2079
AVE.
TR. NO. 25509
TR. NO. 26193
TR. NO. 26186
TR. NO. 261
TRACT NO. 24336
TRACT NO. 24337
TRACT NO. 24338
TRACT NO. 24202
TRACT NO. 23648
TRACT NO. 24258
TRACT NO. 24156
TRACT NO. 6493
M.B. 22-182
M.B. 626-78
M.B. 626-81
M.B. 626-83
M.B. 642-72-73
M.B. 636-70-72
M.B. 626-57-60
M.B. 641-60-61
BOUNDARY LINE CITY OF DAIRY VALLEY
BOUNDARY LINE CITY OF LAKEWOOD
BOUNDARY LINE CITY
PALO VERDE
BALFERN
HOFFMAN
WOODRUFF
ARTESIA
ALLINGTON
SANTANA
DELOISE
RANCH
TRACT
CO.
P. E. R. Y.
R. / W.
PLUNKETT ST.
ACORO ST.
DESTINO ST.
SEMORA ST.
FELSON ST.
ASHWORTH ST.
REVA ST.
CARNABY ST.
ELGERS ST.
LA JARA ST.
HEDDA ST.
HUNGERFORD ST.
ARABELLA ST.
767-1-2
761-1-2
772-79-80
772-77-78
CSB-2386-3
A3 OF A3