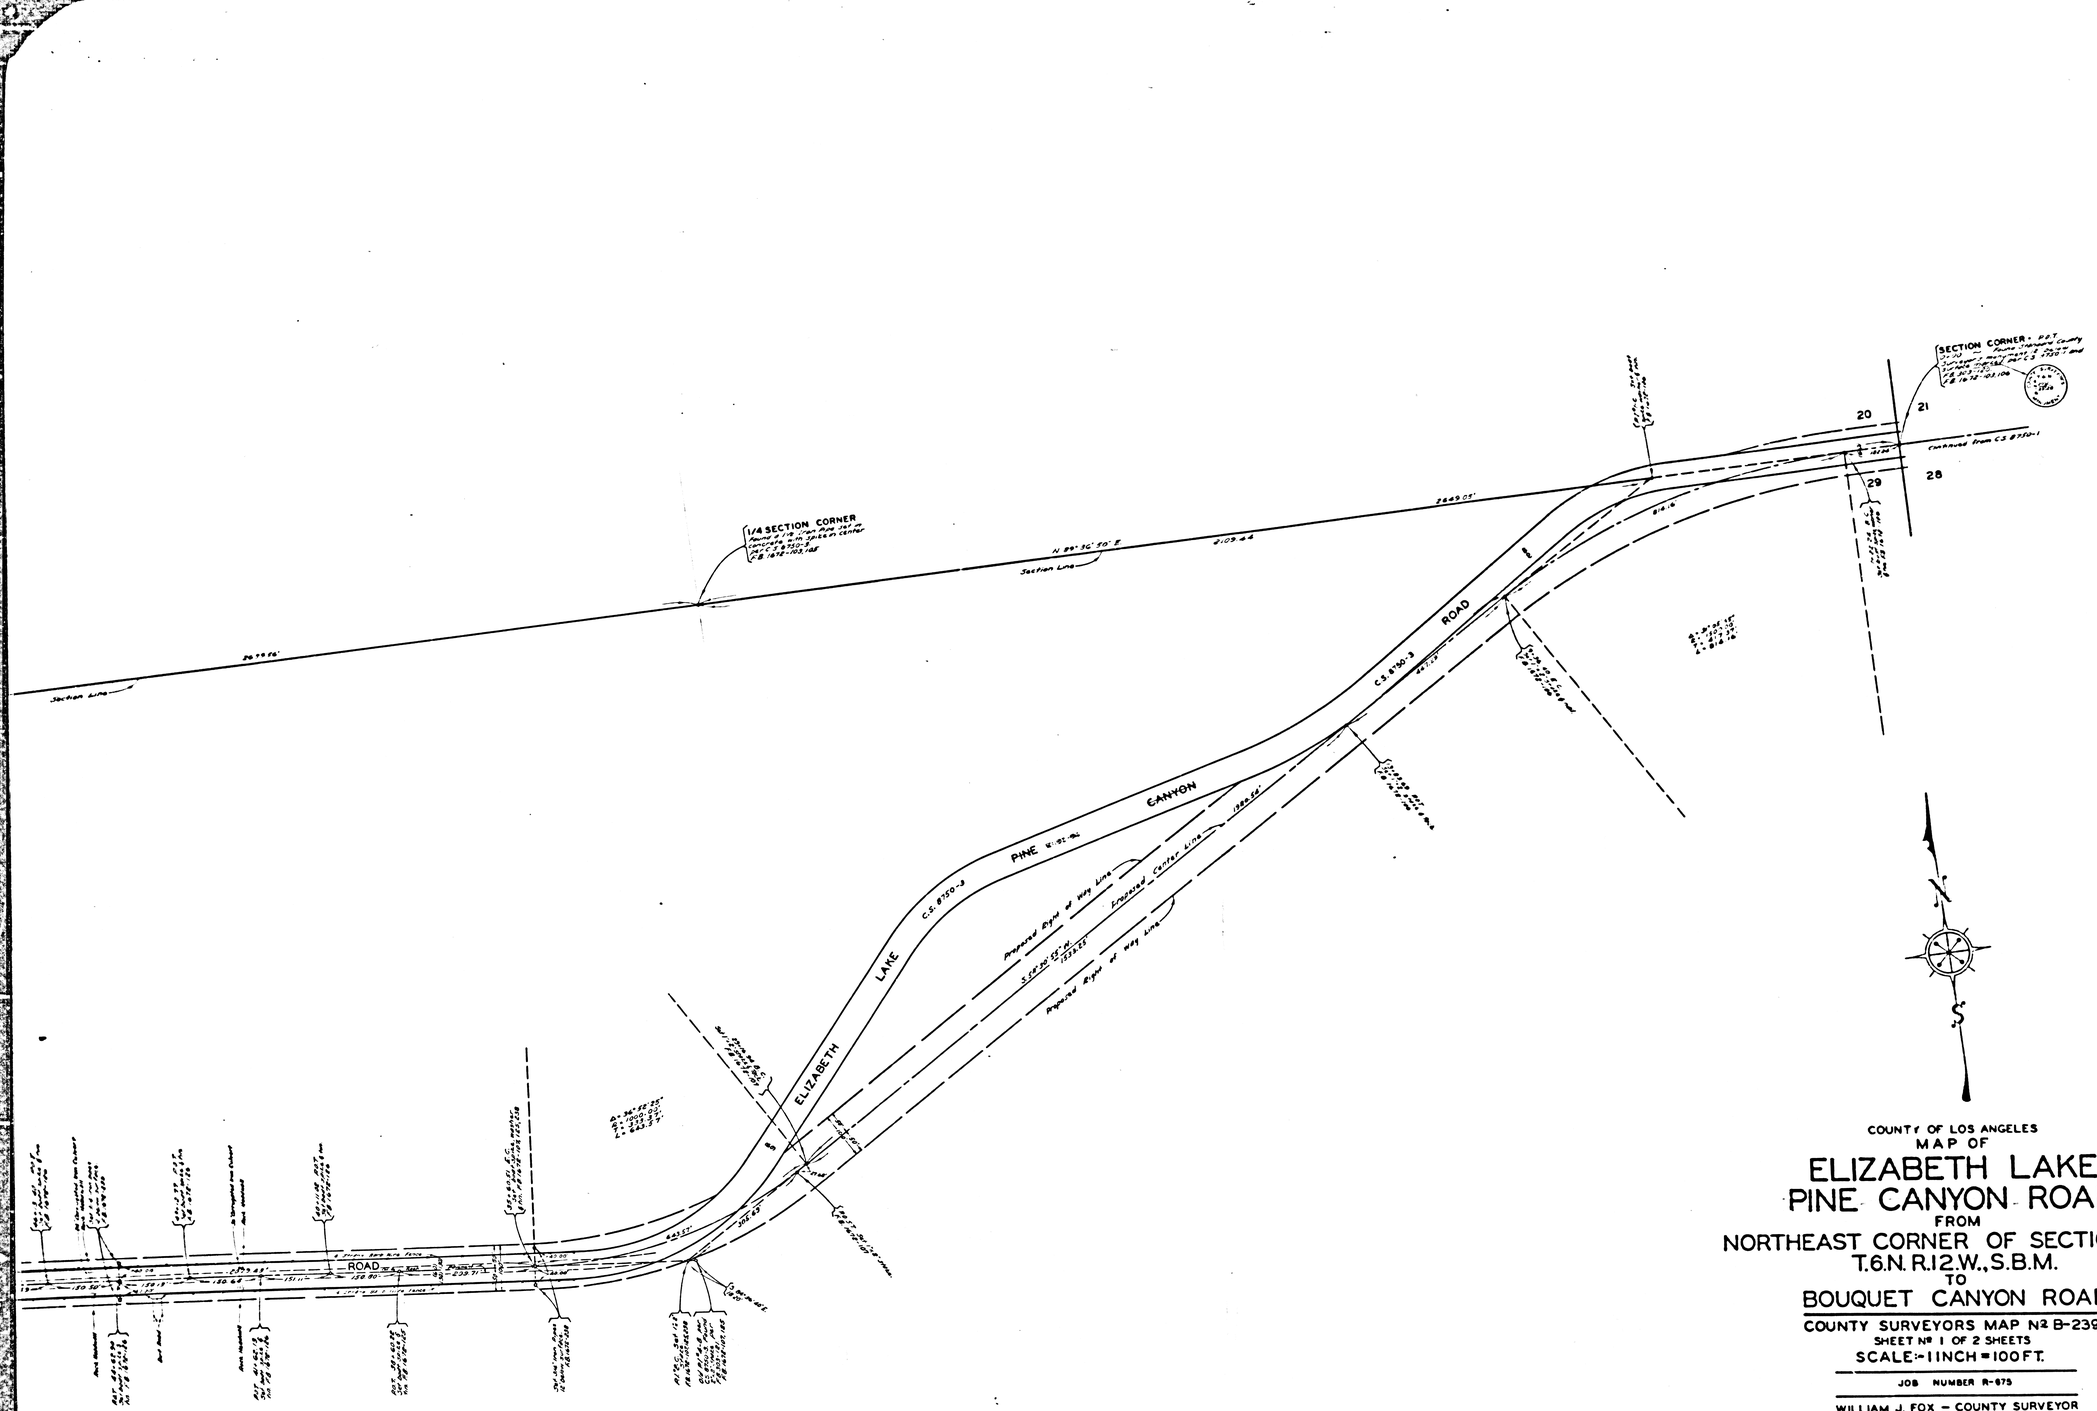

COUNTY OF LOS ANGELES
MAP OF
ELIZABETH LAKE PINE CANYON ROAD
FROM
NORTHEAST CORNER OF SECTION 29
T.6N. R.12W., S.B.M.
TO
BOUQUET CANYON ROAD

COUNTY SURVEYORS MAP Nº B-2392
SHEET Nº 1 OF 2 SHEETS
SCALE:- 1 INCH = 100 FT.

JOB NUMBER R-675

WILLIAM J. FOX – COUNTY SURVEYOR
SURVEYED MARCH – DEC. 1953

SURVEYED ON REQUEST OF THE ROAD COMMISSIONER UNDER SEC. 79, ORD. 4098 BY FIELD ORDER NO. 396N-9-2 DATED SEPT. 17, 1952

BEARINGS ARE BASED ON THE BEARING OF THE COURSE BETWEEN P.I. 57B & P.I. 58B OF ELIZABETH LAKE PINE CANYON ROAD AS SHOWN ON C.S.B-1352-1.

F.B. 1672-101-270 & F.B. 1839-181-221

FIELD WORK BY..... W.S. COWHERD.
R.L. WILLEY.
OFFICE WORK BY..... C.E. DROWN.
G.D. BAILEY.
CHECKED BY..... R.R. McPHERSON.
C.J. GALLI.

1.1.64

CSB-2392-1
A1 OF A4

COUNTY SURVEYORS MAP NO B-2392
SHEET NO 1 OF 2 SHEETS

1/4 SECTION CORNER

Section Line

(S 89° 26' 28" E C.S.B. 1410-1)

671.13'

19

20

30

29 SECTION CORNER

N 89° 59' 19" W

Section Line

2639.15'

ELIZABETH

C.S.B.750-3

LAKE

ROAD

N 84° 36' 40" W

281.62'

277.58'

PINE

CANYON

1/4 SECTION CORNER

CSB-2392-1

A2 OF A4

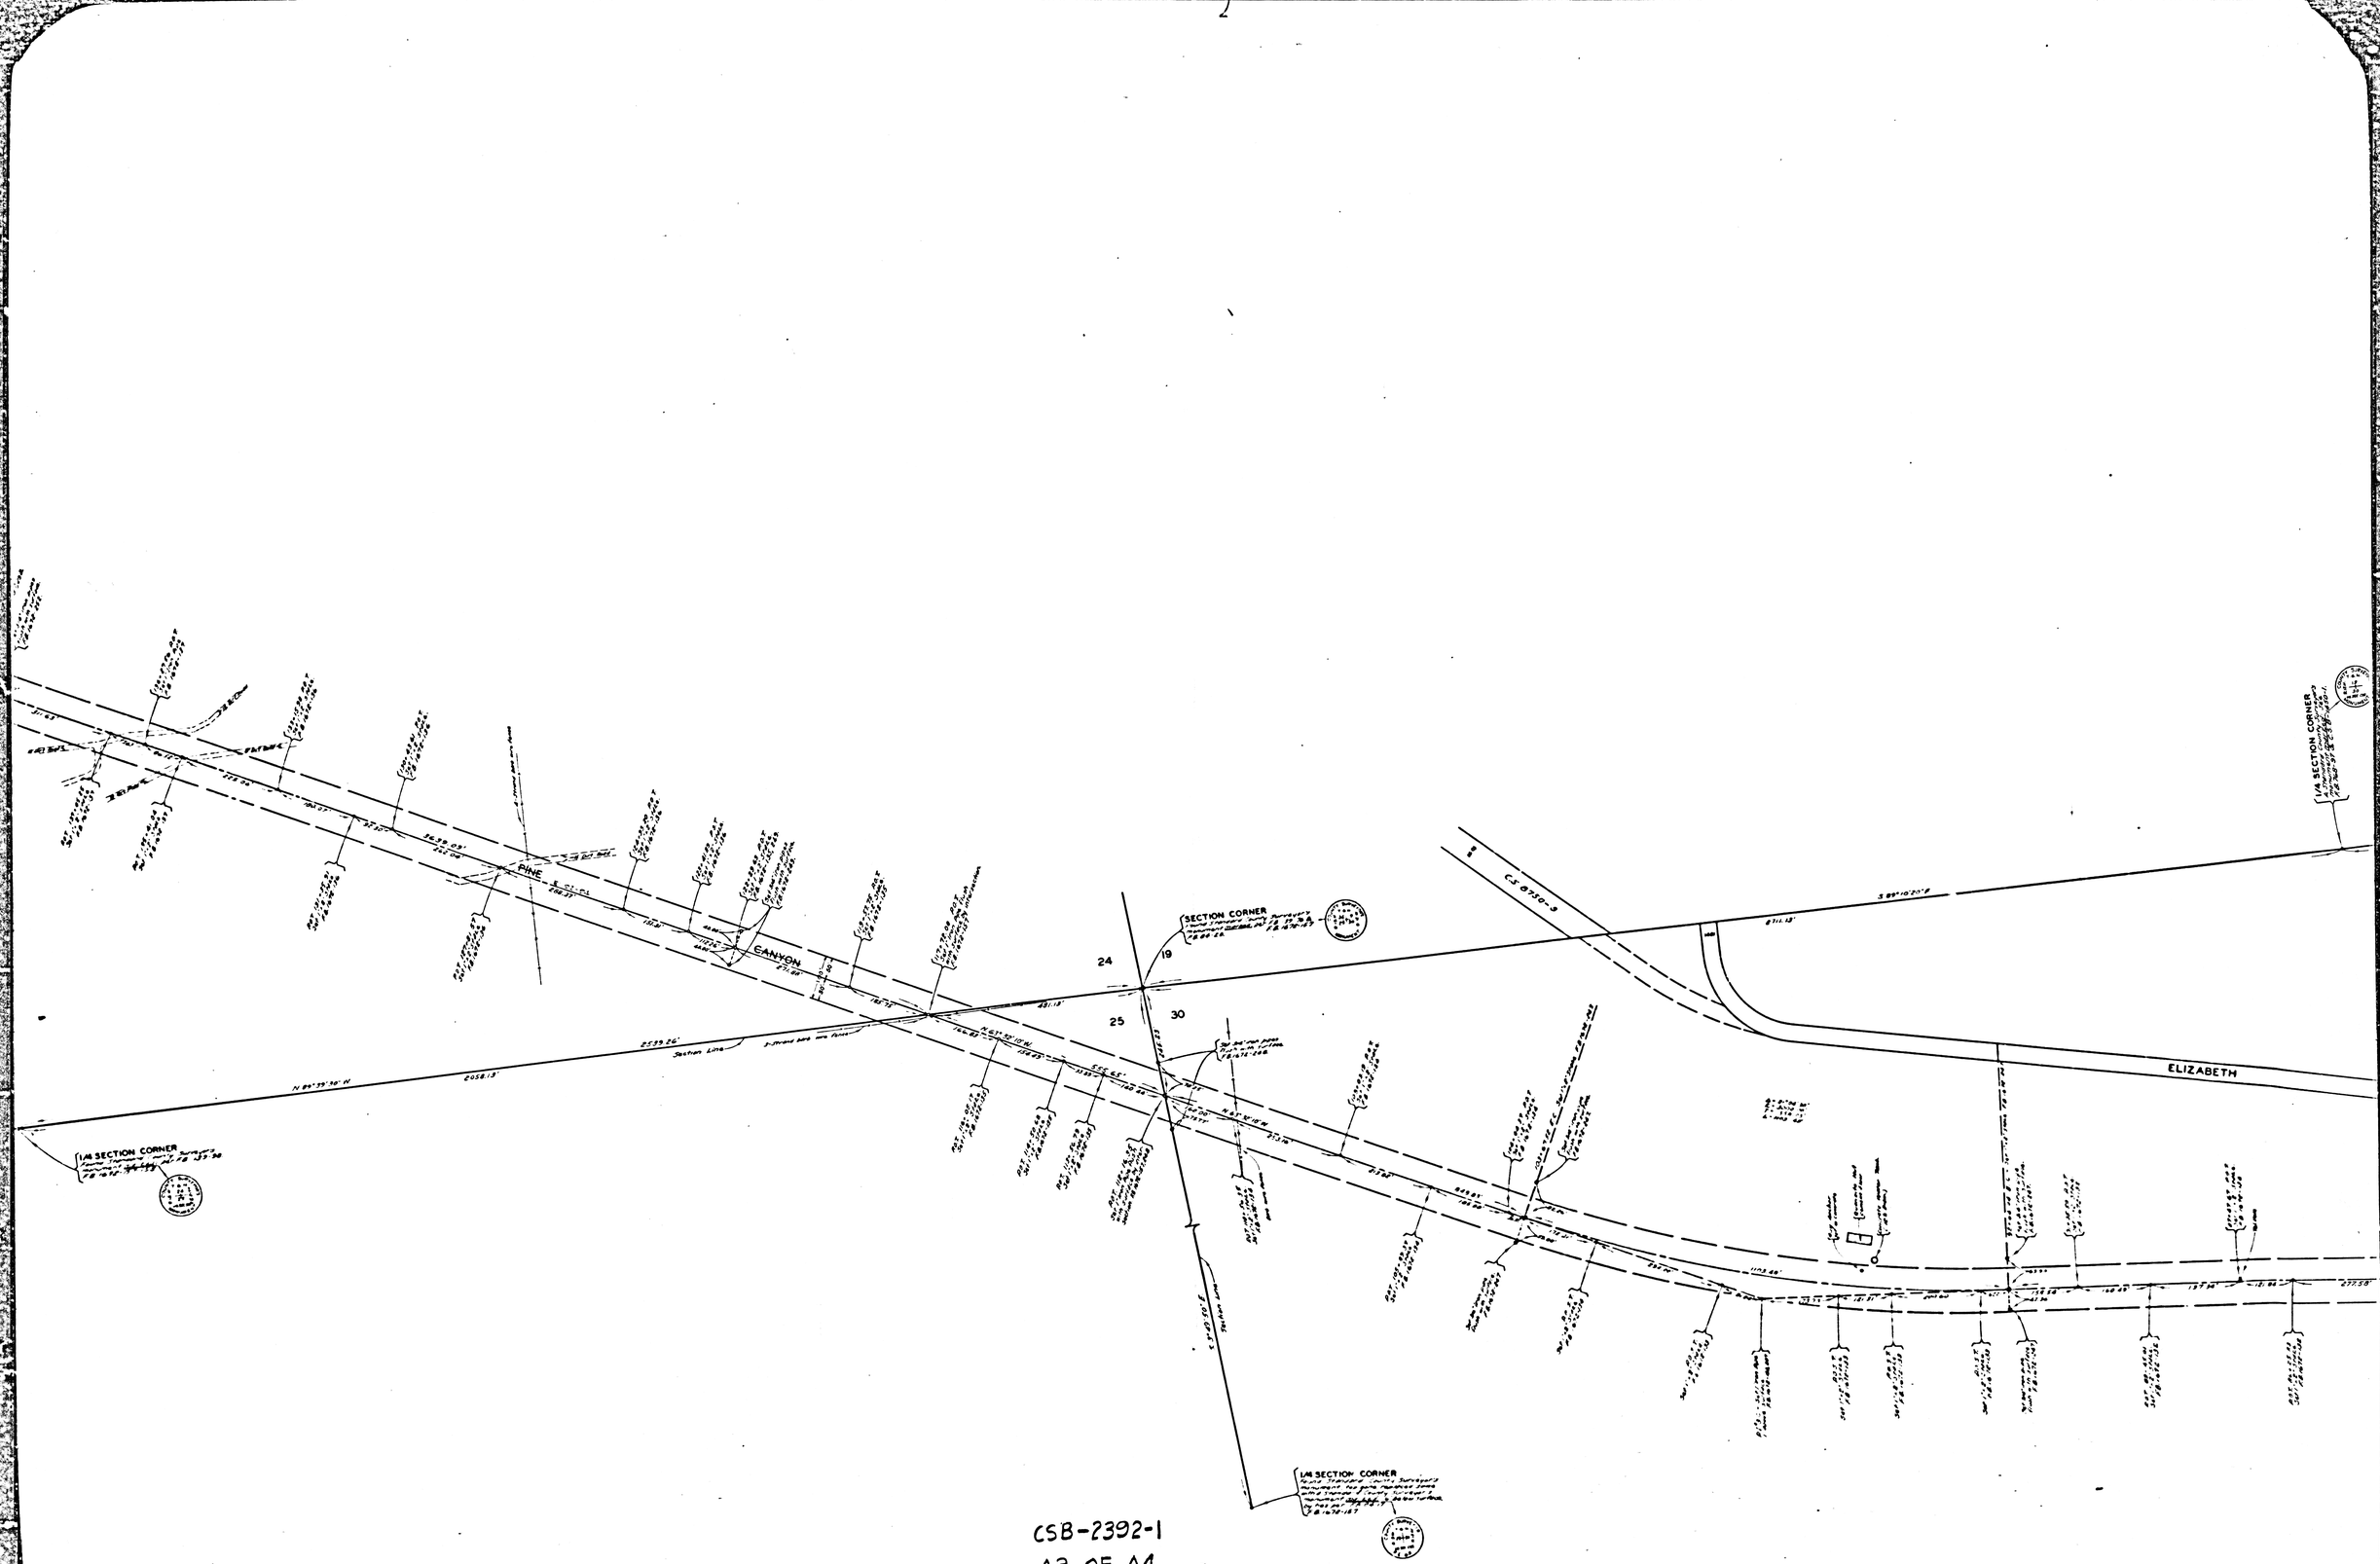

CSB-2392-1
A3 OF A4

COUNTY SURVEYORS MAP NO 8-2392
SHEET NO 1 OF 2 SHEETS

1/4 SECTION CORNER

ELIZABETH

LAKE

C.S.870-4

Proposed Right of Way Line

Proposed Right of Way Line

Proposed Center Line

N 89°39'40"W

N 89°39'26"

Section Line

1/16 SECTION CORNER

23

24

25

26

SECTION CORNER

CSB-2392-1
A4 OF A4

COUNTY SURVEYORS MAP NO 8-2392
SHEET NO 1 OF 2 SHEETS