

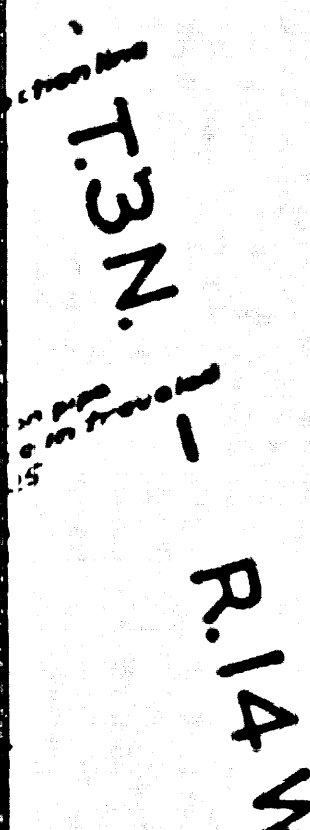


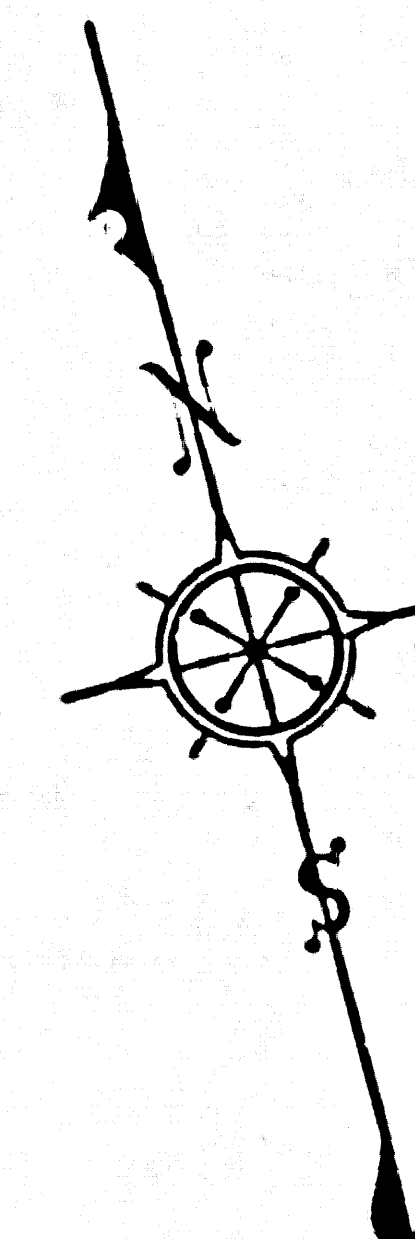

SECTION CORNER
S.E. Corner of Section 32-
T3N-R14W
A 2" iron pipe set in concrete
5' below surface with brass
cap marked, See C & E-153

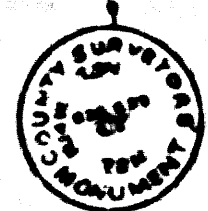


JOB NUMBER A201

SURVEYED ON REQUEST OF THE COUNTY
FORESTER AND FIRE WARDEN UNDER SEC. 79
ORD. 4088 BY LETTER DATED MARCH 27/1939
AND BY BOARD ORDER DATED JANUARY 13/1939

FD-790-A-29

[illegible]

COUNTY SURVEYORS MAP NO. B-538

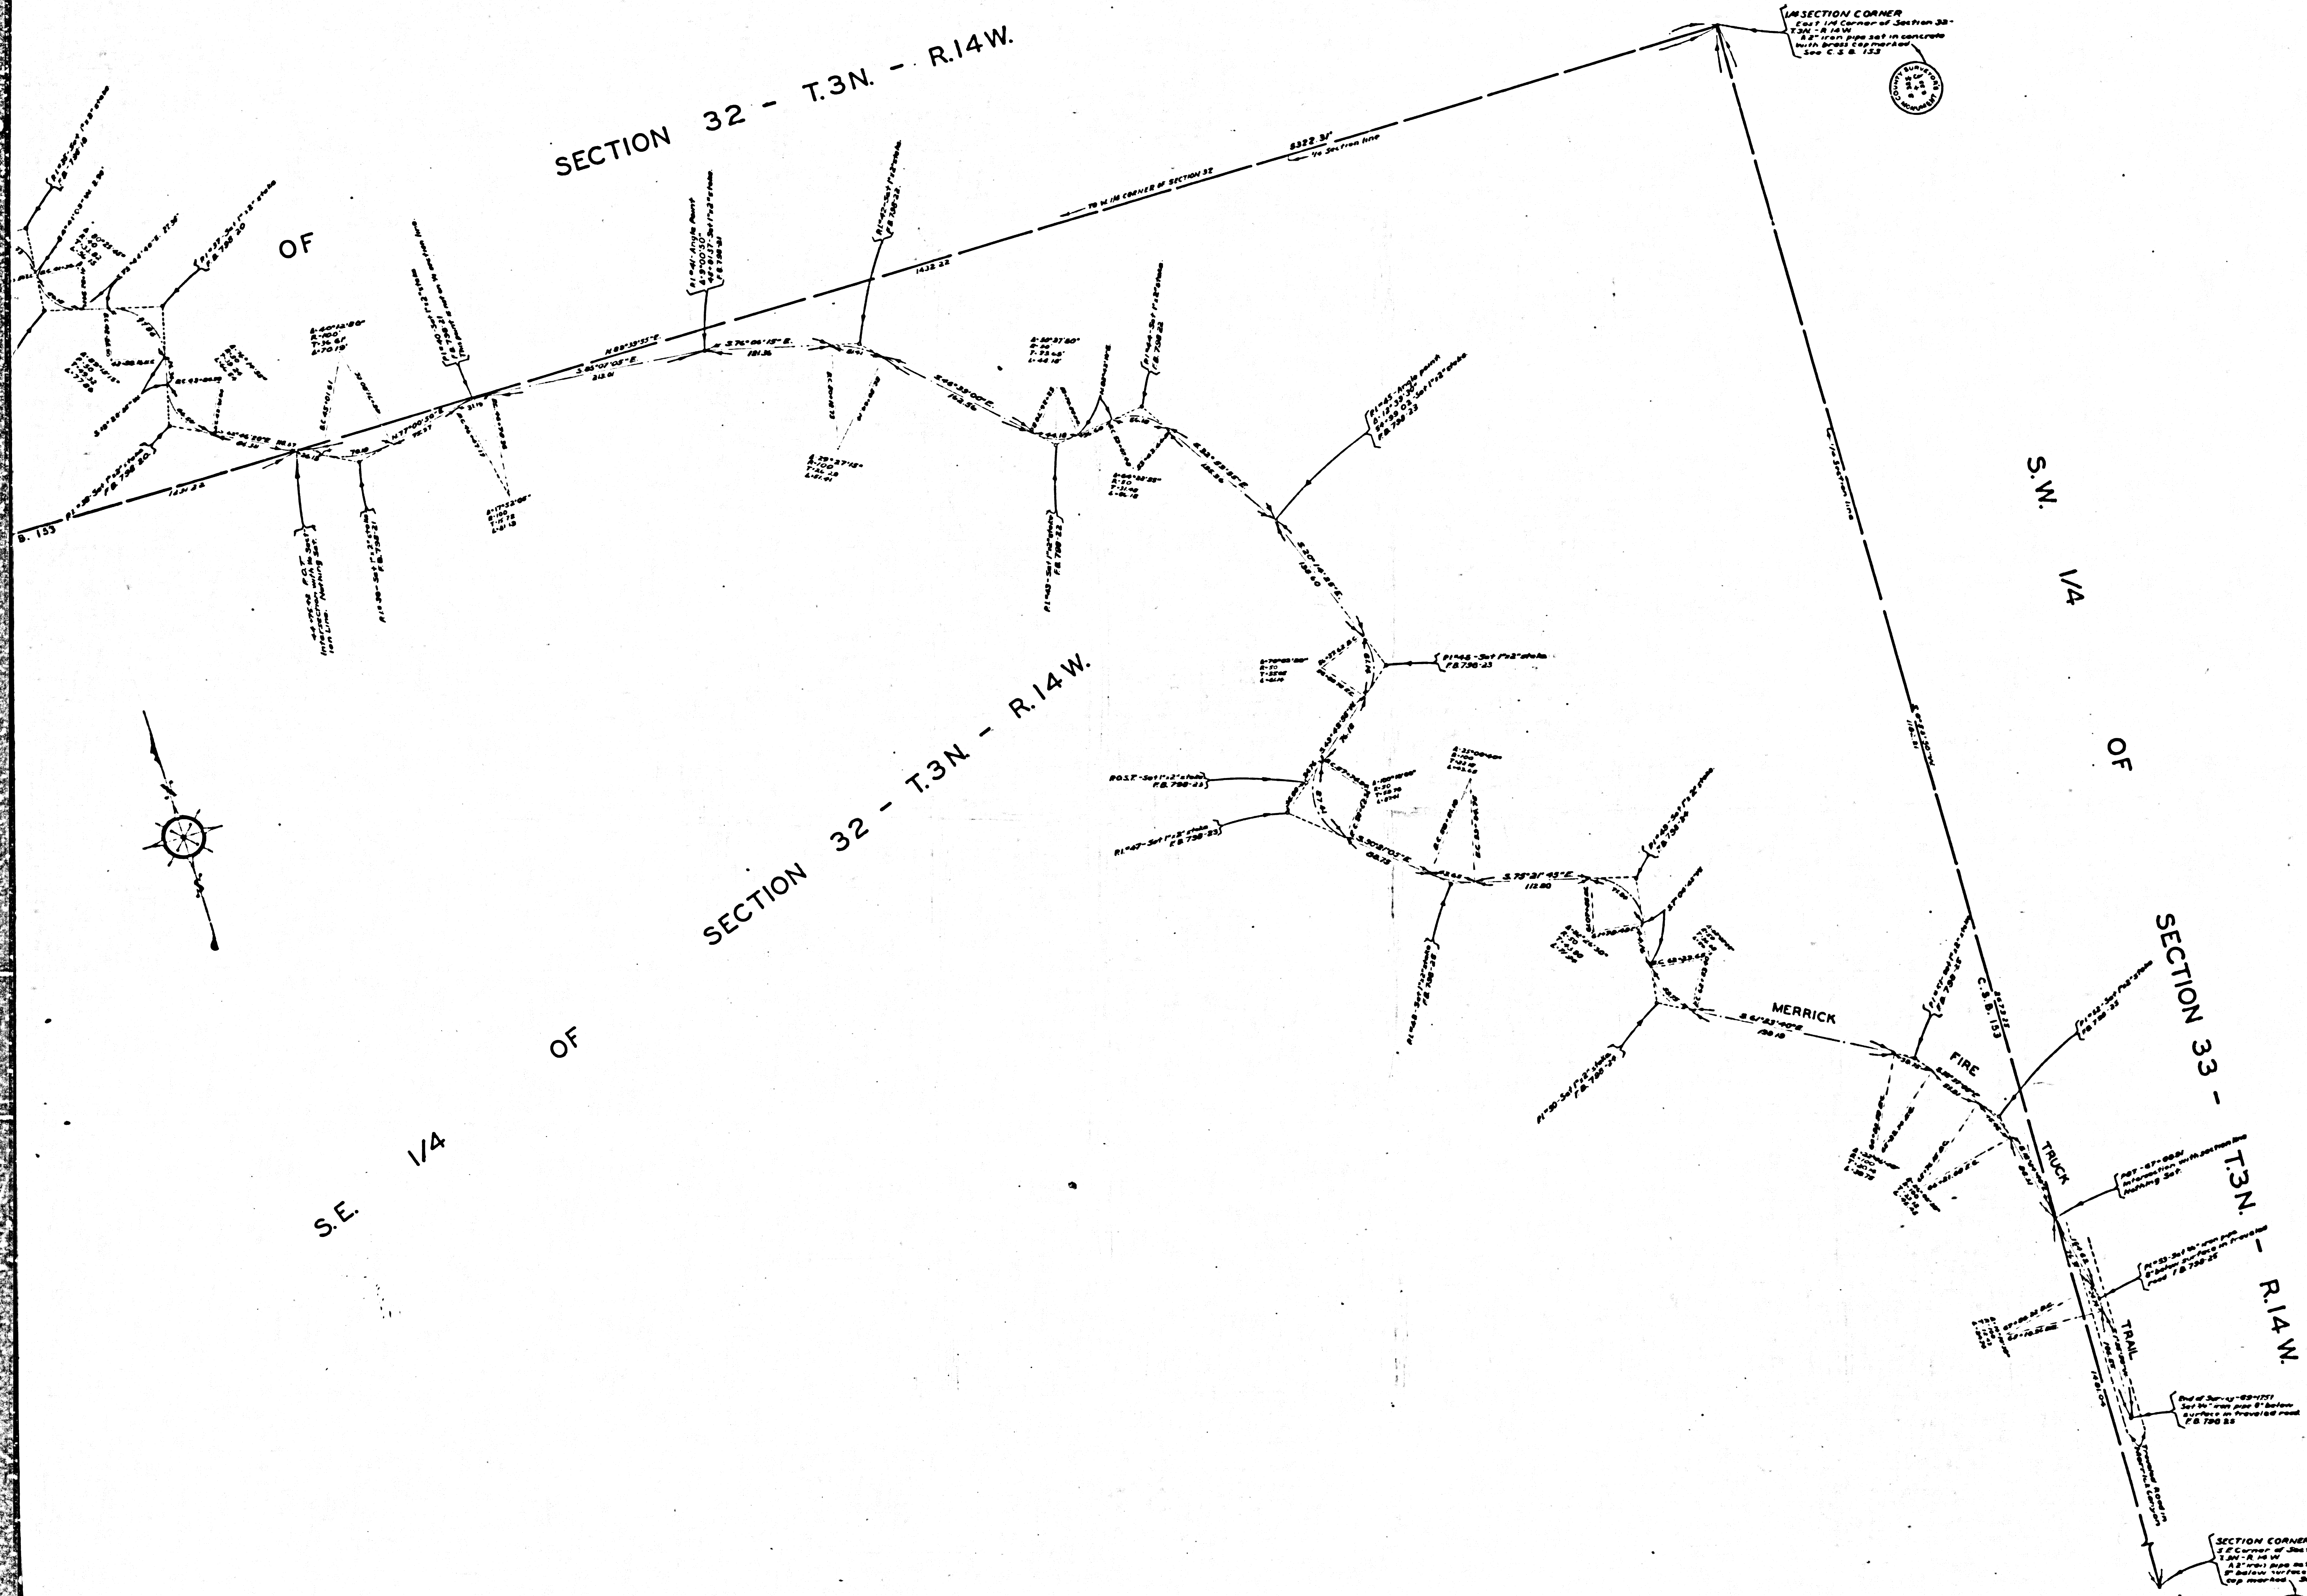

S.E. 1/4

OF

S.W. 1/4


OF


SECTION 32 - T.3N. - R.14W.

SECTION 32 - T.3N. - R.14W.

SECTION 33 - T.3N. - R.14W.

CSB-2396
A2 OF A4

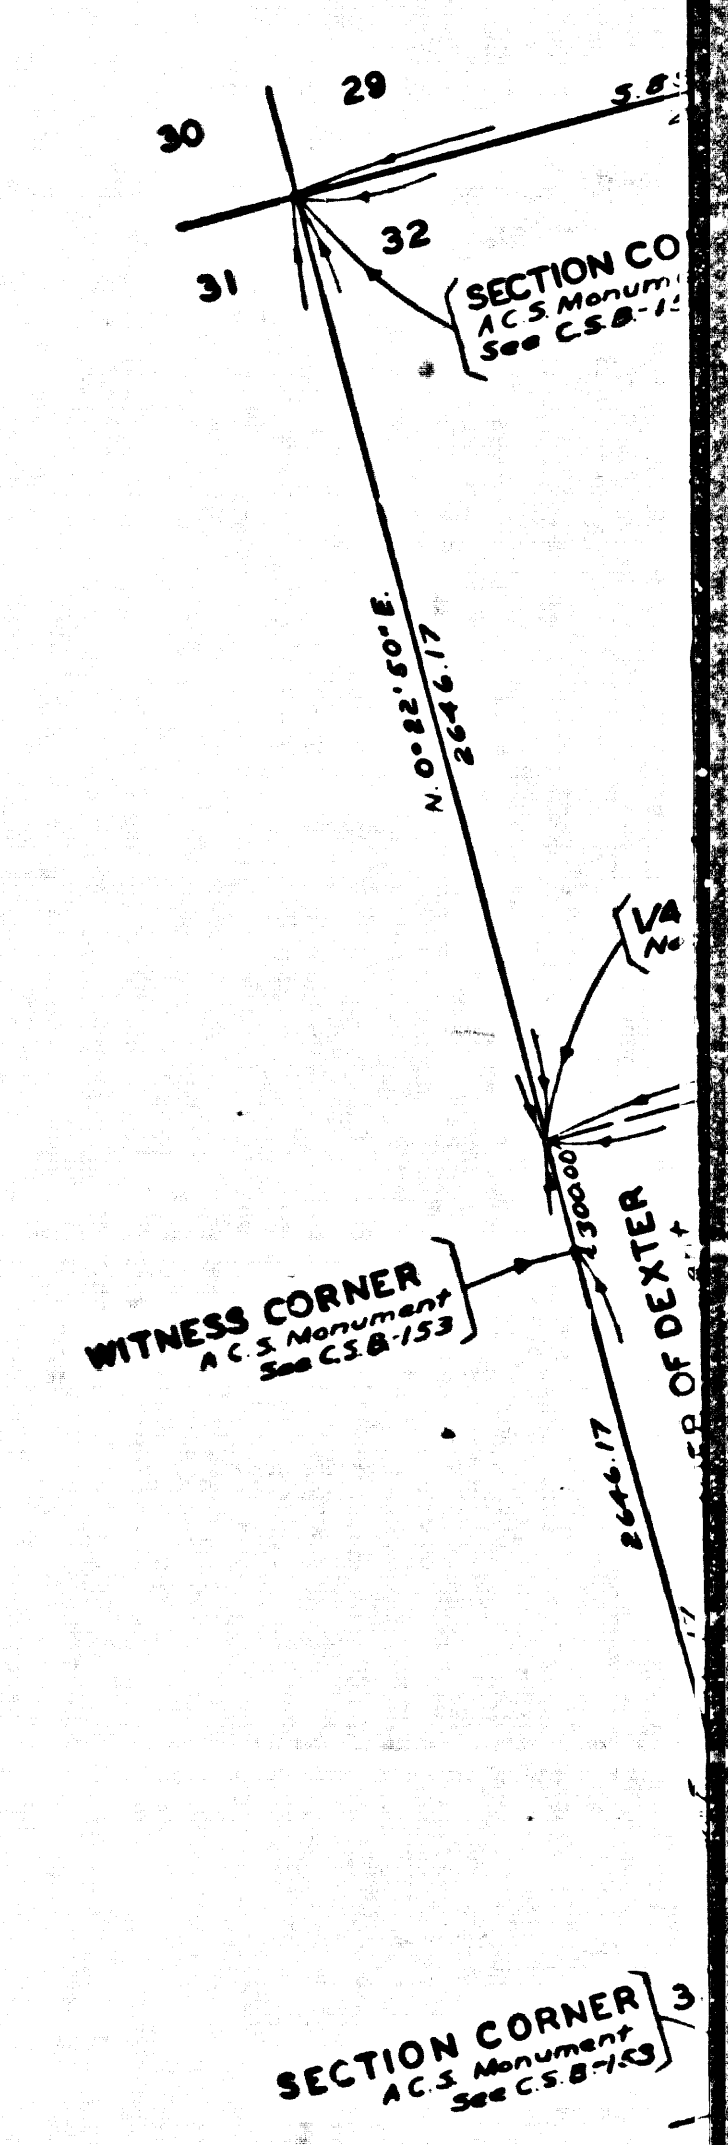

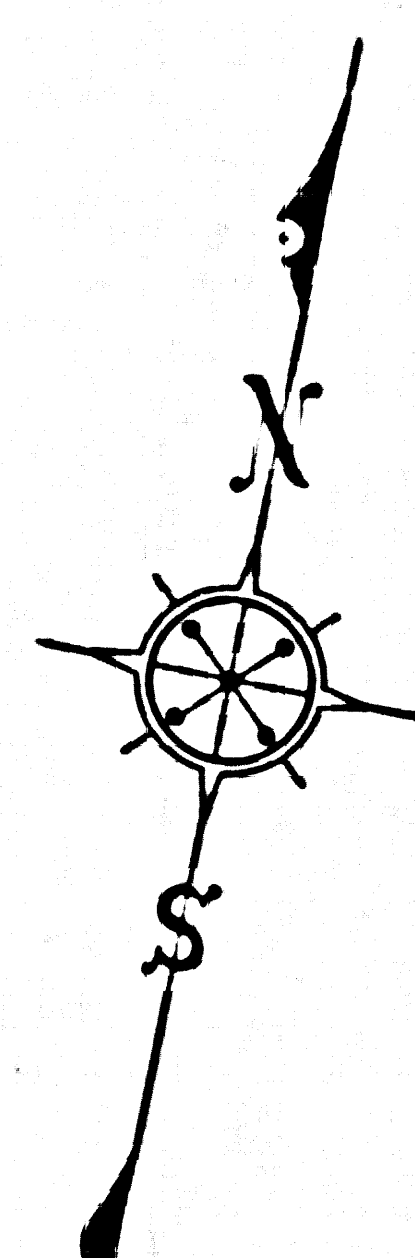

SECTION 32 - T.3N. - R.14W.

