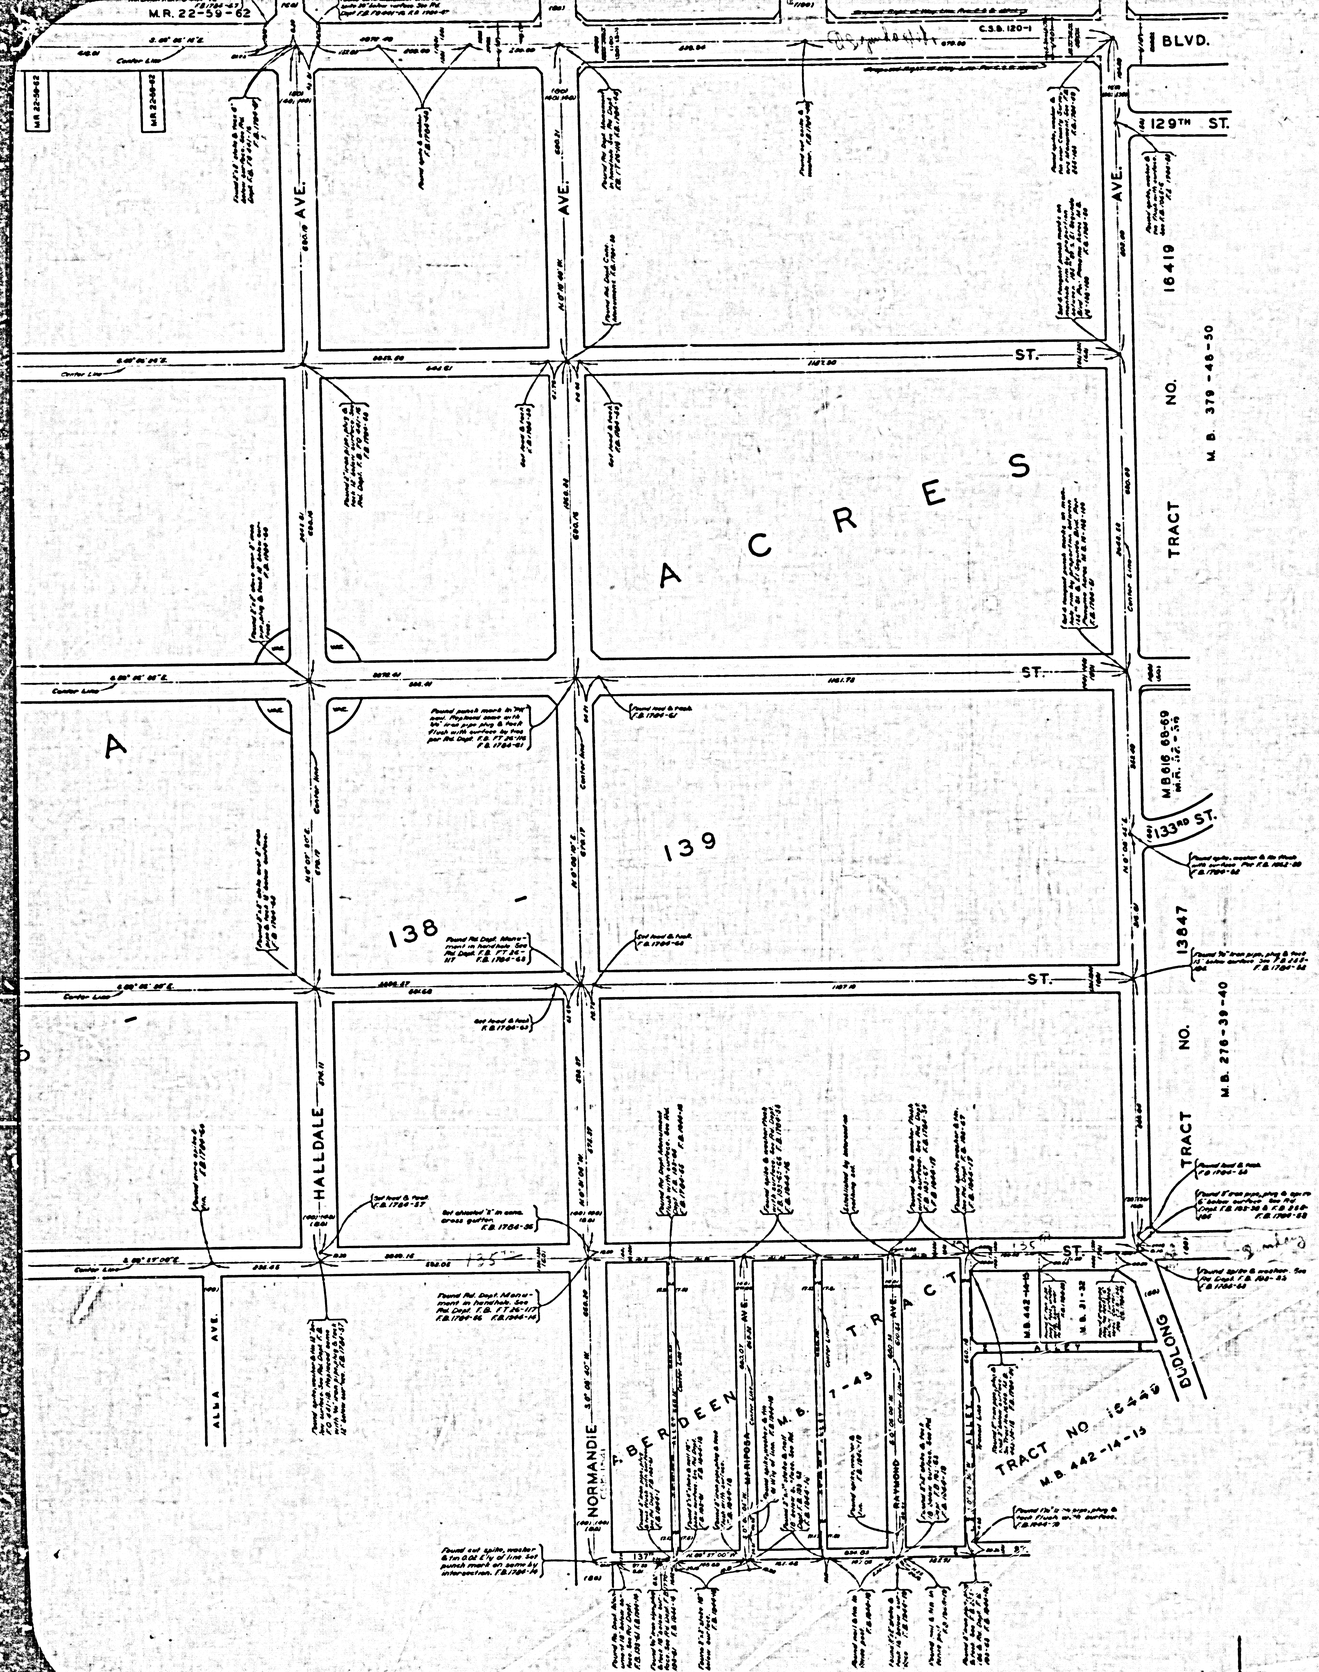

N

S

COUNTY OF LOS ANGELES
MAP OF
STREETS IN THE
130TH STREET AND RAYMOND AVENUE
SANITARY SEWER DISTRICTS

COUNTY SURVEYORS MAP Nº B-2428
SCALE-1 INCH = 100 FT.

JOB NUMBER 8303.00

JOHN A. LAMBIE - COUNTY ENGINEER
SURVEYED JANUARY - APRIL 1954

SURVEYED ON REQUEST OF THE COUNTY ENGINEER UNDER AUTHORITY OF THE BOARD OF SUPERVISORS BY ORDER DATED FEBRUARY 28, 1948

BEARINGS ARE BASED ON THE CALIFORNIA COORDINATE SYSTEM ZONE 7, PER ACT 8351 GENERAL LAWS SEE C.S. 9423

F. B. 1784-39-64
F. B. 1944-13-29

FIELD WORK BY.....J. L. WILLEY
OFFICE WORK BY.....T. M. ICHIEN
.....W. D. REYNOLDS
CHECKED BY.....C. J. GALLI
.....C. GOSS

THIS SURVEY MADE TO ESTABLISH CENTER LINES ON THE STREETS IN THIS AREA PRELIMINARY TO CONSTRUCTION OF SEWERS IN THE SANITARY SEWER DISTRICTS COUNTY IMPROVEMENT NO. 1679.10 AND 1713.14 RESPECTIVELY

Revised by [illegible] February 1955

I.M. Z6
(A-2)

CSB-2428
A1 OF A2

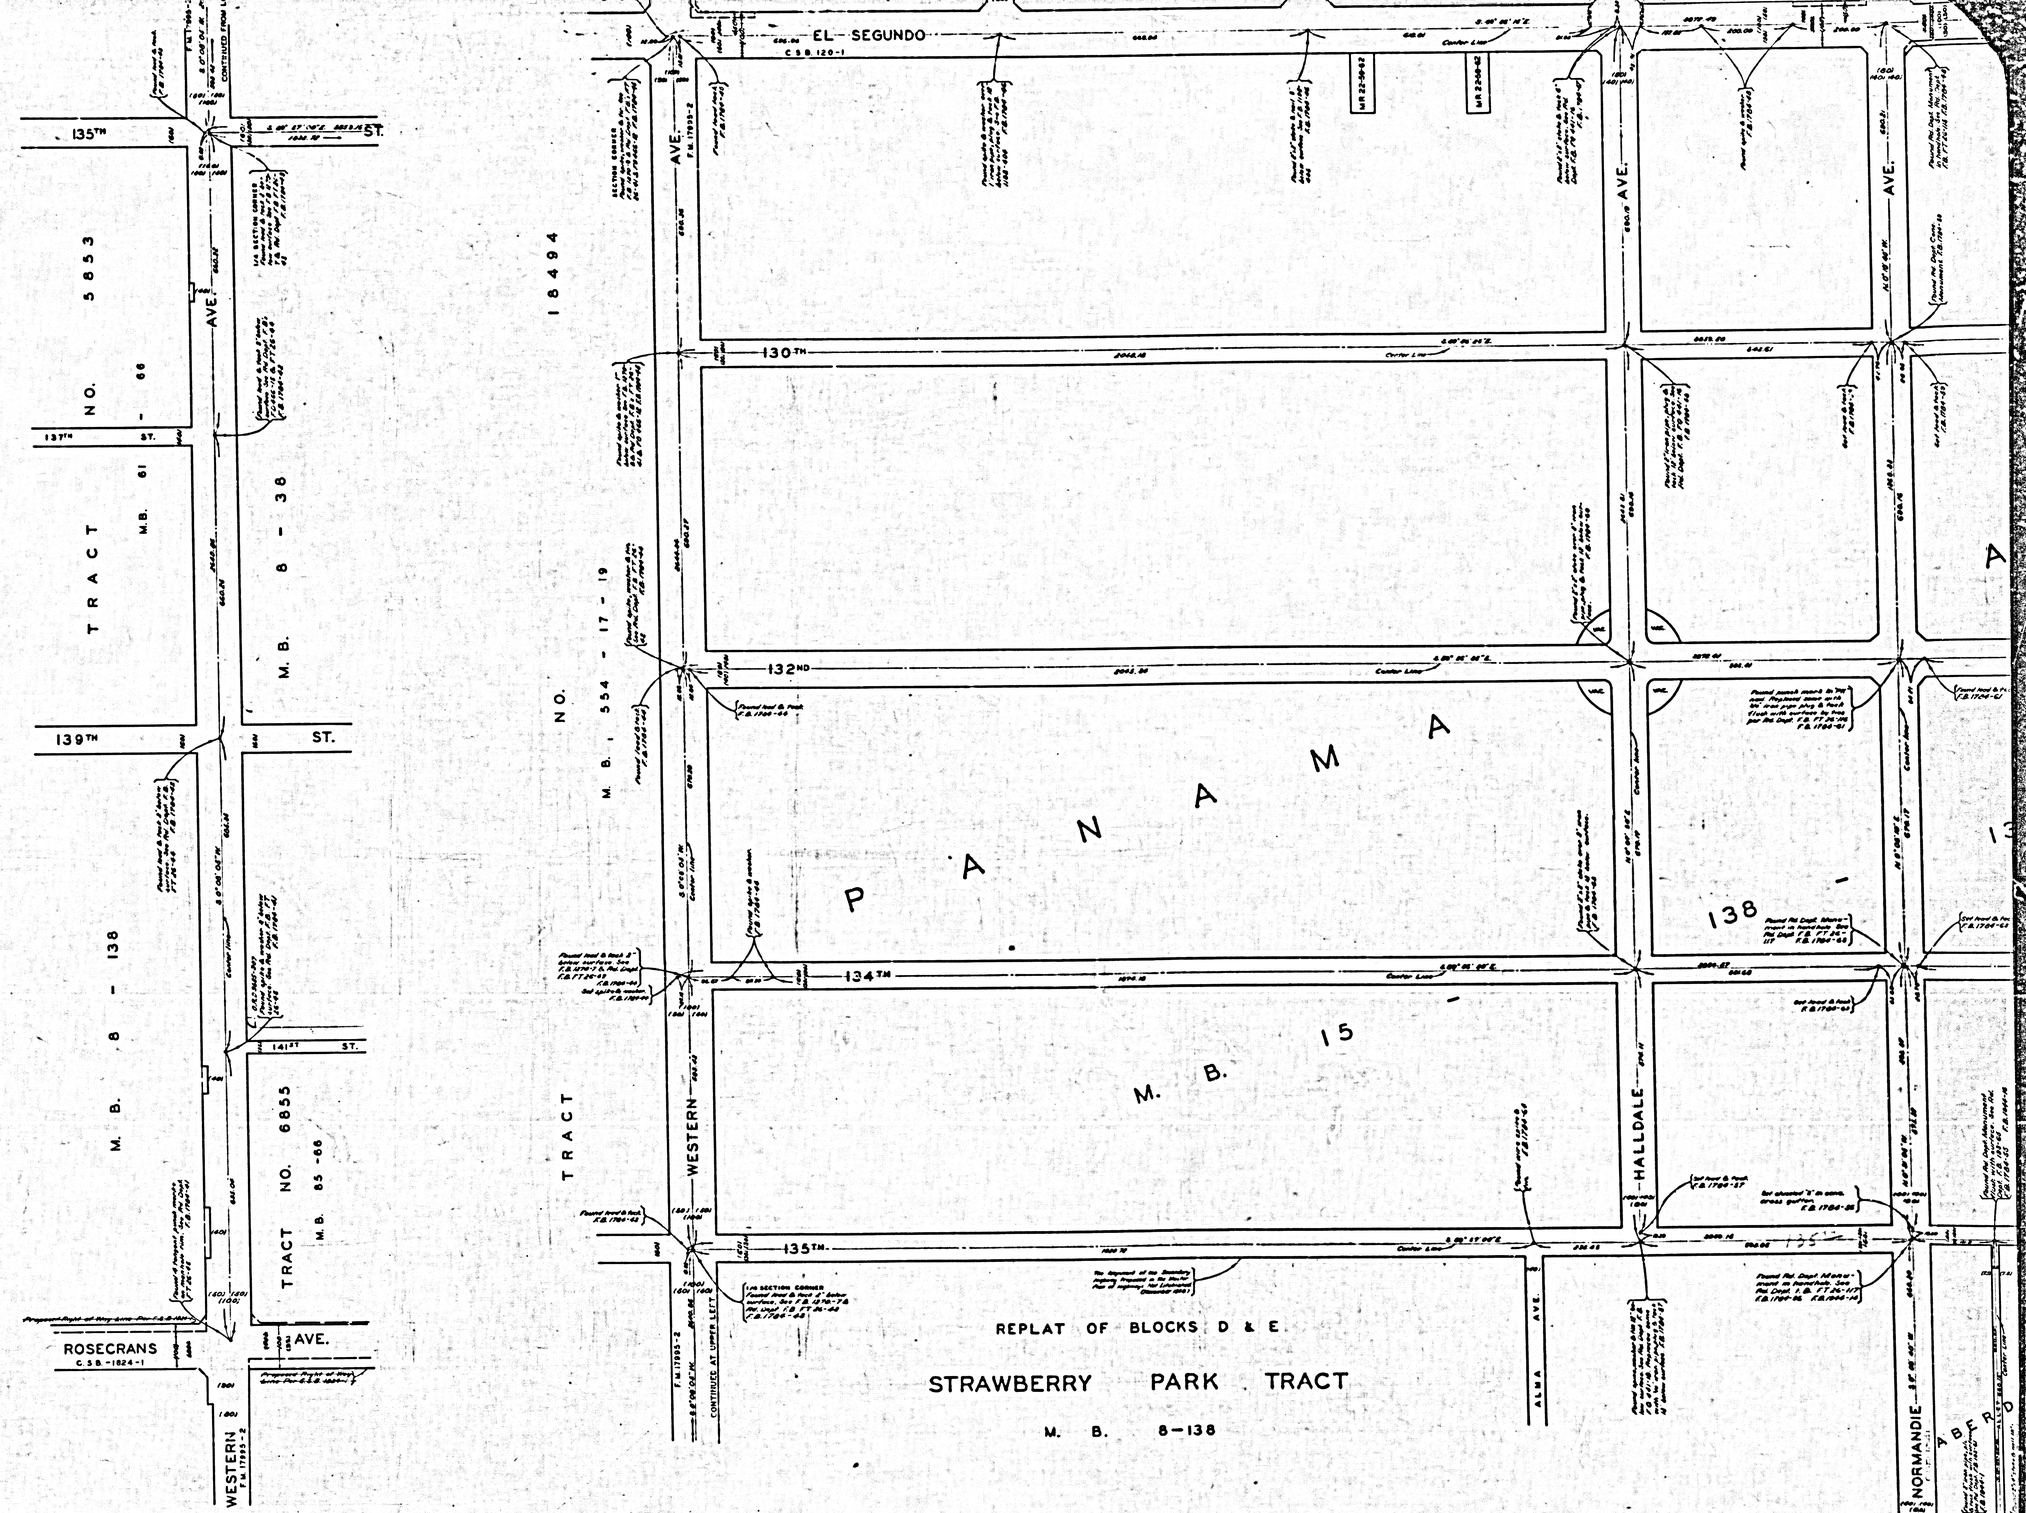

CSB-2428
A2 OF A2