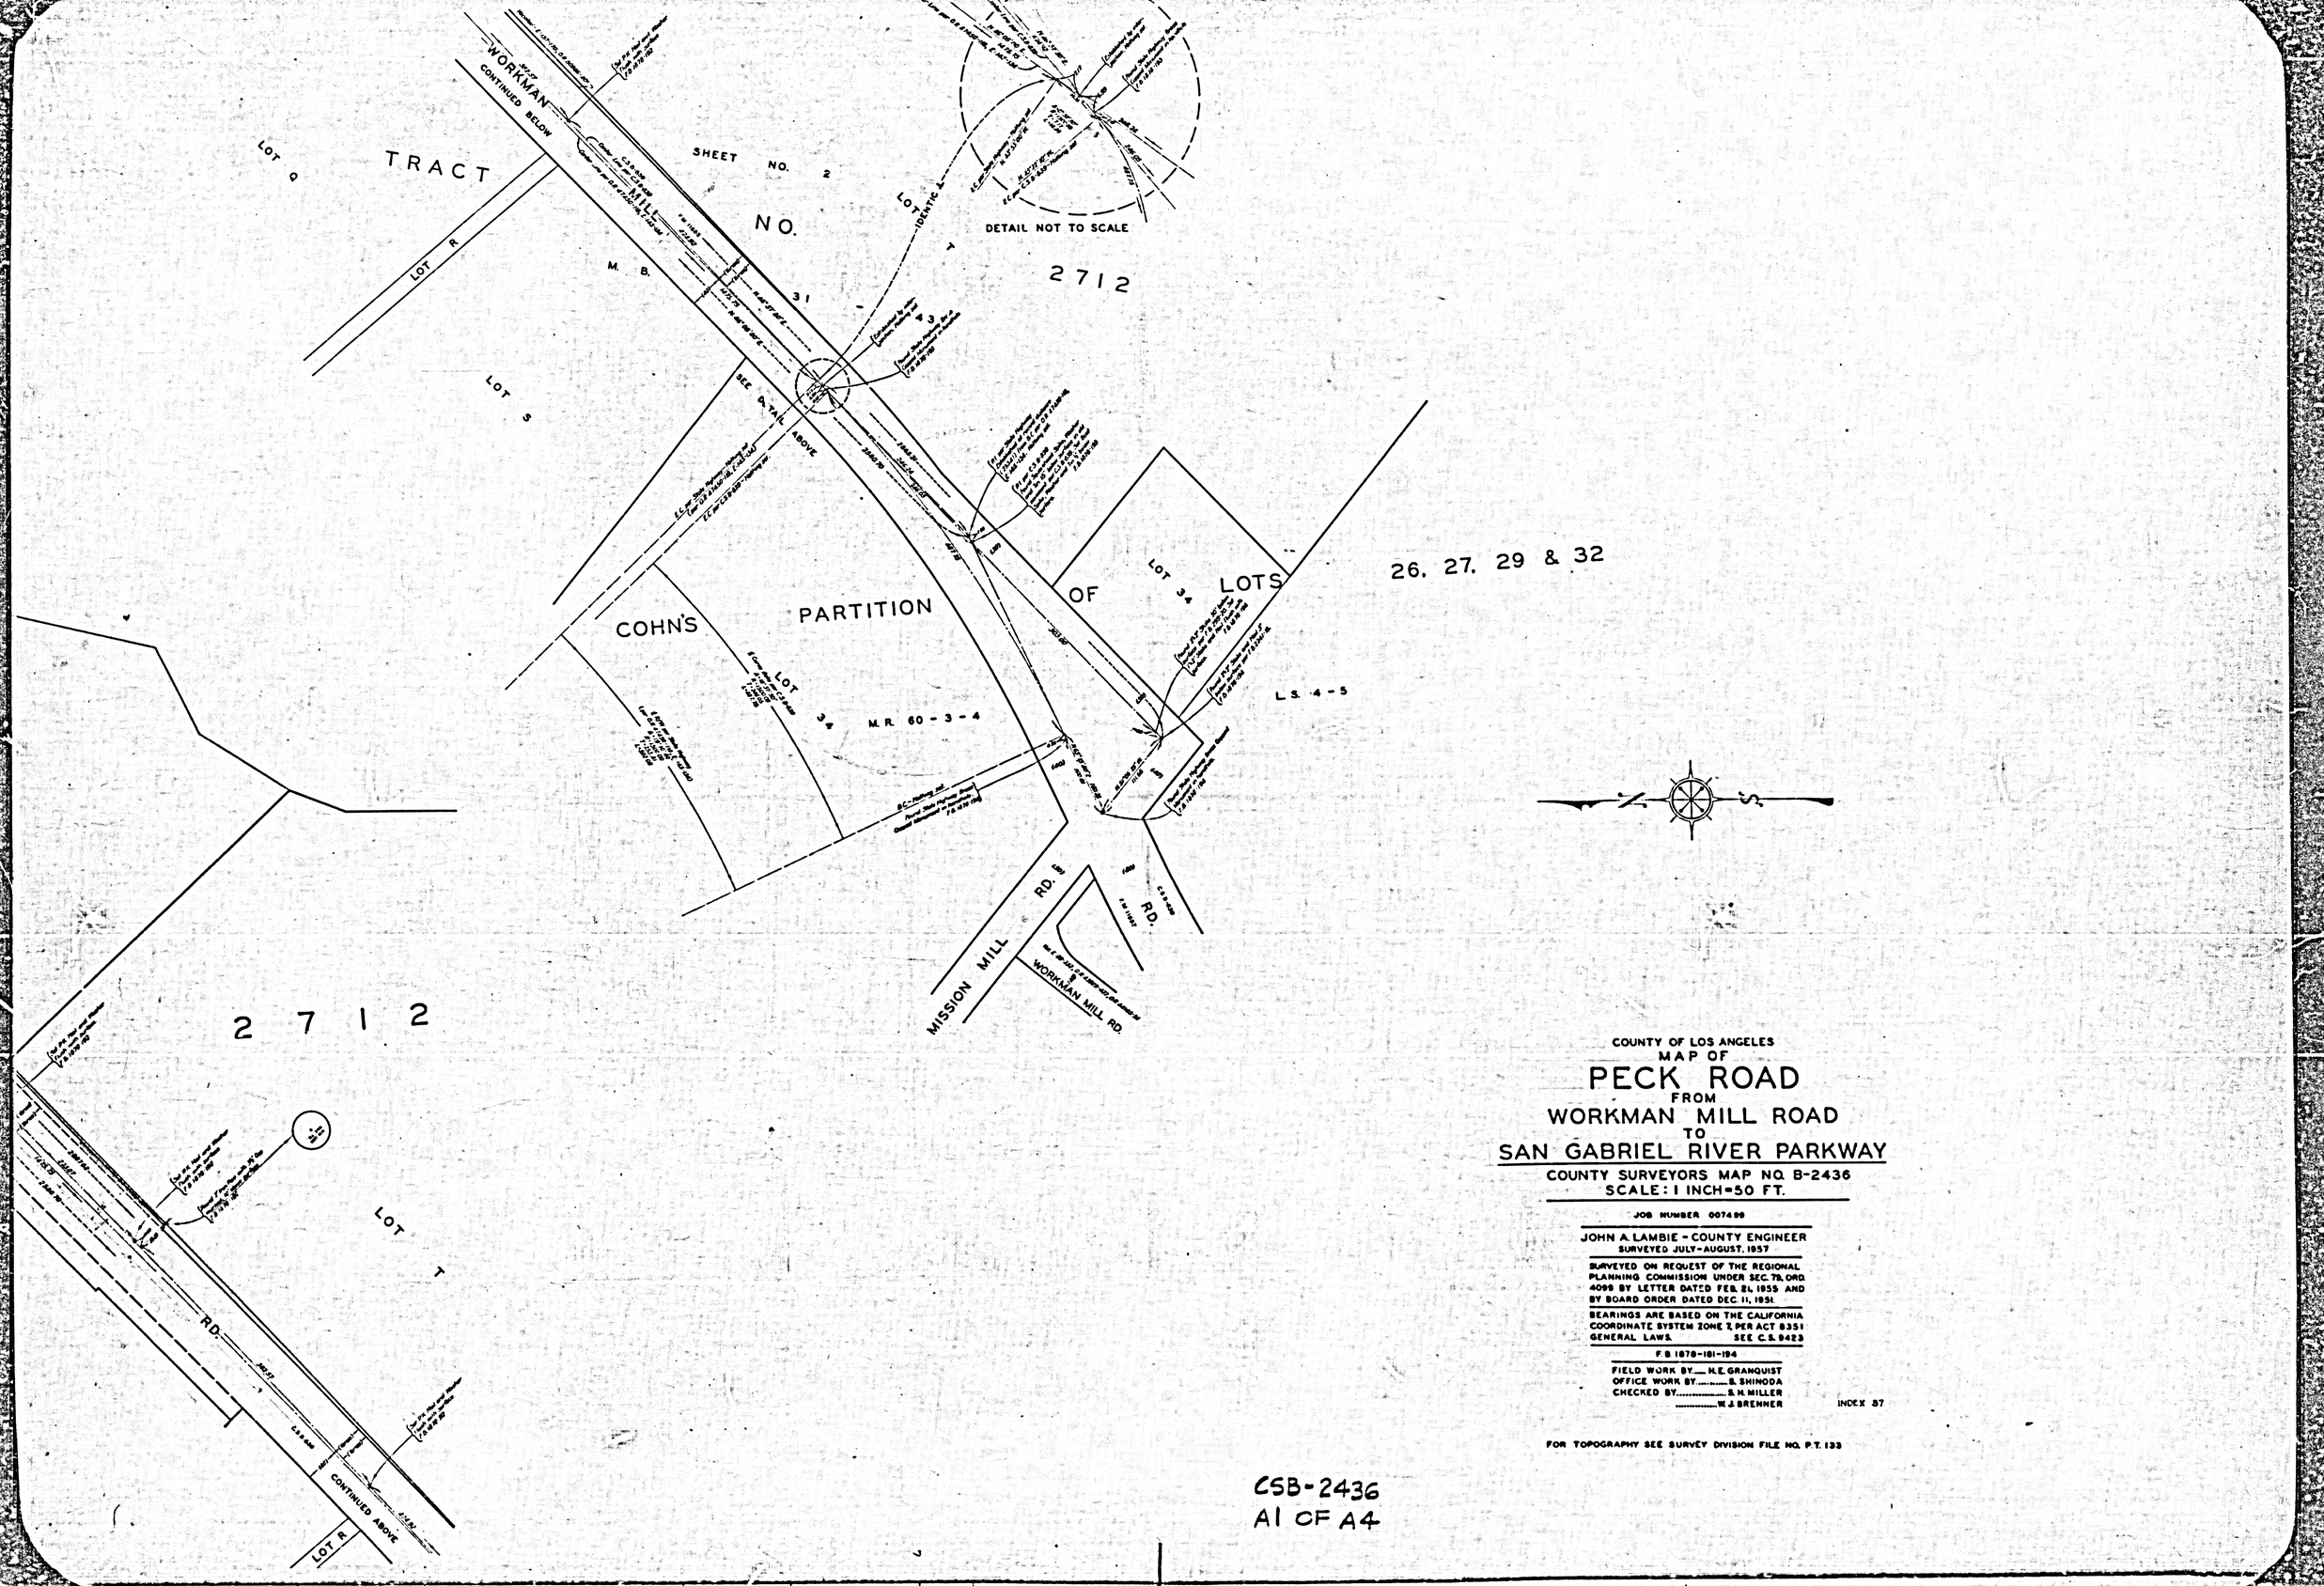


COUNTY OF LOS ANGELES
MAP OF
PECK ROAD
FROM
WORKMAN MILL ROAD
TO
SAN GABRIEL RIVER PARKWAY
COUNTY SURVEYORS MAP NO. B-2436
SCALE: 1 INCH = 50 FT.

JOB NUMBER 007499

JOHN A. LAMBIE - COUNTY ENGINEER
SURVEYED JULY - AUGUST, 1957

SURVEYED ON REQUEST OF THE REGIONAL PLANNING COMMISSION UNDER SEC. 79, ORD. 4099 BY LETTER DATED FEB. 21, 1955 AND BY BOARD ORDER DATED DEC. 11, 1951.

BEARINGS ARE BASED ON THE CALIFORNIA COORDINATE SYSTEM ZONE 7, PER ACT 8351 GENERAL LAWS. SEE C.S. 9423

F.B. 1078-181-194

FIELD WORK BY..... H.E. GRANQUIST
OFFICE WORK BY..... S. SHINODA
CHECKED BY..... S. H. MILLER
..... W. J. BRENNER

INDEX 87

FOR TOPOGRAPHY SEE SURVEY DIVISION FILE NO. P.T. 133

CSB-2436
A1 OF A4

2712

WORKMAN MILL RD.

LOT 3

N O.

LOT 2

LOT 9

TRACT

LOT R

PROPOSED VACATION

F.M. 2057G-4 Proposed Center Line

O.R. D1229-51

O.R. D1850-207

O.R. D1229-51

O.R. D3436-155

ORD 3411-304

AND

SALT LAKE RAILROAD CO. R/W.

TRACT

72

LOT 9

SHEET NO. 2

N O.

2712

LOT 1

LOT T

RD.

CONTINUED ABOVE

LOT R

M. B. 31 - 43

CSB-2436
A2 OF A4

364

NO. M.B. 16 - 49

A

SAN GABRIEL RIVER

RD.

LOT

LOT K

M.B. 31 - 43

TRACT

PECK

PROPOSED RIGHT OF WAY LINE

PROPOSED CENTER LINE

F.M. 20576-2

F.M. 20576-3

F.M. 20576-4

EL 204-2G2, OR: D 1287-48

LOT 4

M. B. 30 - 72

LOS ANGELES

AND

SALT LAKE

RAILROAD

TRACT

CO.

LOT 3

NO.

WORKMAN MILL

LOT 5

BOUNDARY LINE

WHITTIER NARROWS PROJECT


C.S.B.-7249

C.S.B.-1731-B

PARKWAY

CSB-2436
A3 OF A4

COUNTY SURVEYOR'S MAP NO B-543

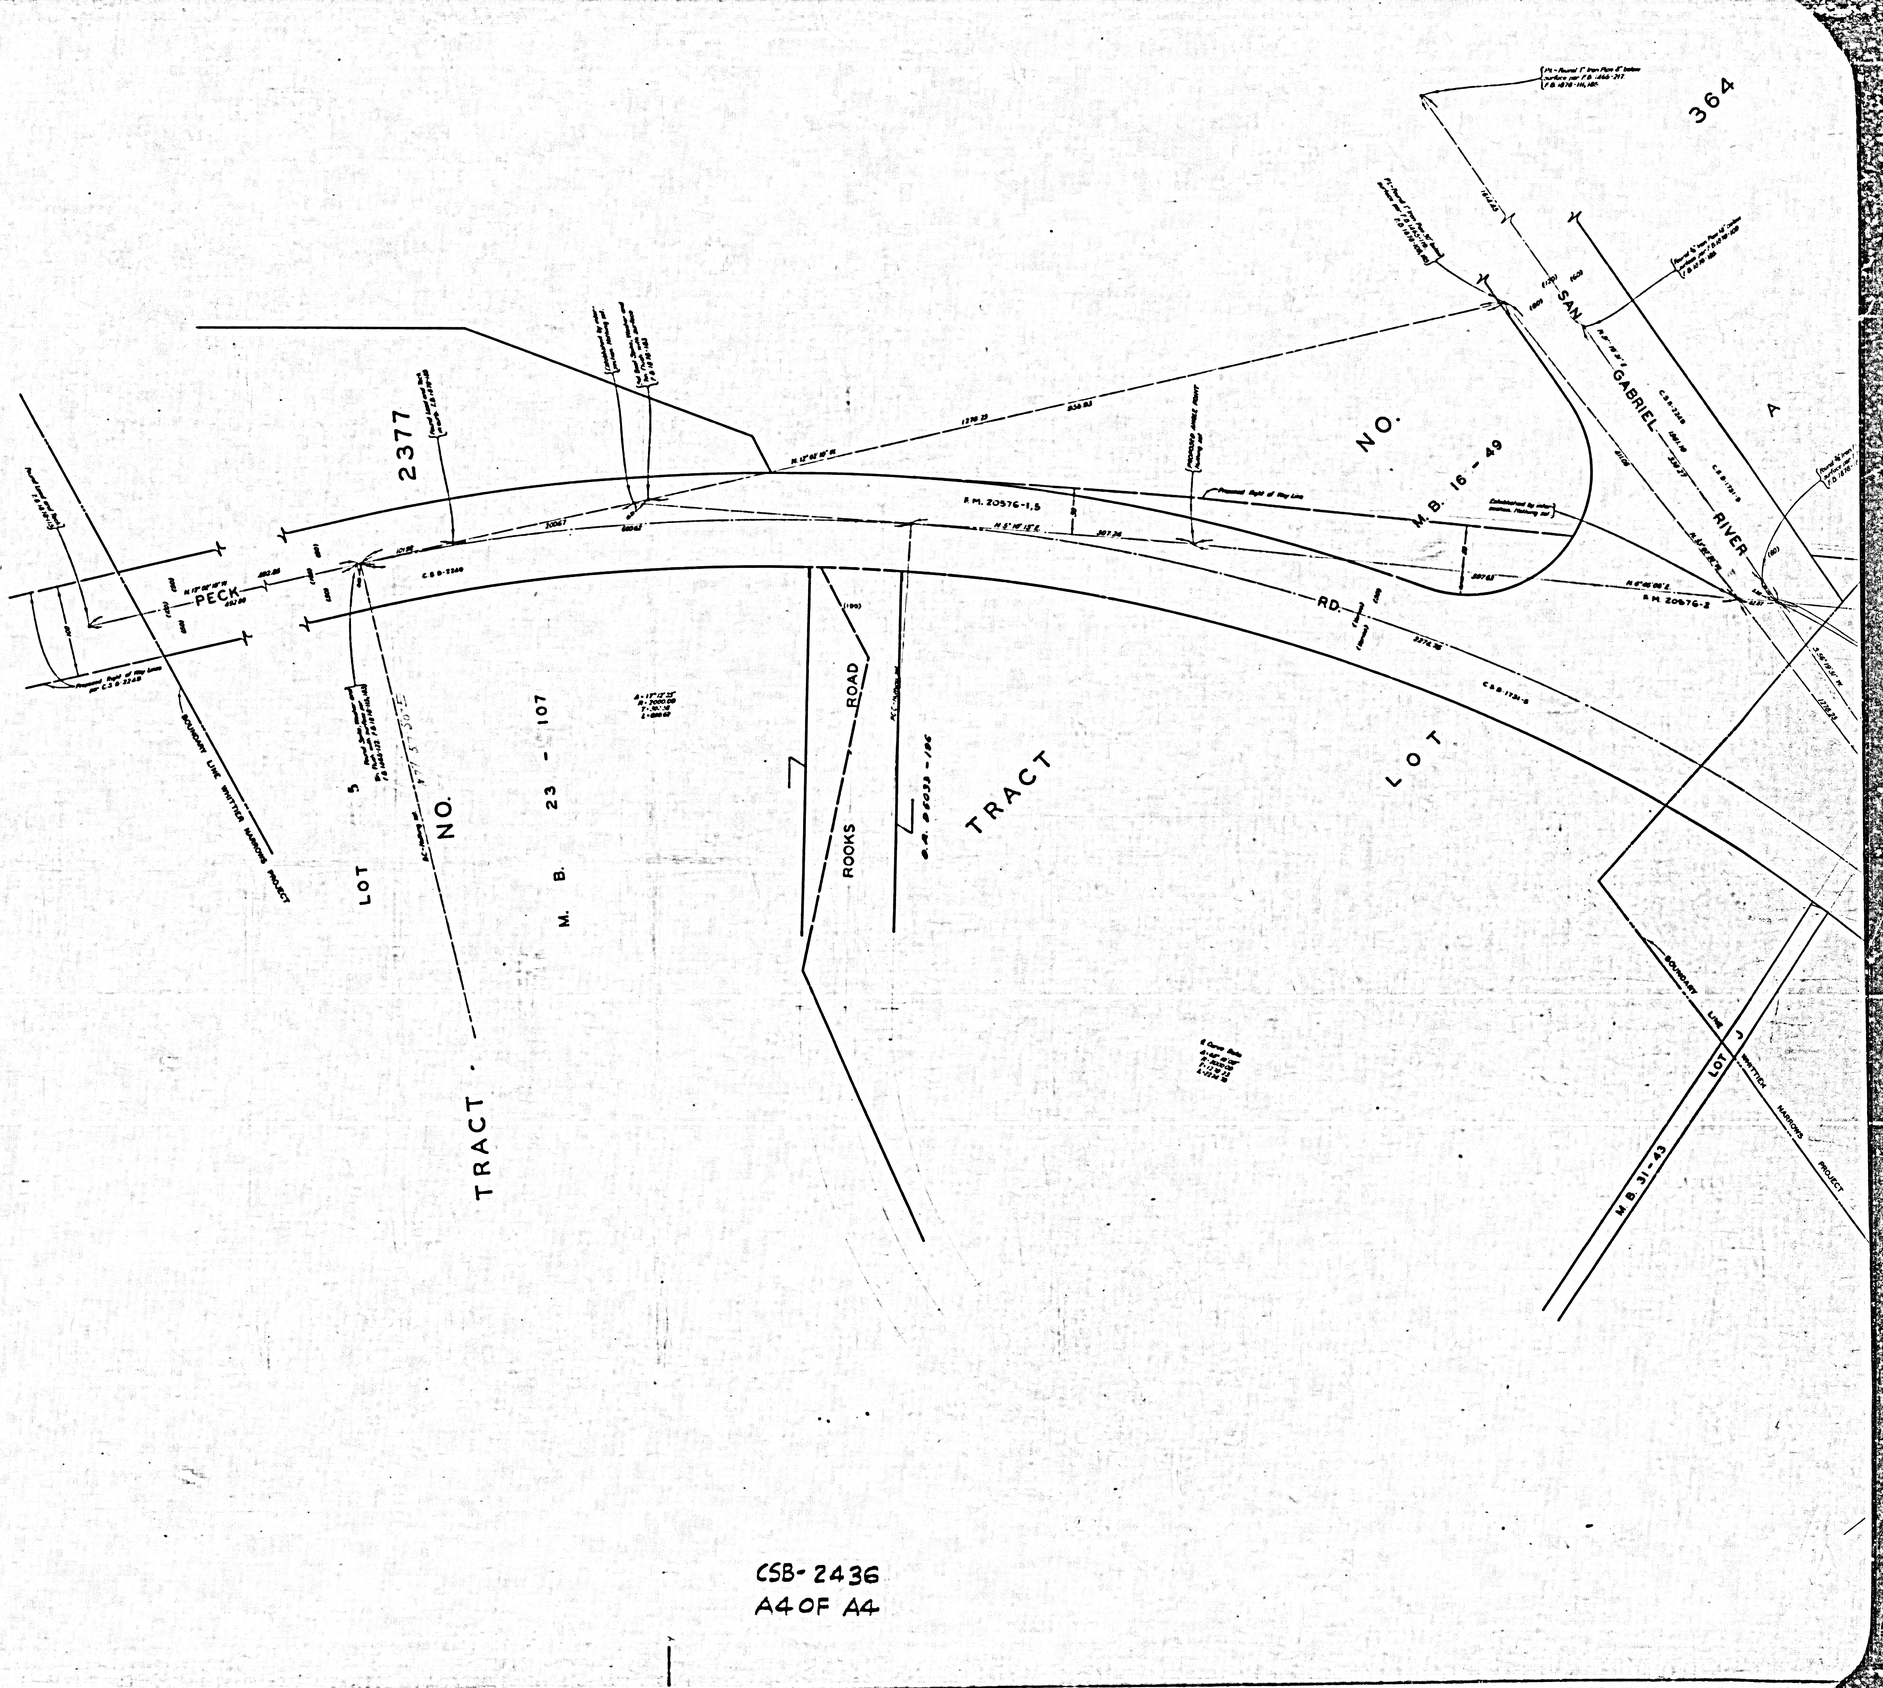

CSB-2436
A4 OF A4

COUNTY SURVEYOR'S MAP NO B-543