NO. 15950

B. 355 - 29 - 34

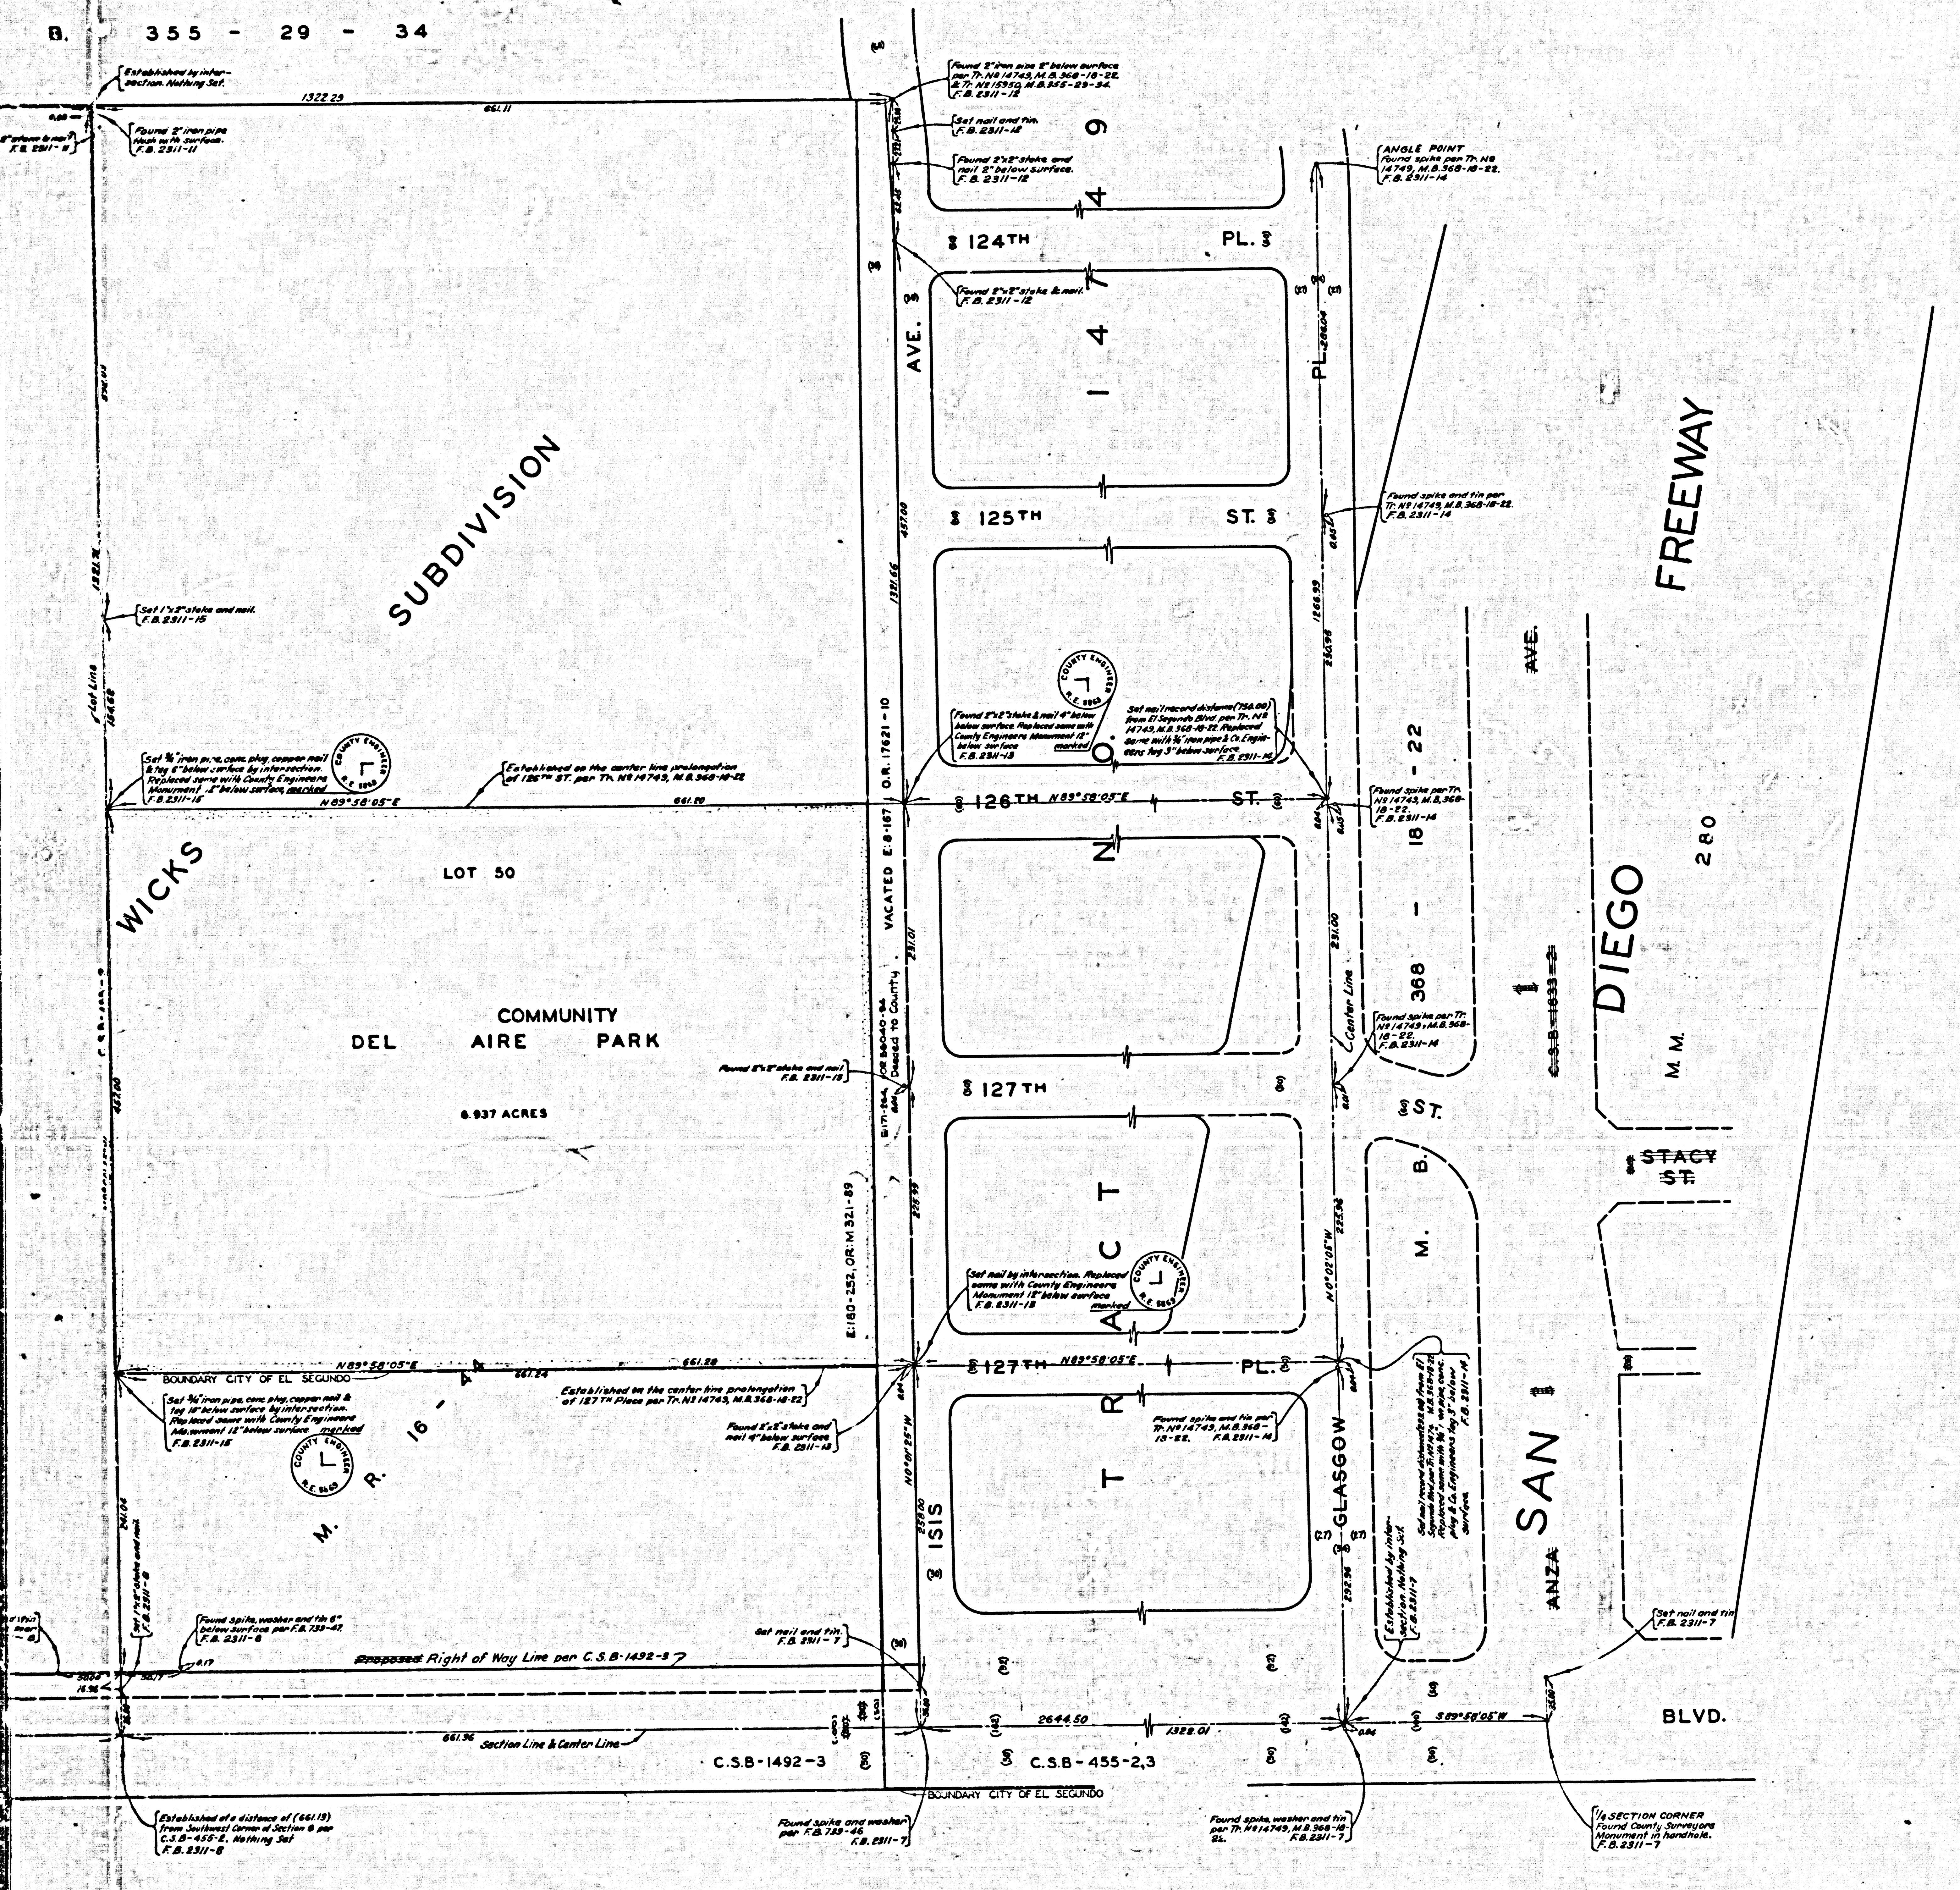
Established by intersection. Nothing Set.
1322.29
661.11
Found 2" iron pipe flush with surface. F.B. 2311-11
2" stake & nail F.B. 2311-11
Found 2" iron pipe 2" below surface per Tr. No 14749, M.B. 368-18-22. & Tr. No 15950, M.B. 355-29-34. F.B. 2311-12
Set nail and tin. F.B. 2311-12
Found 2"x2" stake and nail 2" below surface. F.B. 2311-12
Found 2"x2" stake & nail. F.B. 2311-12
ANGLE POINT Found spike per Tr. No 14749, M.B. 368-18-22. F.B. 2311-14
124TH PL.
125TH ST.
126TH N89°58'05"E ST.
127TH
127TH N89°58'05"E PL.
AVE.
PL.
1 4 9 4 7
T R A C T N O.
M. B. 368 - 18 - 22
SUBDIVISION
WICKS
LOT 50
COMMUNITY
DEL AIRE PARK
6.937 ACRES
M. R. 16 - 44
VACATED E:8-167 O.R. 17621 - 10
OR 56050-94 Deeded to County
E:171-264
E:180-252, O.R.: M 321-89
1321.66
457.00
231.01
225.99
258.00
1266.99
230.98
231.00
225.96
292.96
Center Line
Lot Line
1321.76
154.68
Set 1"x2" stake and nail. F.B. 2311-15
Set ¾" iron pipe, conc. plug, copper nail & tag 6" below surface by intersection. Replaced same with County Engineers Monument .5" below surface, marked F.B. 2311-15
COUNTY ENGINEER L R.E. 5863
Established on the center line prolongation of 126TH ST. per Tr. No 14749, M.B. 368-18-22
N89°58'05"E
661.20
Found 2"x2" stake & nail 4" below below surface. Replaced same with County Engineers Monument 12" below surface marked F.B. 2311-13
Set nail record distance (750.00) from El Segundo Blvd. per Tr. No 14749, M.B. 368-18-22. Replaced same with ¾" iron pipe & Co. Engineers tag 3" below surface. F.B. 2311-14
Found spike per Tr. No 14749, M.B. 368-18-22. F.B. 2311-14
Found spike and tin per Tr. No 14749, M.B. 368-18-22. F.B. 2311-14
Found 2"x2" stake and nail F.B. 2311-13
N0°01'25"W
N0°02'05"W
BOUNDARY CITY OF EL SEGUNDO
N89°58'05"E
661.24
661.28
Set ¾" iron pipe, conc. plug, copper nail & tag 18" below surface by intersection. Replaced same with County Engineers Monument 12" below surface. marked F.B. 2311-15
Established on the center line prolongation of 127TH Place per Tr. No 14749, M.B. 368-18-22
Found 2"x2" stake and nail 4" below surface F.B. 2311-13
Set nail by intersection. Replaced same with County Engineers Monument 12" below surface F.B. 2311-13 marked
Found spike and tin per Tr. No 14749, M.B. 368-18-22. F.B. 2311-14
Set nail record distance (292.96) from El Segundo Blvd. per Tr. No 14749, M.B. 368-18-22. Replaced same with ¾" iron pipe, conc. plug & Co. Engineers tag 3" below surface. F.B. 2311-14
Established by intersection. Nothing Set. F.B. 2311-7
ISIS
GLASGOW
SAN ~~ANZA~~ DIEGO
AVE.
~~C.S.B-1833-2~~
FREEWAY
280
~~STACY ST.~~
Found spike, washer and tin 6" below surface per F.B. 739-47. F.B. 2311-8
Set 1"x2" stake and nail F.B. 2311-8
Set nail and tin. F.B. 2311-7
~~Proposed~~ Right of Way Line per C.S.B-1492-3
Section Line & Center Line
661.96
2644.50
1328.01
S89°58'05"W
C.S.B-1492-3
C.S.B-455-2,3
BLVD.
Set nail and tin F.B. 2311-7
Established at a distance of (661.13) from Southwest Corner of Section 8 per C.S.B-455-2. Nothing Set F.B. 2311-8
Found spike and washer per F.B. 739-46 F.B. 2311-7
Found spike, washer and tin per Tr. No 14749, M.B. 368-18-22. F.B. 2311-7
¼ SECTION CORNER Found County Surveyors Monument in handhole. F.B. 2311-7

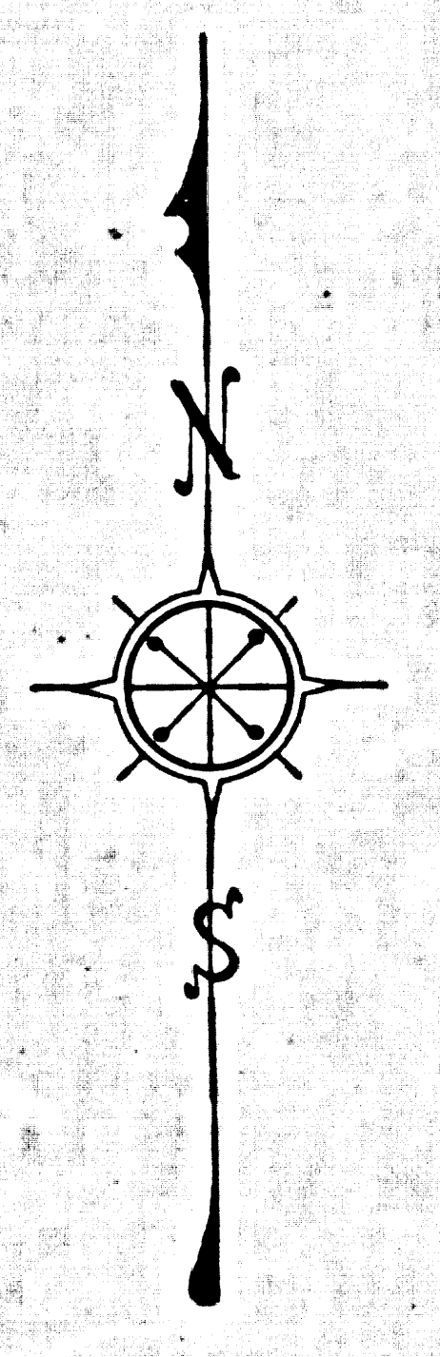

DEL AIRE COMMUNITY PARK

COUNTY OF LOS ANGELES

MAP OF

~~DEL AIRE PARK~~

BEING A PORTION OF ISIS AVE. AS VACATED BY
O.R. 17621-10 AND A PORTION OF LOT 50, MILLS
& WICKS SUBDIVISION, M.R. 16-44

COUNTY SURVEYORS MAP NO. B-2439
SCALE :- 1 INCH = 50 FT.

JOB NUMBER 0055.07

JOHN A. LAMBIE COUNTY ENGINEER
SURVEYED - JULY, 1957

SURVEYED ON REQUEST OF THE COUNTY ENGINEER UNDER SEC. 79 ORD. 4099 BY LETTER DATED JUNE 4, 1957.

BEARINGS ARE BASED ON THE BEARING OF EL SEGUNDO BLVD. AS SHOWN ON C.S.B-1492-3

F. B. 2311 - 5 - 15

FIELD WORK BY	UHARRIET
OFFICE WORK BY	R.L.GREEN
CHECKED BY	J.AJA

Index 25

Name changed July 1959 by A. Snyder per Board Order dated Jan. 28, 1958.
Minute Book 455- Page 234
Revised H.H.F.Dang June 1963

30872

CSB-2439
A1 OF A3

TRACT NO. 15950
M. B. 355 - 29 - 34
YARD
FIELD
126TH STREET
127TH STREET
127TH PLACE
ISIS AVE.
N 10,000
N 9800
N 9600
ATCHISON TOPEKA AND SANTA FE RAILWAY
R/W
AVIATION BLVD.
EL SEGUNDO
MILLS AND WICKS SUBDIVISION
M. R. 16 - 4
LOT 49
LOT 50
DEL AIRE COMMUNITY PARK
6.937 ACRES
BOUNDARY CITY OF EL SEGUNDO
BOUNDARY LINE CITY OF EL SEGUNDO
C.S.B.-455-2
Section Line
Lot Line
1/4 SECTION CORNER. Found 2"x2" stake and nail 2" below surface per F.B. 420-29. F.B. 2311-10
1/4 1/4 SECTION CORNER. Established by proportion. Nothing Set. F.B. 2311-9
Established by intersection. Nothing Set.
Found 2" iron pipe flush with surface. F.B. 2311-11
Set 1"x2" stake & nail F.B. 2311-11
Set 1"x2" stake and nail. F.B. 2311-16
Set 3/4" iron pipe, conc. plug, copper nail & tag 6" below surface by intersection. Replaced same with County Engineers Monument 18" below surface, marked F.B. 2311-15
Established on the center line prolongation of 126TH ST. per Tr. No 14743, M.B. 368-18-2
Set 3/4" iron pipe, conc. plug, copper nail & tag 16" below surface by intersection. Replaced same with County Engineers Monument 12" below surface. marked F.B. 2311-15
Established on the center line prolongation of 127TH Place per Tr. No 14743, M.B. 368-18-22
SECTION CORNER. Found spike and washer 2" below surface per F.B. 739-48. F.B. 2311-8
Found spike and washer per F.B. 739-48. F.B. 2311-8
Found spike, washer and tin in conc. 6" below surface per F.B. 739-47. F.B. 2311-8
Found spike, washer and tin 6" below surface per F.B. 739-47. F.B. 2311-8
Set 1"x2" stake and nail F.B. 2311-8
~~Proposed~~ Right of Way Line per C.S.B-1492-3
Section Line & Center Line
C.S.B-1492-3
Established at a distance of (661.19) from Southwest Corner of Section 8 per C.S.B-455-2. Nothing Set F.B. 2311-8
COUNTY ENGINEER R.E. 5869
N 89°58'15"E
N 89°58'05"E
S 89°58'05"W
N 0°00'43"W
661.18
1322.29
661.11
661.20
661.24
661.28
661.96
380.01
81.12
0.03
0.83
241.04
154.68
(90)
(81)
(60)
(100)
(50)
(Varies)
7
8
18
17
N
GRAPHY
6-23-58

MARGINAL MAP
SHOWING
TOPOGRAPHY
SCALE: 1 INCH = 20 FT.

FIELD WORK BY... R.C. WILSON
OFFICE WORK BY... H.H.F. DONG
A.L. MOLINARI
CHECKED BY... C.B. SUTTER

PLANE TABLE SHEETS
D-381 & D-382
F.B. 2311

30872

CSB-2439
A2 OF A3

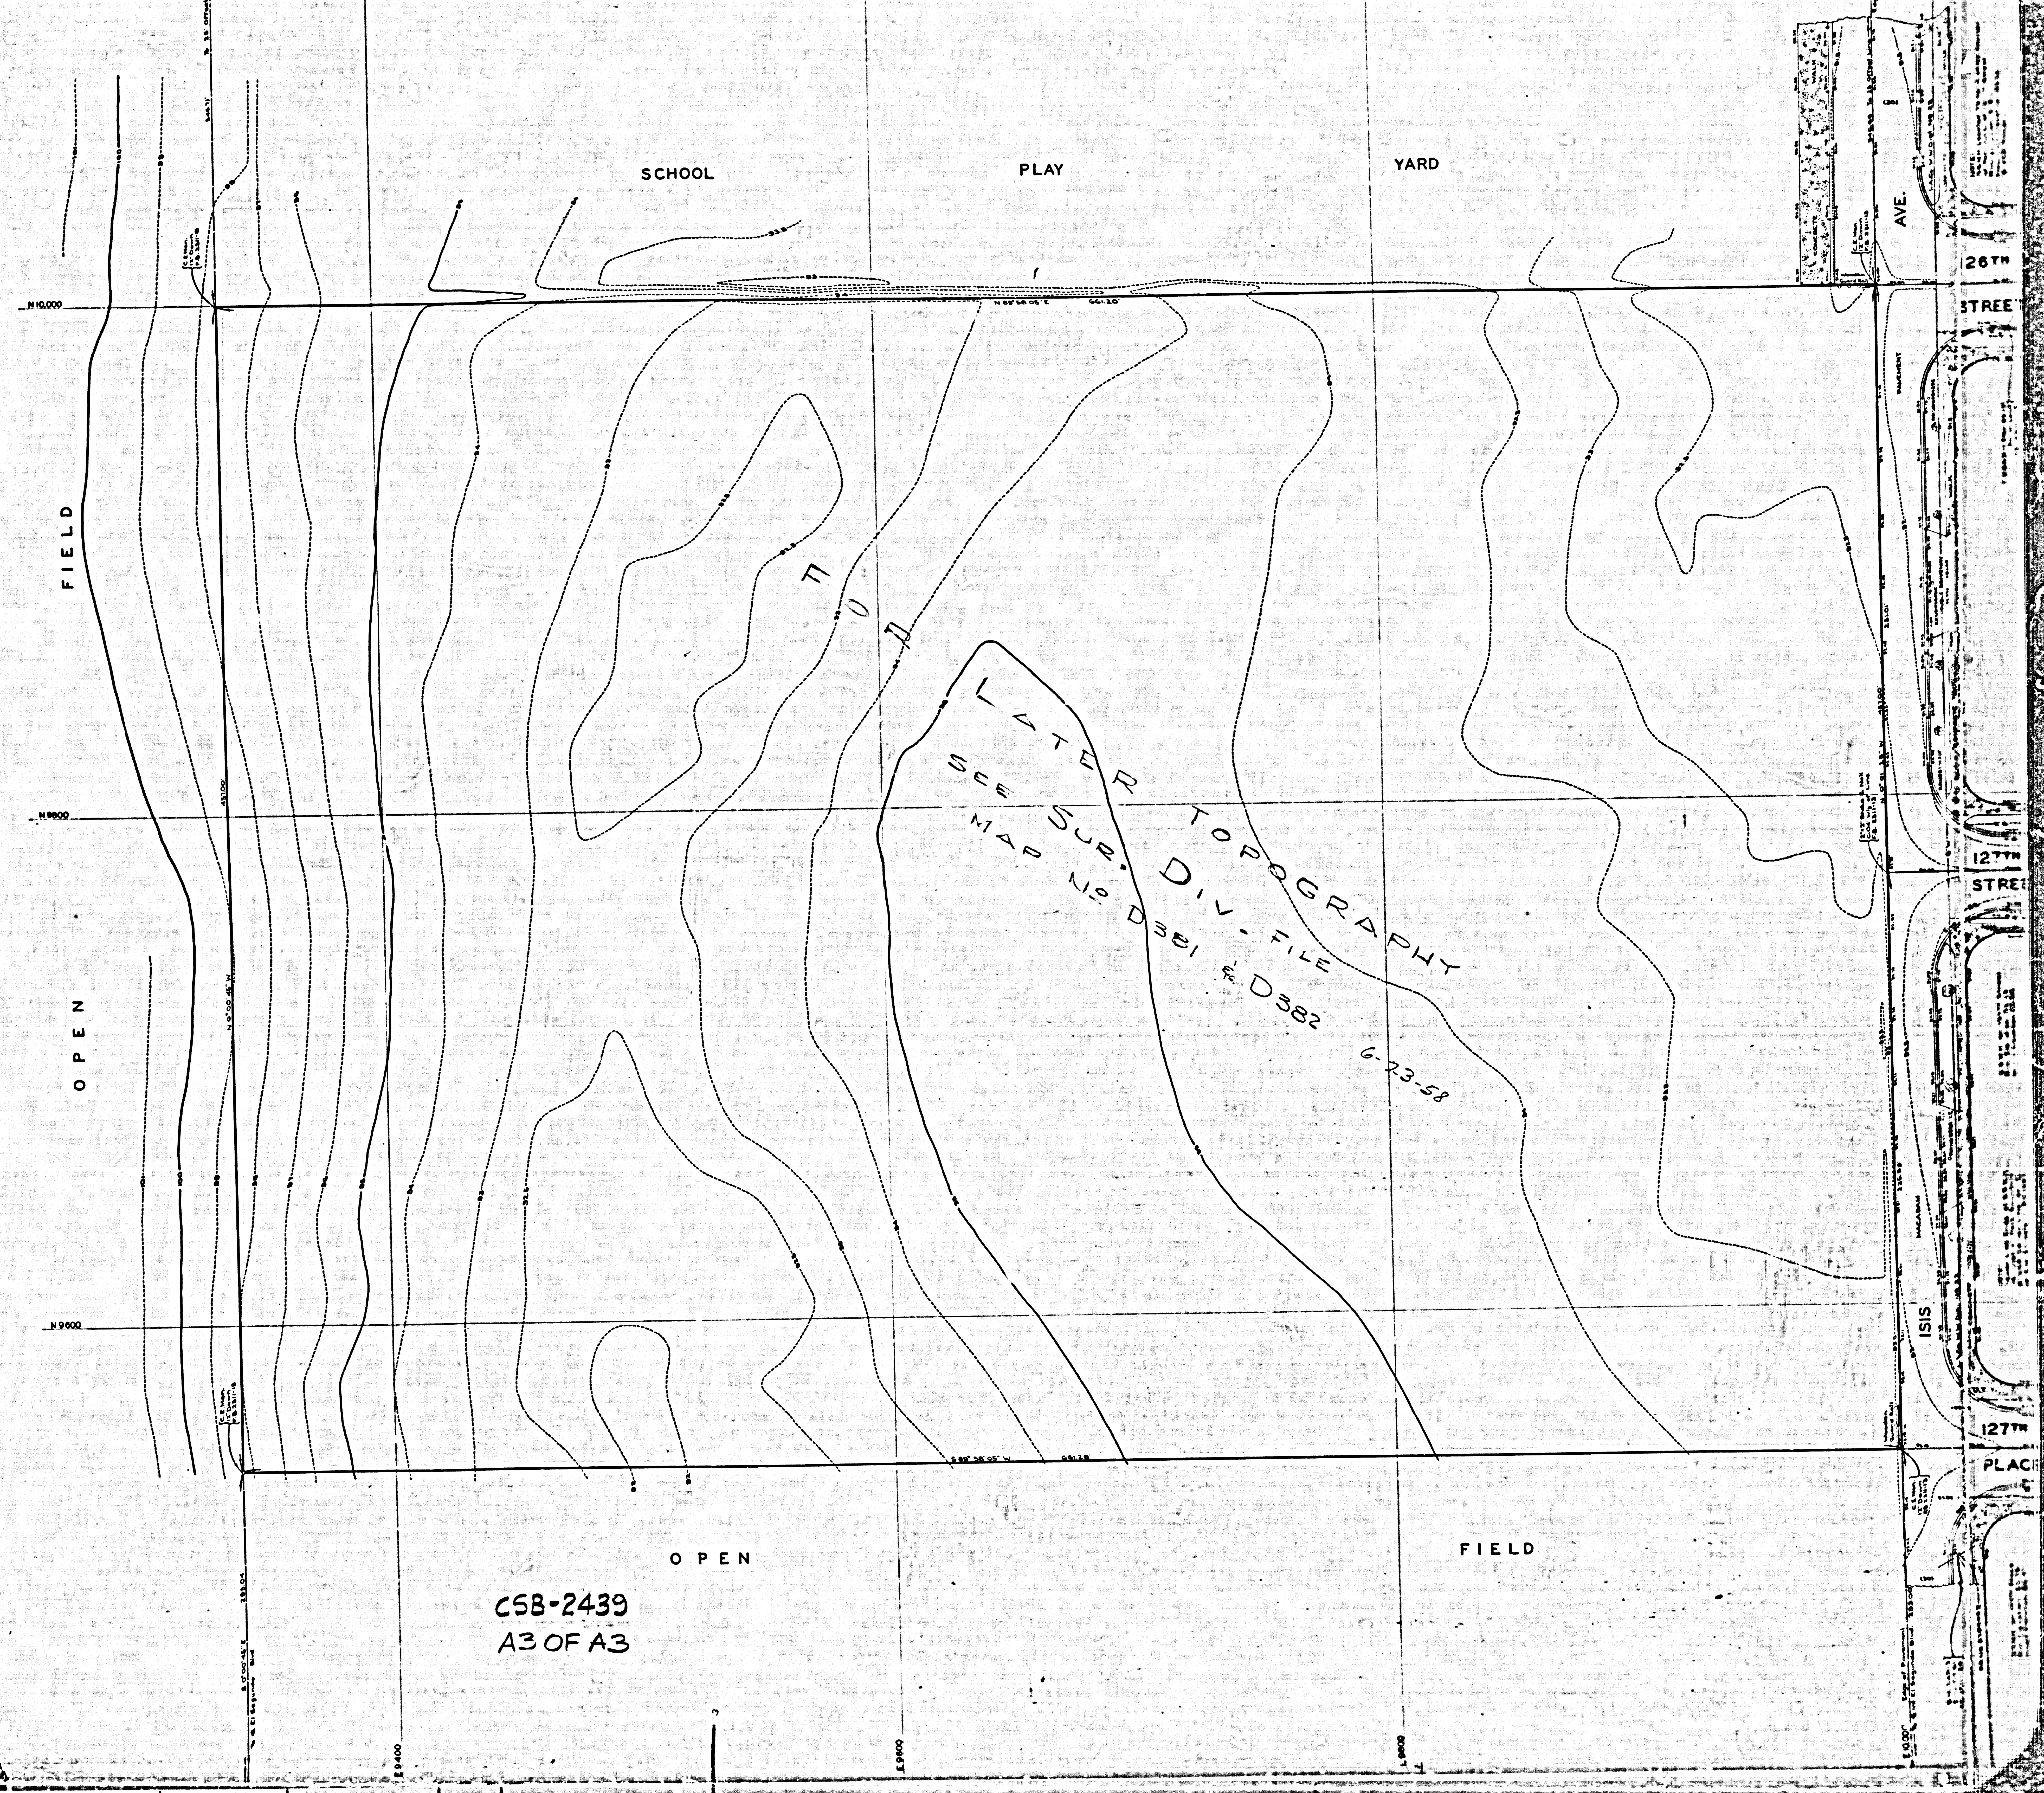

FOR LATER TOPOGRAPHY SEE SUR. DIV. FILE MAP No D381 & D382

6-23-58

CSB-2439
A3 OF A3

COUNTY SURVEYORS MAP NO. B-2439