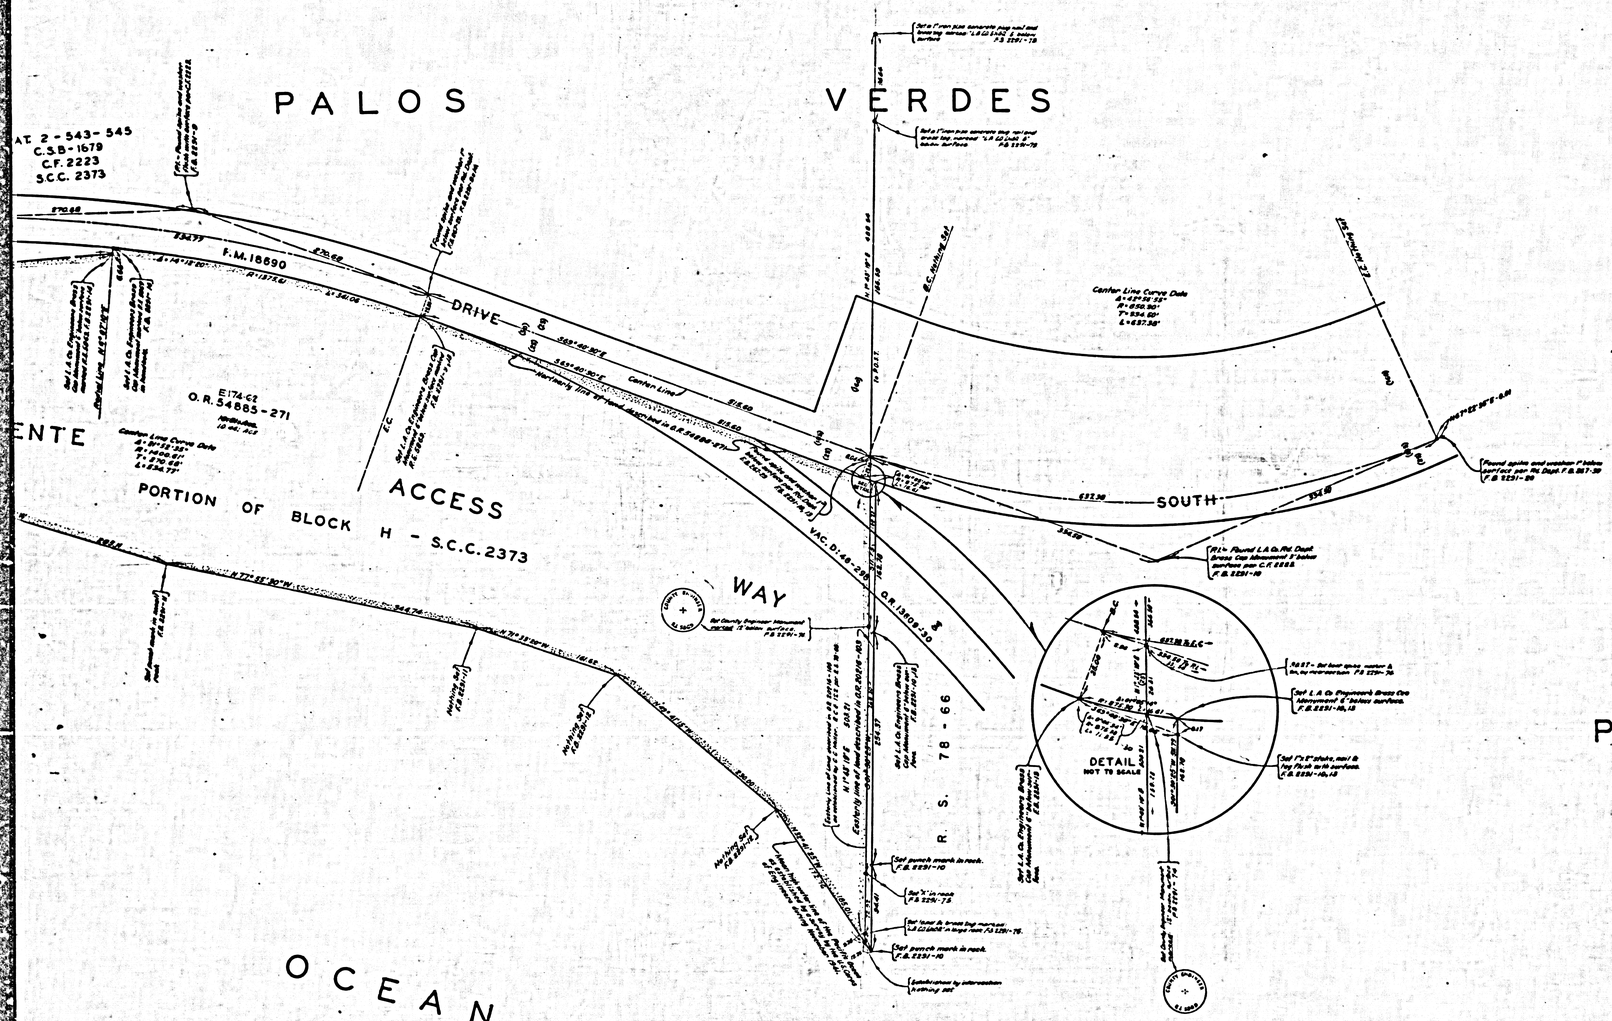


COUNTY OF LOS ANGELES
MAP OF

POINT VICENTE ACCESS WAY

BEING A PORTION OF BLOCK H, RANCHO
LOS PALOS VERDES, S.C.C. 2373.

COUNTY SURVEYORS MAP NO. B-2440
SCALE: 1 INCH = 50 FT.

JOB NUMBER 0055.10

JOHN A. LAMBIE ~ COUNTY ENGINEER
SURVEYED JULY 1957

SURVEYED ON REQUEST OF THE DIRECTOR OF PARKS AND RECREATION UNDER SEC. 79 ORD. 4099 BY LETTER DATED JUNE 14, 1957

BEARINGS ARE BASED ON THE CALIFORNIA COORDINATE SYSTEM, ZONE 7, PER ACT 835 GENERAL LAWS SEE C.S. 9423


F. B. 2291 - 8 - 35

FIELD WORK BY	E. ENGLISH
OFFICE WORK BY	R. L. GREEN
CHECKED BY	W. BRENNER

INDEX 27

Revised May 1961 by T. M. Simon

CS B-2440
A1 OF A4

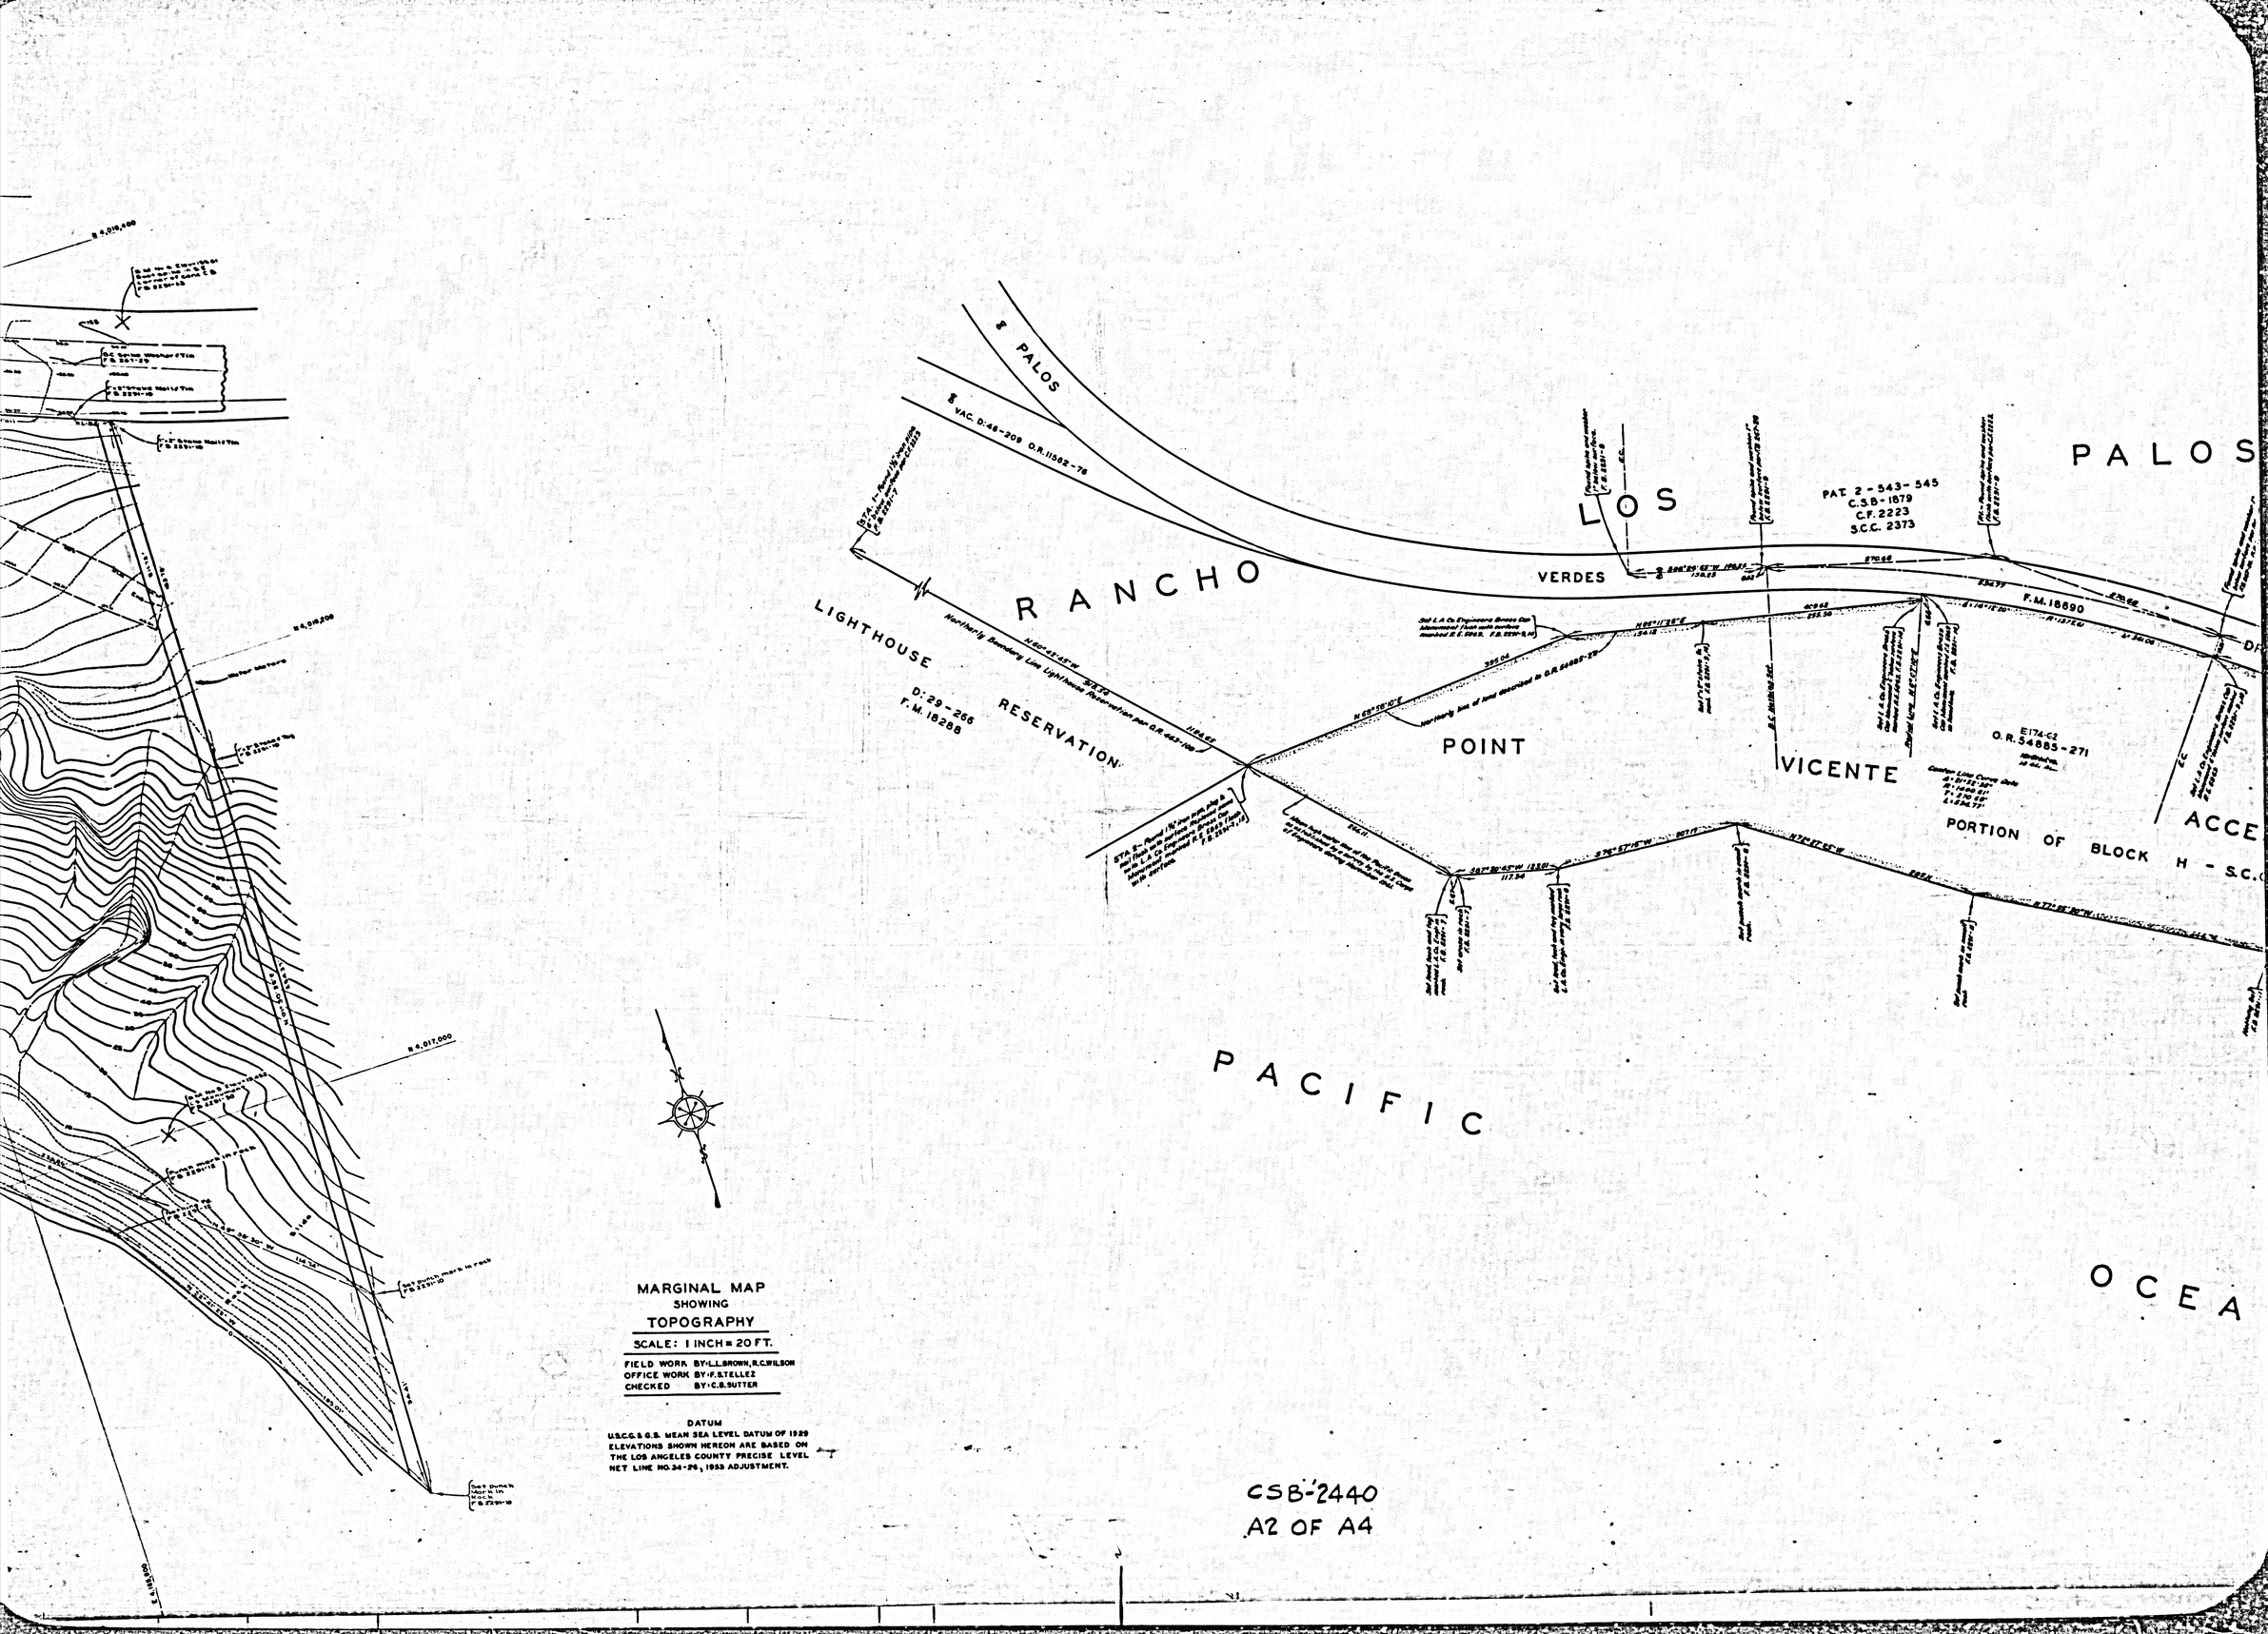

MARGINAL MAP
SHOWING
TOPOGRAPHY

SCALE: 1 INCH = 20 FT.

FIELD WORK BY: L.L. BROWN, R.C. WILSON
OFFICE WORK BY: F. E. TELLEZ
CHECKED BY: C.B. SUTTER

DATUM
U.S.C.G. & G.S. MEAN SEA LEVEL DATUM OF 1929
ELEVATIONS SHOWN HEREON ARE BASED ON
THE LOS ANGELES COUNTY PRECISE LEVEL
NET LINE NO. 34-PR, 1933 ADJUSTMENT.

CSB-2440
A2 OF A4

PALOS VERDES DRIVE SOUTH

CSB-2440
A3 OF A4

COUNTY SURVEYORS MAP NO. B-S-440

PALOS

CLIFF

CLIFF

SLOPE

LIGHTHOUSE RESERVATION

Chain link Fence

CSB-2440
A4 OF A4