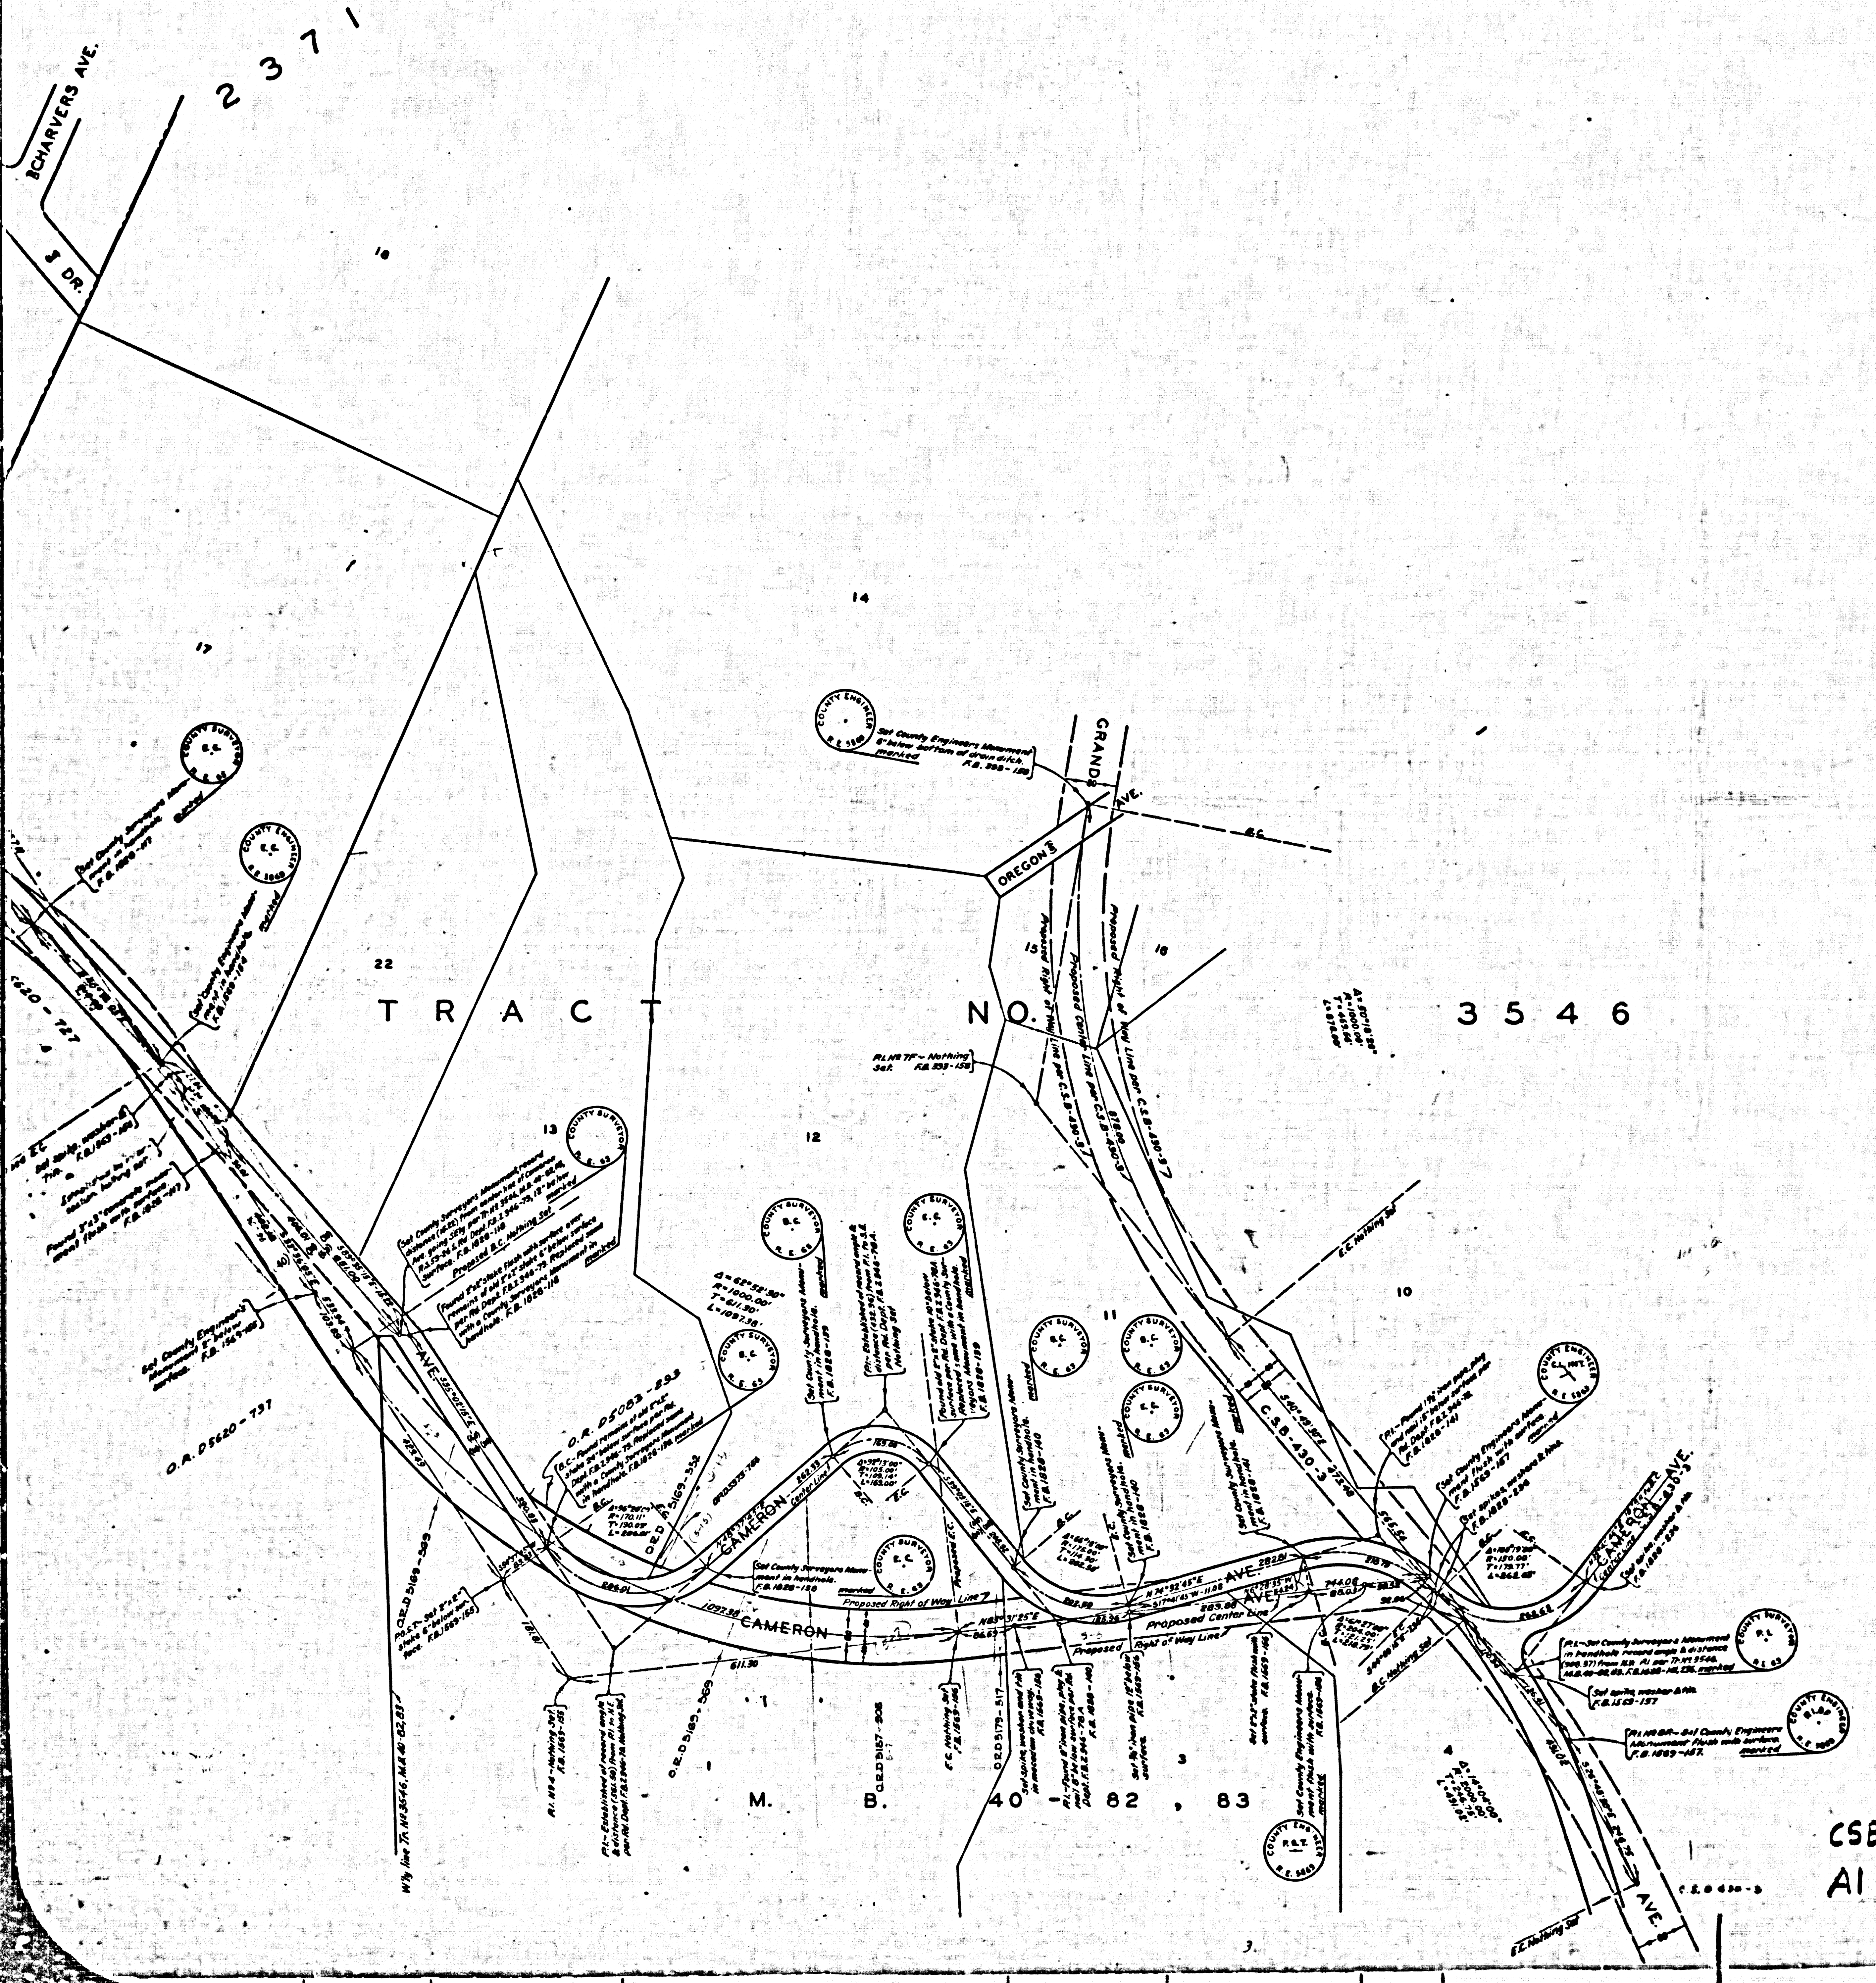

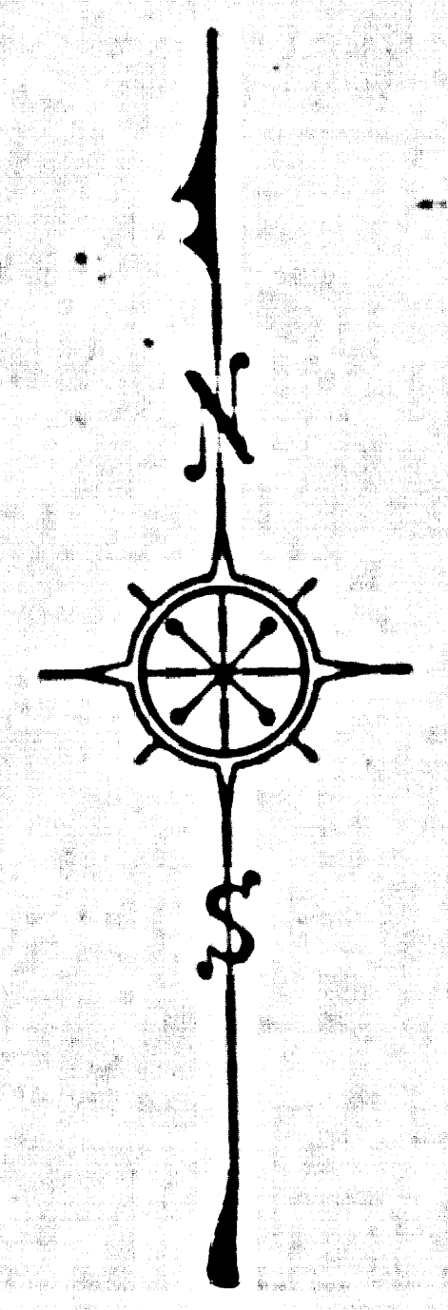

COUNTY OF LOS ANGELES
MAP OF

# CAMERON AVENUE

FROM
GRAND AVENUE
TO
ORANGE AVENUE

---

COUNTY SURVEYORS MAP NO. B-2453-1
SHEET NO. 1 OF 2 SHEETS
SCALE 1 INCH = 100 FT.

JOB NUMBER 0074-10

JOHN A. LAMBIE–COUNTY ENGINEER
SURVEYED JULY 1953, FEB. 1954, MAY 1957

SURVEYED ON REQUEST OF THE REGIONAL PLANNING COMMISSION UNDER SEC. 79, ORD. 4099 BY LETTERS DATED JUNE 17, 1953 & JULY 10, 1953 AND BY BOARD ORDER DATED DEC. 11, 1951

BEARINGS ARE BASED ON THE CALIFORNIA COORDINATE SYSTEM ZONE 7, PER ACT 8351 GENERAL LAWS SEE C.S. 9423

F.B. 1828-3-236
F.B. 1569-151-157

FIELD WORK BY D.E. HOLMES
G. PORTER
OFFICE WORK BY R.L. GREEN
CHECKED BY C.J. GALLI

LM. 47 & 48

Revised by [illegible] June 1962
Revised by G.L. May, 1964

CSB-2453-1
A1 OF A4

CSB-2453-1
A2 OF A4

CSB-2453-1
A3 OF A4

COUNTY SURVEYOR'S MAP NO B-2453-1
SHEET NO. 1 OF 2 SHEETS

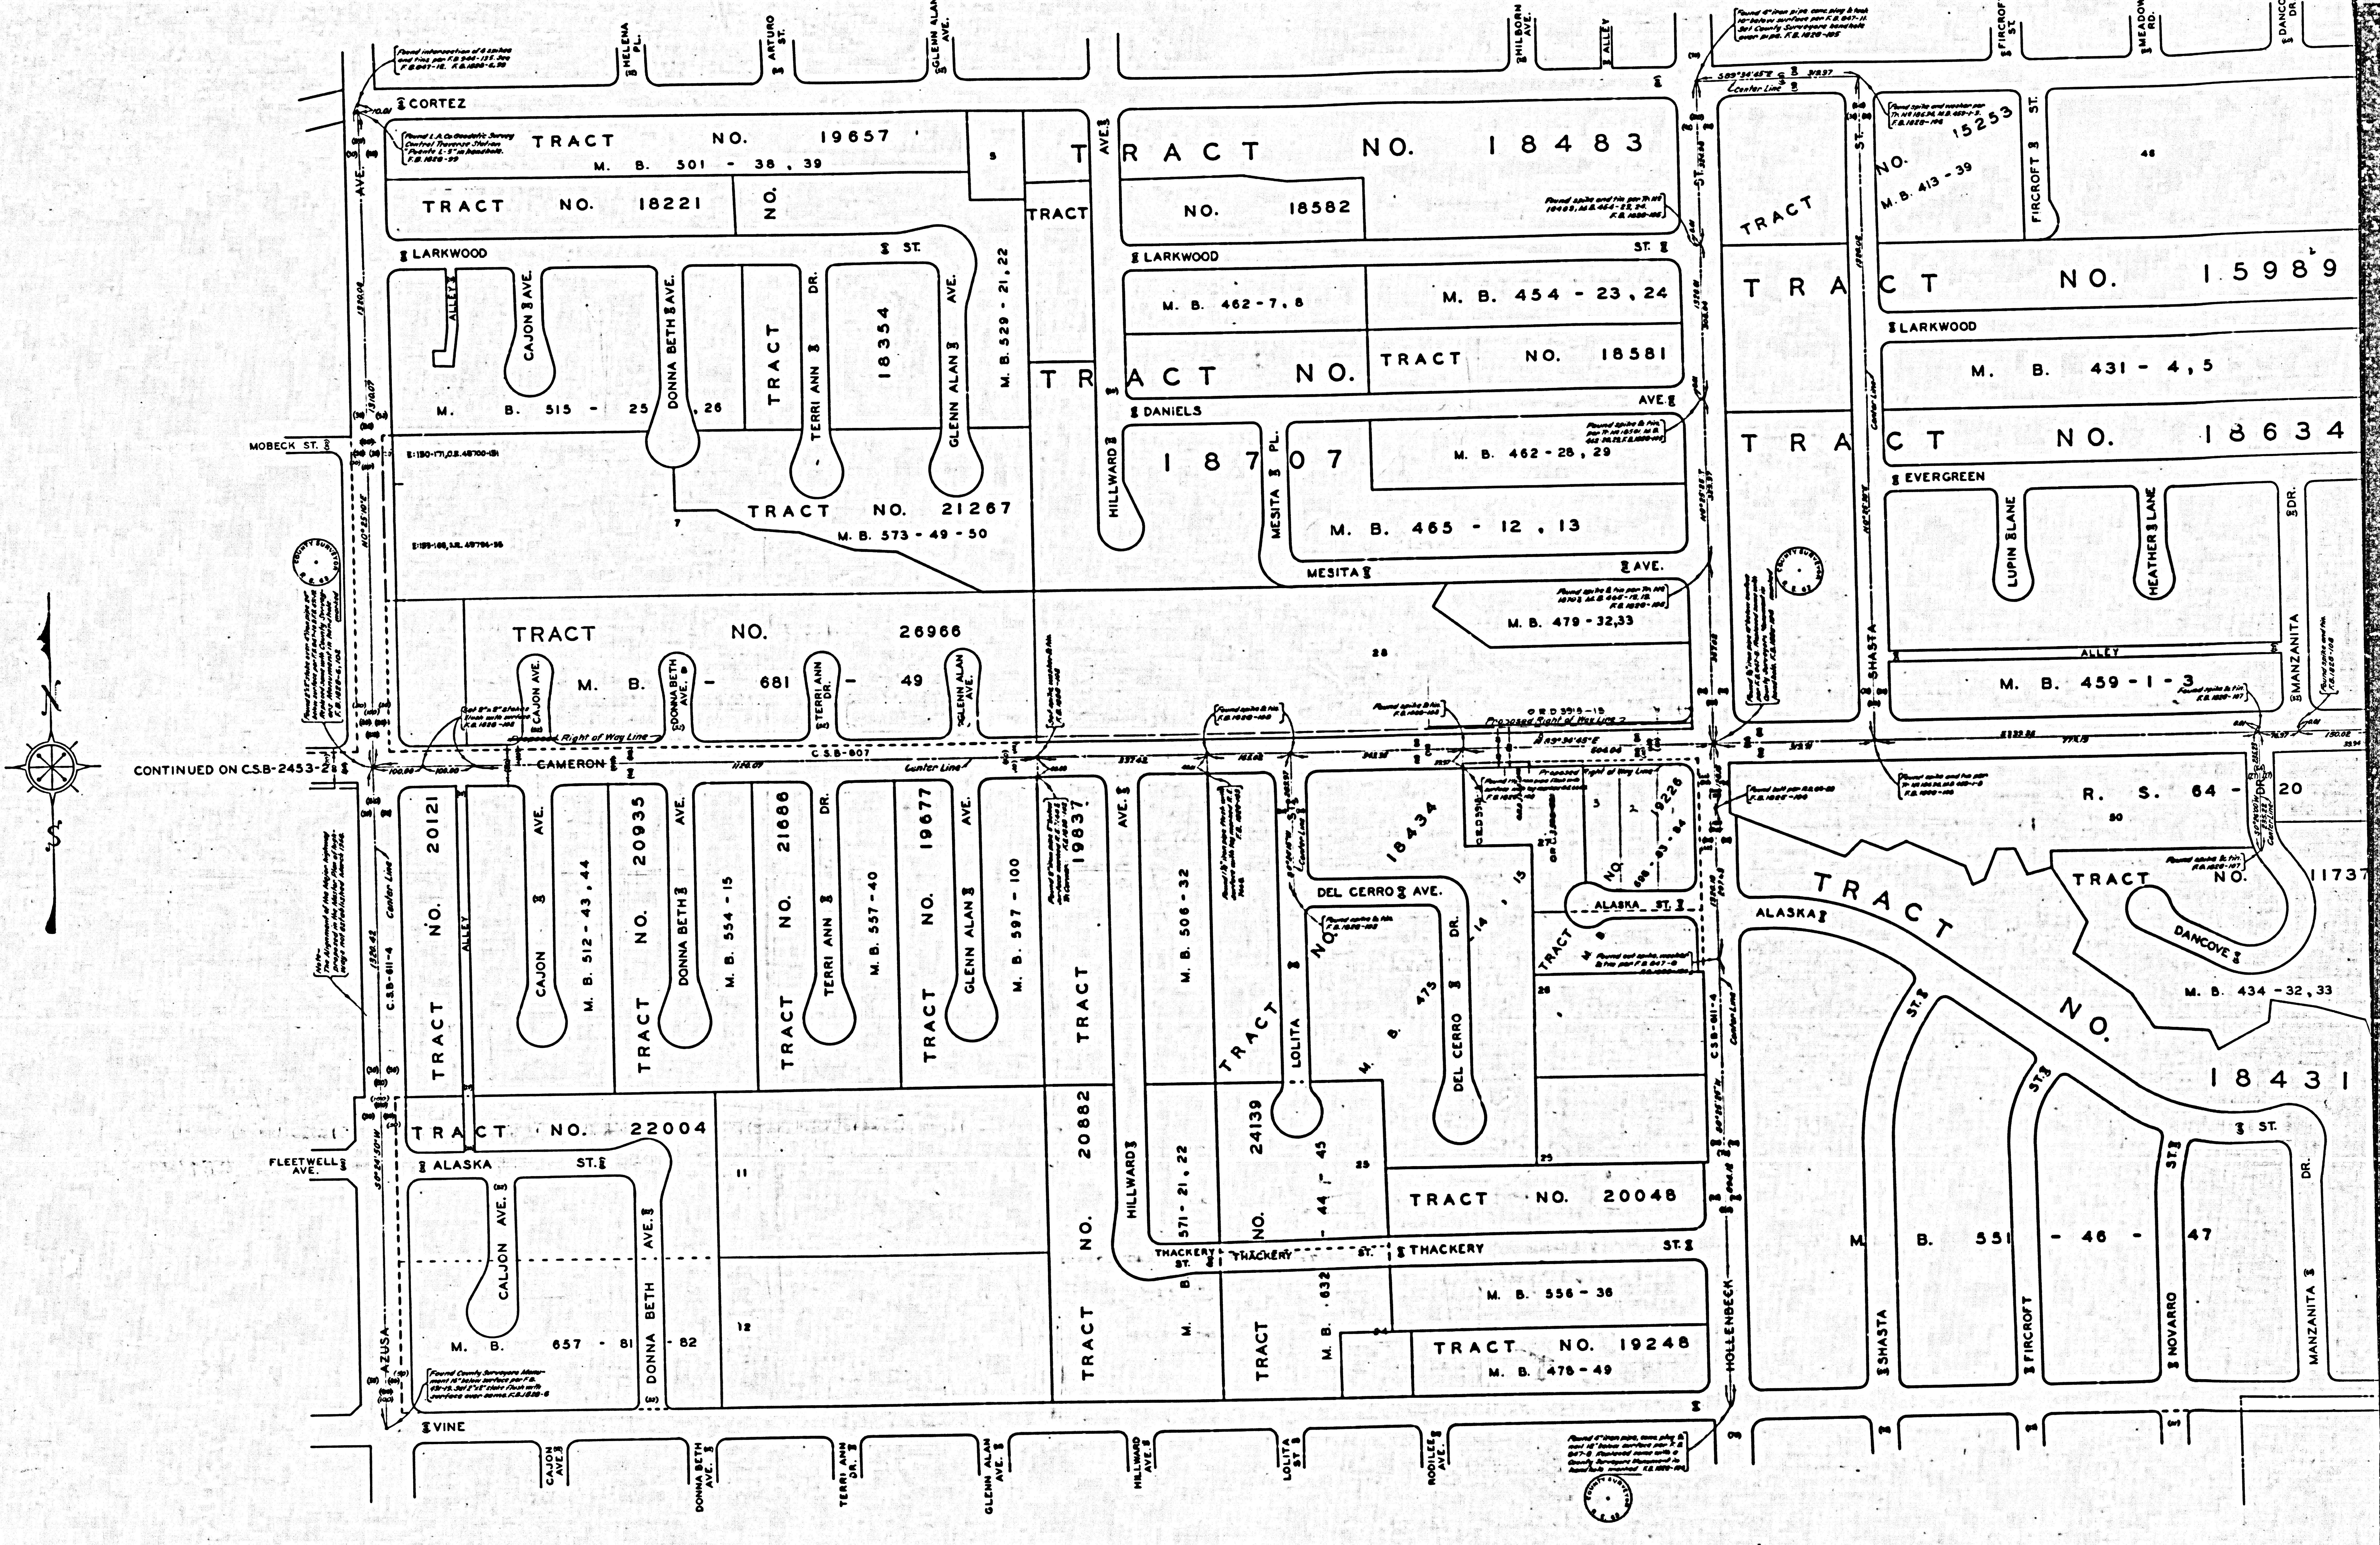

CSB-2453-1
A4 OF A4