


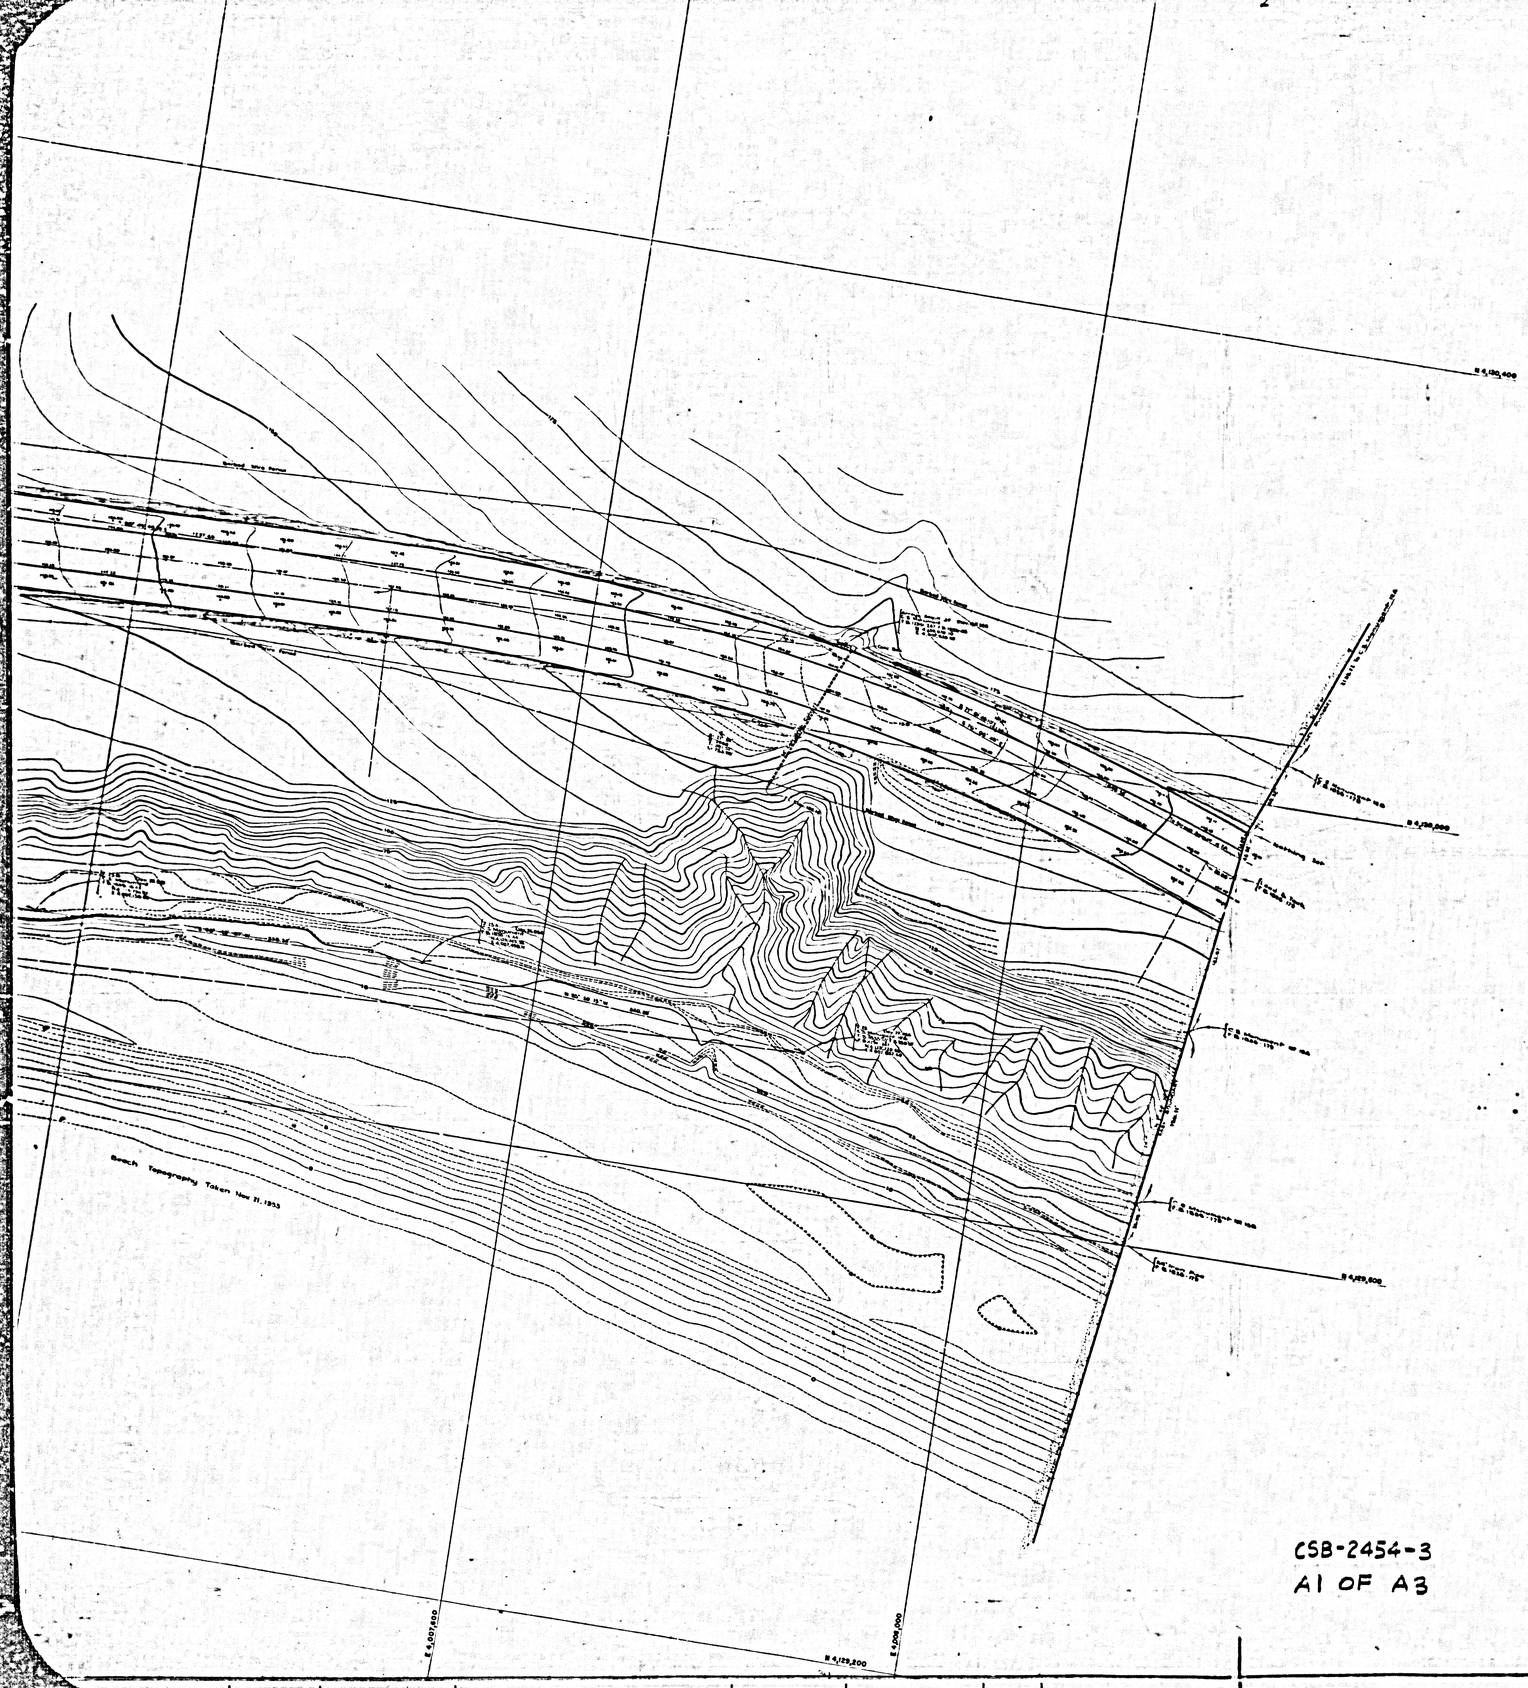

COUNTY OF LOS ANGELES
TOPOGRAPHIC MAP OF

CARRILLO BEACH STATE PARK

COUNTY SURVEYORS MAP N°8-2454
SHEET 3 OF 5 SHEETS

SCALE 1 INCH=40 FEET

JOB NUMBER 005420

WILLIAM J FOX - COUNTY SURVEYOR

SURVEYED ON REQUEST OF THE SUPERINTENDENT OF PARKS AND RECREATION UNDER SEC 751, P.O. 4099, BY LETTER DATED JULY 10, 1933

BEARINGS ARE BASED ON THE CALIFORNIA COORDINATE SYSTEM ZONE 7, PER ACT 933H GENERAL LAWS. SEE C.S. 9423

F.B. 1938, F.B. 1952 / S.B. 2947, P. 930
P.T. SHEETS F-462, F-463, F-464, F-465

FIELD WORK BY	R.C. ROWERS L.N. SMITH
OFFICE WORK BY	J.T. HOEKSTRA T.M. PALMER H.H.F. DONS C.S. BUTLER
CHECKED BY	H.H.F. DONS

DATUM - MEAN SEA LEVEL

ELEVATIONS SHOWN HEREON ARE BASED ON THE U.S.C. & G.S. BENCH MARK "B-51-1933" (U.S. 1933)

FOR BOUNDARY SURVEY SEE C.S. 8-2454 SHEET 8

CSB-2454-3
A1 OF A3

COUNTY SURVEYORS MAP NO 8-2454
SHEET NO 3 OF 5 SHEETS

STATE HWY

CSB-2454.3
A2 OF A3

COUNTY SURVEYORS MAP NO. B-2454
SHEET NO 3 OF 3 SHEETS



CSB-2454-3
A3 OF A3

COUNTY SURVEYORS MAP NO. B-2454
SHEET NO 3 OF 3 SHEETS