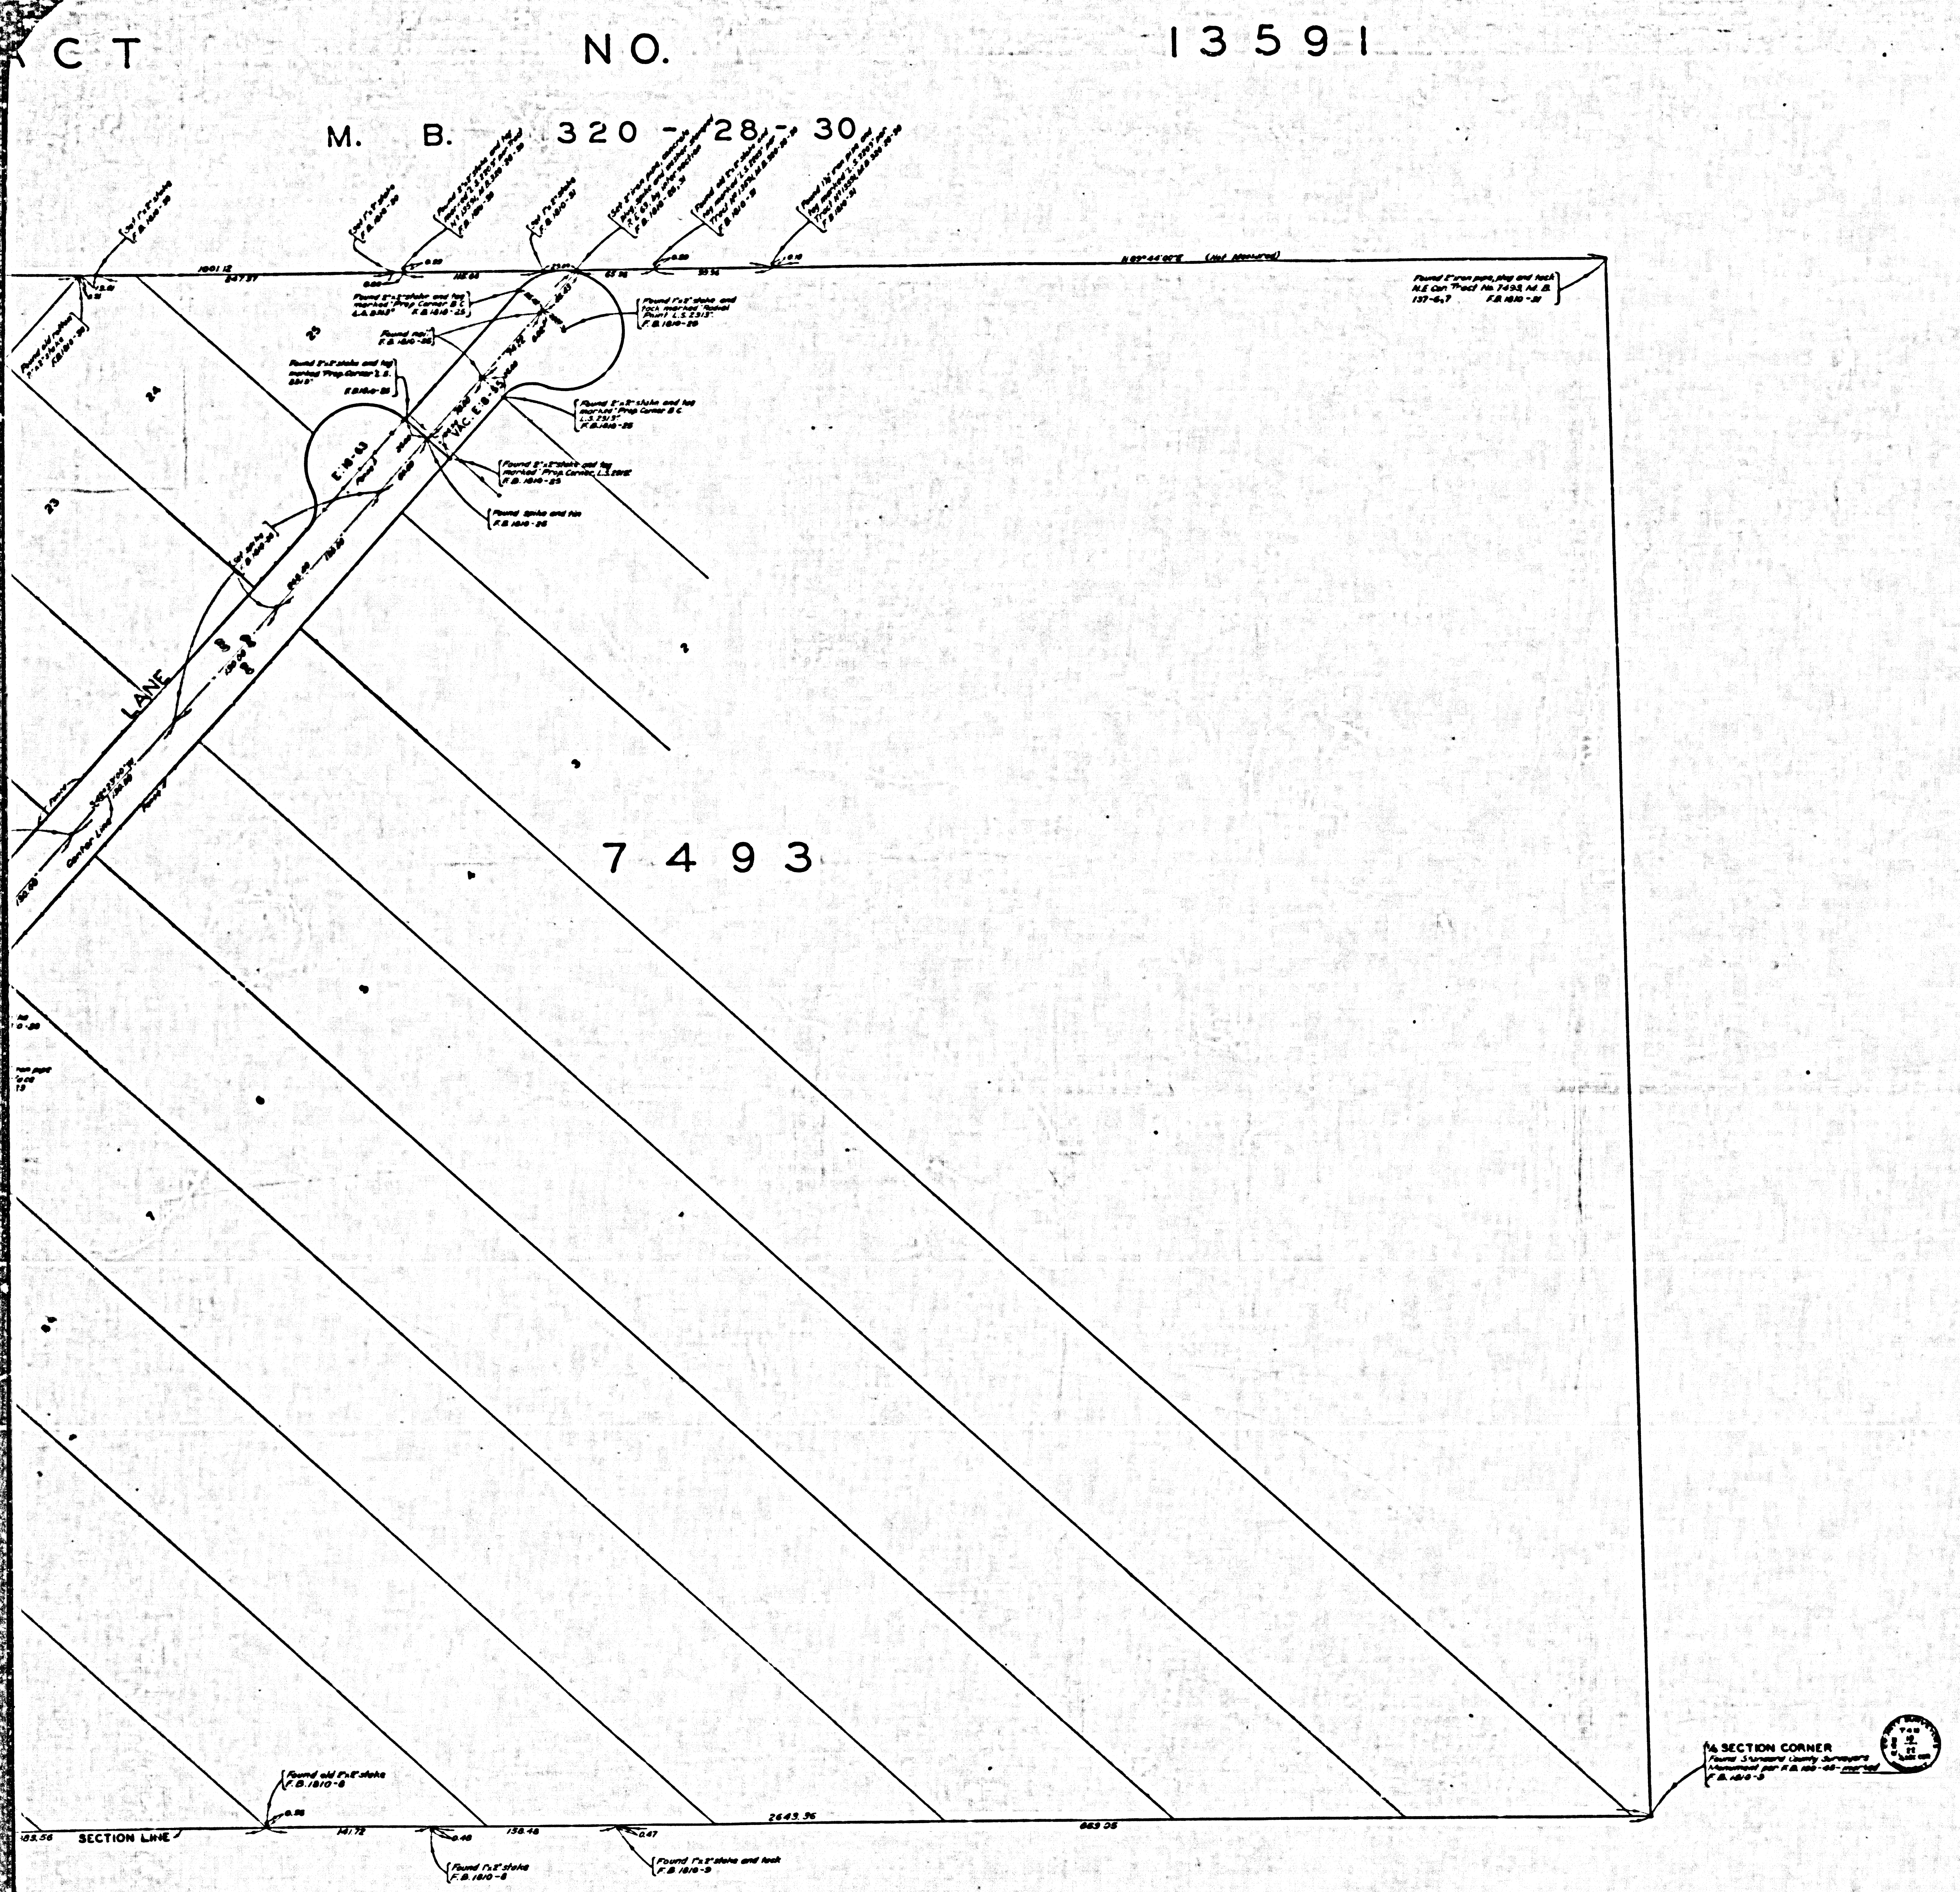

COUNTY OF LOS ANGELES
MAP OF
# SCHERZINGER LANE
FROM
SIERRA HIGHWAY
TO
NORTH LINE OF TRACT 7493 - M. B. 137 - 6 & 7

COUNTY SURVEYORS MAP NO. B-2455
SCALE: 1 INCH = 50 FT.

JOB NUMBER R-934

WILLIAM J. FOX-COUNTY SURVEYOR
SURVEYED - JUNE & AUGUST, 1953

SURVEYED ON REQUEST OF THE
ROAD COMMISSIONER UNDER SEC. 79, ORD. 4099
BY REQUISITION NO. 544-5
DATED MAY 18, 1953

BEARINGS ARE BASED ON THE BEARING OF
SOUTH LINE OF SECTION 15, T. 4 N., R. 15 W. AS
SHOWN ON C. S. 8880.

F. B. 1810 - 5 - 62

FIELD WORK BY F.C. HOWARD
OFFICE WORK BY R.L. GREEN
CHECKED BY K.R. McPHERSON

I M Nº 46
364-137

MARGINAL MAP ADDED NOV. 1963 - R.L. GREEN

CSB-2455
A1 OF A3

COUNTY SURVEYOR

CSB-2455
A2 OF A3

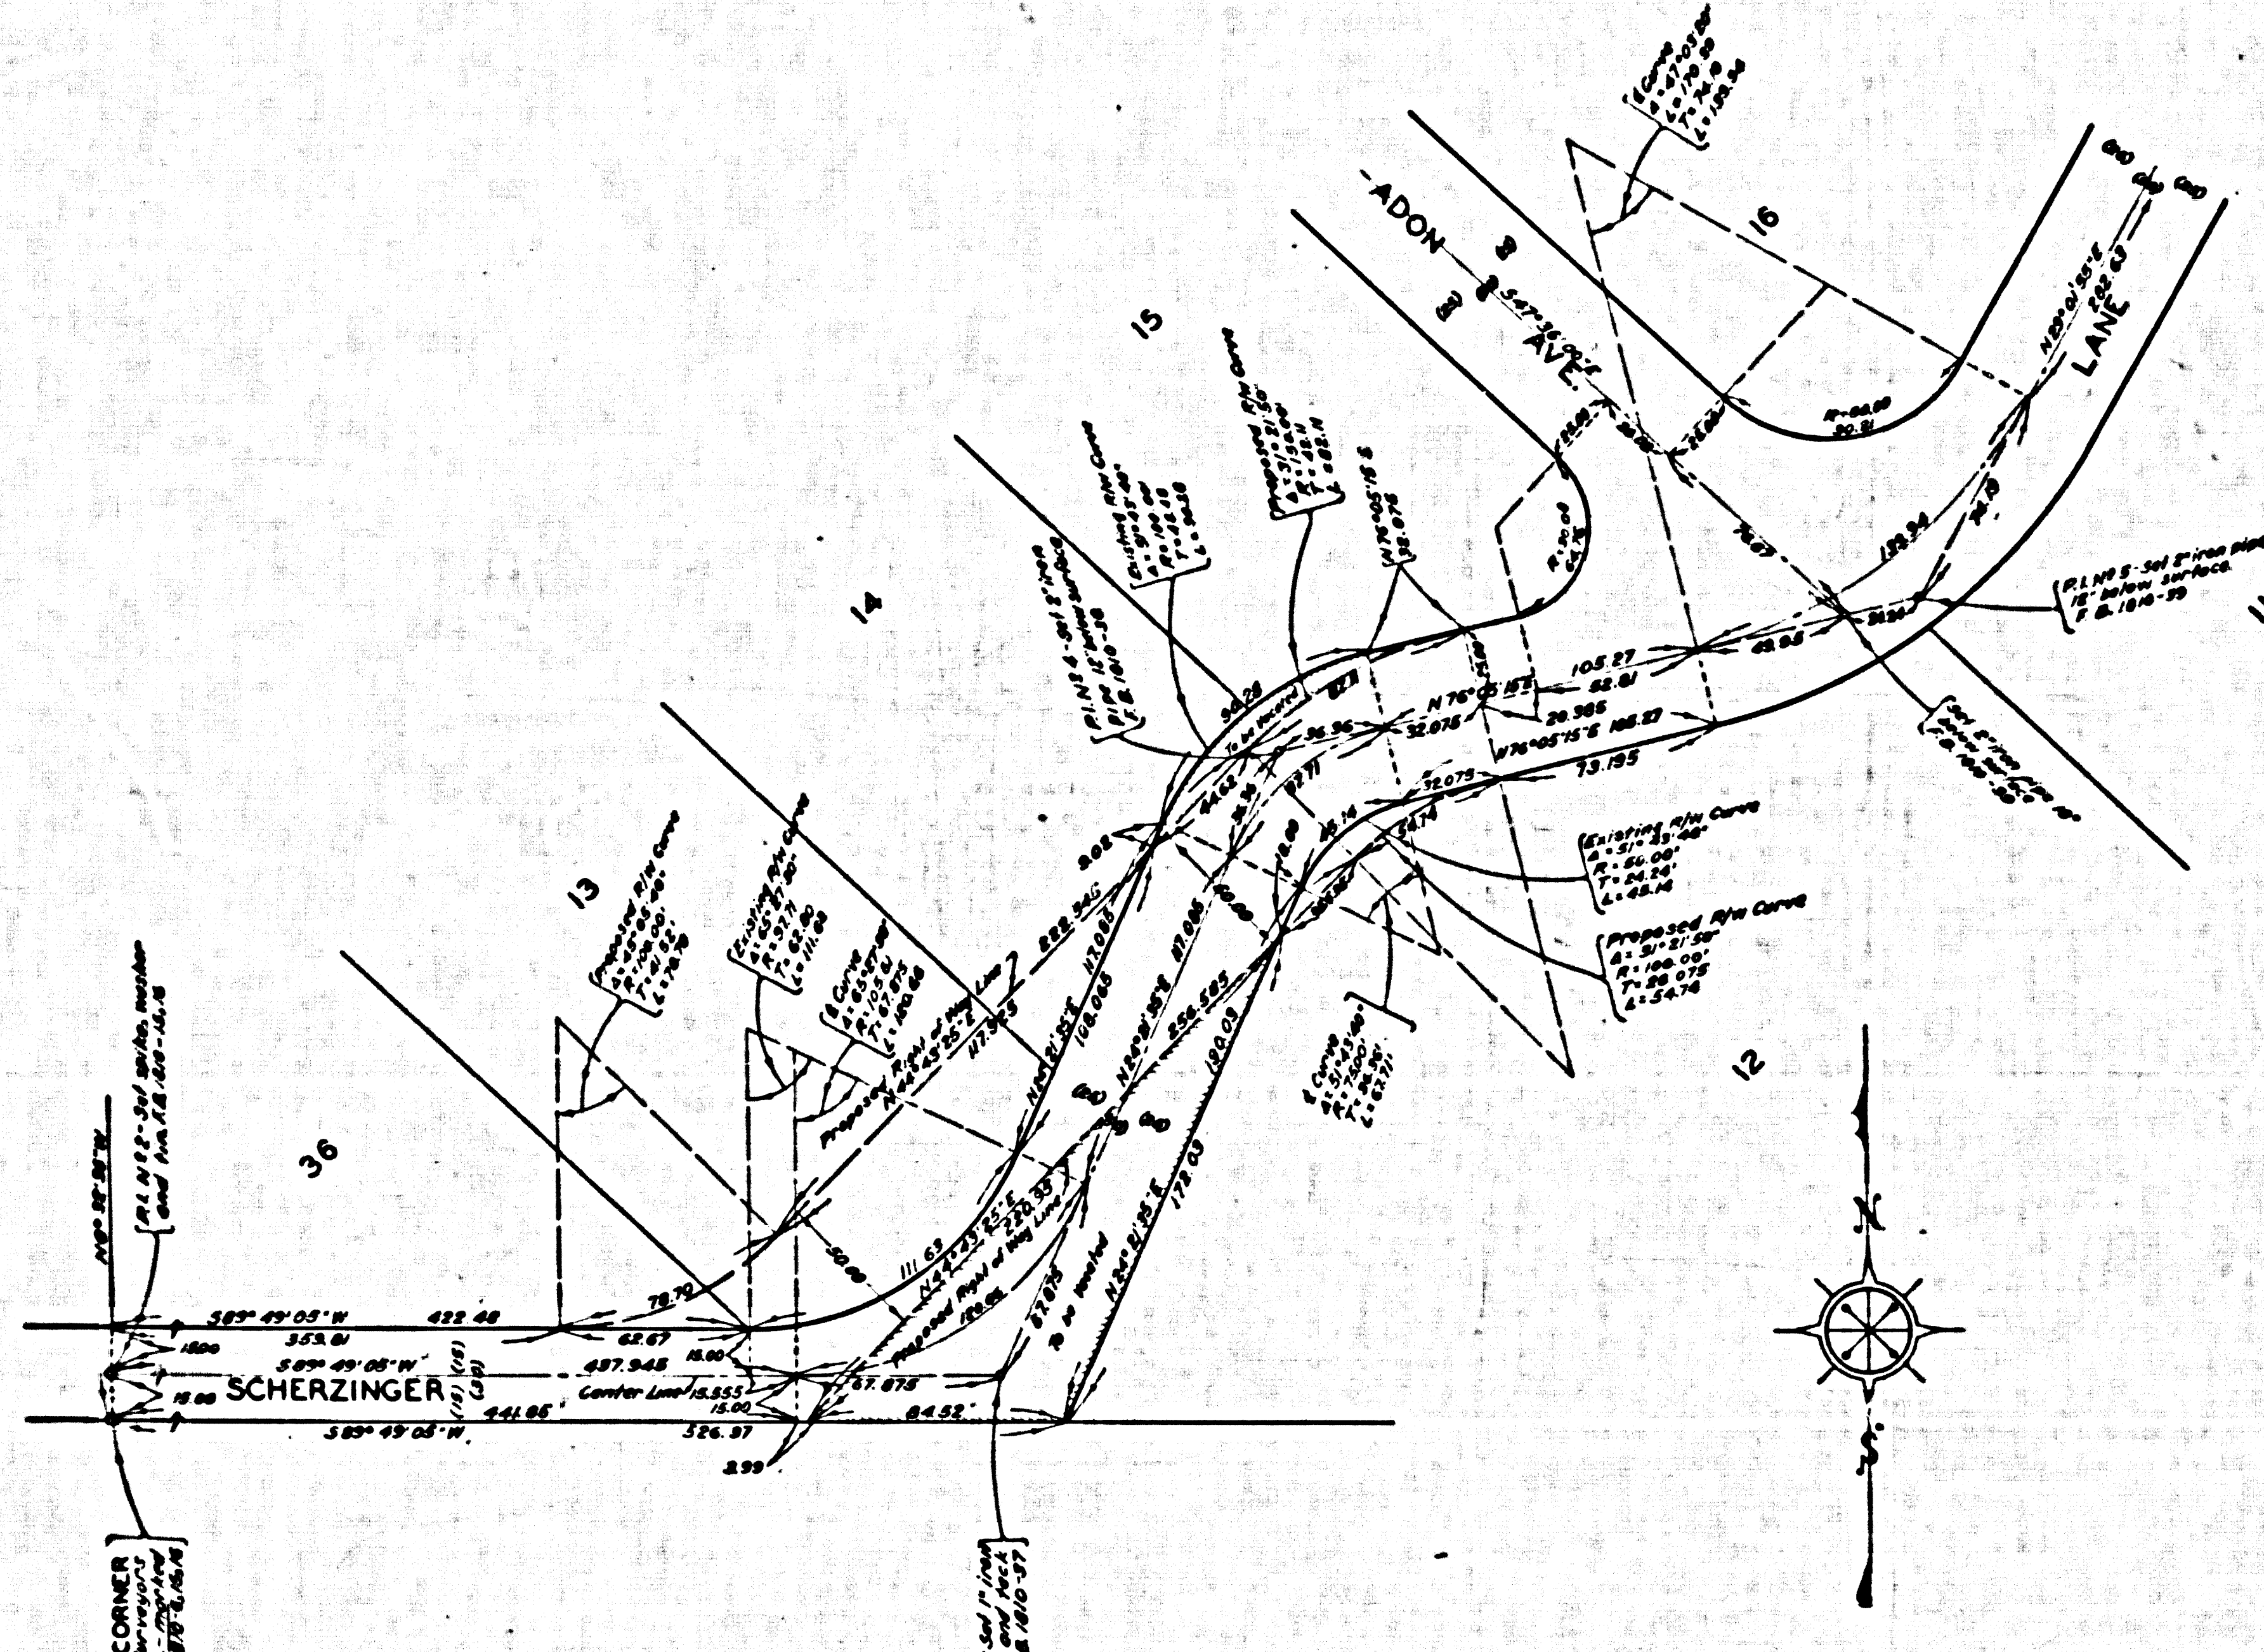

MARGINAL MAP

SHOWING PROPOSED REALIGNMENT

BETWEEN P.I. NO. 2 AND P.I. NO. 5

SCALE: 1 INCH = 40 FT.

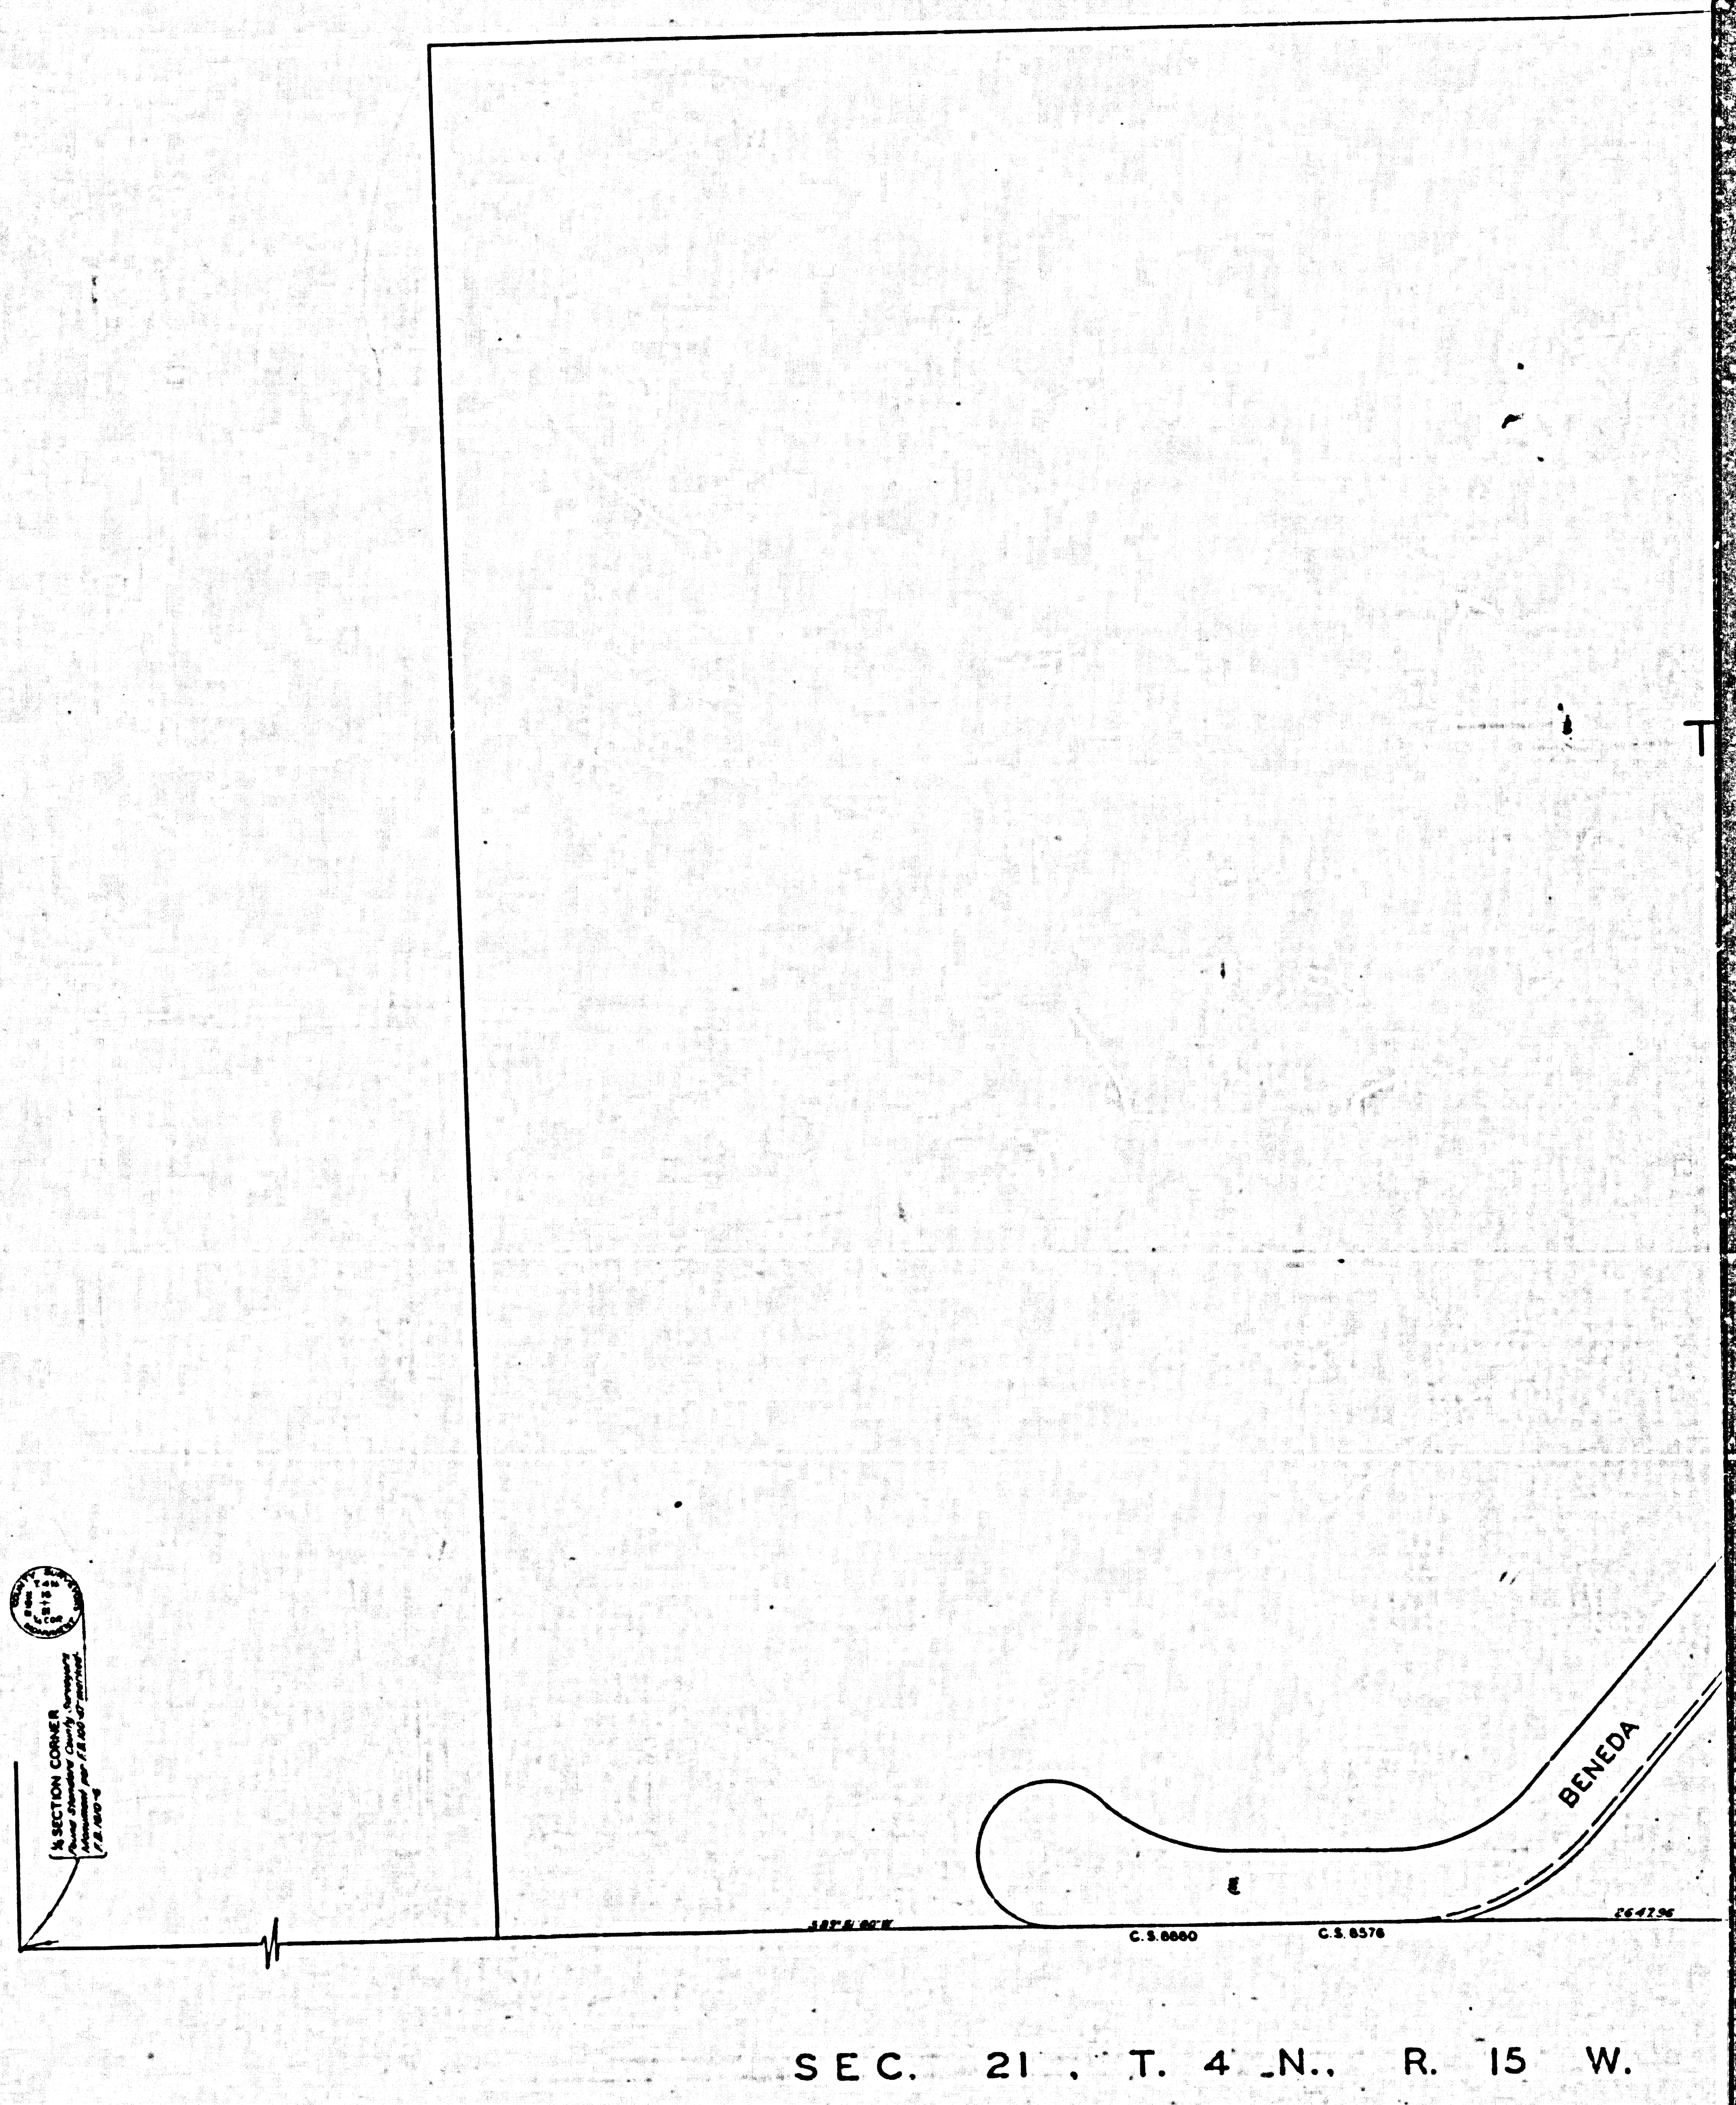

CSB-2455
A3 OF A3