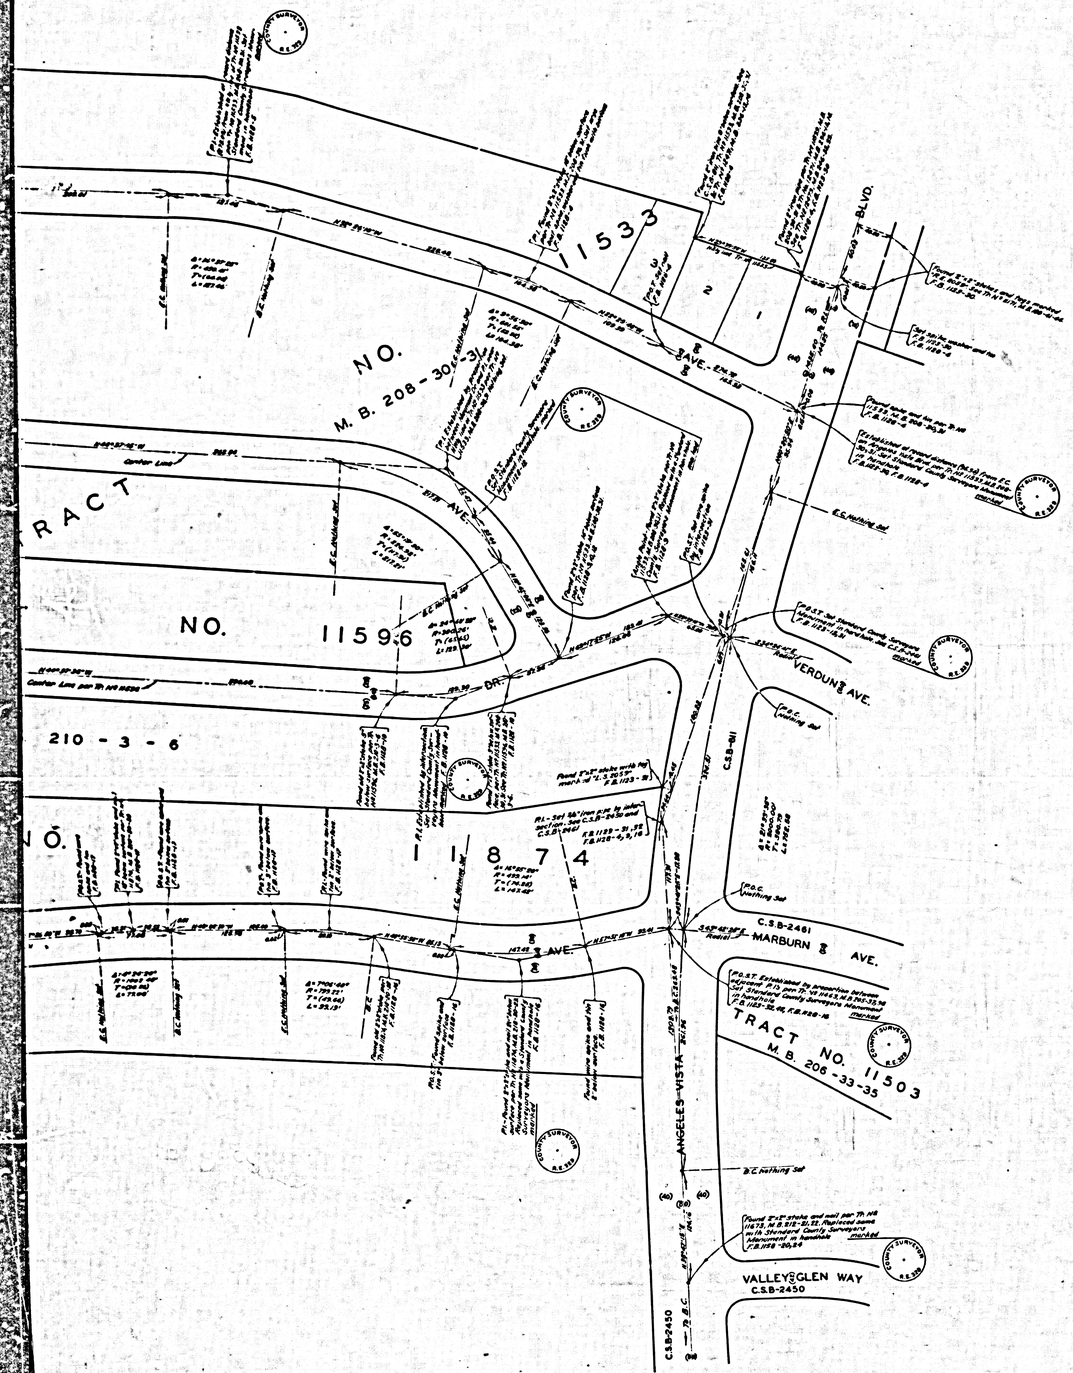

COUNTY OF LOS ANGELES
MAP OF
STREETS IN THE VERDUN AVENUE SANITARY SEWER DISTRICT

COUNTY SURVEYORS MAP NO. B-2460
SCALE: 1 INCH = 50 FT.

JOB NUMBER 030200

WILLIAM J. FOX ~ COUNTY SURVEYOR
SURVEYED APRIL TO JUNE, 1944

SURVEYED ON REQUEST OF THE COUNTY ENGINEER UNDER SEC. 79, ORD. 4099 BY LETTER DATED JUNE 3, 1942

BEARINGS ARE BASED ON THE BEARING OF ANGELES VISTA BLVD. PER C.S.B-811

F.B. 1128-1-26

FIELD WORK BY	R.L. WILLEY
OFFICE WORK BY	C.W. COX R.L. GREEN
CHECKED BY	D.M. FINLEY

NOTE: THIS SURVEY MADE TO ESTABLISH CENTER LINES ON STREETS IN THIS AREA PRELIMINARY TO CONSTRUCTION OF SEWERS IN THE VERDUN AVENUE SANITARY SEWER DISTRICT, COUNTY IMPROVEMENT JOB NO. 1101

LM 24

CSB-2460
A1 OF A2

COUNTY SURVEYORS MAP NO. B-2460

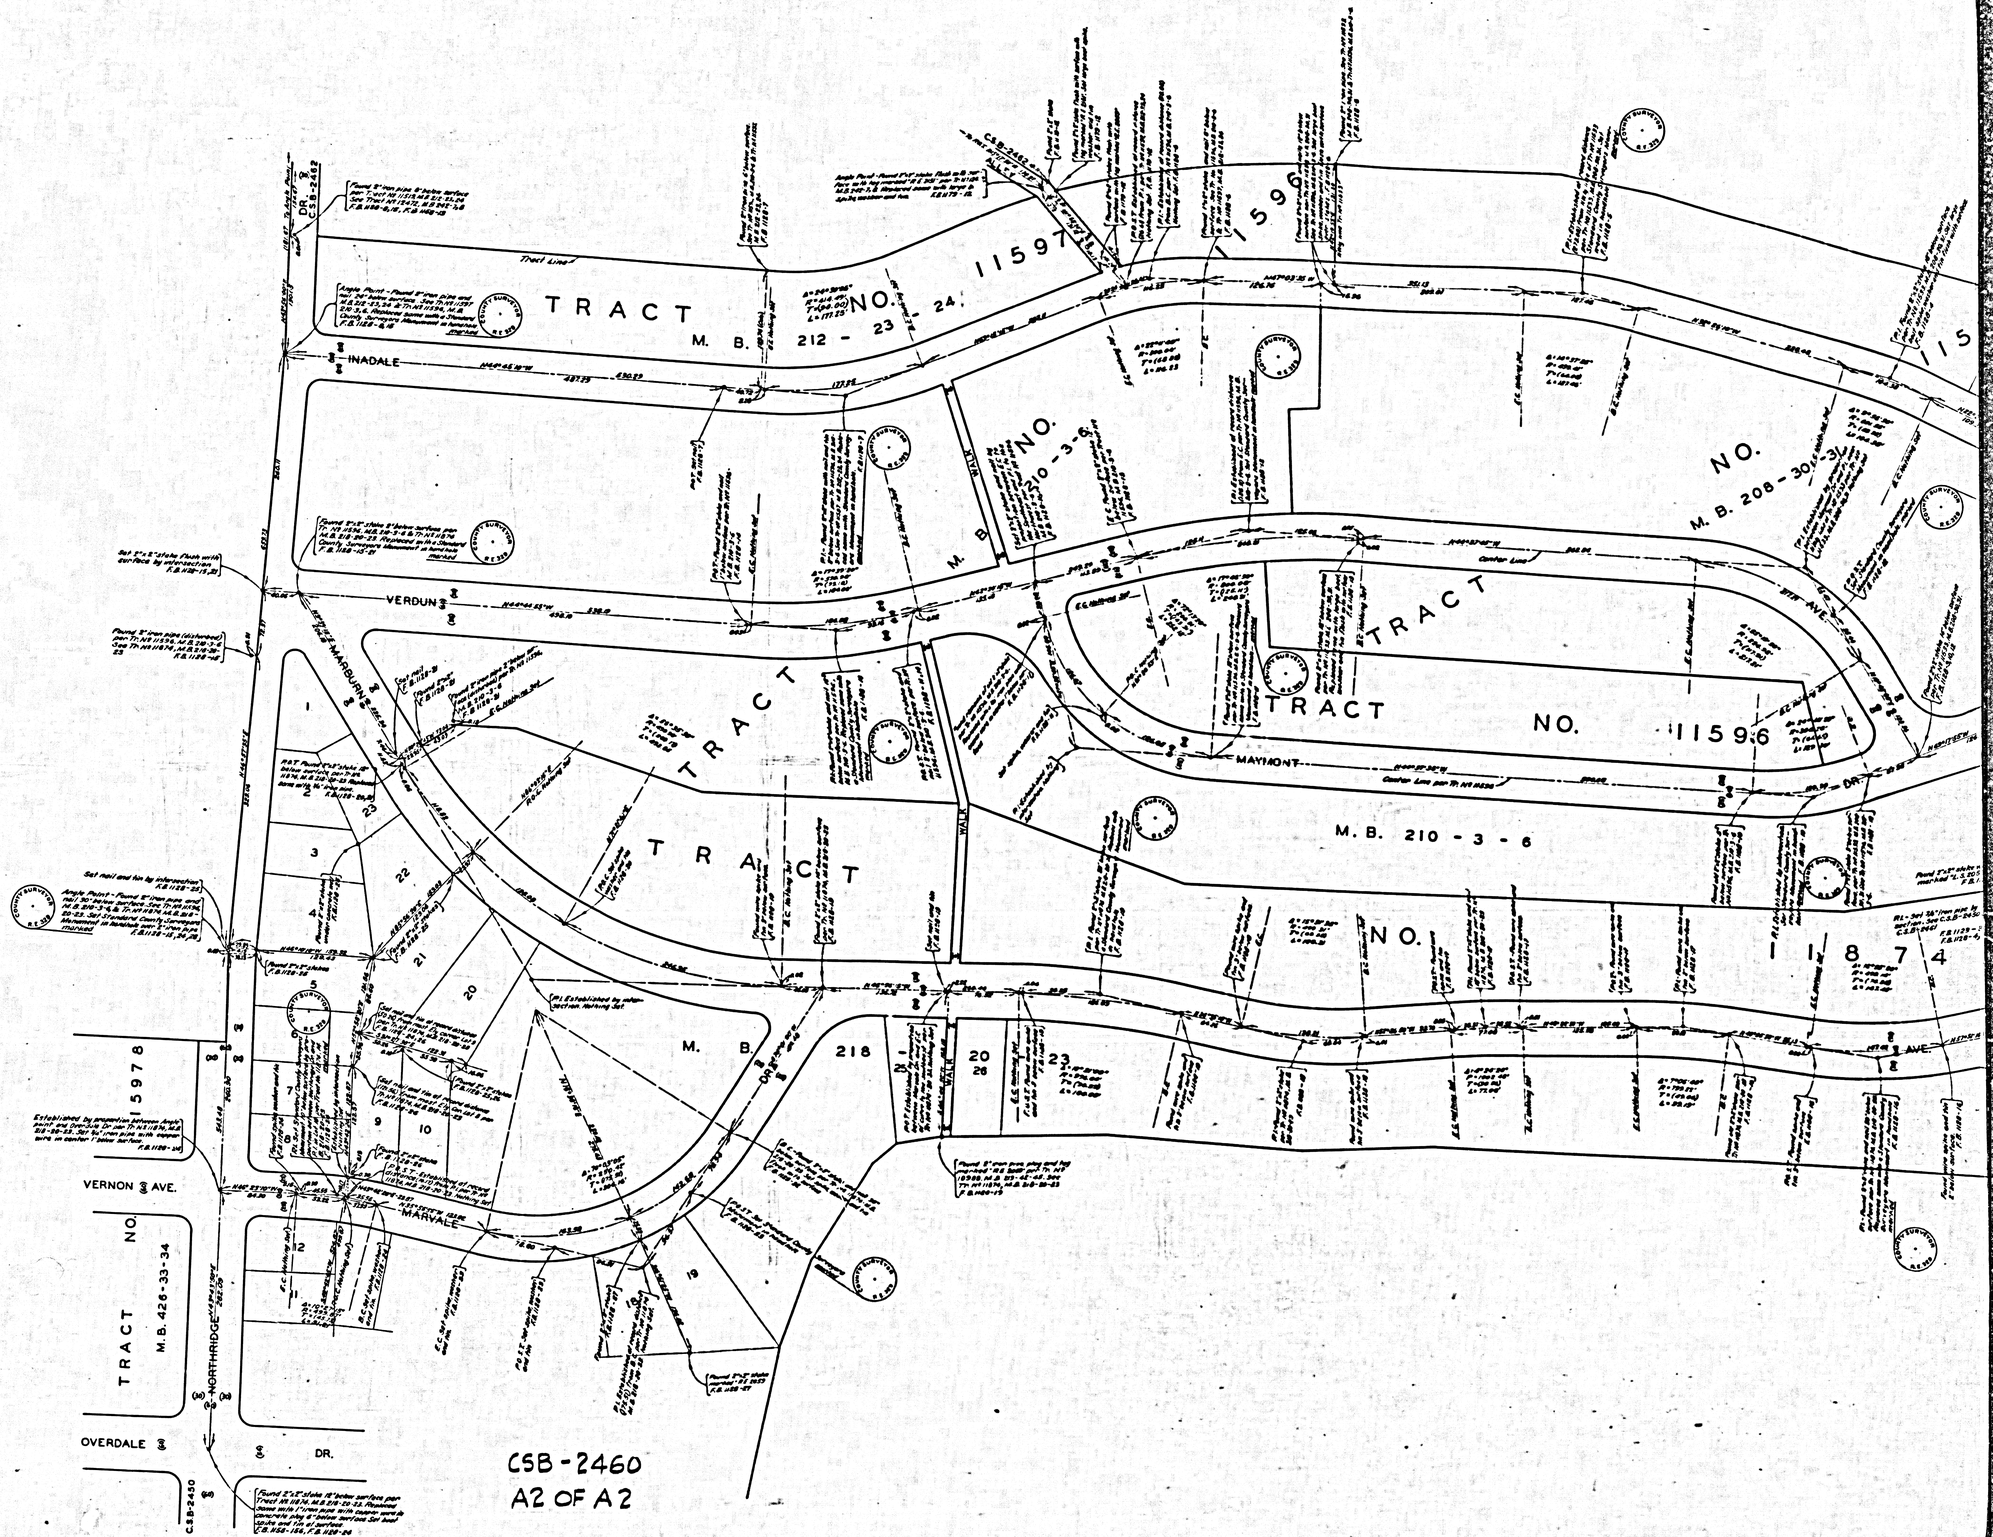

CSB-2460
A2 OF A2

COUNTY SURVEYOR MAP NO. CSB-2460

COUNTY SURVEYOR MAP NO. CSB-2460