


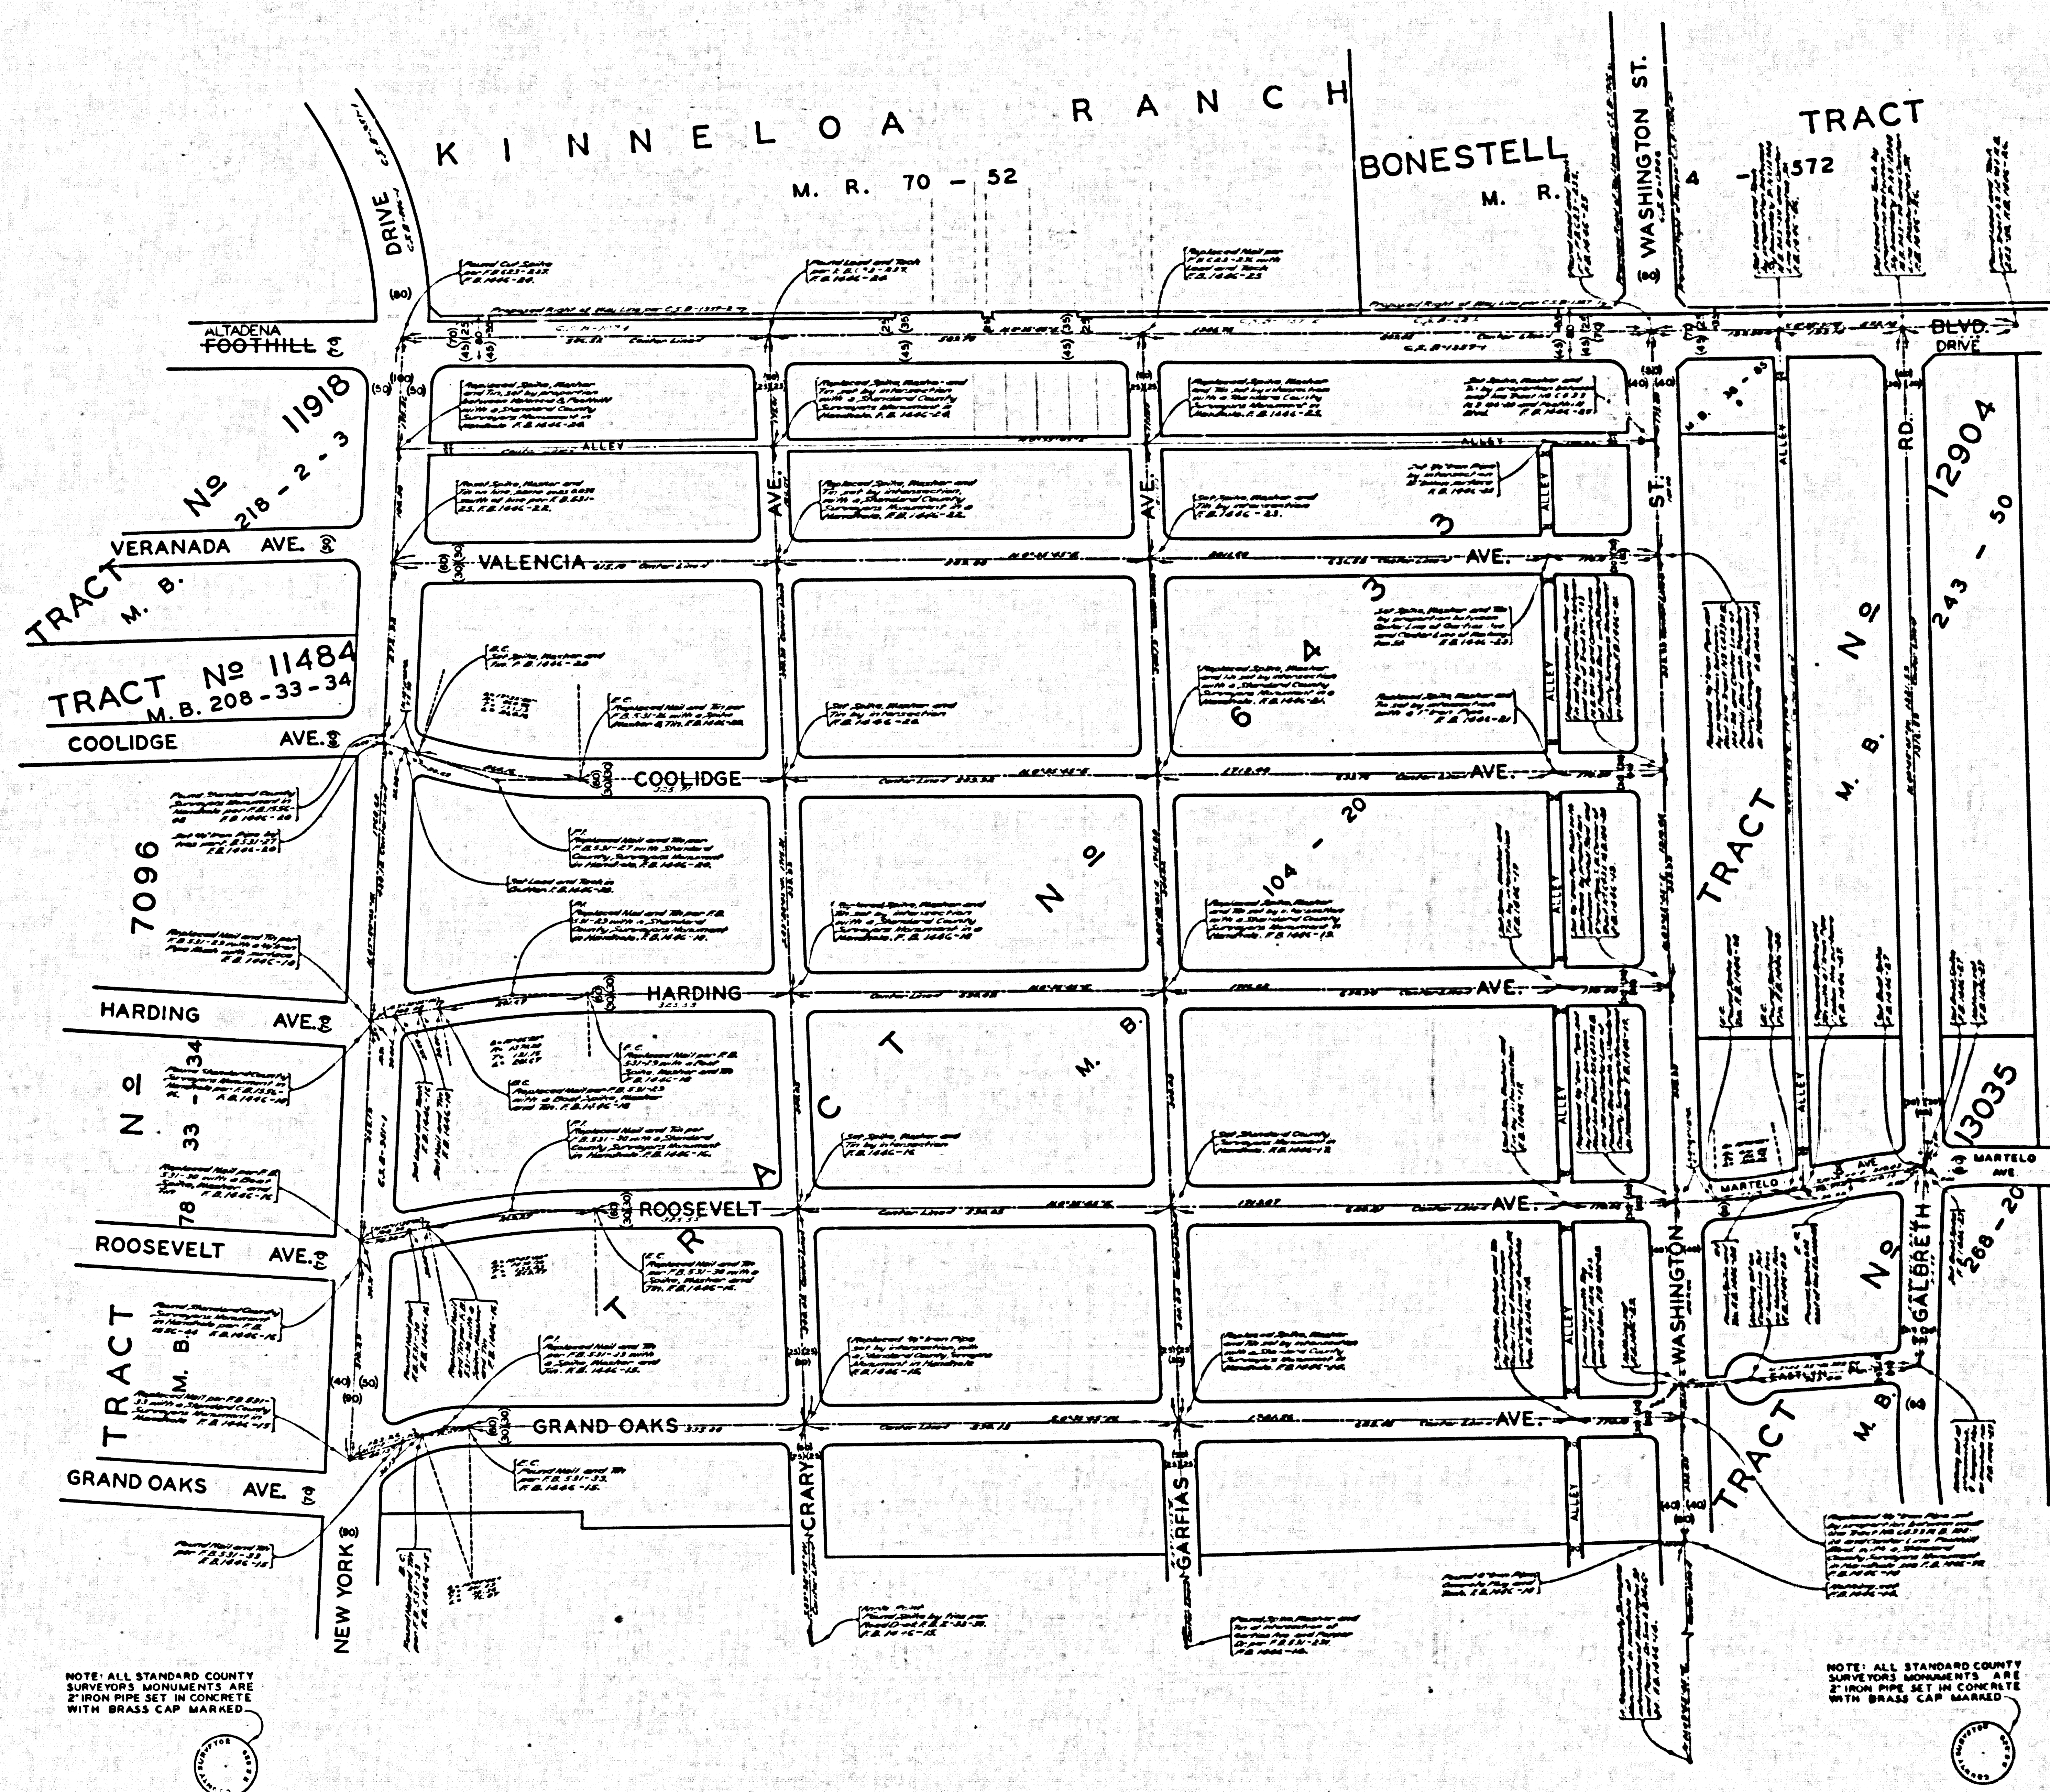

COUNTY OF LOS ANGELES
 MAP OF
 STREETS IN THE ROOSEVELT AVENUE
 SANITARY SEWER DISTRICT
 COUNTY SURVEYORS MAP NO. B-2463
 SCALE: 1" = 100 FT.

JOB NUMBER 8381
 WILLIAM J. FOX - COUNTY SURVEYOR
 SURVEYED APRIL & MAY 1948
 SURVEYED ON REQUEST OF THE COUNTY
 ENGINEER UNDER SEC. 79, ORD. 4099
 BY LETTER DATED JUNE 3, 1948
 BEARINGS ARE BASED ON THE CALIFORNIA
 COORDINATE SYSTEM ZONE 7, PER ACT 8391
 GENERAL LAWS SEE C.S. 9422
 P.B. 1448-13-29
 FIELD WORK BY... P.R. SMITH
 OFFICE WORK BY... L.C. WILSON
 CHECKED BY... S.M. MILLER

THIS SURVEY MADE TO ESTABLISH CENTER
 LINES ON THE STREETS IN THIS AREA
 PRELIMINARY TO CONSTRUCTION OF SEWERS
 IN THE SANITARY SEWER DISTRICT
 COUNTY IMPROVEMENT JOB NO. 1248
 INDEX 86-44