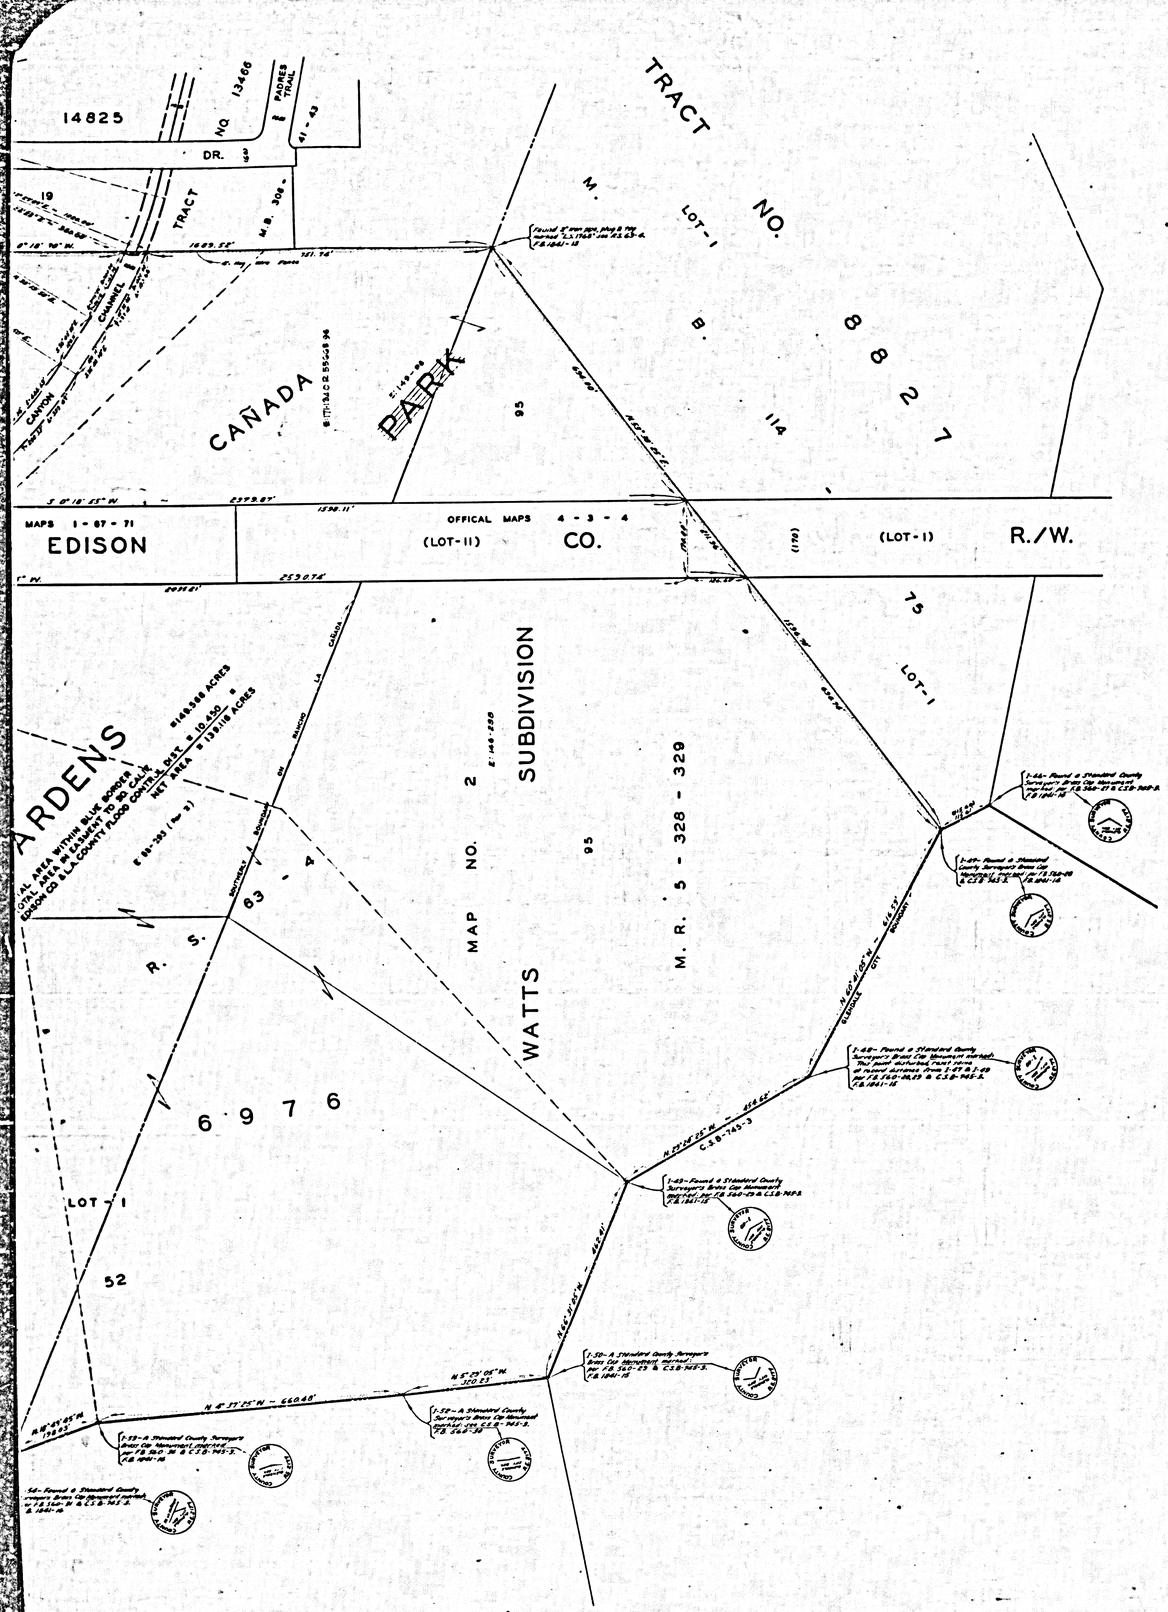

COUNTY OF LOS ANGELES

MAP OF

DESCANSO GARDENS ~~PARK~~

BEING

A PORTION OF LOT 18 OF THE SUBDIVISION OF RANCHO LA CAÑADA, M.R. 4-351 AND A PORTION OF LOT 1, TRACT NO. 6976, M.B. 116-52 AND A PORTION OF LOT 95, MAP NO. 2 OF WATTS SUBDIVISION, M.R. 5-328-329.

COUNTY SURVEYORS MAP Nº B-2477.

SCALE:-1 INCH = 100 FT.

JOB NUMBER 8686

WILLIAM J. FOX – COUNTY SURVEYOR

SURVEYED JANUARY 1954

SURVEYED ON REQUEST OF THE SUPERINTENDENT OF PARKS & RECREATION UNDER SEC. 78, ORD. 4099 BY LETTER DATED DEC. 21, 1953.

BEARINGS ARE BASED ON THE BEARING OF DESCANSO DRIVE AS SHOWN ON R.S. 63-4

F.B. 1841-5-16 & F.B. 880-29-31

FIELD WORK BY.....R.L. WILLEY.

OFFICE WORK BY.....G.D. BAILEY.

CHECKED BY.....R.R. McPHERSON.

Name changed by Bd. Ords-Min. Bk. 43, p. 38-E, 1-29-63

INDEX MAPS Nº 41 & Nº 51

CSB-2477

A1 OF A2

COUNTY SURVEYOR'S MAP NO. B-2477

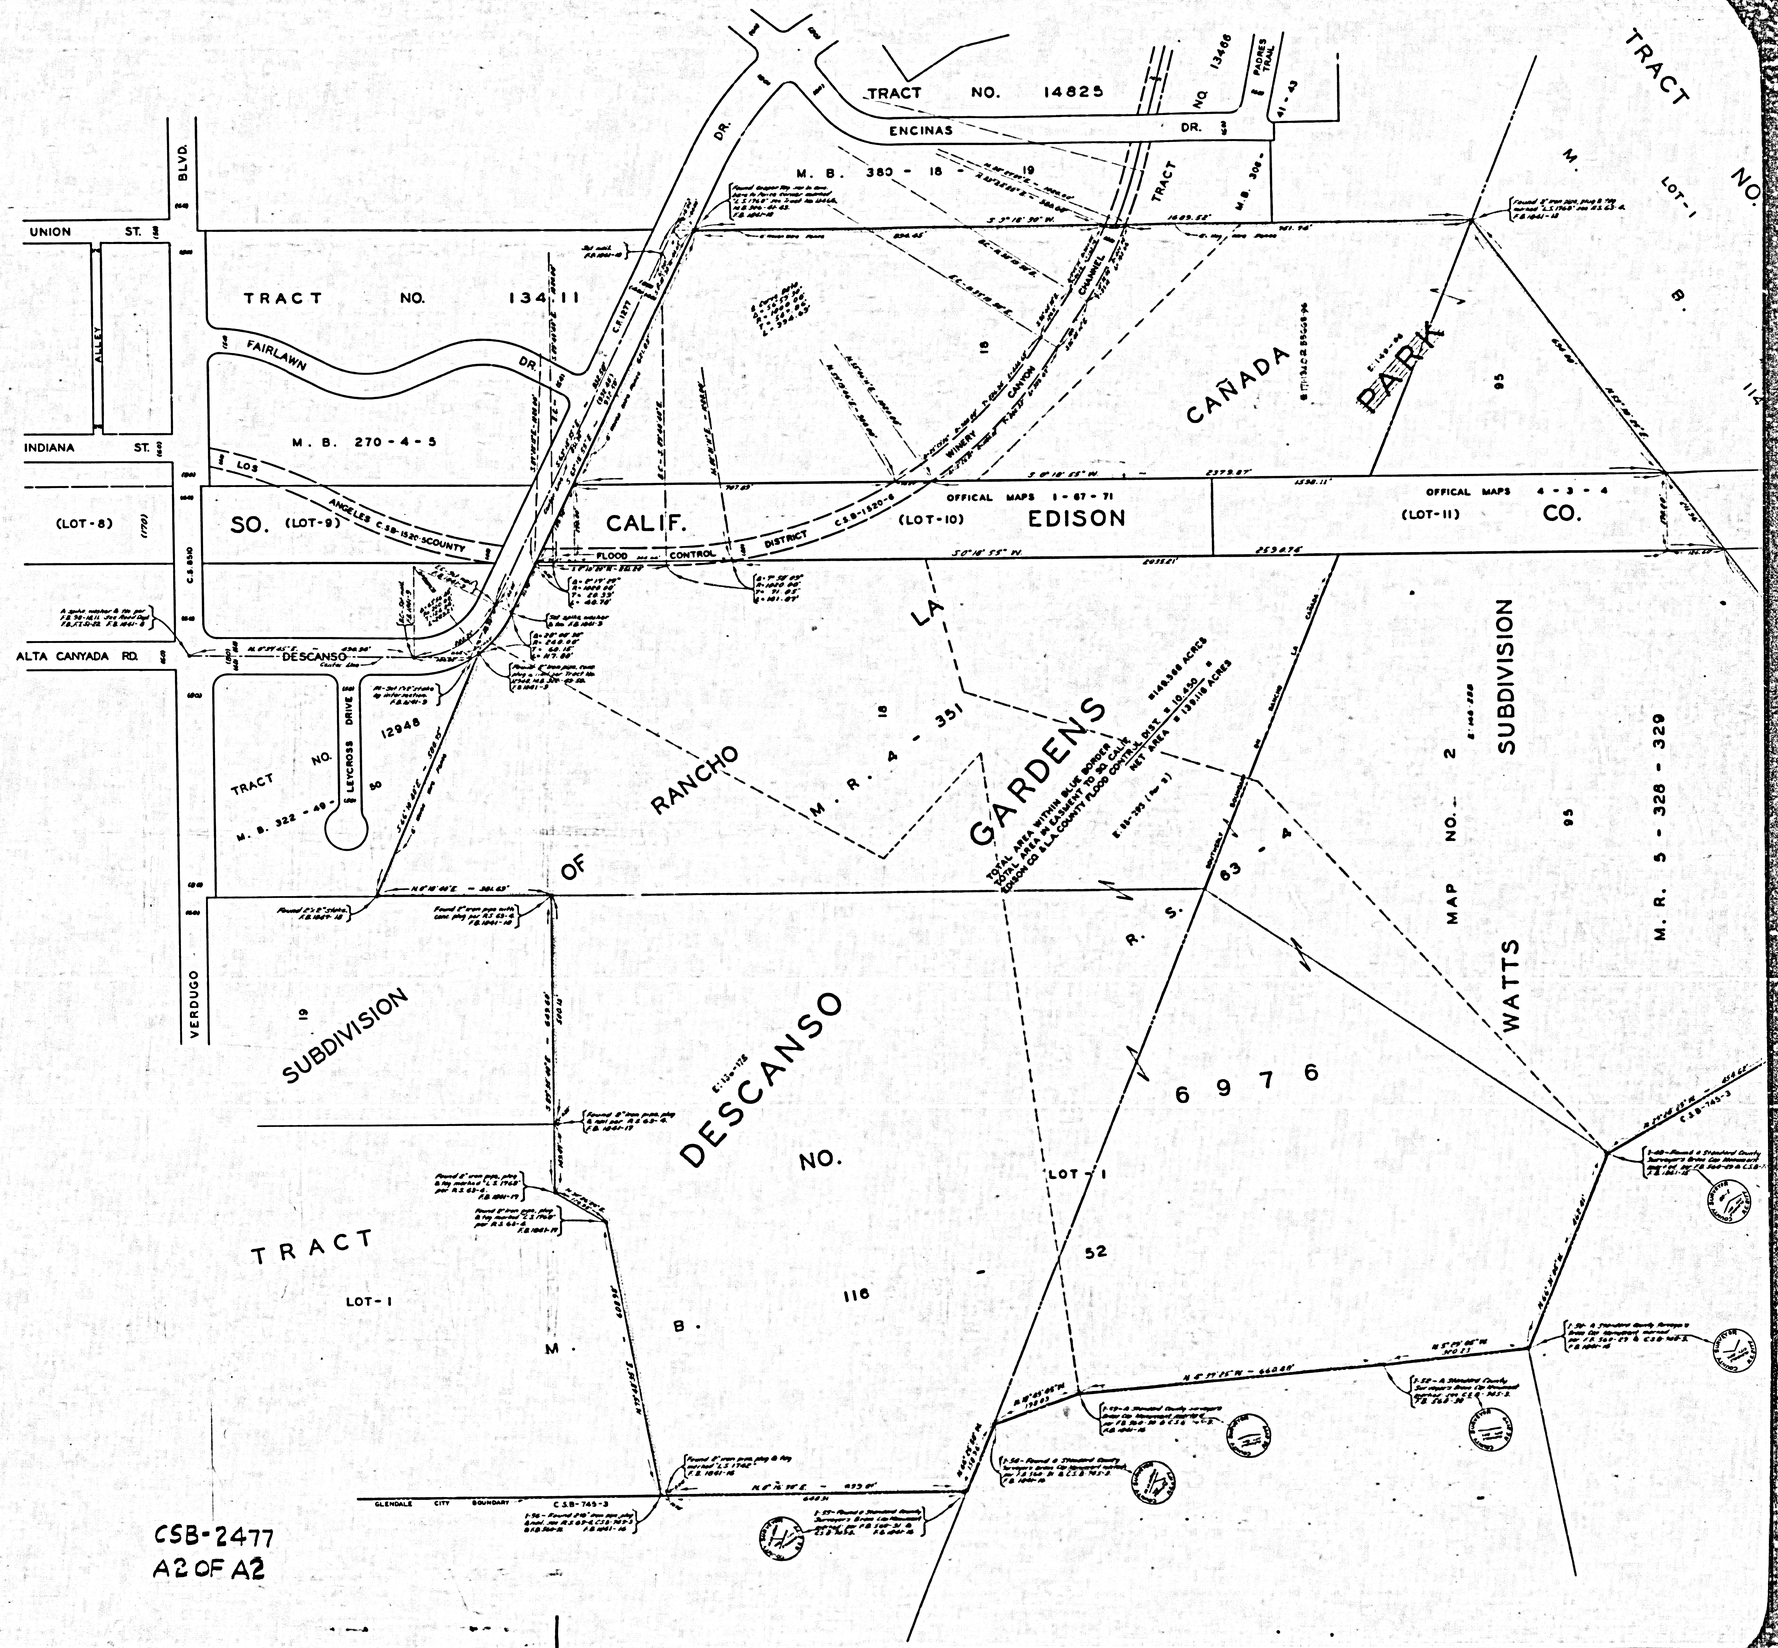

COUNTY SURVEYORS MAP NO. B-5477

COUNTY SURVEYORS MAP NO. B-5477