
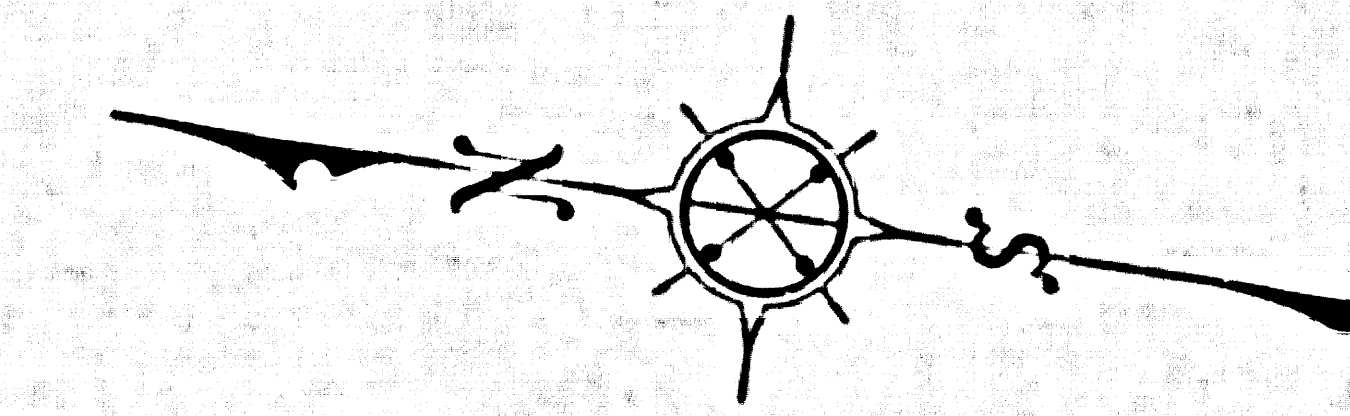


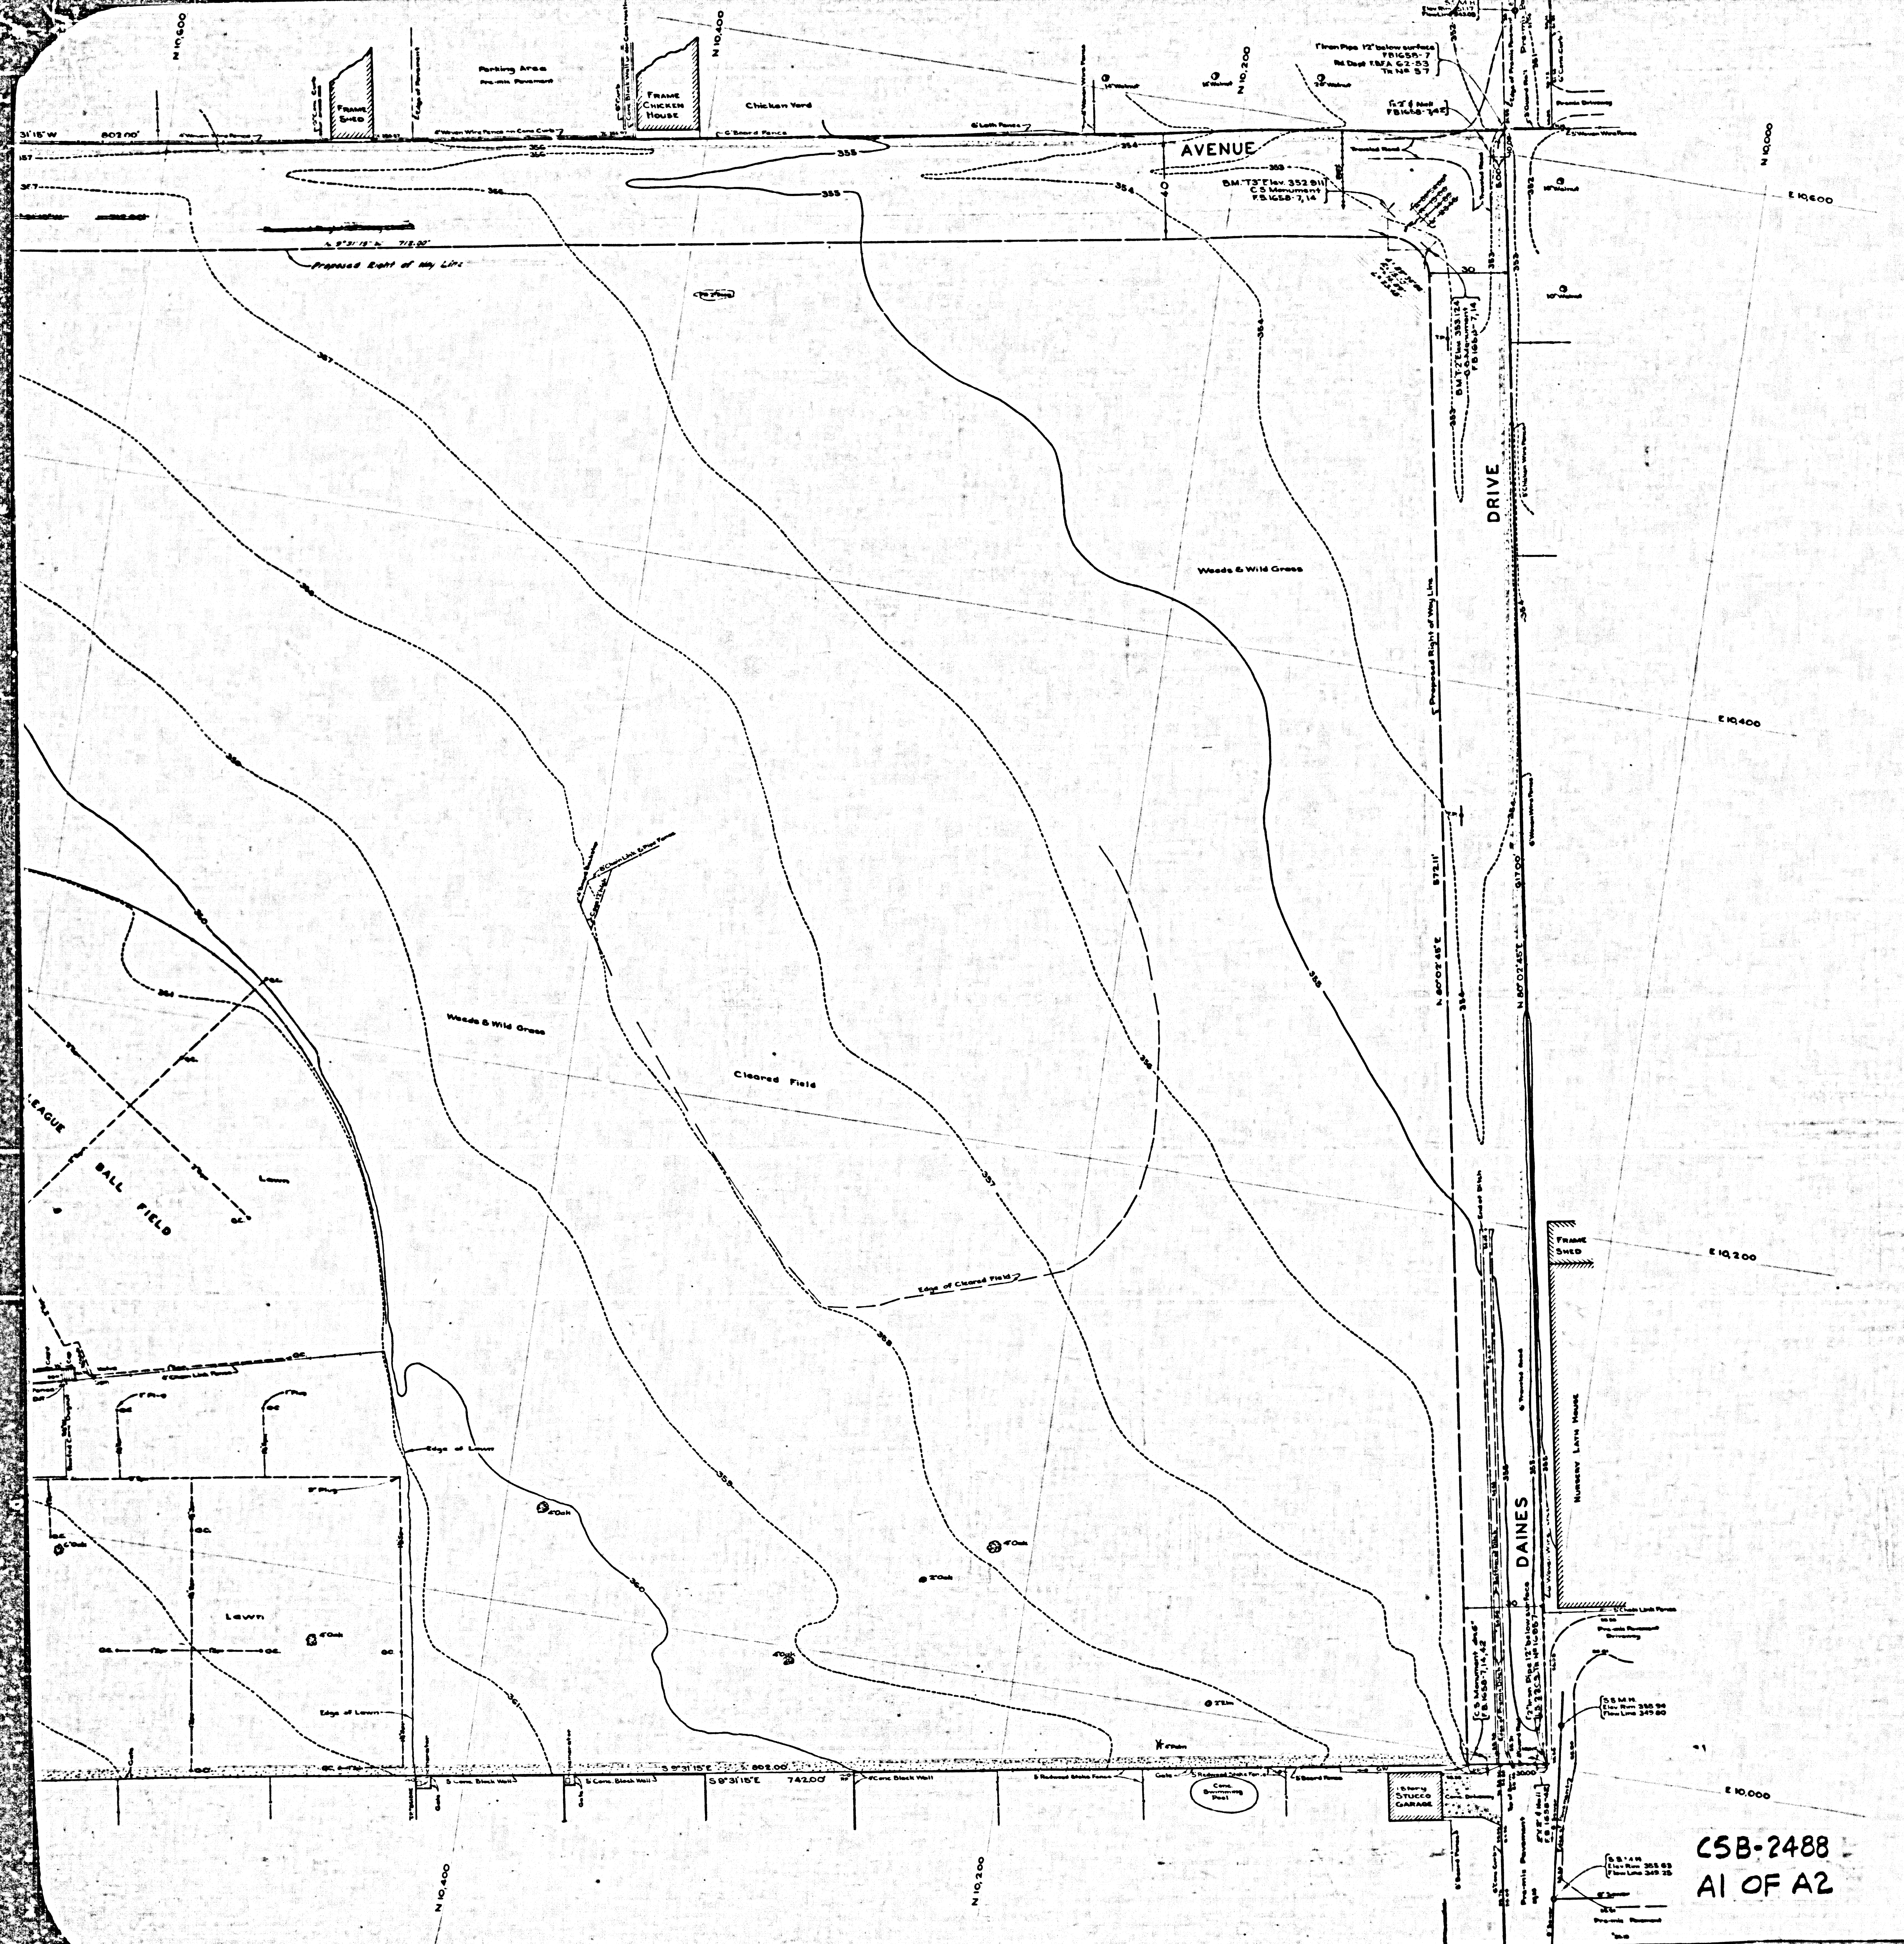

COUNTY OF LOS ANGELES  
TOPOGRAPHIC MAP  
OF  
**LIVE OAK PARK**  
BEING A PORTION OF  
**TRACT No 57 M.B. 14 - 67**  
COUNTY SURVEYORS MAP No B-2488  
SCALE - 1 INCH = 20 FT.

JOB NUMBER 0034.13  
WILLIAM J. FOX - COUNTY SURVEYOR  
SURVEYED APRIL 1954  
SURVEYED ON REQUEST OF THE  
SUPERINTENDENT OF PARKS & RECREATION  
UNDER SEC. 79, ORD. 4099, BY LETTER  
DATED MARCH 12, 1954  
BEARINGS ARE BASED ON THE BEARING OF  
BALDWIN AVE. PER C.S.B.-III SHEET No 2  
PLANE TABLE SHEETS  
G484-G487. - F.B. 1958  
FIELD WORK BY W.E. BRADEN  
OFFICE WORK BY W.T. LINN  
CHECKED BY W.A. EDMONDSON  
DATUM - MEAN SEA LEVEL

ELEVATIONS SHOWN HEREON ARE BASED UPON B.M. 77 E-347  
(77.848±2.7) THE ELEVATION OF WHICH WAS DETERMINED  
FROM THE U.S.C. & G.S. B.M. 77 E-347 (77.848±2.7) BASED ON  
THE U.S.C. & G.S. ADJUSTMENT OF 1924.  
NOTE:  
FOR ADOPTED GRADES OF FUTURE STREETS SEE ROAD DEPT.  
PLANS M.A. 5748 OR SURVEY DIVISION MAP No 133-38  
FOR BOUNDARY & OLD TOPOGRAPHIC MAP SEE C.S.B.-2289  
INDEX - 24  
Revised July 1954 by W.E. Braden  
Revised August 1954 by W.A. Edmondson

C5B-2488  
A1 OF A2

CONTRACT SURVEYORS MAP NO. B-5488

CONTRACT SURVEYORS MAP NO. B-5488



658-2488  
A2 OF A2