


BROADWAY

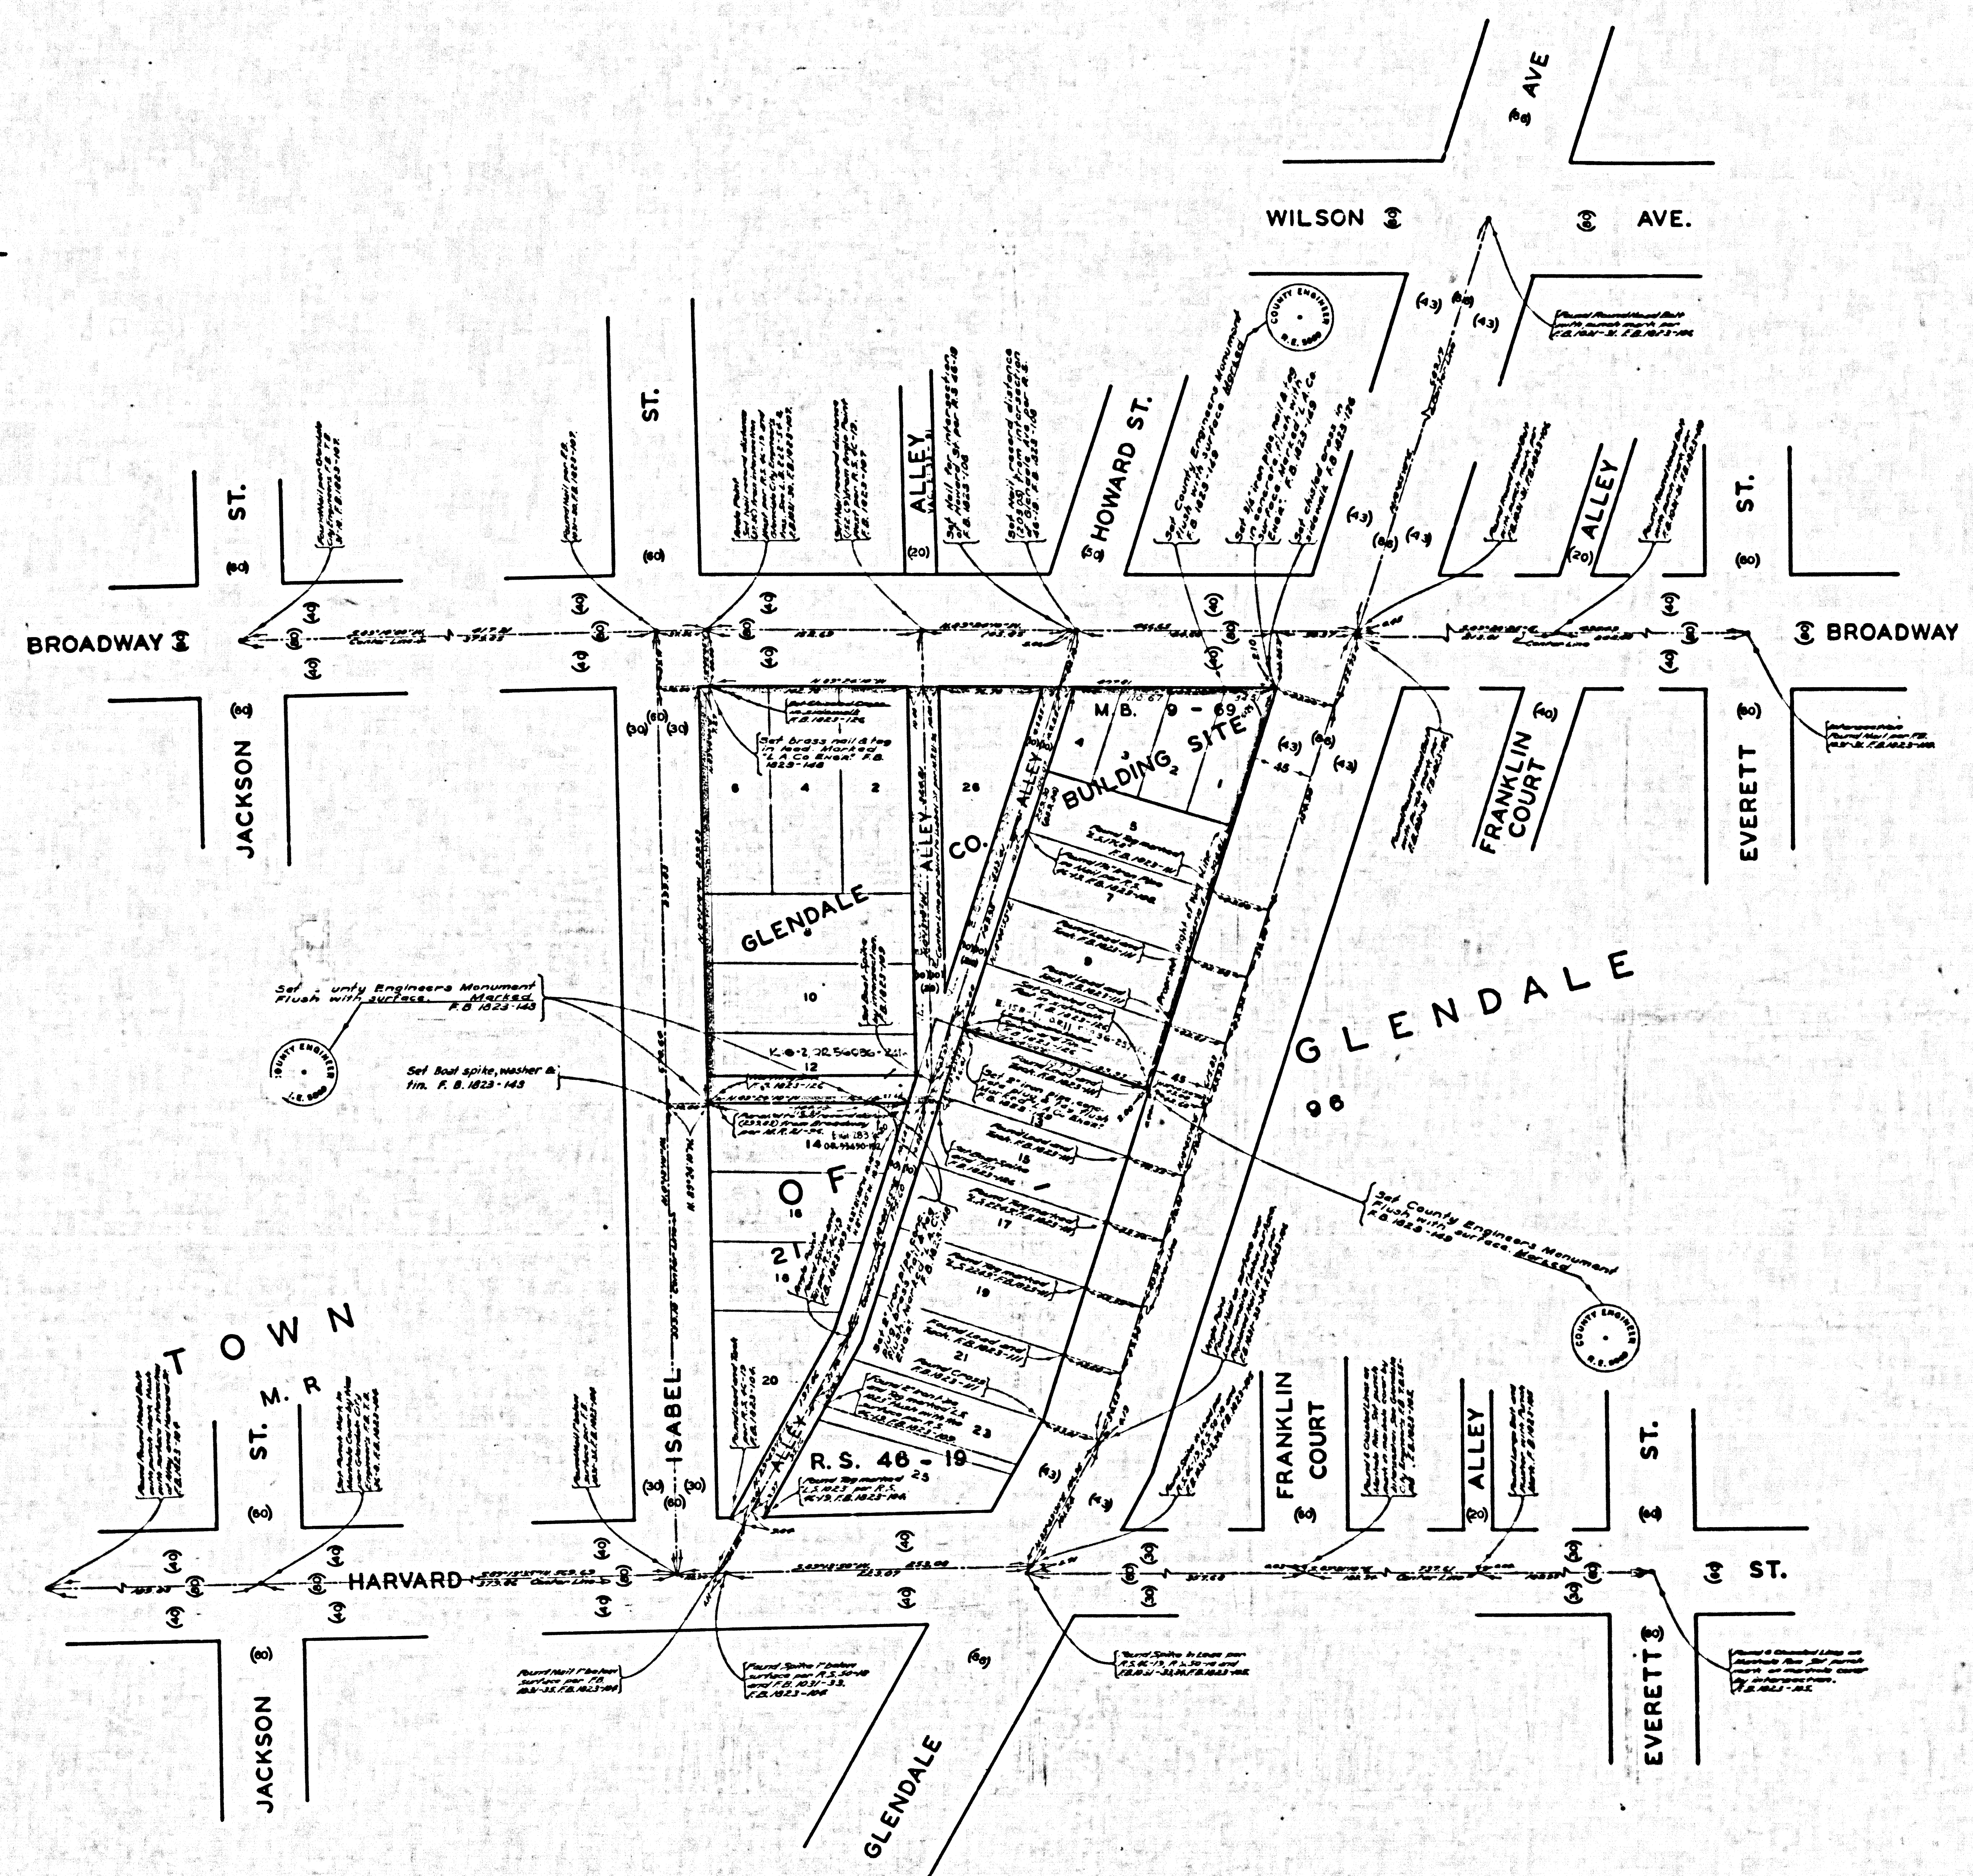

COUNTY OF LOS ANGELES
MAP OF
GLENDALE
COUNTY BUILDING SITE

BEING
A PORTION OF BLOCK 21, TOWN OF GLENDALE,
M.R. 21 - 96 AND ALL OF WATSON'S RE-PLAT,
M.B. 9 - 69, A PORTION OF TOWN OF GLENDALE

COUNTY SURVEYORS MAP NO. B-2494
SCALE:-1 INCH = 50 FT.

JOB NUMBER 0021.10
WILLIAM J. FOX-COUNTY SURVEYOR
SURVEYED MARCH 1934
SURVEYED ON REQUEST OF THE COUNTY
ENGINEER UNDER SEC. 79, ORD. 4099
BY LETTER DATED FEB. 3, 1934
BEARINGS ARE BASED ON THE BEARING OF
HARVARD ST. AS SHOWN ON R. S. 46-19
F.B. 1823-101-148
FIELD WORK BY A. N. HELLSTROM
OFFICE WORK BY L. C. WILSON
CHECKED BY K. R. M. PIERSON
INDEX 41
Revised Nov. 1944 C.D.
Monuments Added Mar. 1937 G.O.M.

Note:
All County Engineers Monuments
are 2 inch pipes, and in concrete
with brass caps.

CSB-2494
A1 OF A2

T.
ROM.
SUN.
AJA.

3-5-00 9AM 2803EVRUE YTHUOC

COUNTY SURVEYORS MAP NO. B-2494

