COUNTY OF LOS ANGELES
MAP OF
STREETS IN THE ELLIS LANE, RALPH STREET, SHIRLEY AVENUE AND MUSCATEL AVENUE SANITARY SEWER DISTRICTS

COUNTY SURVEYORS MAP Nº B-2496
SCALE: 1 INCH = 100 FT.

JOB NUMBER 0303.00

WILLIAM J. FOX - COUNTY SURVEYOR
SURVEYED JAN. - OCT. 1948

SURVEYED ON REQUEST OF THE COUNTY ENGINEER UNDER SEC. 78, ORD. 4098, BY LETTER DATED JUNE 3, 1942.

BEARINGS ARE BASED ON THE BEARING OF RAMONA BLVD. AS SHOWN ON C.S.B - 441 - 8.

F.B. 1448-S-50
F.B. 1430-S-50
F.B. 1429-S-50
F.B. 1422-S-30

FIELD WORK BY: H. F. NAUMANN, J. J. LANIGAN, H. E. GRANQUIST, S. E. BUTLER
OFFICE WORK BY: C. W. COX, S. SHINODA
CHECKED BY: D. M. FINLEY

THIS SURVEY MADE TO ESTABLISH CENTER LINES ON THE STREETS IN THIS AREA PRELIMINARY TO CONSTRUCTION OF SEWERS IN THE ELLIS LANE, RALPH STREET, SHIRLEY AVENUE AND MUSCATEL AVENUE SANITARY SEWER DISTRICTS; C.I. 1239, C.I. 1235, C.I. 1248, AND C.I. 1238 RESPECTIVELY.

NOTE - ALL STANDARD COUNTY SURVEYORS MONUMENTS ARE ½" IRON PIPES SET IN CONCRETE WITH BRASS CAP MARKED UNLESS OTHERWISE SHOWN.

THIS MAP FILED OCTOBER, 1955
JOHN A. LAMBIE COUNTY ENGINEER

I.M. 44

CSB-2496
A1 OF A4

COUNTY SURVEYOR'S MAP NO. B-2496


SHEET 2
M. B. 21-114-115

CONTINUED


DETAIL NOT TO SCALE


SEE MARGINAL MAP ABOVE

CSB-2496
A2 OF A4

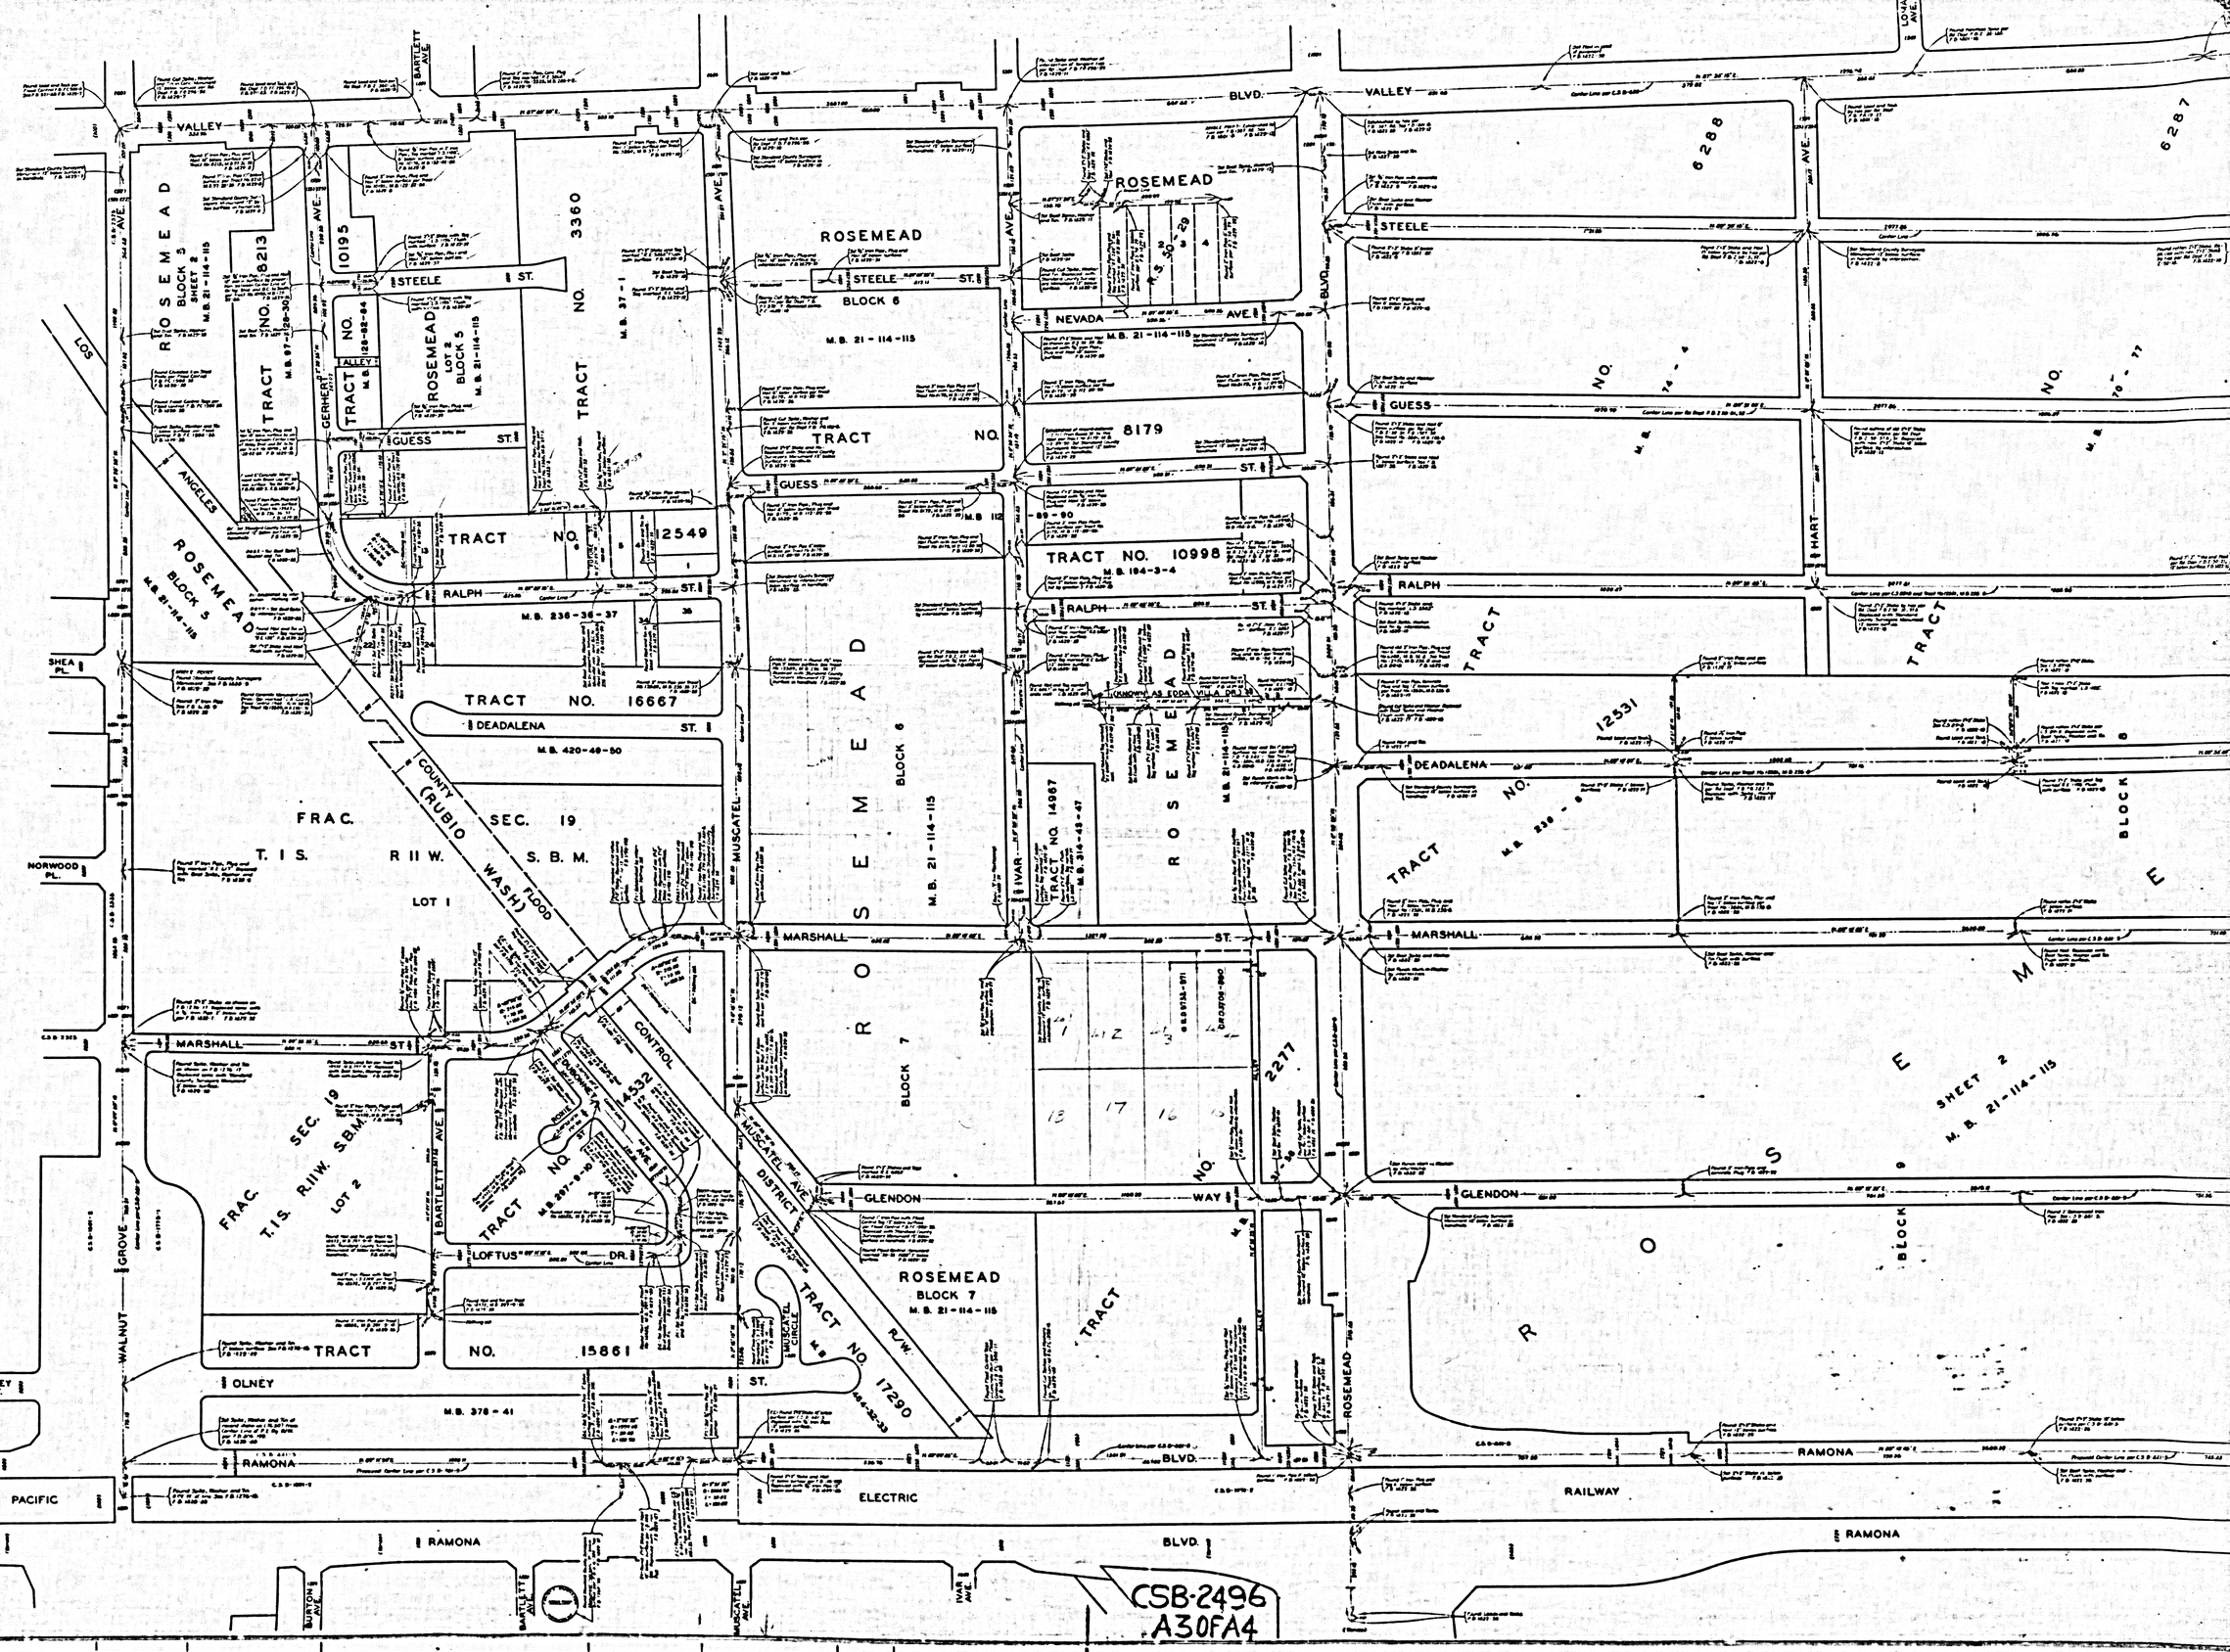
ROSEMEAD
BLOCK 5
SHEET 2
M.B. 21-114-115
TRACT NO. 8213
M.B. 97-128-30
TRACT NO. 10195
M.B. 126-82-84
ROSEMEAD
LOT 2
BLOCK 5
M.B. 21-114-115
TRACT NO. 3360
M.B. 37-1
ROSEMEAD
BLOCK 6
M.B. 21-114-115
TRACT NO. 8179
TRACT NO. 12549
M.B. 112-89-90
TRACT NO. 10998
M.B. 194-3-4
TRACT NO. 16667
M.B. 420-49-50
TRACT NO. 15861
M.B. 376-41
TRACT NO. 17290
M.B. 464-32-33
ROSEMEAD
BLOCK 7
M.B. 21-114-115
TRACT NO. 14967
M.B. 314-45-47
TRACT NO. 6288
TRACT NO. 6287
TRACT NO. 12531
M.B. 230-8-9
TRACT NO. 2277
M.B. 21-114-115
SHEET 2
VALLEY BLVD.
STEELE ST.
NEVADA AVE.
GUESS ST.
RALPH ST.
DEADALENA ST.
MARSHALL ST.
GLENDON WAY
OLNEY ST.
RAMONA BLVD.
LOFTUS DR.
MUSCATEL CIRCLE
ROSEMEAD BLVD.
LOS ANGELES COUNTY FLOOD CONTROL DISTRICT (RUBIO WASH)
R/W
FRAC. SEC. 19 T. 1 S. R 11 W. S. B. M.
LOT 1
FRAC. SEC. 19 T. 1 S. R 11 W. S. B. M.
LOT 2
ALLEY
GERHERT AVE.
BARTLETT AVE.
MUSCATEL AVE.
IVAR AVE.
HART AVE.
LOMA AVE.
SHEA PL.
NORWOOD PL.
GROVE
WALNUT
PACIFIC ELECTRIC RAILWAY
BURTON AVE.
BARTLETT AVE.
MUSCATEL AVE.
IVAR AVE.
RAMONA BLVD.
CSB-2496
A30FA4

COUNTY SURVEYOR'S MAP NO. B-5486

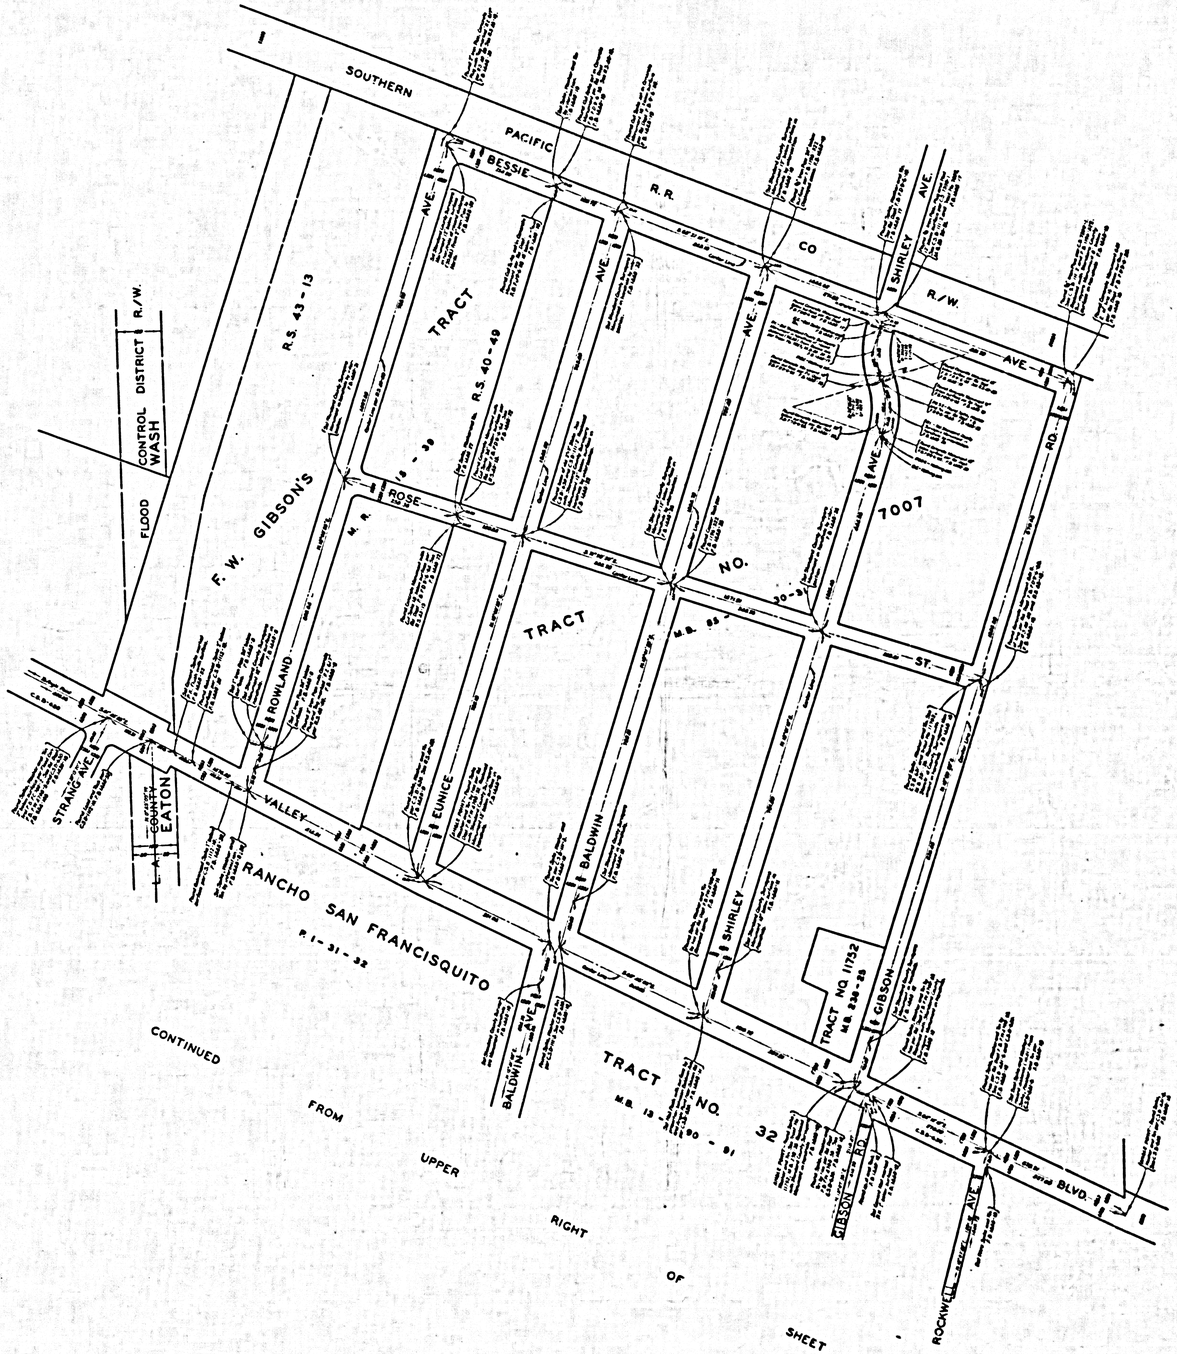

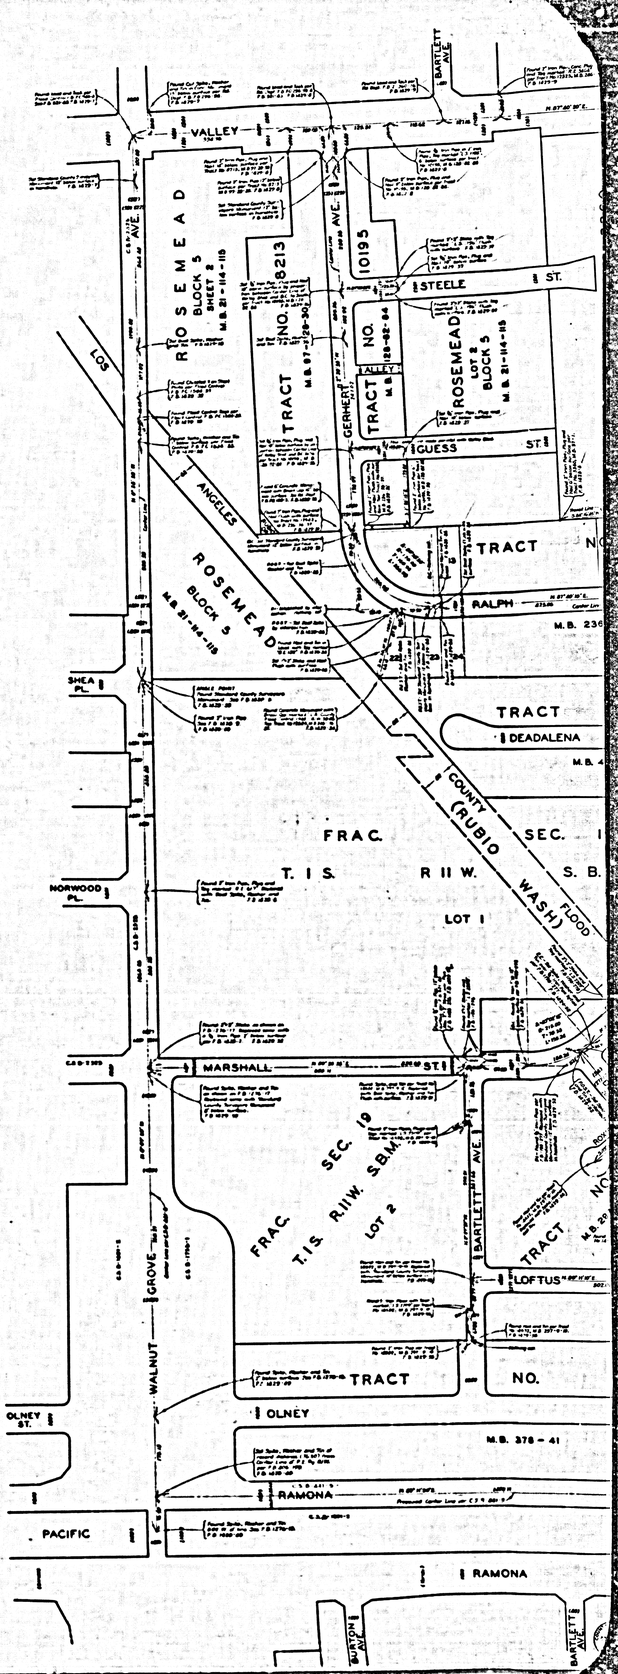

CSB-2496
A4 OF A4