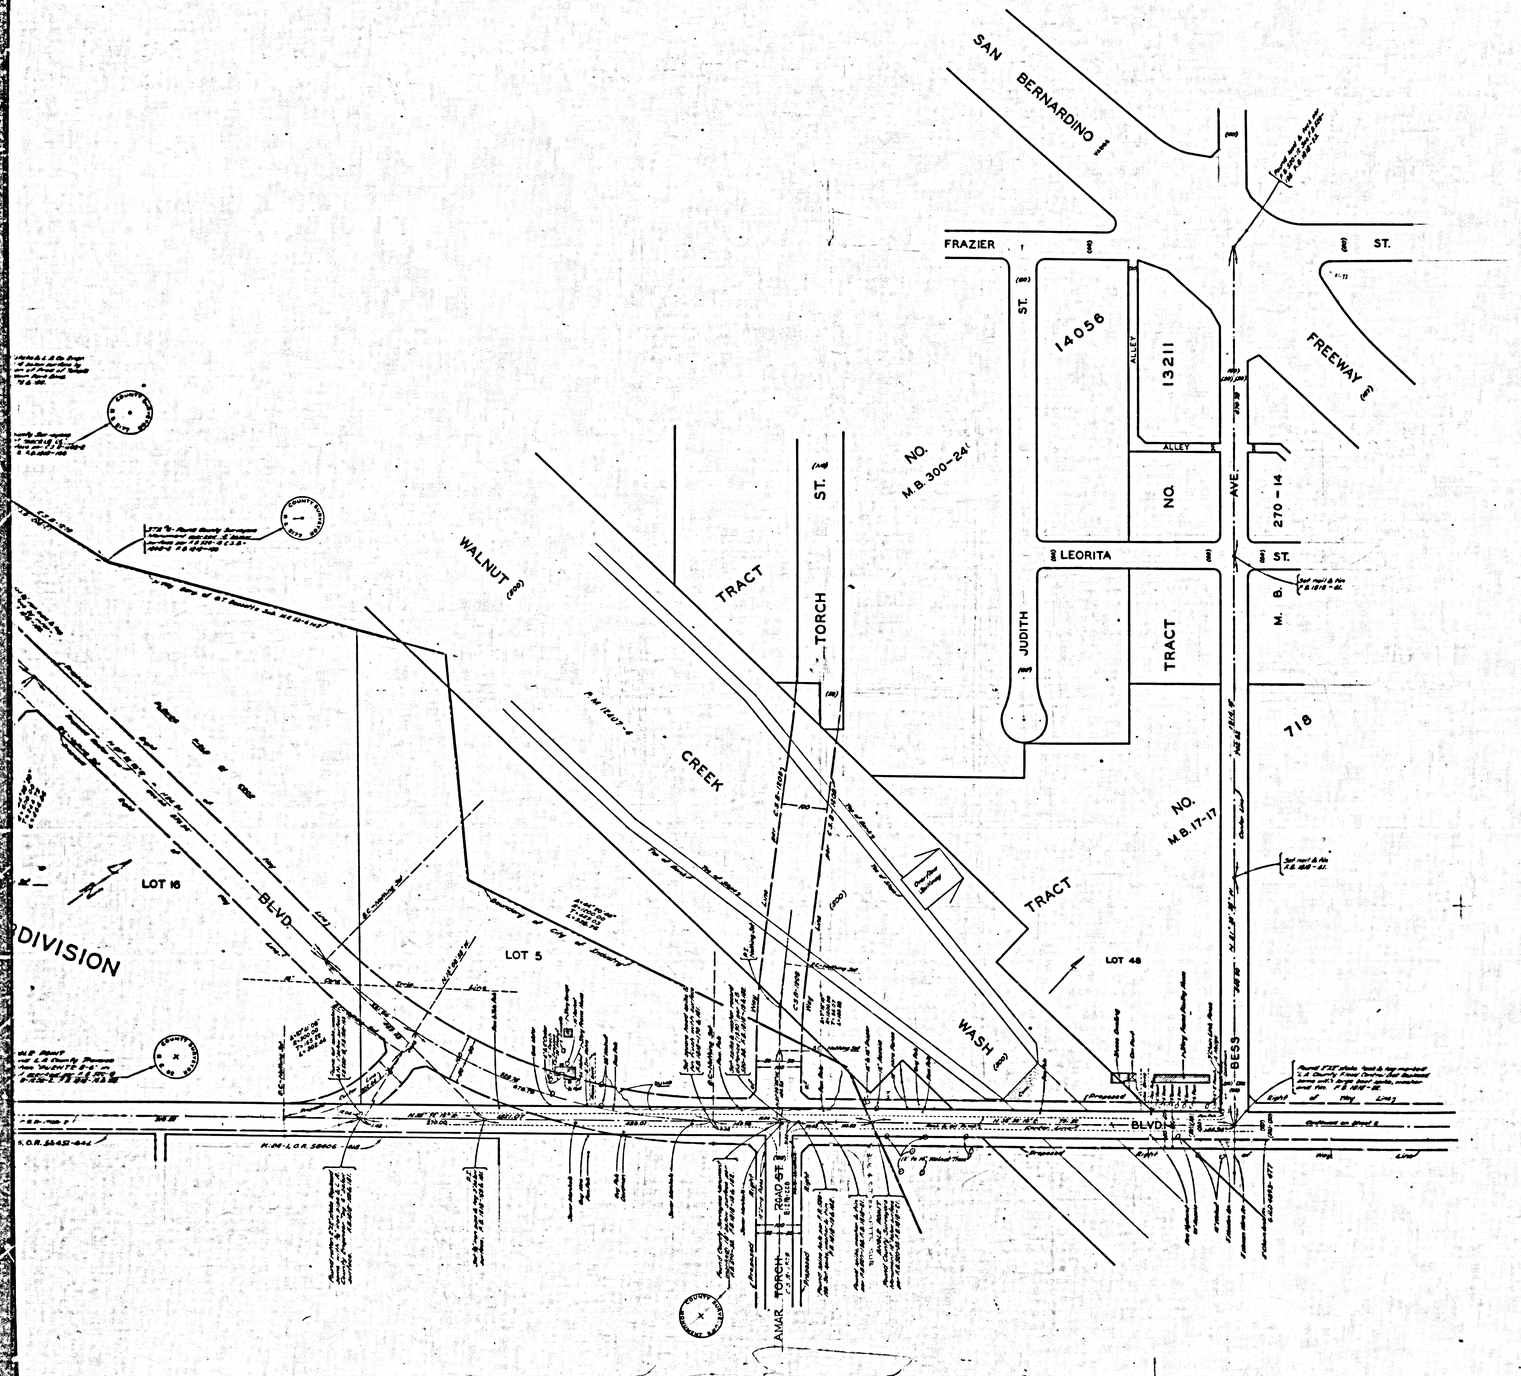

COUNTY OF LOS ANGELES

MAP OF

BALDWIN PARK BOULEVARD

FROM

VALLEY BOULEVARD

TO

WEST RAMONA BOULEVARD

COUNTY SURVEYORS MAP Nº B-2497

SHEET Nº 1 OF 3 SHEETS

SCALE: 1 INCH = 100 FT.

JOB NUMBER 007403

JOHN A. LAMBIE – COUNTY ENGINEER

SURVEYED JAN. 1953 TO JULY 1957

SURVEYED ON REQUEST OF THE REGIONAL PLANNING COMMISSION UNDER SEC. 79, ORD. 4096, BY LETTER DATED APRIL 1, 1952 AND BY BOARD ORDER DATED DEC. 11, 1951.

BEARINGS ARE BASED ON THE CALIFORNIA COORDINATE SYSTEM ZONE 7 PER ACT 3351 GENERAL LAWS. SEE C.S. 94.23.

F.B. 1818-5-153 & 155-197

FIELD WORK BY... J.J. LANIGAN
R.J. MITCHELL
H.E. GRANQUIST

OFFICE WORK BY.... T.H. BURNS

CHECKED BY.. W.J. BRENNER

INDEX 46

CSB-2497-1

A1 OF A2

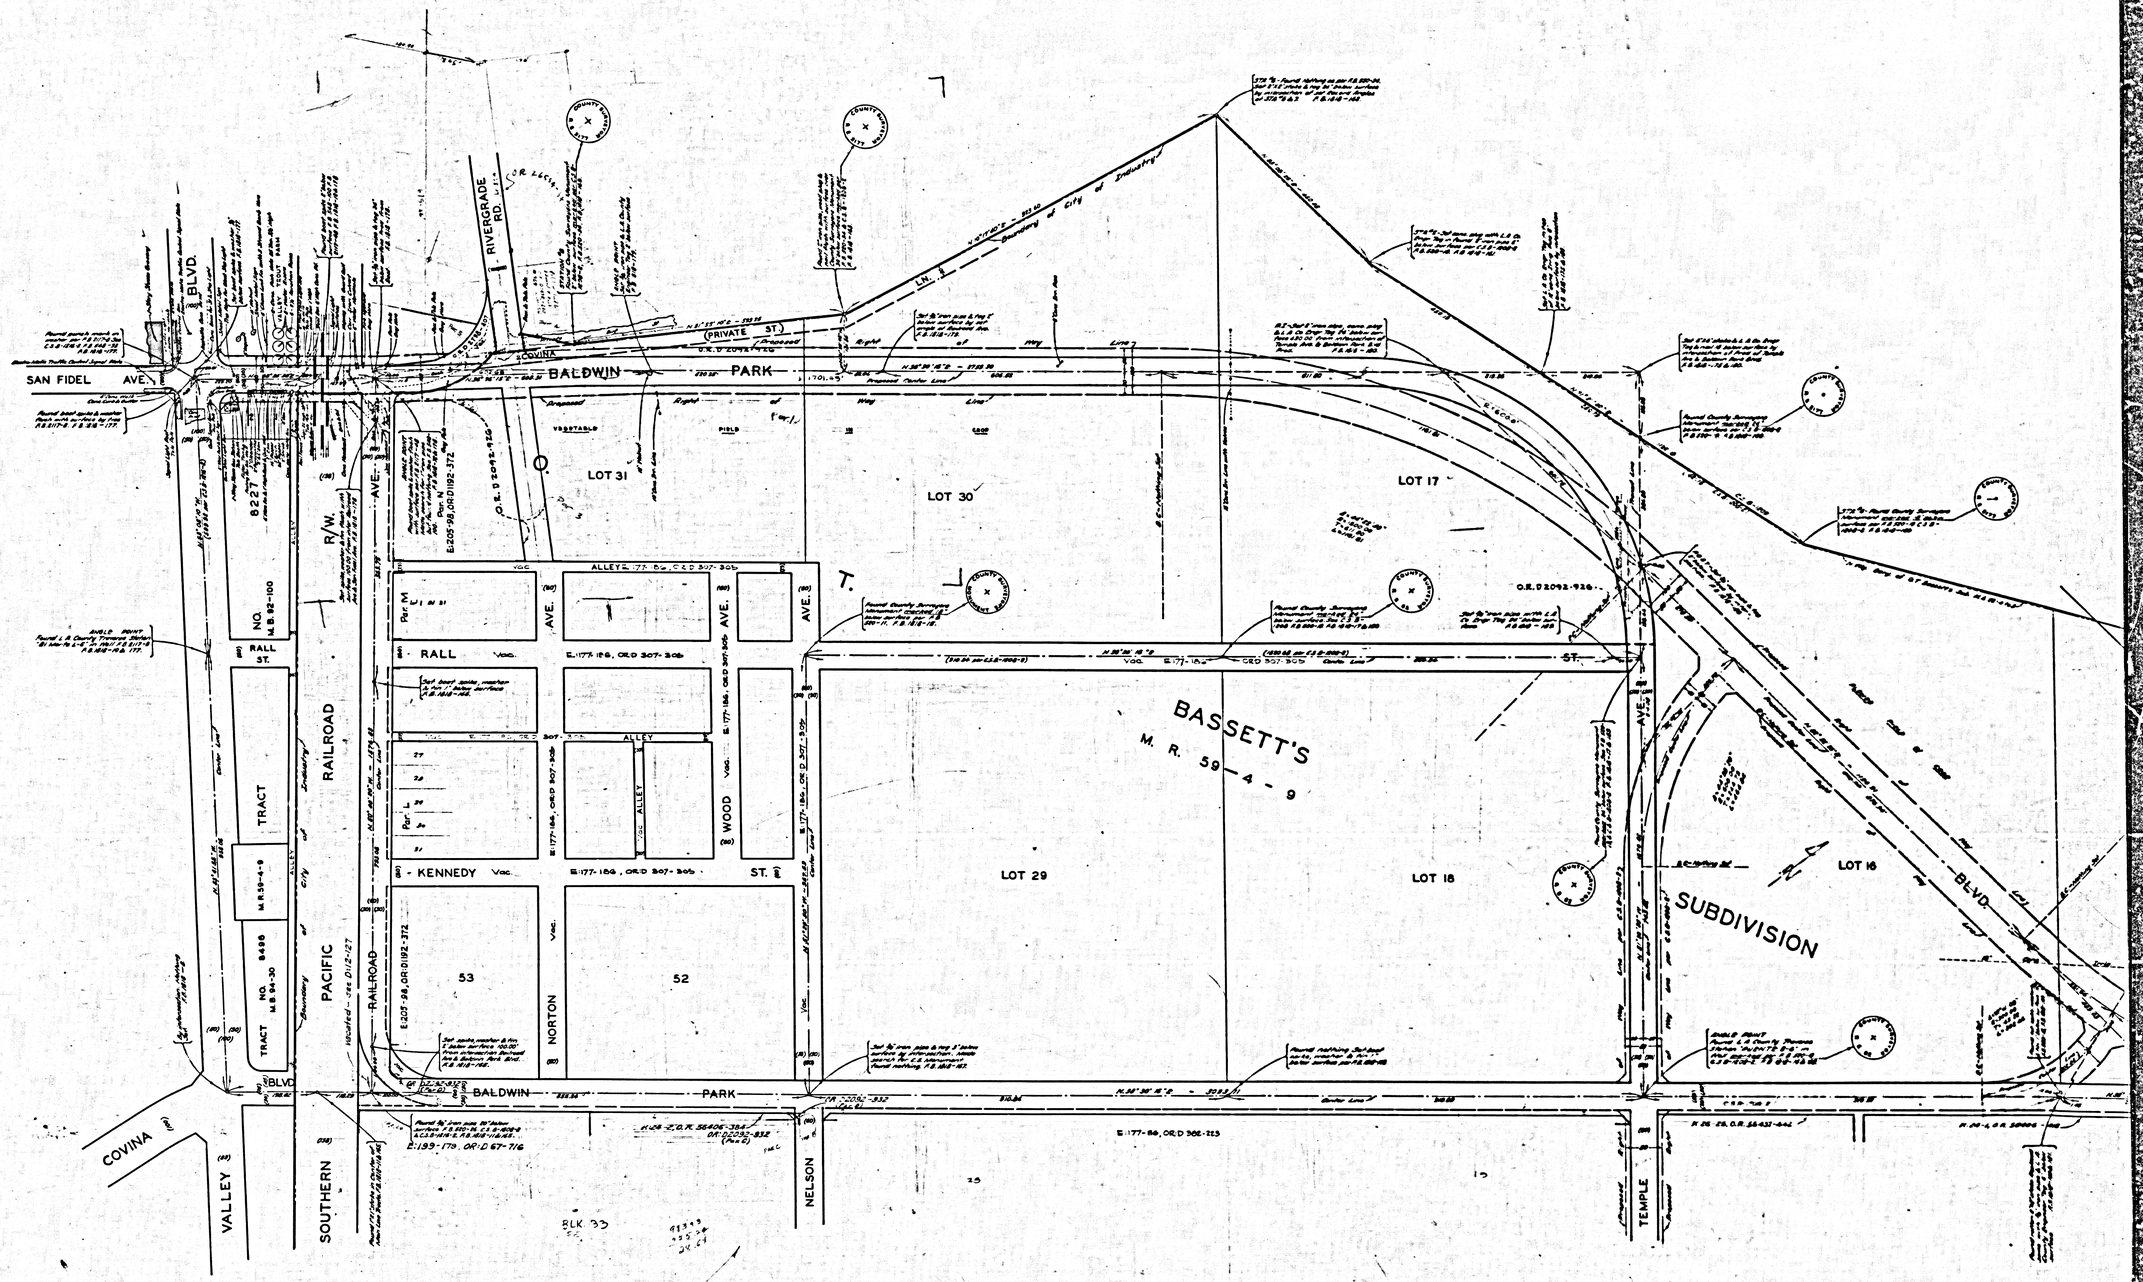

CSB-2497-1
A2 OF A2