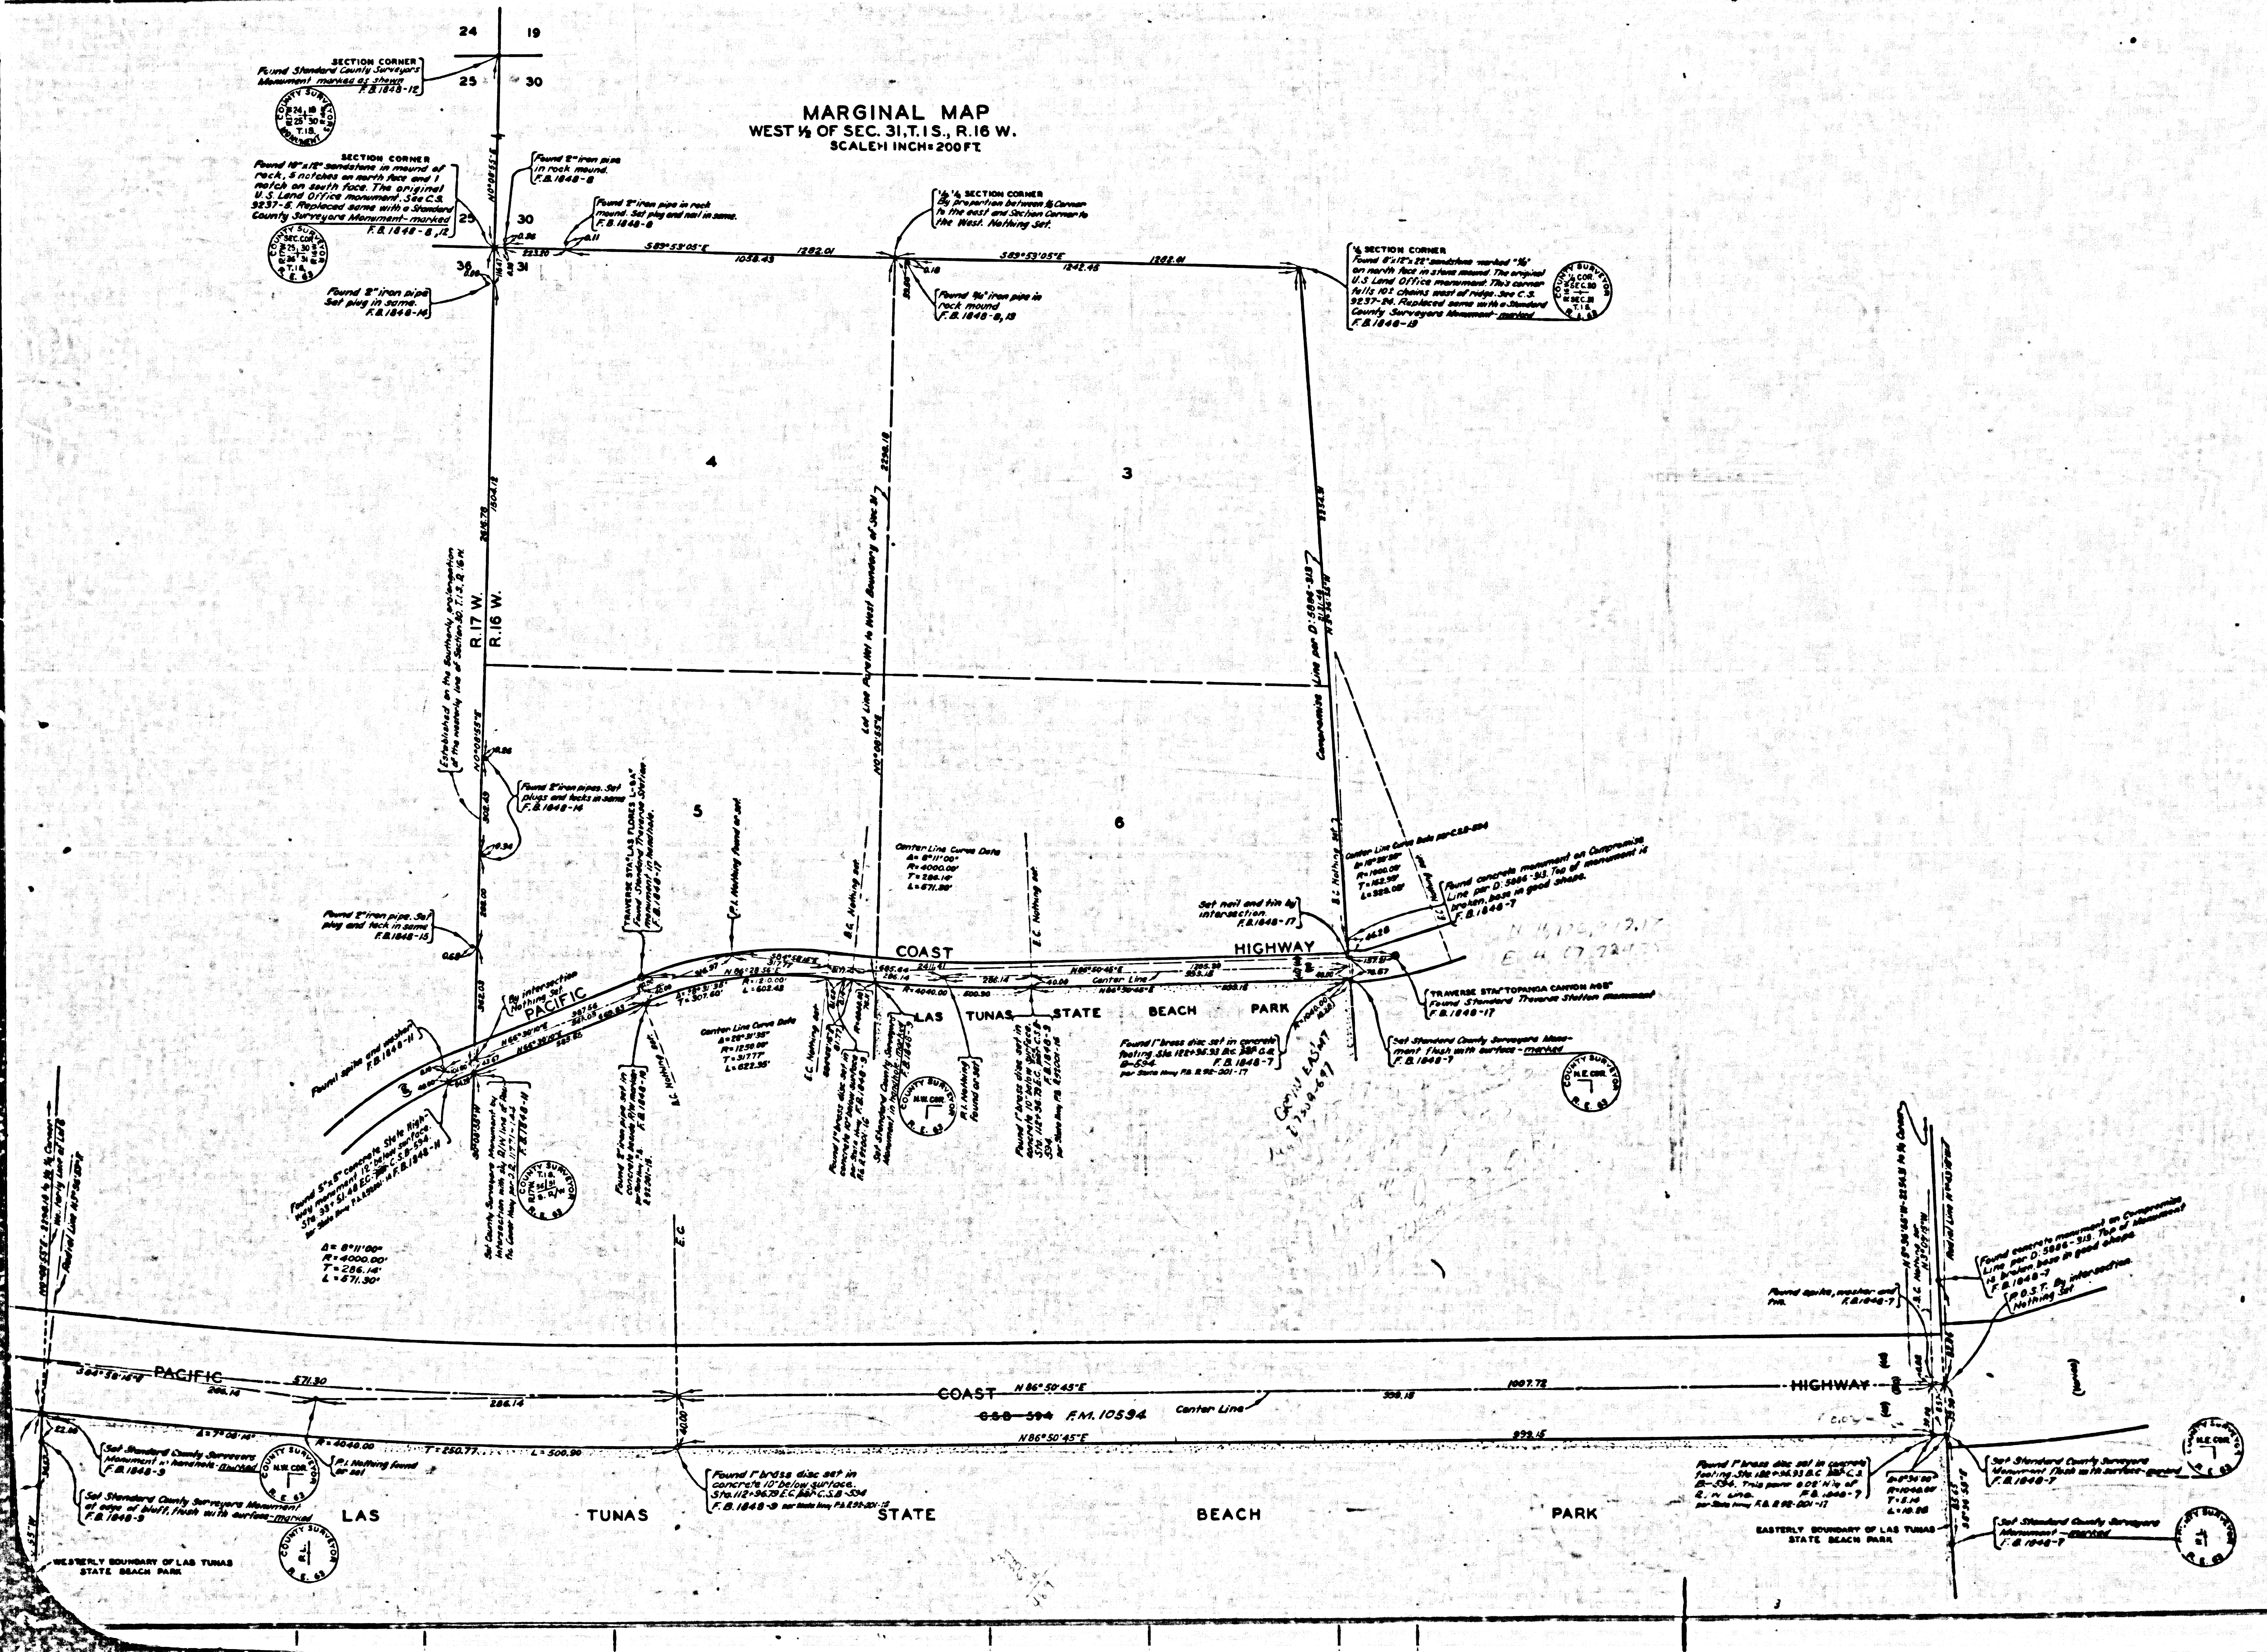
MARGINAL MAP
WEST ½ OF SEC. 31, T. 1 S., R. 16 W.
SCALE: 1 INCH = 200 FT.
24
19
25
30
36
31
SECTION CORNER
Found Standard County Surveyors Monument marked as shown F.B. 1848-12
SECTION CORNER
Found 10"x12" sandstone in mound of rock, 5 notches on north face and 1 notch on south face. The original U.S. Land Office monument. See C.S. 9237-5. Replaced same with a Standard County Surveyors Monument-marked F.B. 1848-8, 12
Found 2" iron pipe in rock mound. F.B. 1848-8
Found 2" iron pipe in rock mound. Set plug and nail in same. F.B. 1848-8
Found 2" iron pipe. Set plug in same. F.B. 1848-14
1/16 1/4 SECTION CORNER
By proportion between ¼ Corner to the east and Section Corner to the West. Nothing Set.
Found ¾" iron pipe in rock mound F.B. 1848-8, 13
¼ SECTION CORNER
Found 6"x12"x22" sandstone marked "¼" on north face in stone mound. The original U.S. Land Office monument. This corner falls 10± chains west of ridge. See C.S. 9237-24. Replaced same with a Standard County Surveyors Monument-marked F.B. 1848-13
S89°53'05"E
1038.43
1282.01
1242.45
N0°08'55"E
R.17 W.
R.16 W.
4
3
5
6
PACIFIC
COAST
HIGHWAY
LAS
TUNAS
STATE
BEACH
PARK
Center Line
F.M. 10594
N86°50'45"E
WESTERLY BOUNDARY OF LAS TUNAS STATE BEACH PARK
EASTERLY BOUNDARY OF LAS TUNAS STATE BEACH PARK
COUNTY SURVEYOR
N

COUNTY OF LOS ANGELES
MAP OF
LAS TUNAS STATE BEACH PARK
BEING A PORTION OF FRACTIONAL SECTION 31
T. 1 S., R. 16 W., S. B. M.

COUNTY SURVEYORS MAP NO. B-2499
SCALE: 1 INCH = 50 FT.

JOB NUMBER 0054.45

WILLIAM J. FOX~COUNTY SURVEYOR
SURVEYED JAN.-MAY 1954

SURVEYED ON REQUEST OF THE
DIRECTOR OF PARKS AND RECREATION
UNDER SEC. 79 ORD. 4099, BY LETTER
DATED JULY 15, 1954

BEARINGS ARE BASED ON THE CALIFORNIA
COORDINATE SYSTEM ZONE 7, PER ACT 8351
GENERAL LAWS SEE C.S. 9423

F.B. 1848-5-17

FIELD WORK BY	F.H. BLANCHARD
OFFICE WORK BY	R.R. McPHERSON R.L. GREEN
CHECKED BY	K.R. McPHERSON

1 M. 89

CSB-2499
A1OFA3

E. 106 400
E. 106 600
E. 106 800
E. 107 000
N. 4 127 000
N. 4 126 800
N. 4 126 600
PACIFIC
COAST
HIGHWAY
MACADAM PAVEMENT
1007.72'
2411.41'
1006.25'
Invert 17.86
Top Concrete Head Wall 20.63
24" Concrete Pipe
30' Offset Line
4' Chain Link Fence
Woven Wire Fence
Head Wall & Guard Rail (wood)
Invert 10.36
Steps (wood)
Story House
Porch
Top of Large Rock
U.S.C.&G.S. Hydrographic Station
Brass Pin in Concrete
No Number
Grain
Concrete & Steel
400'±
TITLE TO THIS PORTION IN QUESTION AS OF SEPT. 1 1934
N
S
4,126,866.73
4,107,073.96
1501 +0
6.60
.75
1.85
B.C.
Found 5"x5" concrete State Highway monument 12" below
Sta. 93+51.48 E.C.
Per State Hwy
Δ = 8°11'00"
R = 4000.00'
T = 286.14'
L = 571.30'
PACIFIC
571.30
286.14
Found 1" brass disc set in concrete 18" below surface
Per State Hwy
F.B. 1848-9
Δ = 7°05'40"
R = 4040.00
Set Standard County Surveyors Monument in handhole-marked
F.B. 1848-9
P.I. Nothing on set
Set lead and tack in large boulder
F.B. 1848-9
Set Standard County Surveyors Monument at edge of bluff, flush with surface-marked
F.B. 1848-9
WESTERLY BOUNDARY OF LAS TUNAS STATE BEACH PARK
Westerly Line of Lot 8
Radial Line
LAS
COUNTY SURVEYOR
N.W. COR.
R.E. 63
COUNTY SURVEYOR
P.L.
R.E. 63
Found spike and washer
SECTION
SECTION

MARGINAL MAP
SHOWING
TOPOGRAPHY

SCALE: 1" = 20'

FIELD WORK BY........L.L. BROWN
OFFICE WORK BY.......R.L. JONES
S.P. ROBERTS
CHECKED BY...........T.M. PALMERI

PLANE TABLE SHEETS: F-432 F-433

DATUM — MEAN SEA LEVEL

ELEVATIONS SHOWN HEREON ARE BASED ON THE 1928 U.S.C.&G.S. ADJUSTMENT OF U.S.G.S. B.M. R.S. 20 A (U.S. 1140) CORRECTED TO 1934 U.S.C.&G.S. ADJUSTMENT BY COMPARISON AT U.S.C.&G.S. B.M. W-90 (U.S. 1032)

CSB-2499
A2 of A3

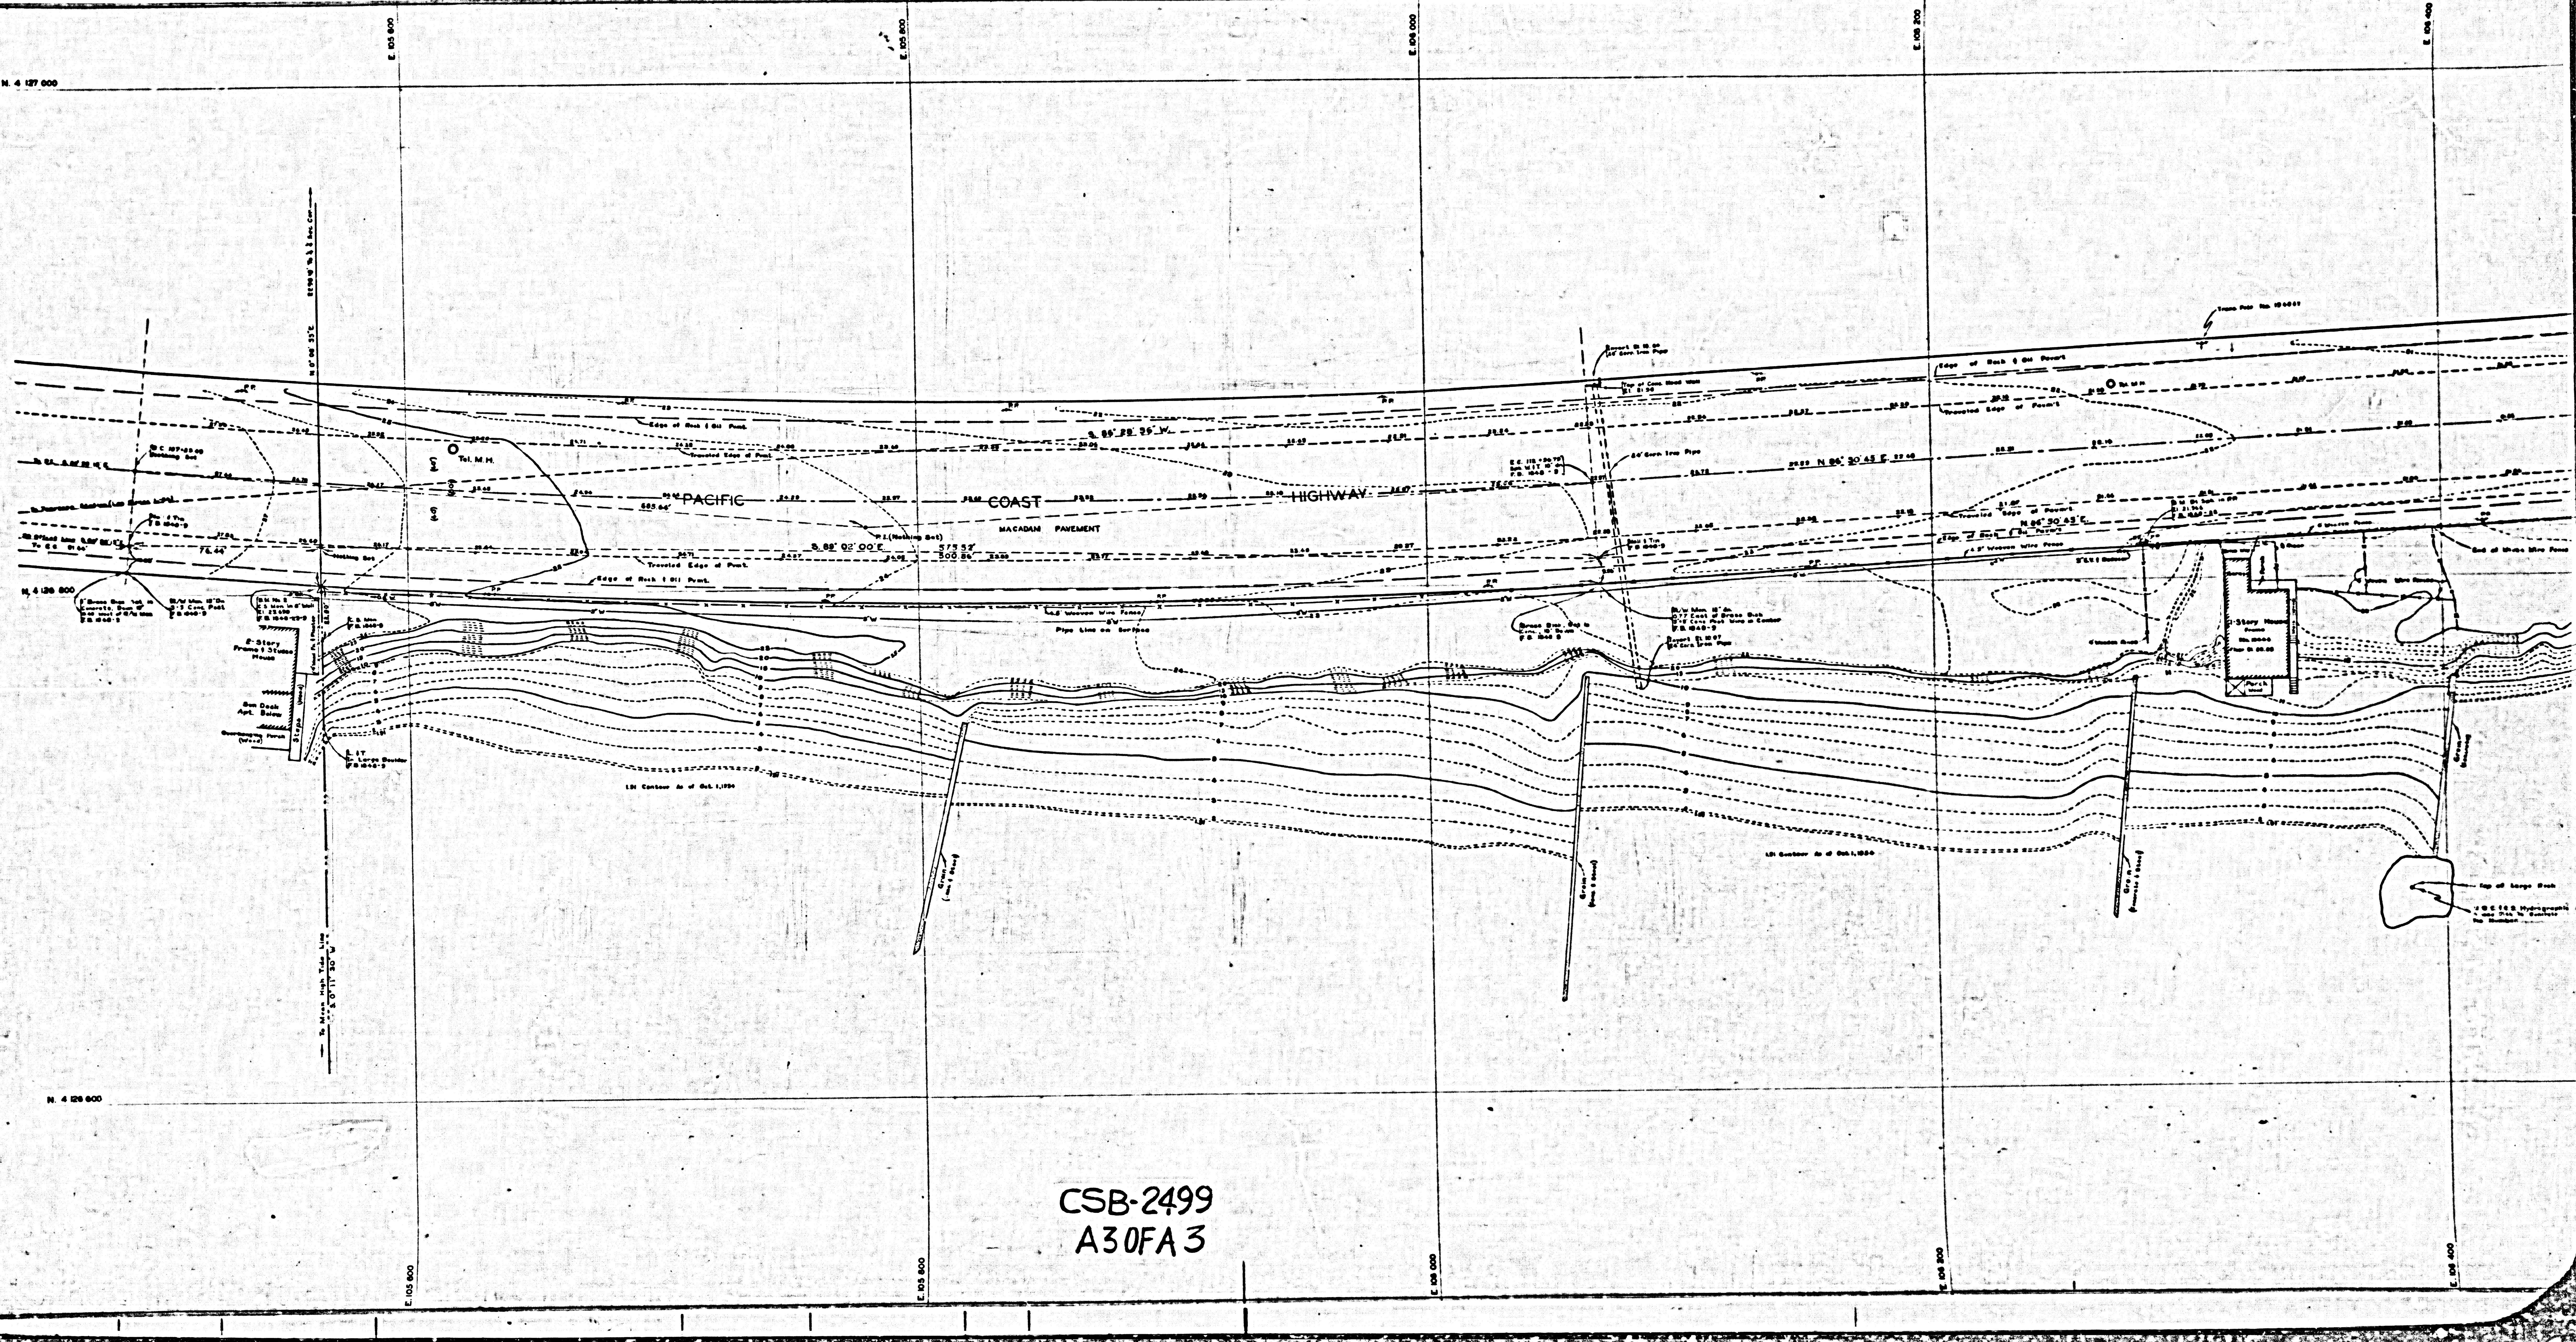
N. 4 127 600
E. 105 600
E. 105 800
E. 106 000
E. 106 200
E. 106 400
N. 4 126 800
N. 4 126 600
PACIFIC
COAST
HIGHWAY
MACADAM PAVEMENT
Tel. M.H.
Edge of Rock & Oil Pvmt.
Traveled Edge of Pvmt.
S. 86° 28' 36" W.
S. 89° 02' 00" E.
575.52'
500.86'
685.64'
76.44'
P.I. (Nothing Set)
Nothing Set
4.5' Woven Wire Fence
Pipe Line on Surface
2-Story Frame & Stucco House
Sun Deck Apt. Below
Overhanging Porch (Wood)
Steps (Wood)
L.I.T. In Large Boulder F.B. 1040-9
LBI Contour As of Oct. 1, 1934
Top of Conc. Head Wall
24" Corr. Iron Pipe
N. 86° 30' 45" E.
Traveled Edge of Pavm't
Edge of Rock & Oil Pavm't
1-Story House Frame
Porch Wood
End of Woven Wire Fence
Groin
Top of Large Rock
U.S.C.&G.S. Hydrographic
To Mean High Tide Line

CSB-2499
A30FA3