


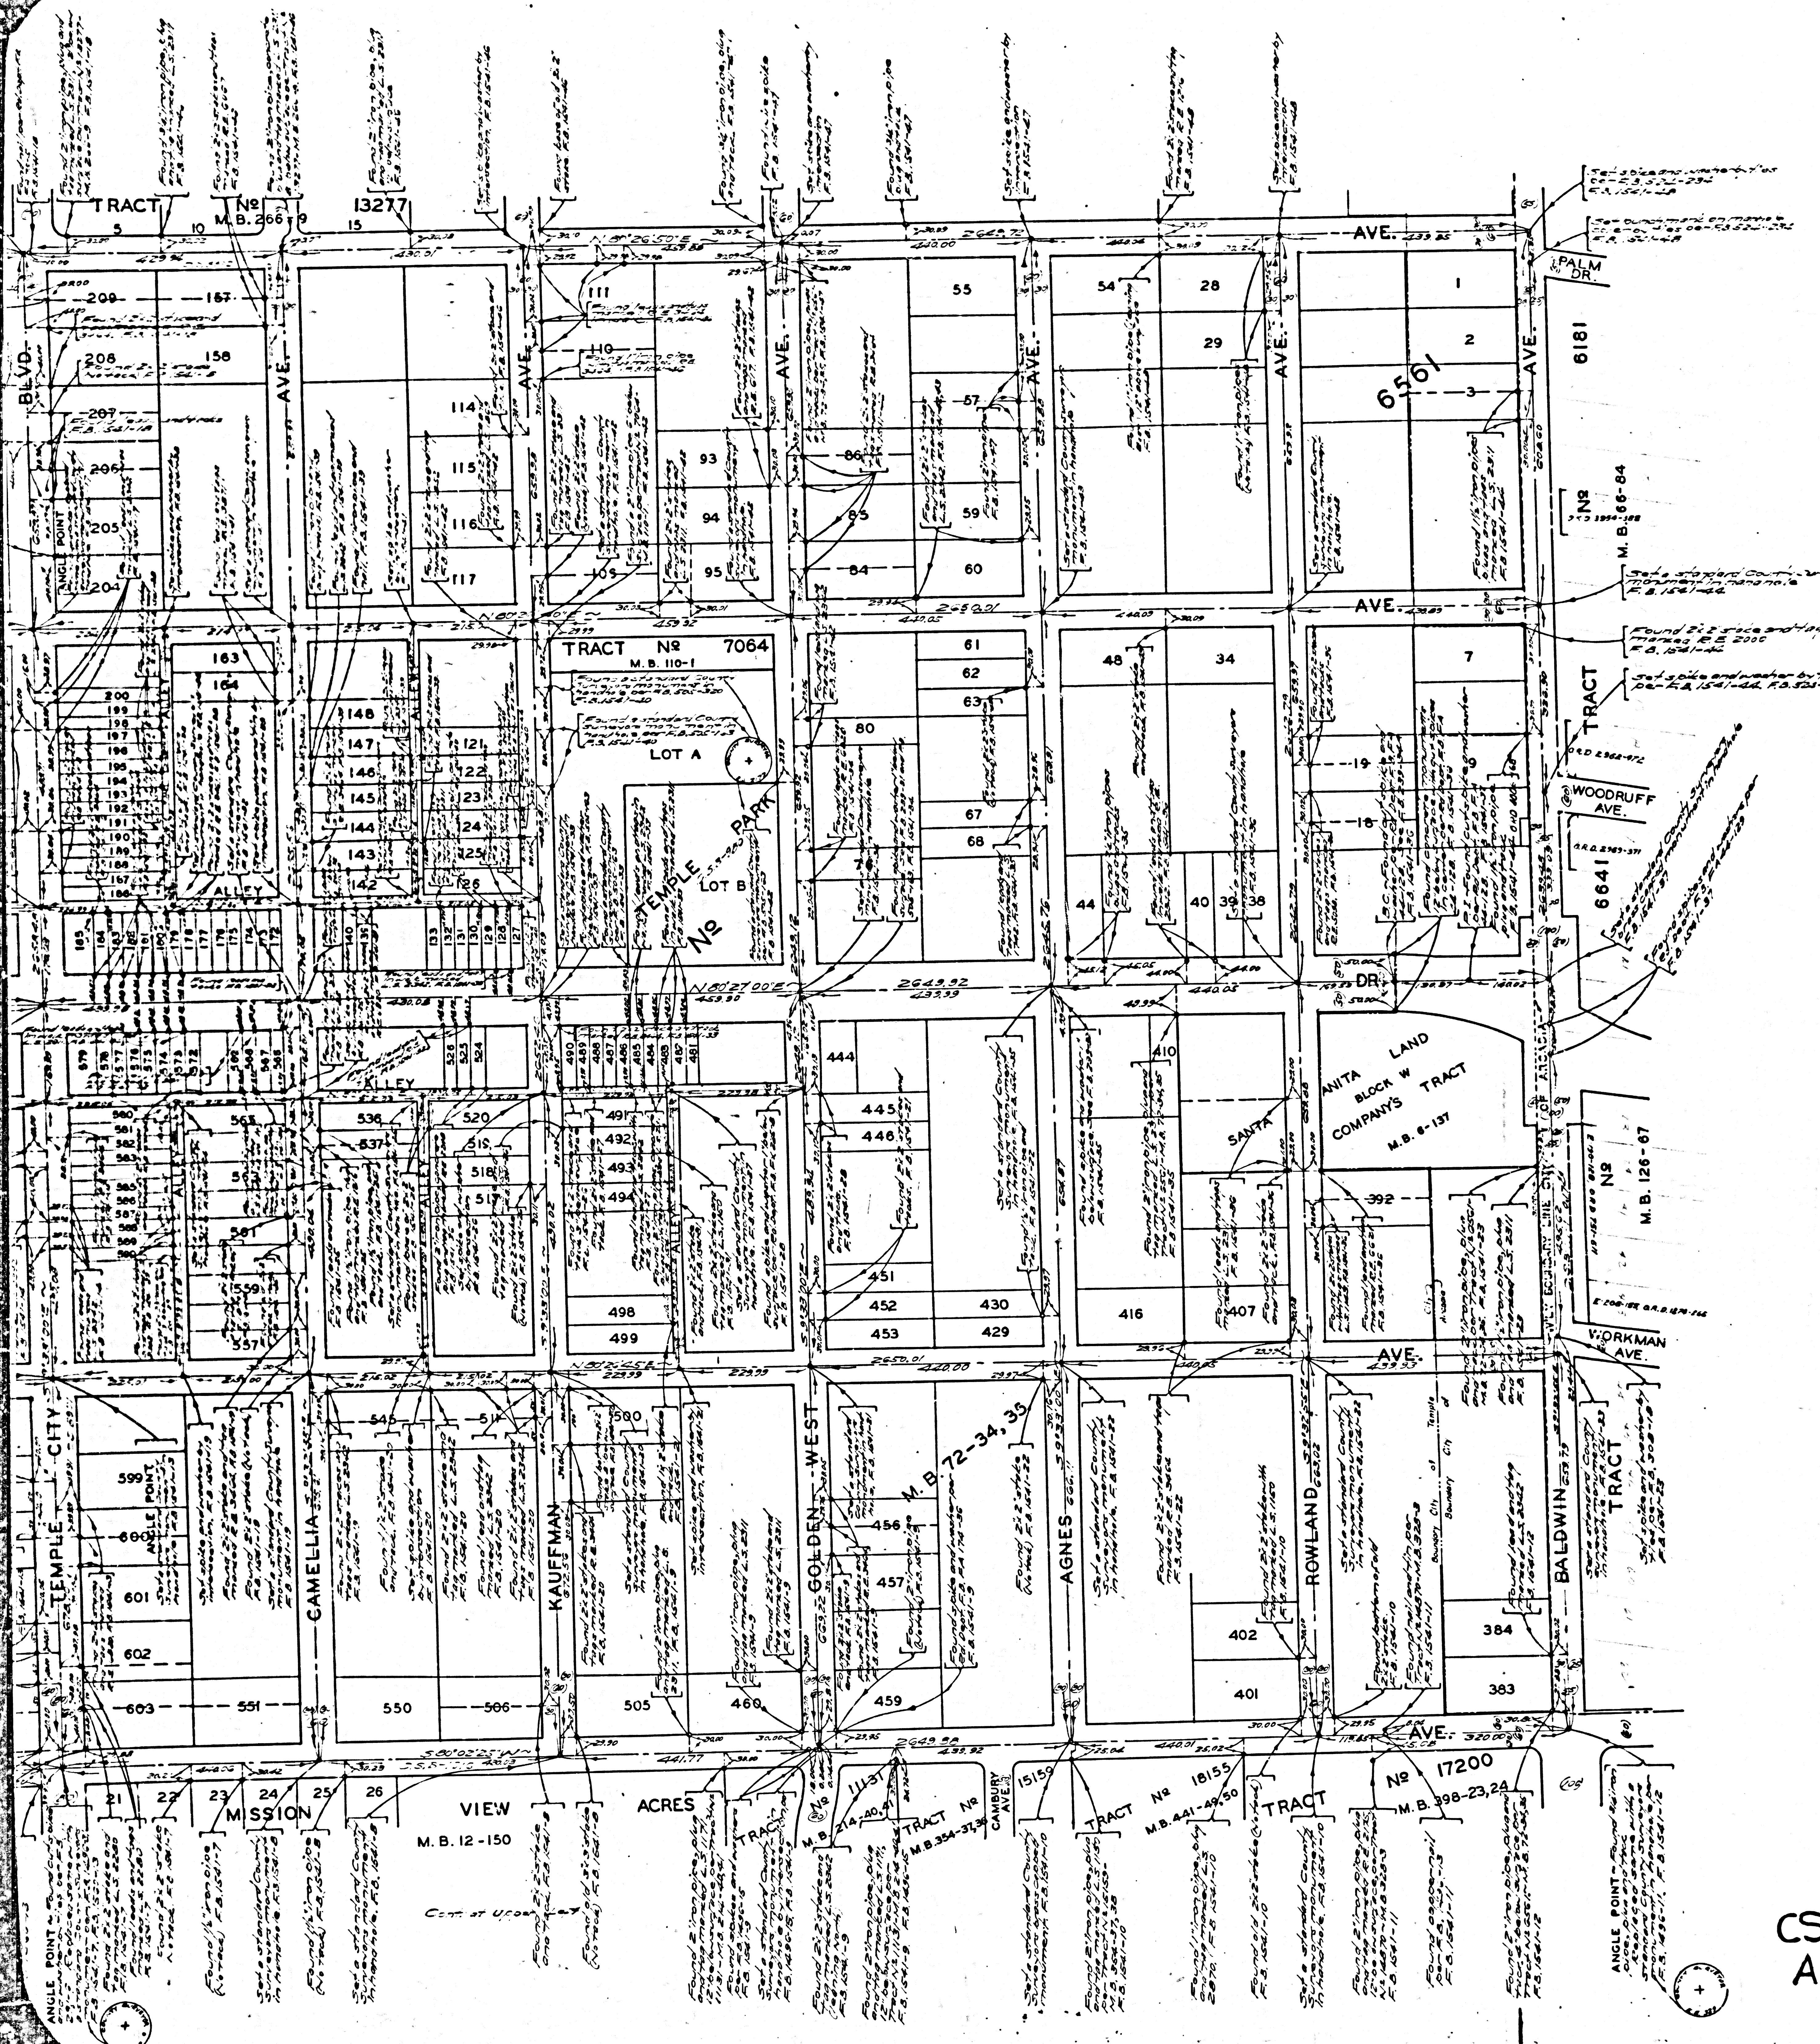


COUNTY OF LOS ANGELES
MAP OF
STREETS IN THE PRIMROSE AVENUE,
ROWLAND AVENUE, DAINES STREET AND
WEDGEWOOD AVENUE SANITARY SEWER DISTRICTS
COUNTY SURVEYORS MAP NO B-2506
SCALE: 1 INCH = 100 FT.


JOB NUMBER 0302.00
WILLIAM J. FOX - COUNTY SURVEYOR
SURVEYED DEC. 1948 - APRIL 1952
SURVEYED UNDER INSTRUCTIONS OF THE BOARD
OF SUPERVISORS PER ORDER DATED FEBRUARY
26, 1948
BEARINGS ARE BASED ON THE CALIFORNIA
COORDINATE SYSTEM, ZONE 7, PER ACT 8354,
GENERAL LAWS. SEE C.S. 9423
F.B. 1489-5-35
F.B. 1498-5-31
F.B. 1541-5-48
F.B. 1560-5-48
FIELD WORK BY . . . H.F. NAUMANN
W.C. MACK
M.A. VAN DEREN
H.E. GRANQUIST
OFFICE WORK BY . . . C.W. COX
CHECKED BY . . . C.J. GALLI
I.M. 44

NOTE: THIS SURVEY MADE TO ESTABLISH CENTER LINES ON THE STREETS
IN THIS AREA PRELIMINARY TO CONSTRUCTION OF SEWERS IN THE
PRIMROSE AVENUE, ROWLAND AVENUE, DAINES ST. AND WEDGEWOOD AVENUE
SEWER DISTRICTS. C.I. 1318, C.I. 1308, C.I. 1276 AND C.I. 1262, RESPECTIVELY.


NOTE: ALL STANDARD COUNTY SURVEYORS
MONUMENTS ARE 2" IRON PIPE, SET
IN CONCRETE WITH BRASS CAP
MARKED, UNLESS SHOWN OTHERWISE.
REVISED MARCH, 1952 . . . H.F. Naumann
Revised May, 1965 . . . C.J. Galli

CSB-2506
A10FA4

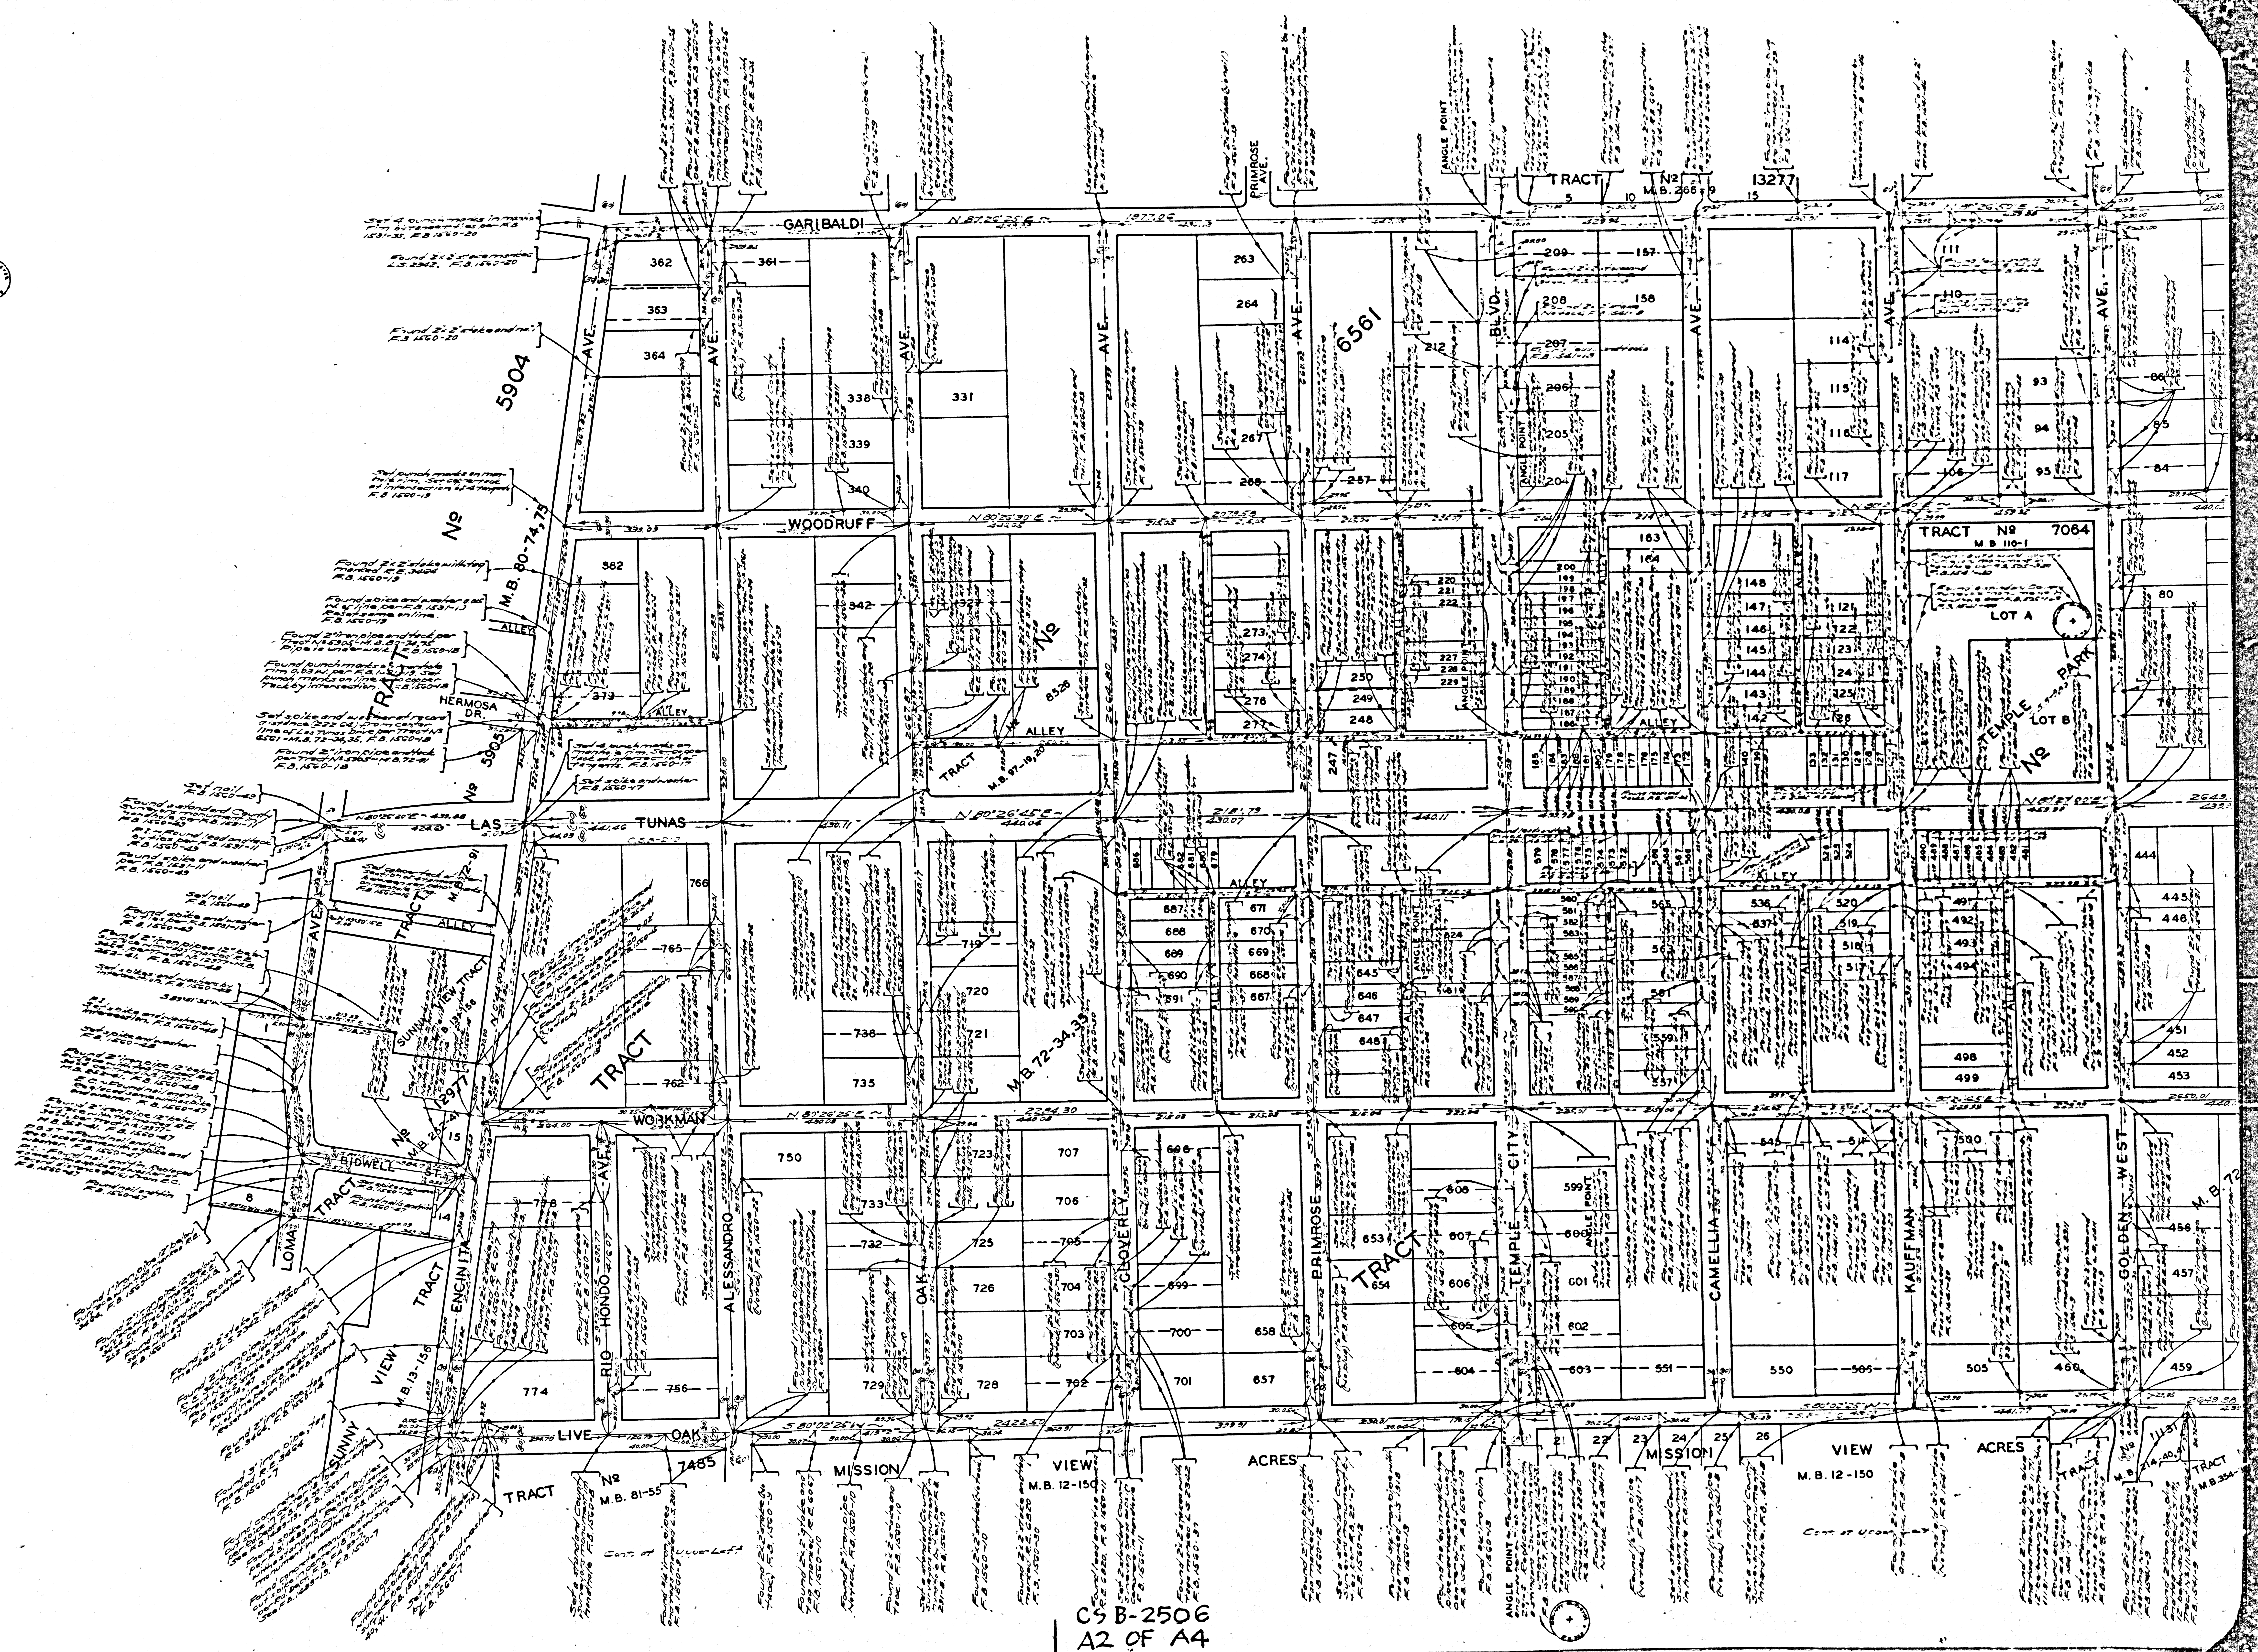

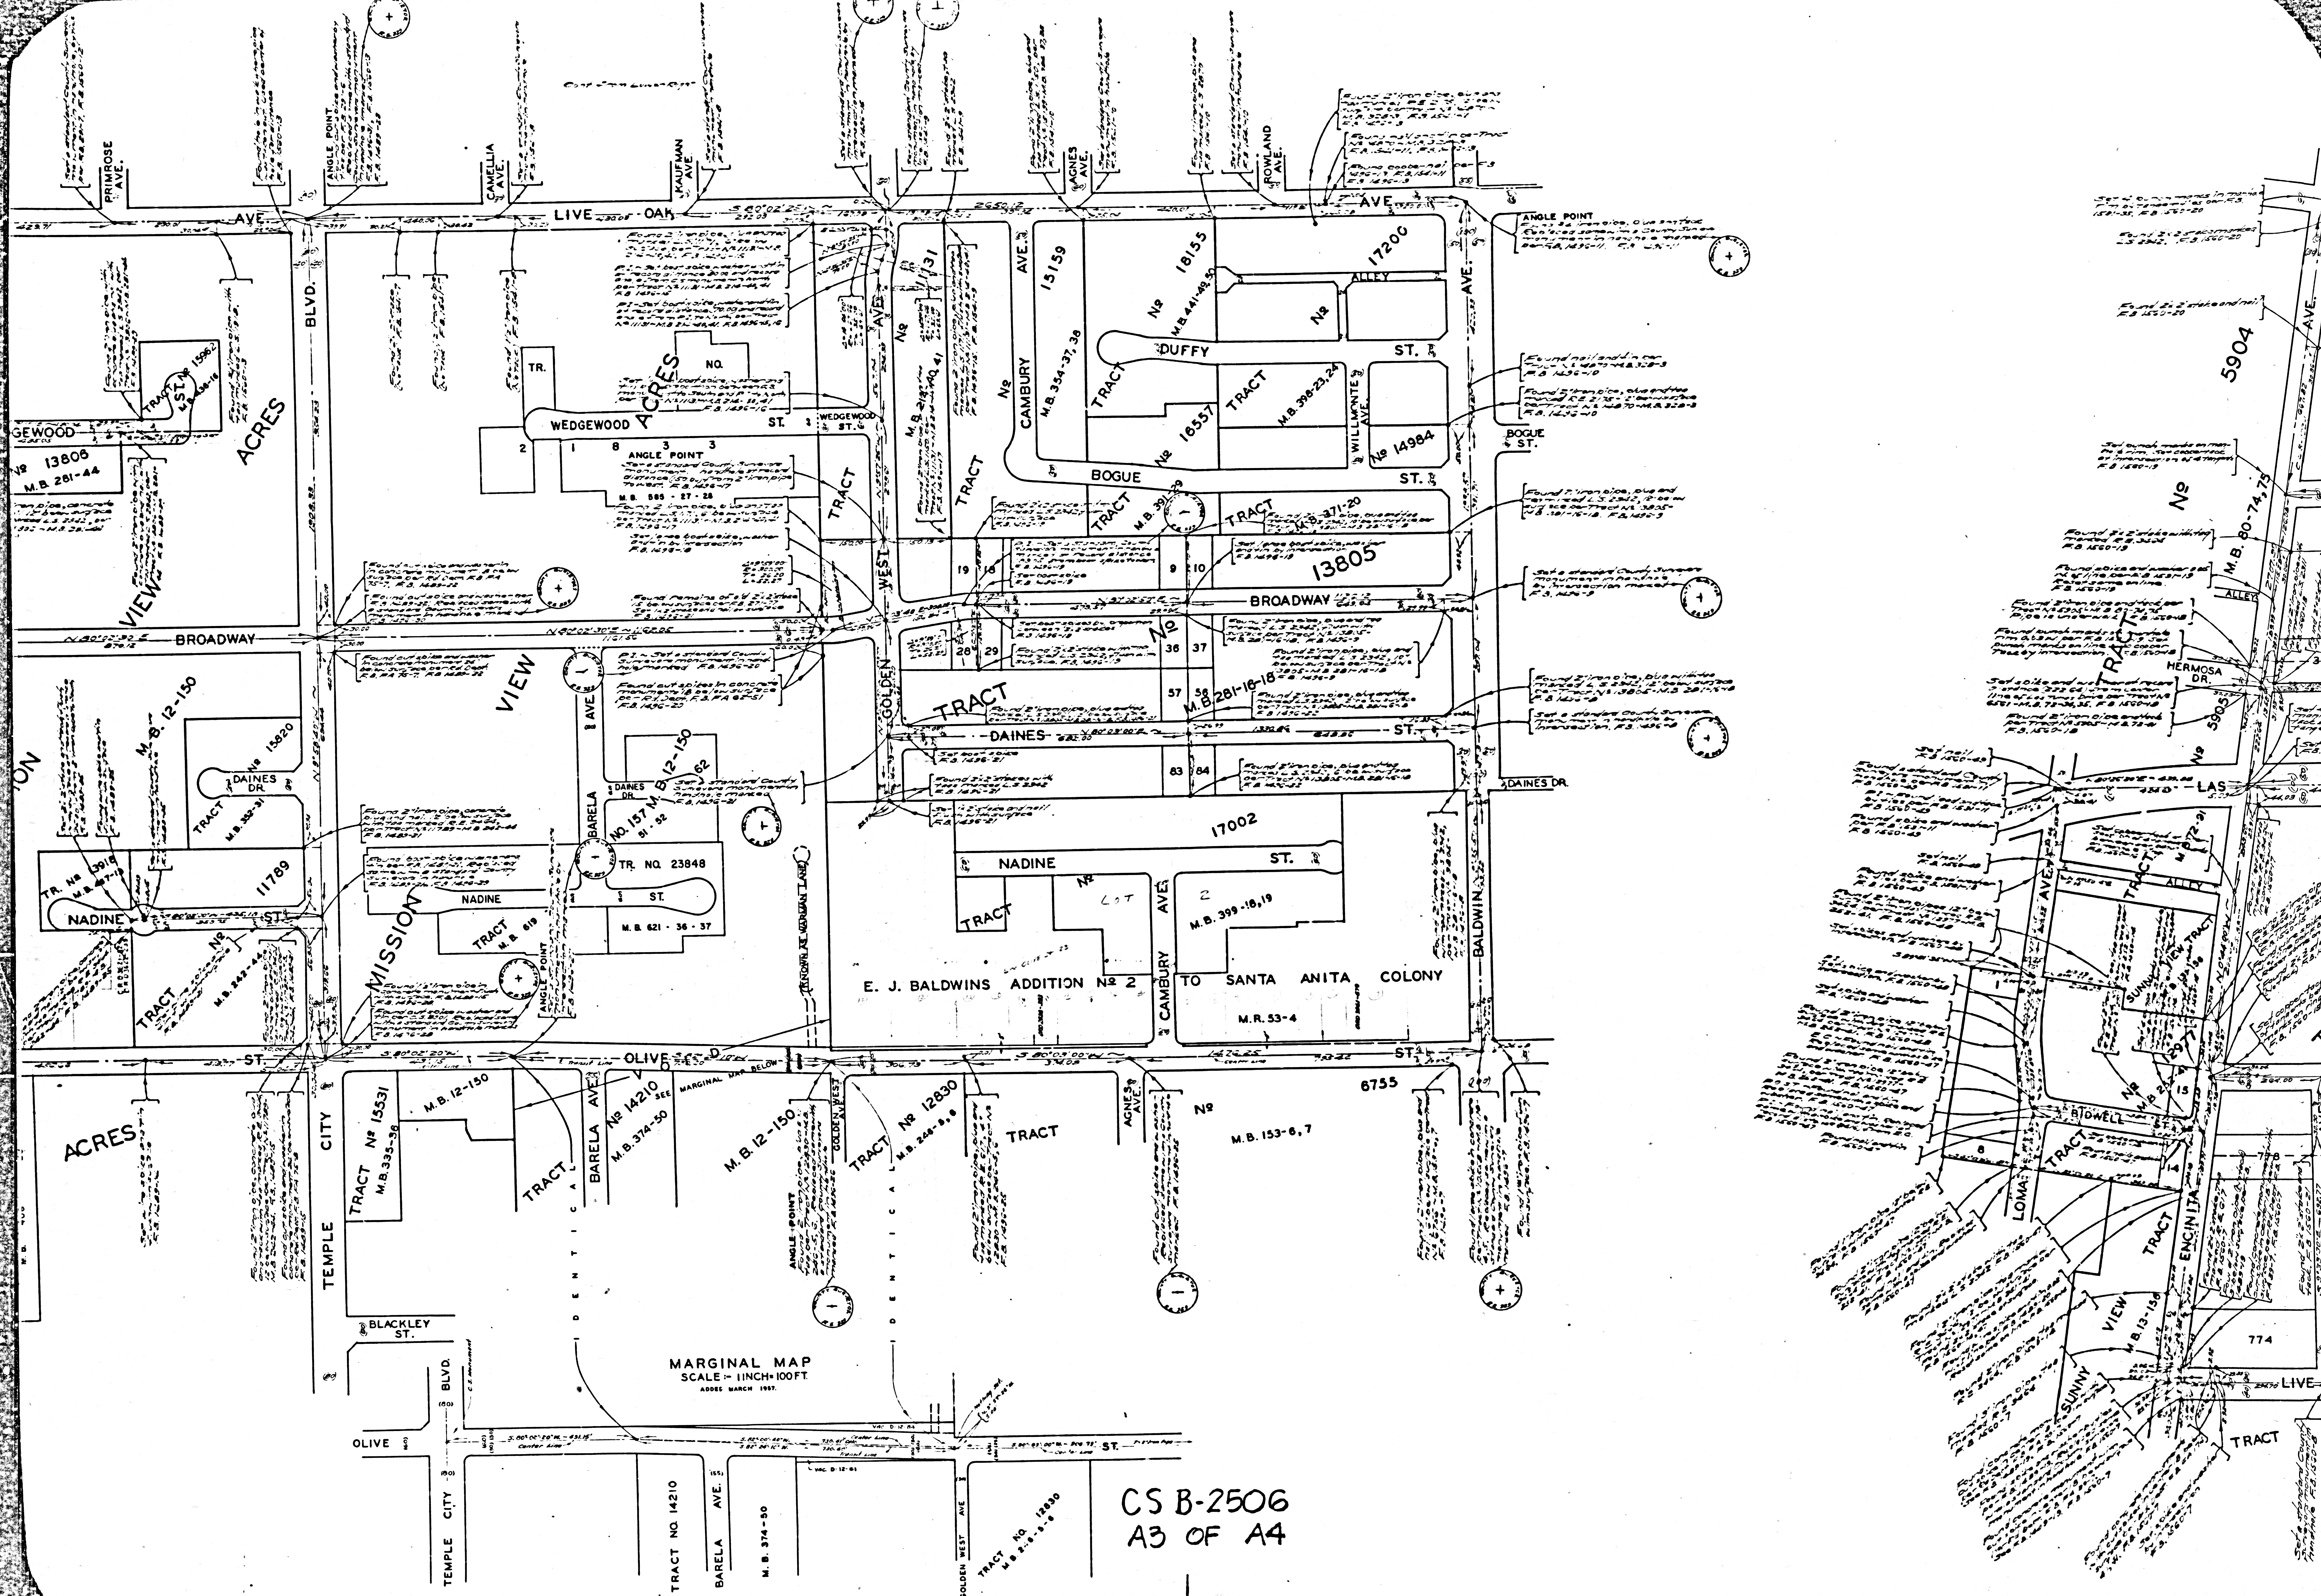

CS B-2506
A3 OF A4

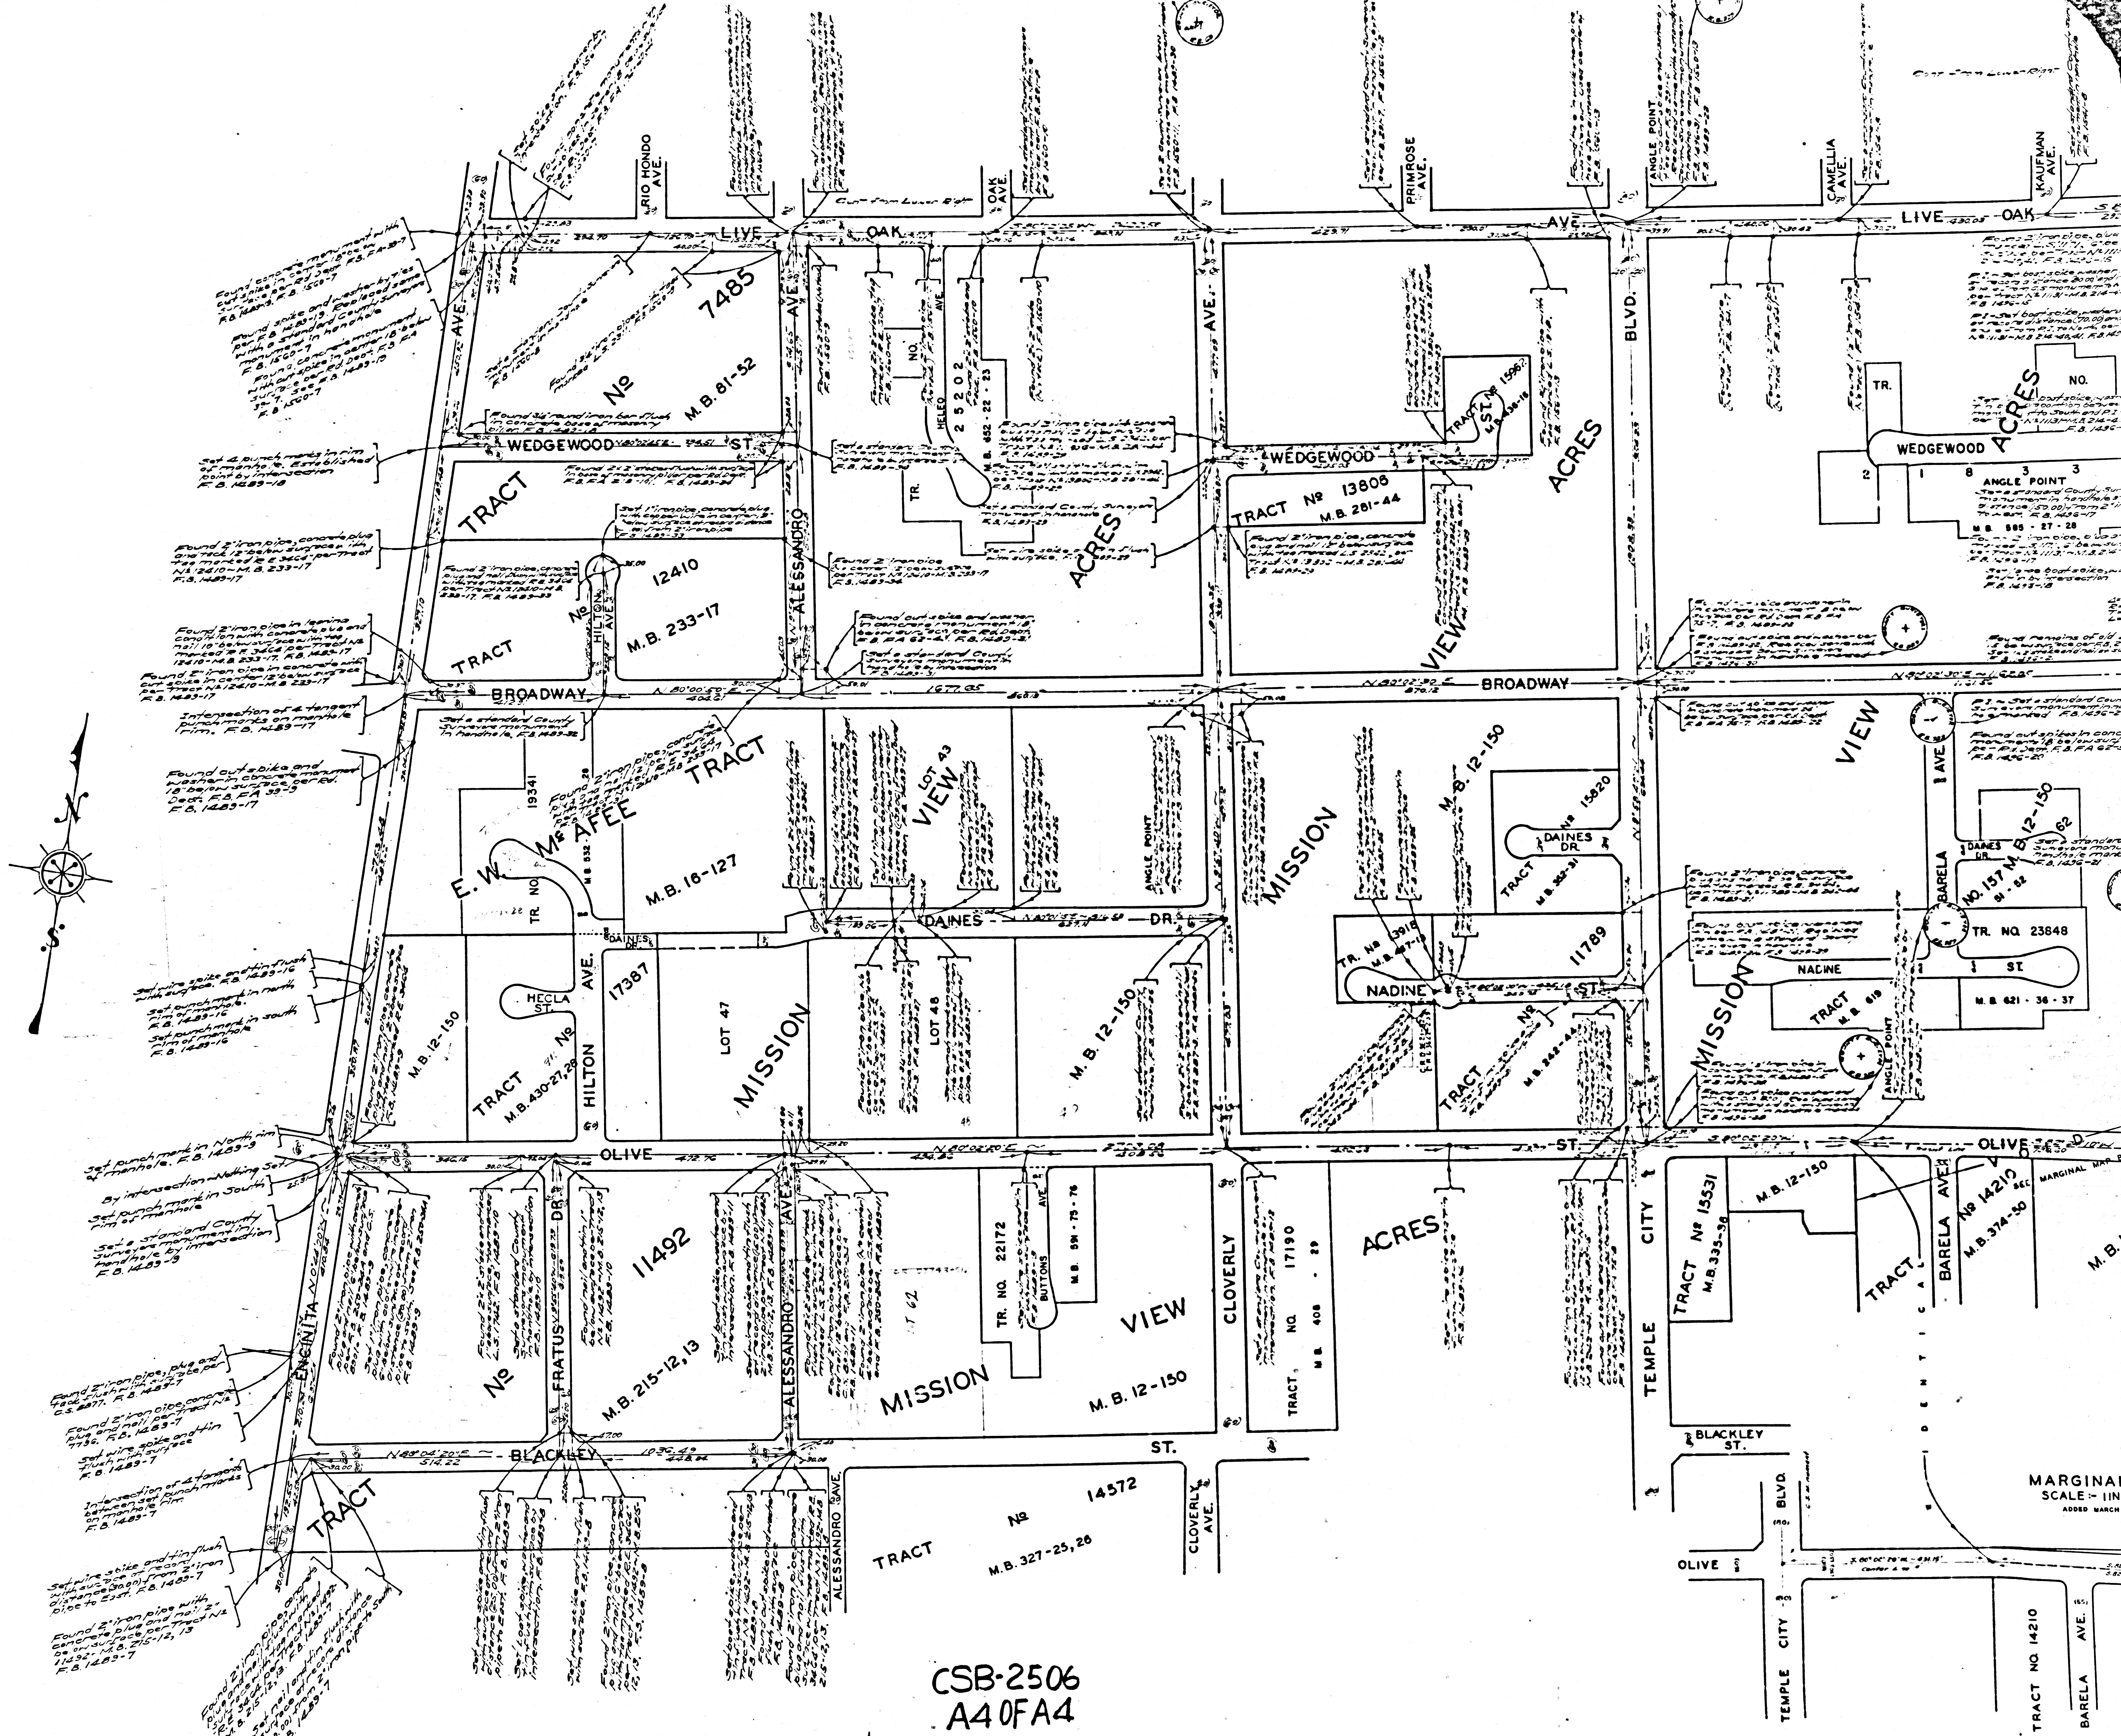

CSB-2506
A40FA4