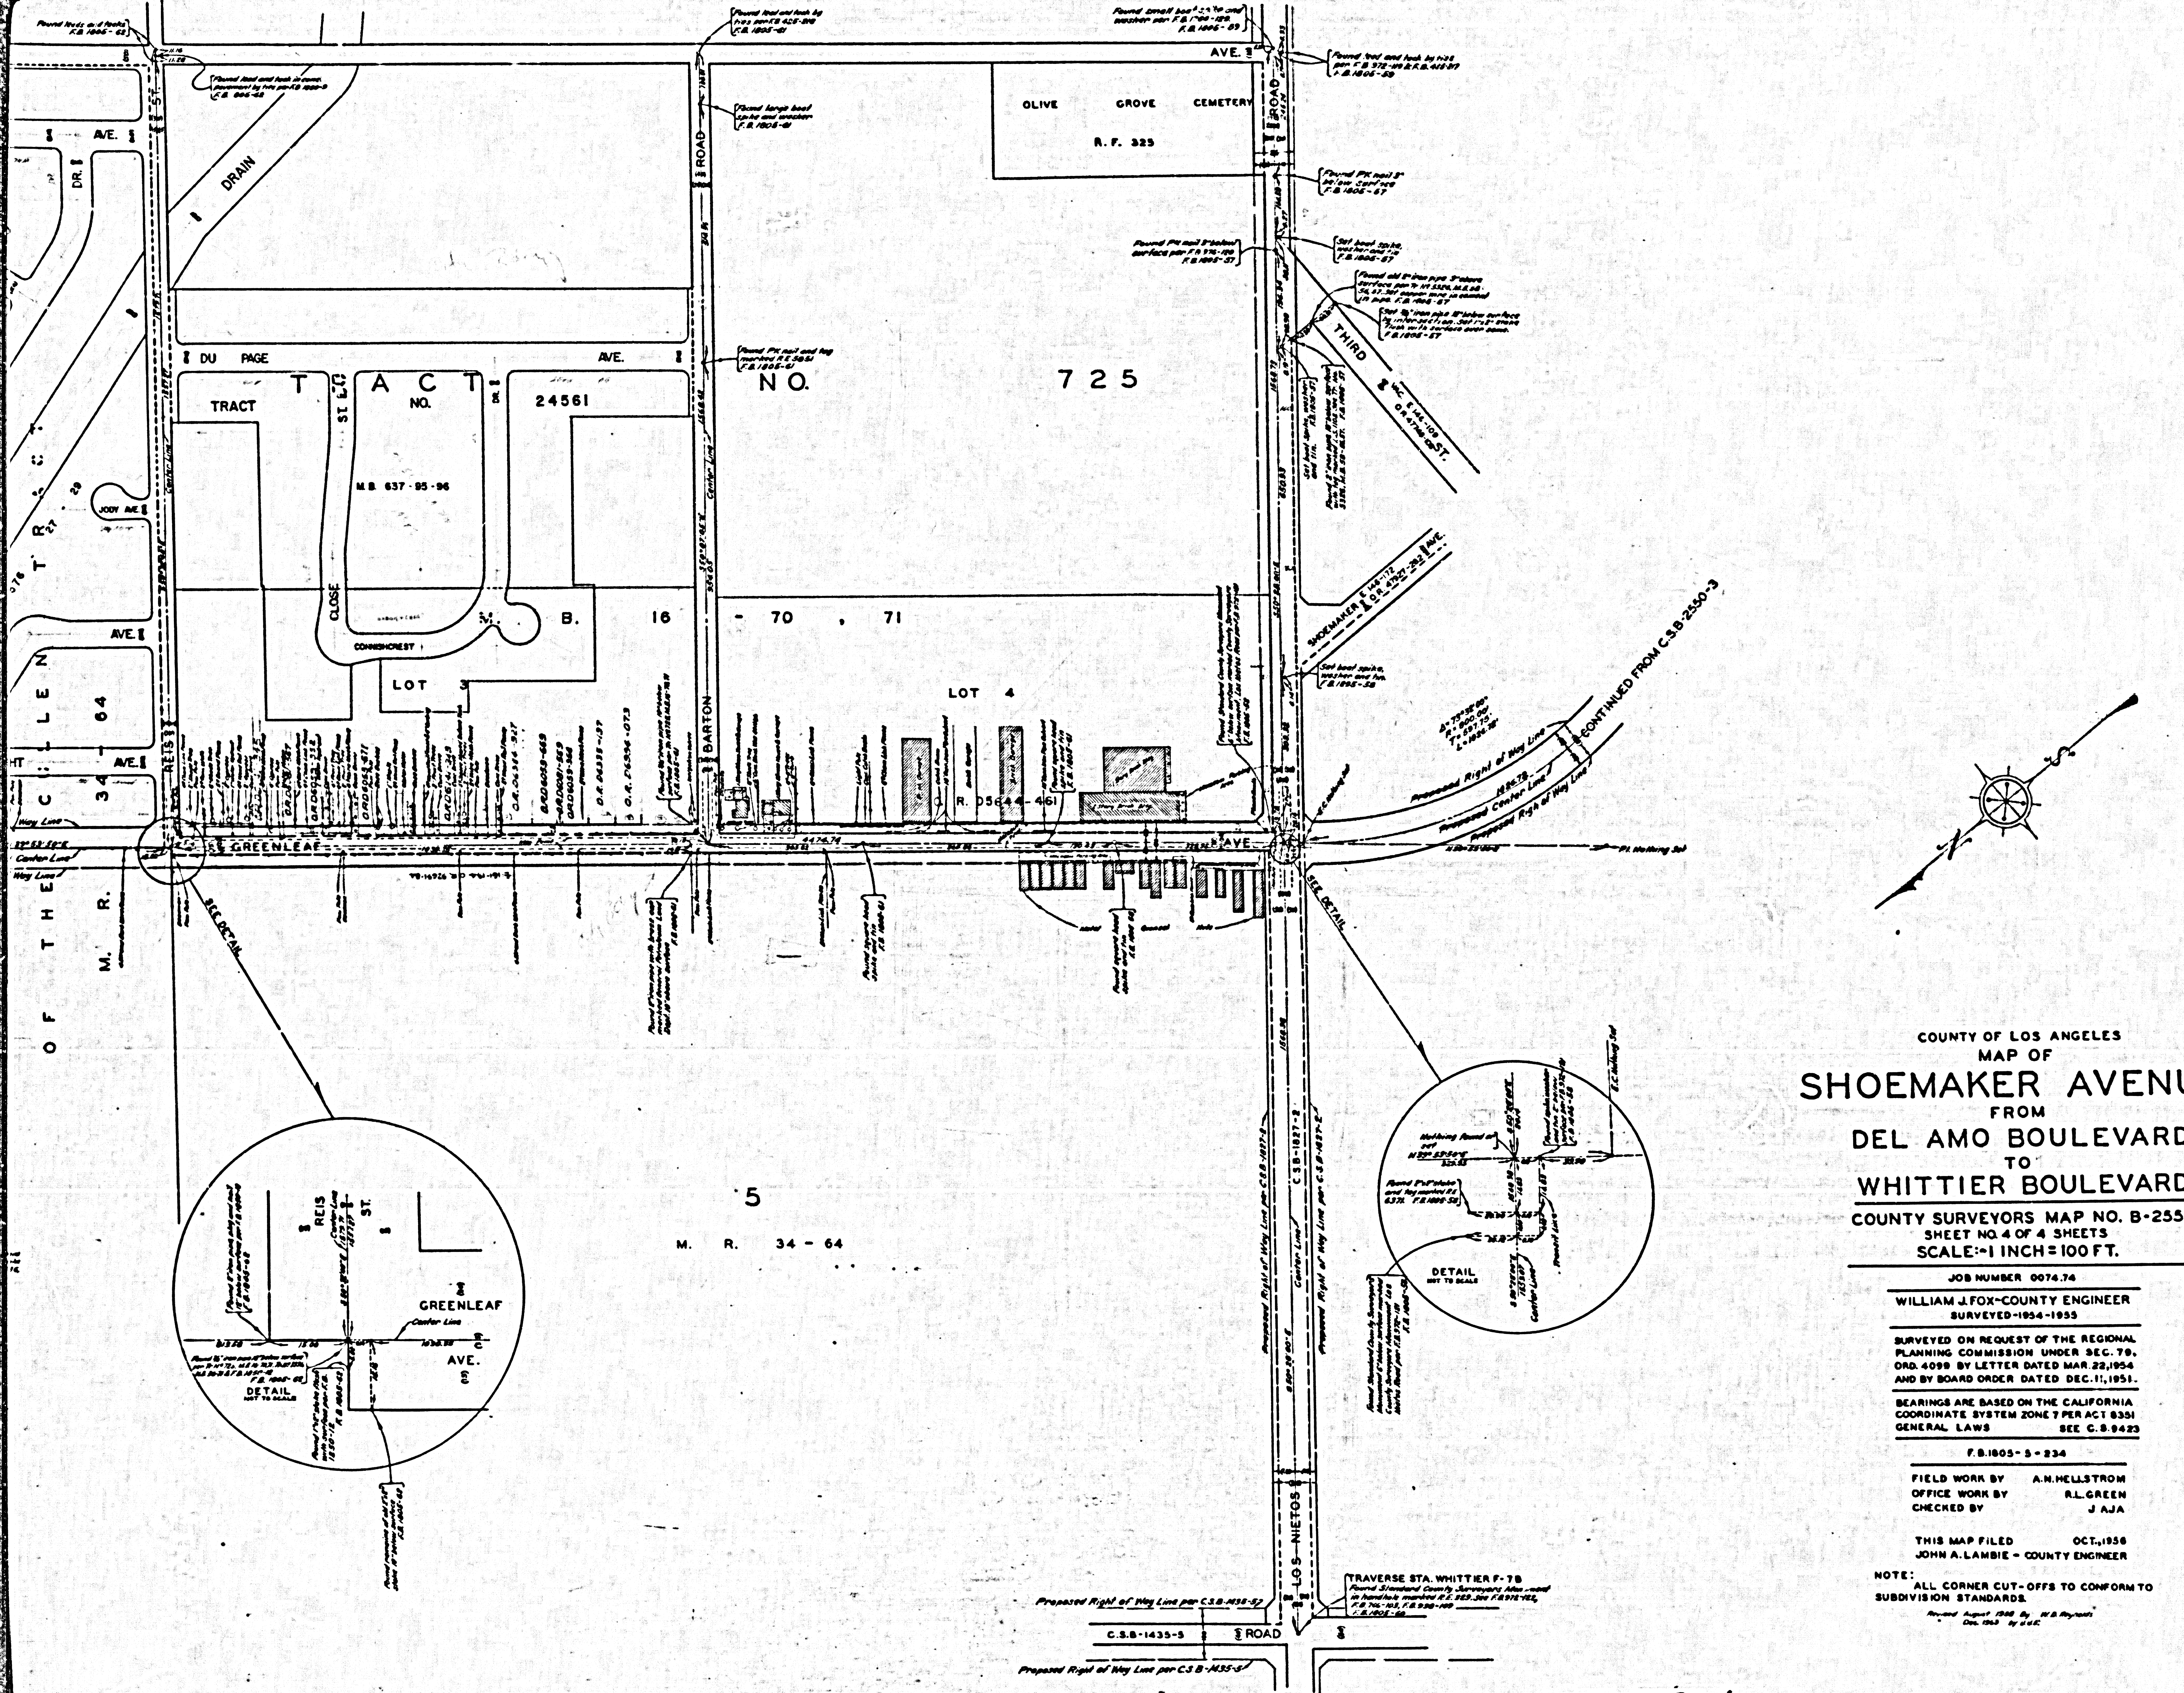

COUNTY OF LOS ANGELES
MAP OF

SHOEMAKER AVENUE

FROM

DEL AMO BOULEVARD

TO

WHITTIER BOULEVARD

COUNTY SURVEYORS MAP NO. B-2550
SHEET NO. 4 OF 4 SHEETS
SCALE:-1 INCH = 100 FT.

JOB NUMBER 0074.74 — L.M. 34

WILLIAM J. FOX-COUNTY ENGINEER
SURVEYED-1954-1955

SURVEYED ON REQUEST OF THE REGIONAL PLANNING COMMISSION UNDER SEC. 79, ORD. 4099 BY LETTER DATED MAR. 22, 1954 AND BY BOARD ORDER DATED DEC. 11, 1951.

BEARINGS ARE BASED ON THE CALIFORNIA COORDINATE SYSTEM ZONE 7 PER ACT 8351 GENERAL LAWS SEE C.S. 9423

F.B. 1805-5-234

FIELD WORK BY	A.N. HELLSTROM
OFFICE WORK BY	R.L. GREEN
CHECKED BY	J AJA

THIS MAP FILED OCT., 1956
JOHN A. LAMBIE - COUNTY ENGINEER

NOTE:
ALL CORNER CUT-OFFS TO CONFORM TO SUBDIVISION STANDARDS.

Revised August [illegible] By W.B. Reynolds
Dec. [illegible] by [illegible]

CSB-2550-4
A1 0FA3

CSB-2550-4
A2 OF A3

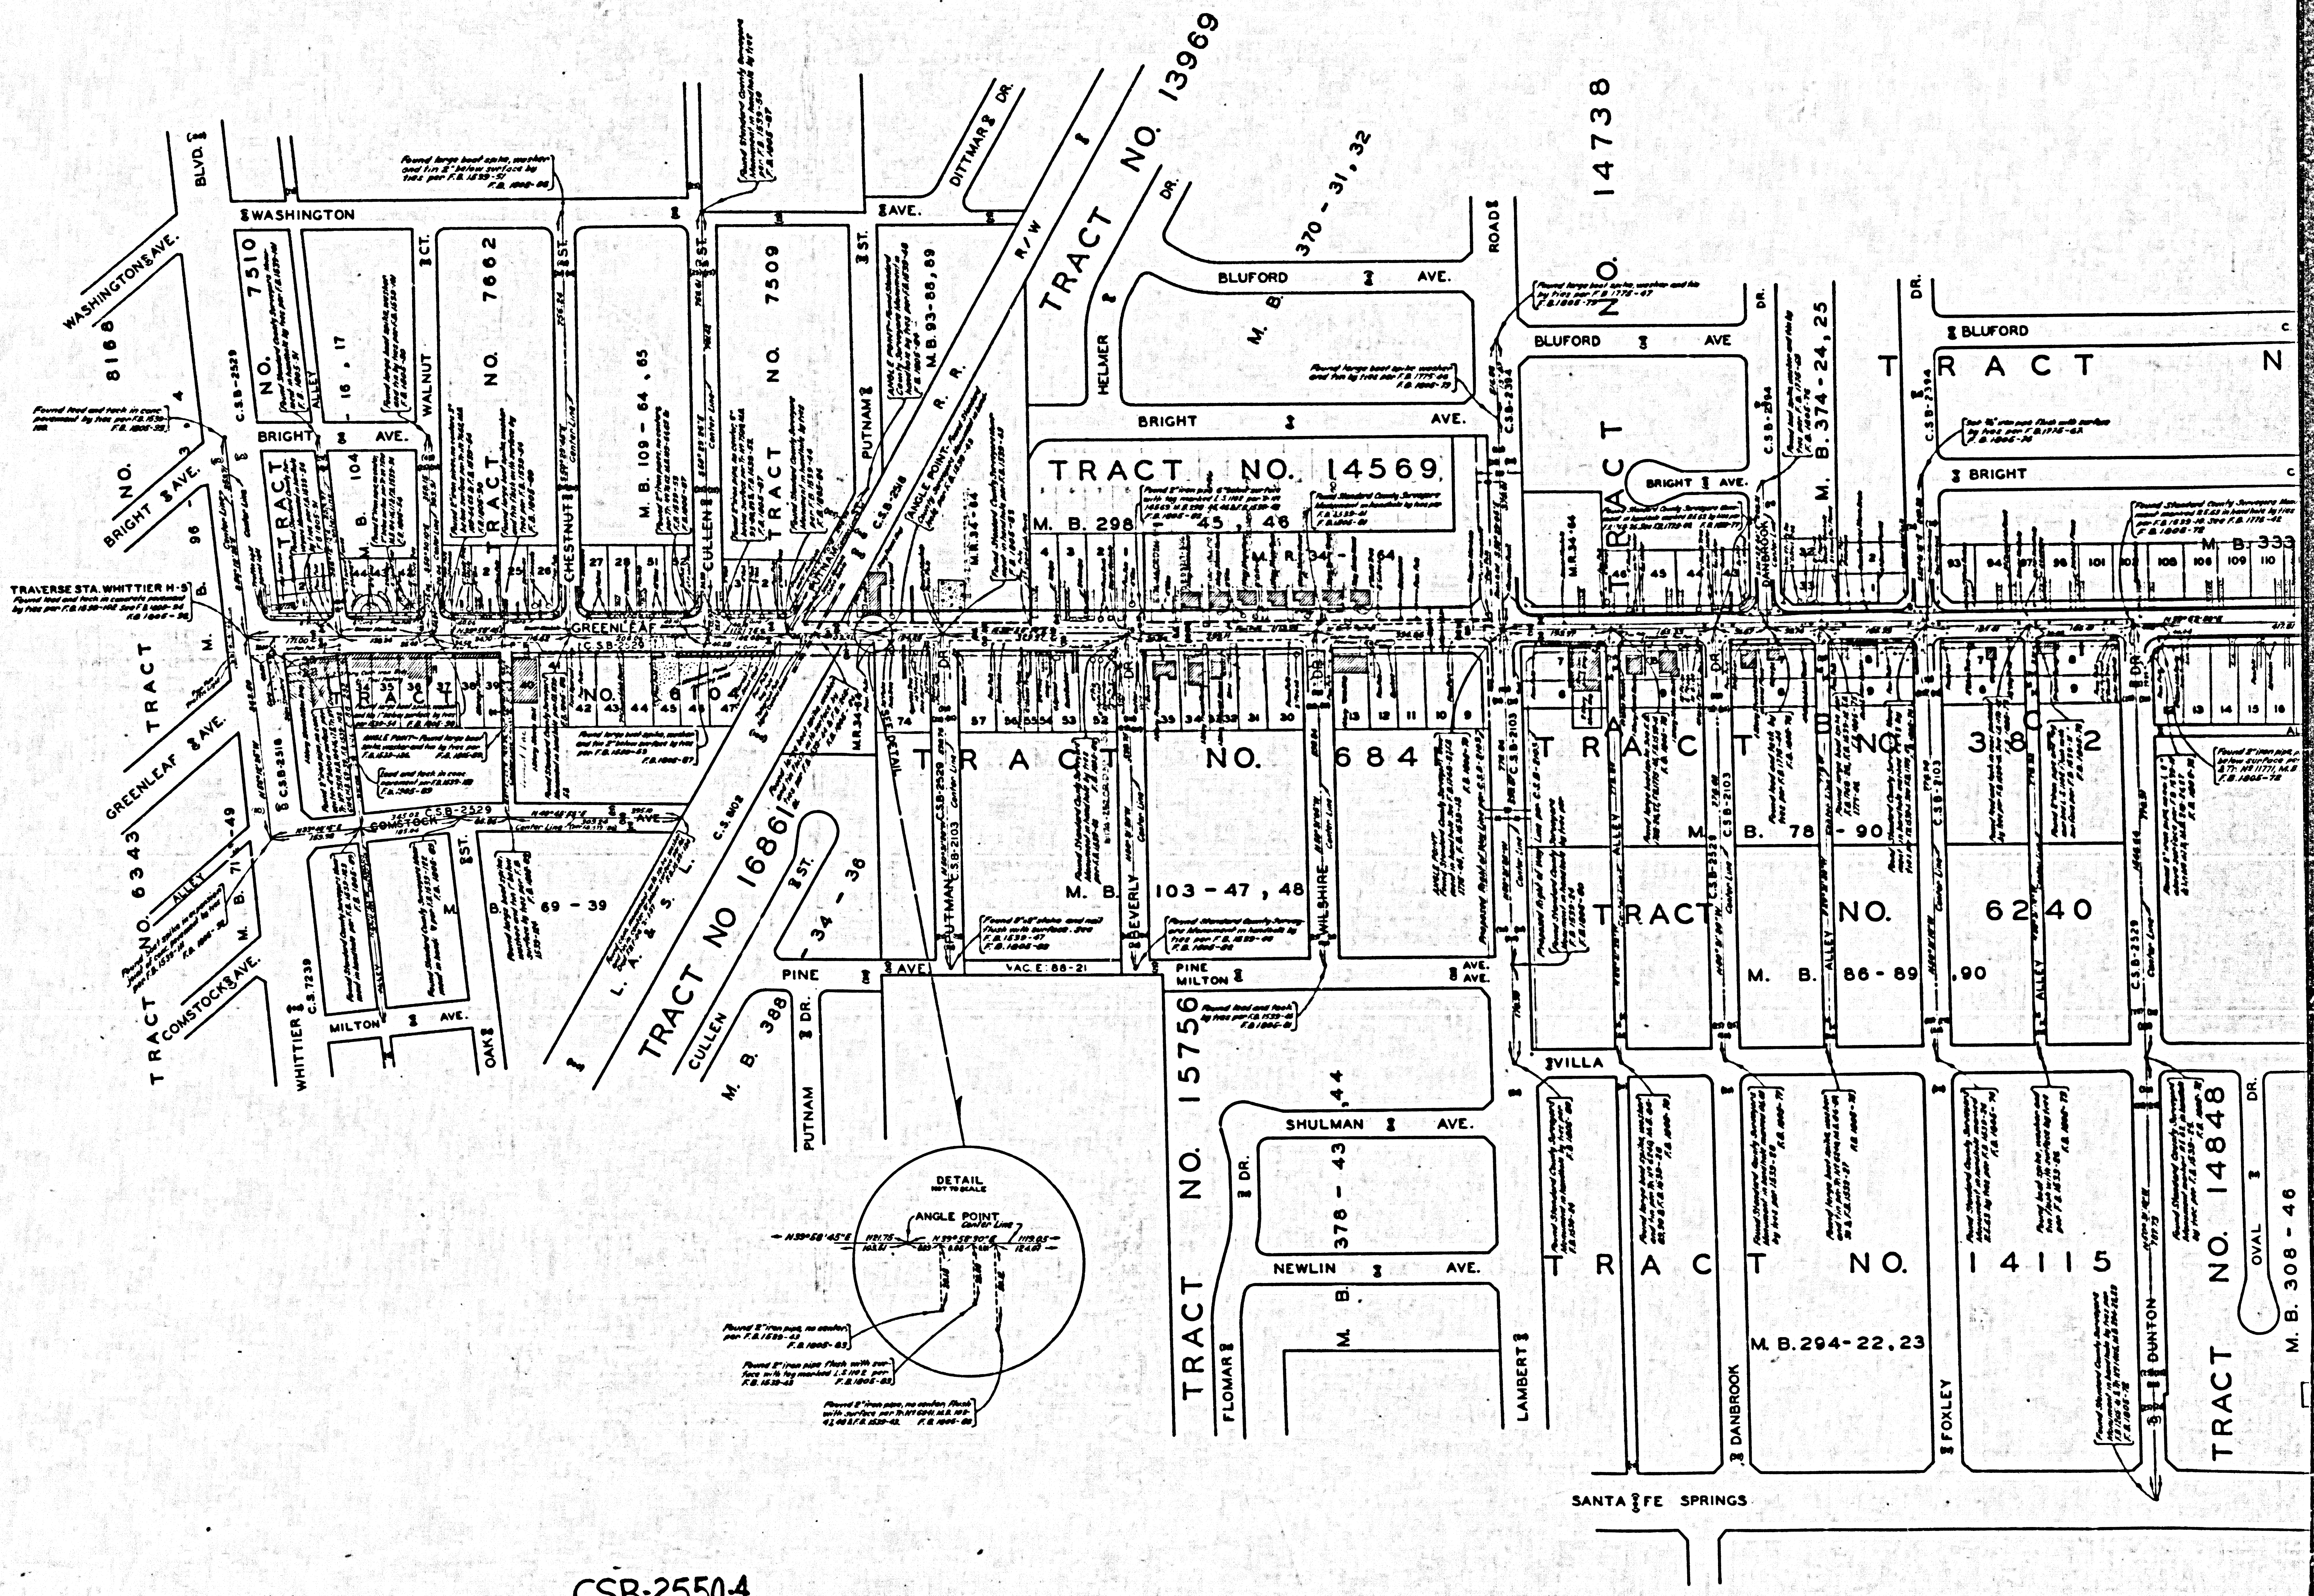

CSB-2550-4
A30FA3