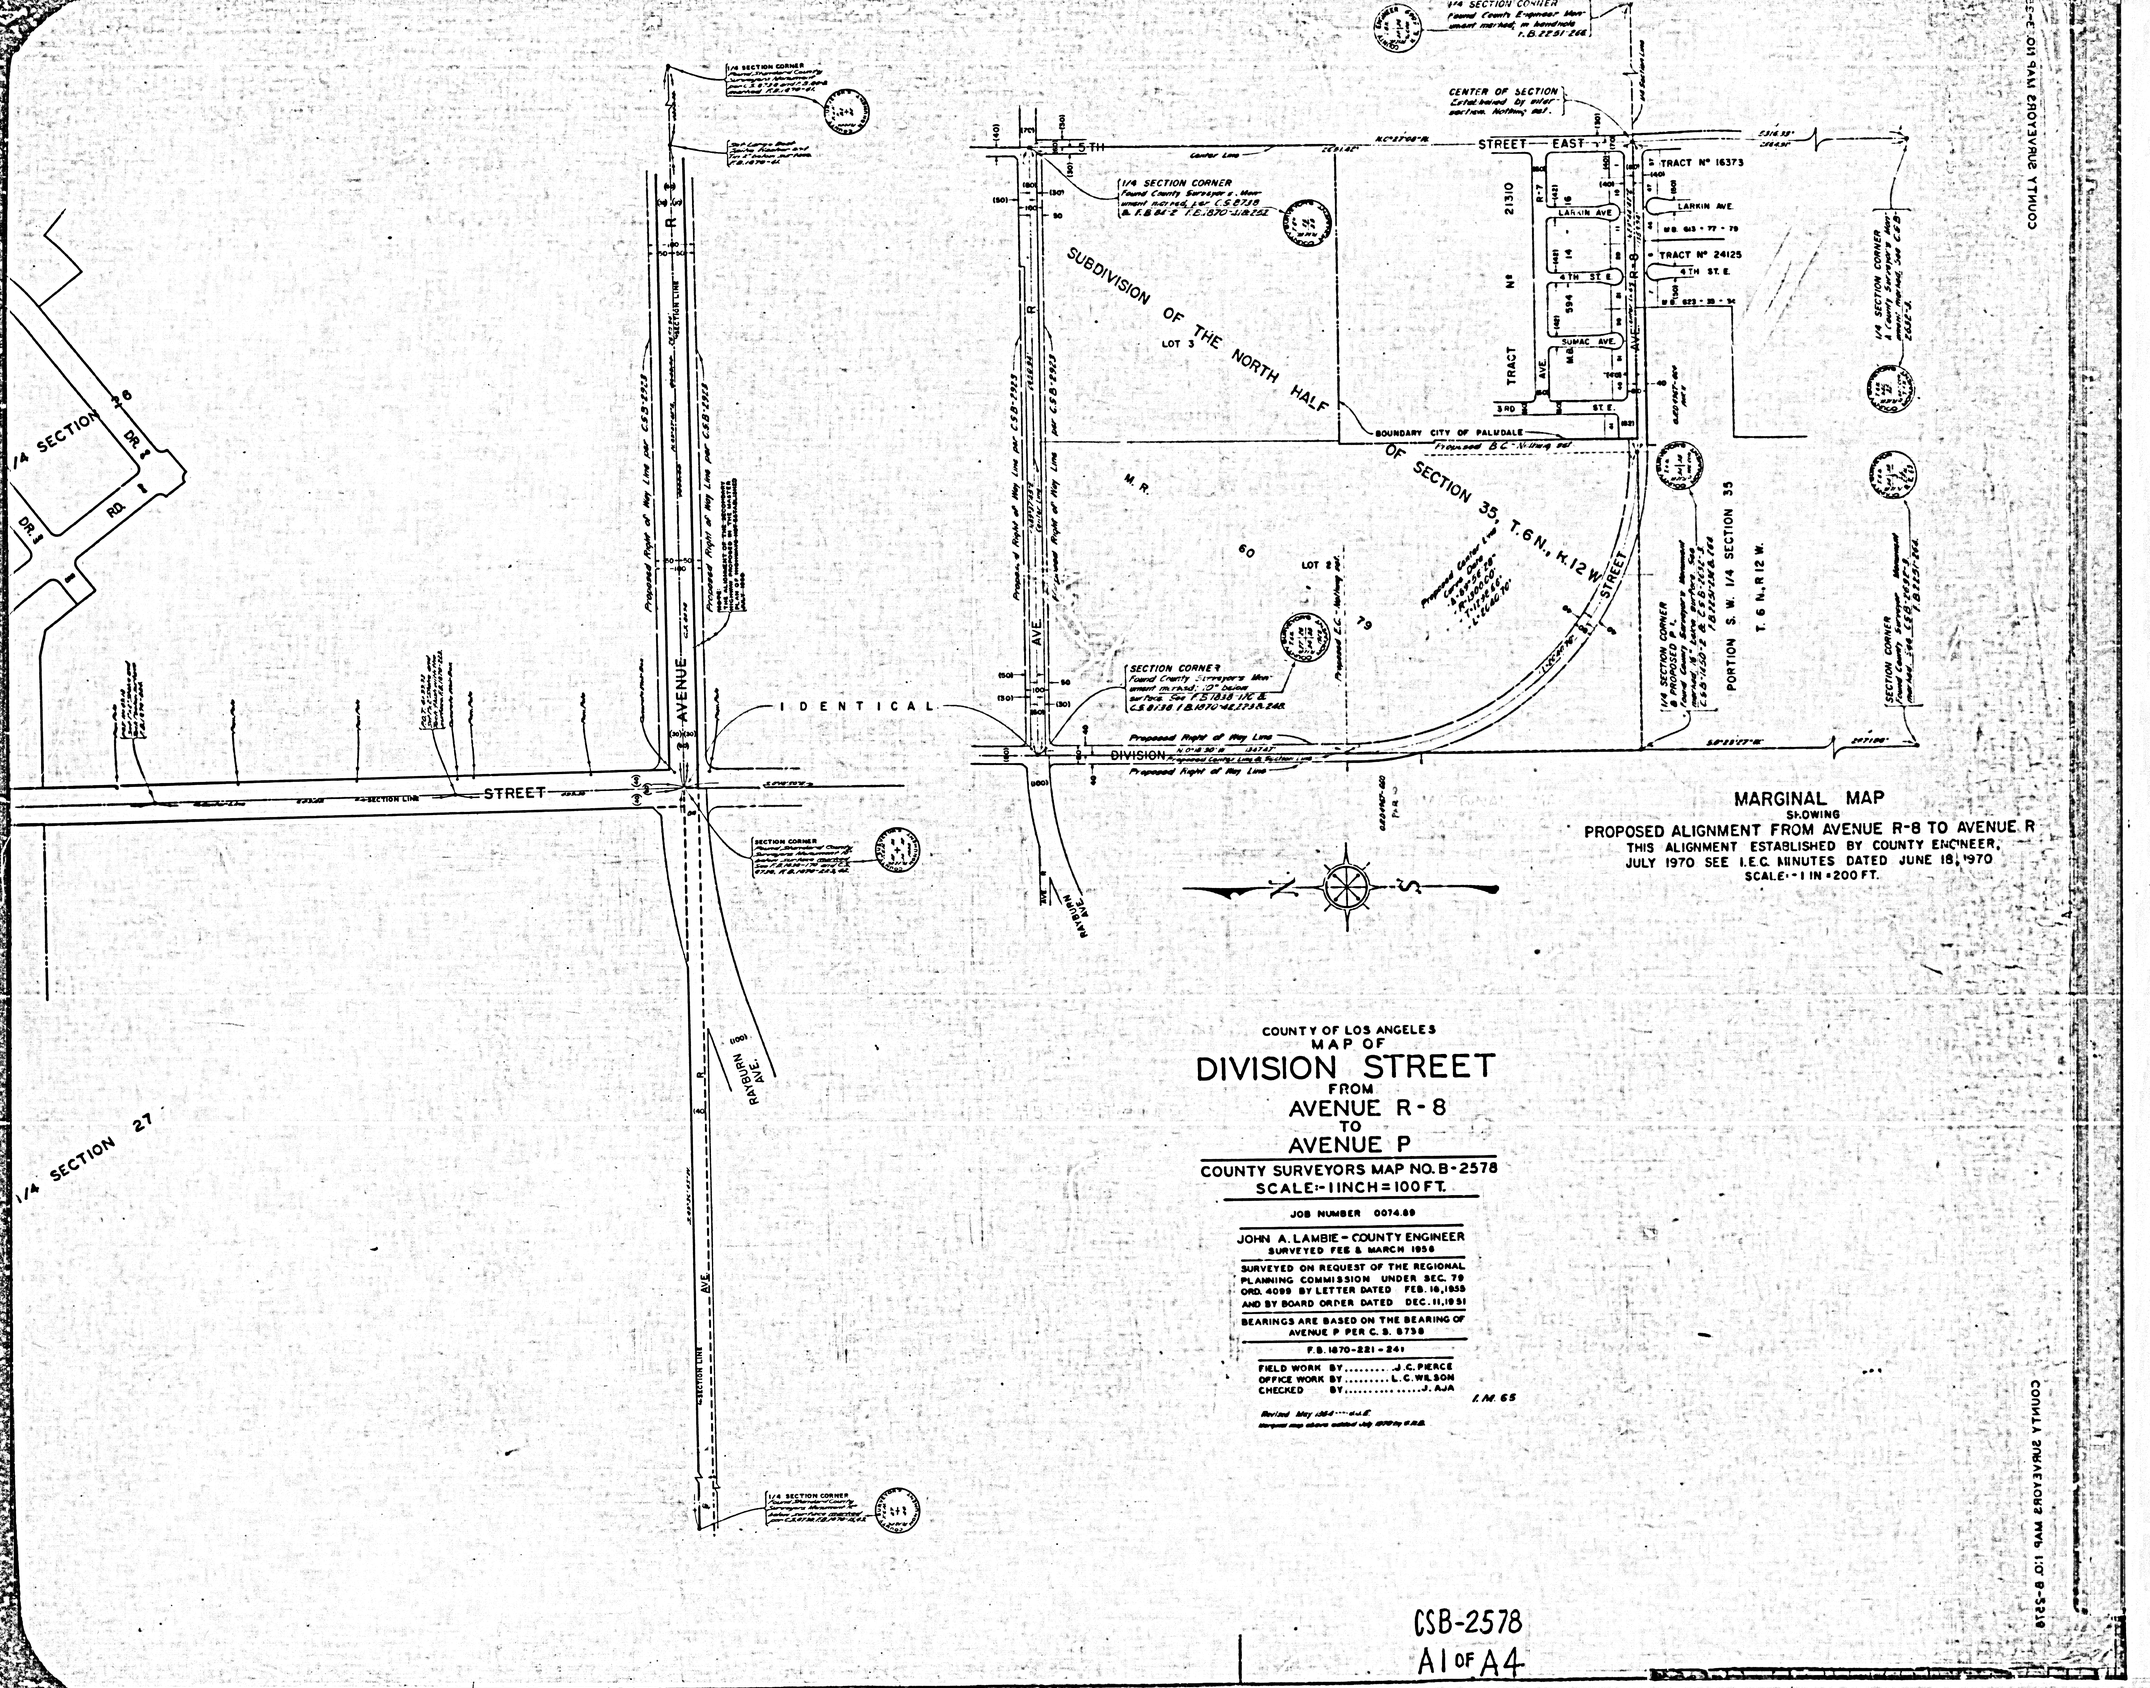

1/4 SECTION CORNER
SUBDIVISION OF THE NORTH HALF OF SECTION 35, T.6N., R.12W.
LOT 3
TRACT No 21310
TRACT No 16373
TRACT No 24125
LARKIN AVE.
4TH ST. E.
SUMAC AVE.
3RD ST. E.
M.E. AVE
R-7
R-8
BOUNDARY CITY OF PALMDALE
Proposed B.C. Working Int.
CENTER OF SECTION
Established by witness monuments. Nothing set.
STREET — EAST
5TH
M.R.
60
LOT 2
79
Proposed Center Line Curve Data
Δ 5°37'30"
R 1500.00'
T 147.42'
L 294.66'
PORTION S.W. 1/4 SECTION 35
T. 6 N., R 12 W.
1/4 SECTION CORNER
SECTION CORNER
Proposed Right of Way Line
DIVISION
Proposed Center Line & Section Line
Proposed Right of Way Line per C.S.B. 2913
Proposed Right of Way Line per C.S.B. 2913
AVENUE
SECTION LINE
IDENTICAL
STREET
1/4 SECTION 27
DR. 2
DR. 3
RD. 1
RABURN AVE.
SECTION LINE
AVE

STREET

EAST

AVENUE

STANRIDGE AVENUE

PORTION N.W. 1/4 SECTION 26

M. B. 454 - 36 - 37

M. B. 506 - 7 - 9

CAROLSIDE AVENUE

HENDON

DELACOUR

LISMAN

CAROLSIDE AVE.

TAINTOR

1/4 SECTION

DR.

RD.

BLVD.

ALLEY

TRACT

NO.

20189

67

66

609

M. B.

BOUNDARY CITY OF PALMDALE

1/4 SECTION LINE

CENTER OF SECTION

1/4 SECTION CORNER

PALMDALE

FAIRVIEW AVE.

N. E. 1/4 SECTION 27

S. E. 1/4 SECTION 27

CSB-2578
A2 OF A4

P-8

STREET EAST

19803

P-12

NO.

STANRIDGE

2ND.

CAROLSIDE

AVENUE

ALLEY

TRACT

M. B. 525 - 16 - 17

M. B. 525 - 14 - 15

7670

33

34

35

8 - 30

7

6

8

E. 84 - 100, ORD 6[illegible] - 104

O.R.D 4321-781

O.R.D 4529-558

O.R.D 4529-555

SECTION LINE

STREET

DIVISION

S. E. 1/4 SECTION 22

1/4 SECTION CORNER

3RD.

BOUNDARY CITY OF PALMDALE

Q-3

Q-4

GLENRAVEN

M. B. 503 - 9 - 11

M. B. 506 - 7 - 9

PORTION N.W. 1/4 SECTION 2

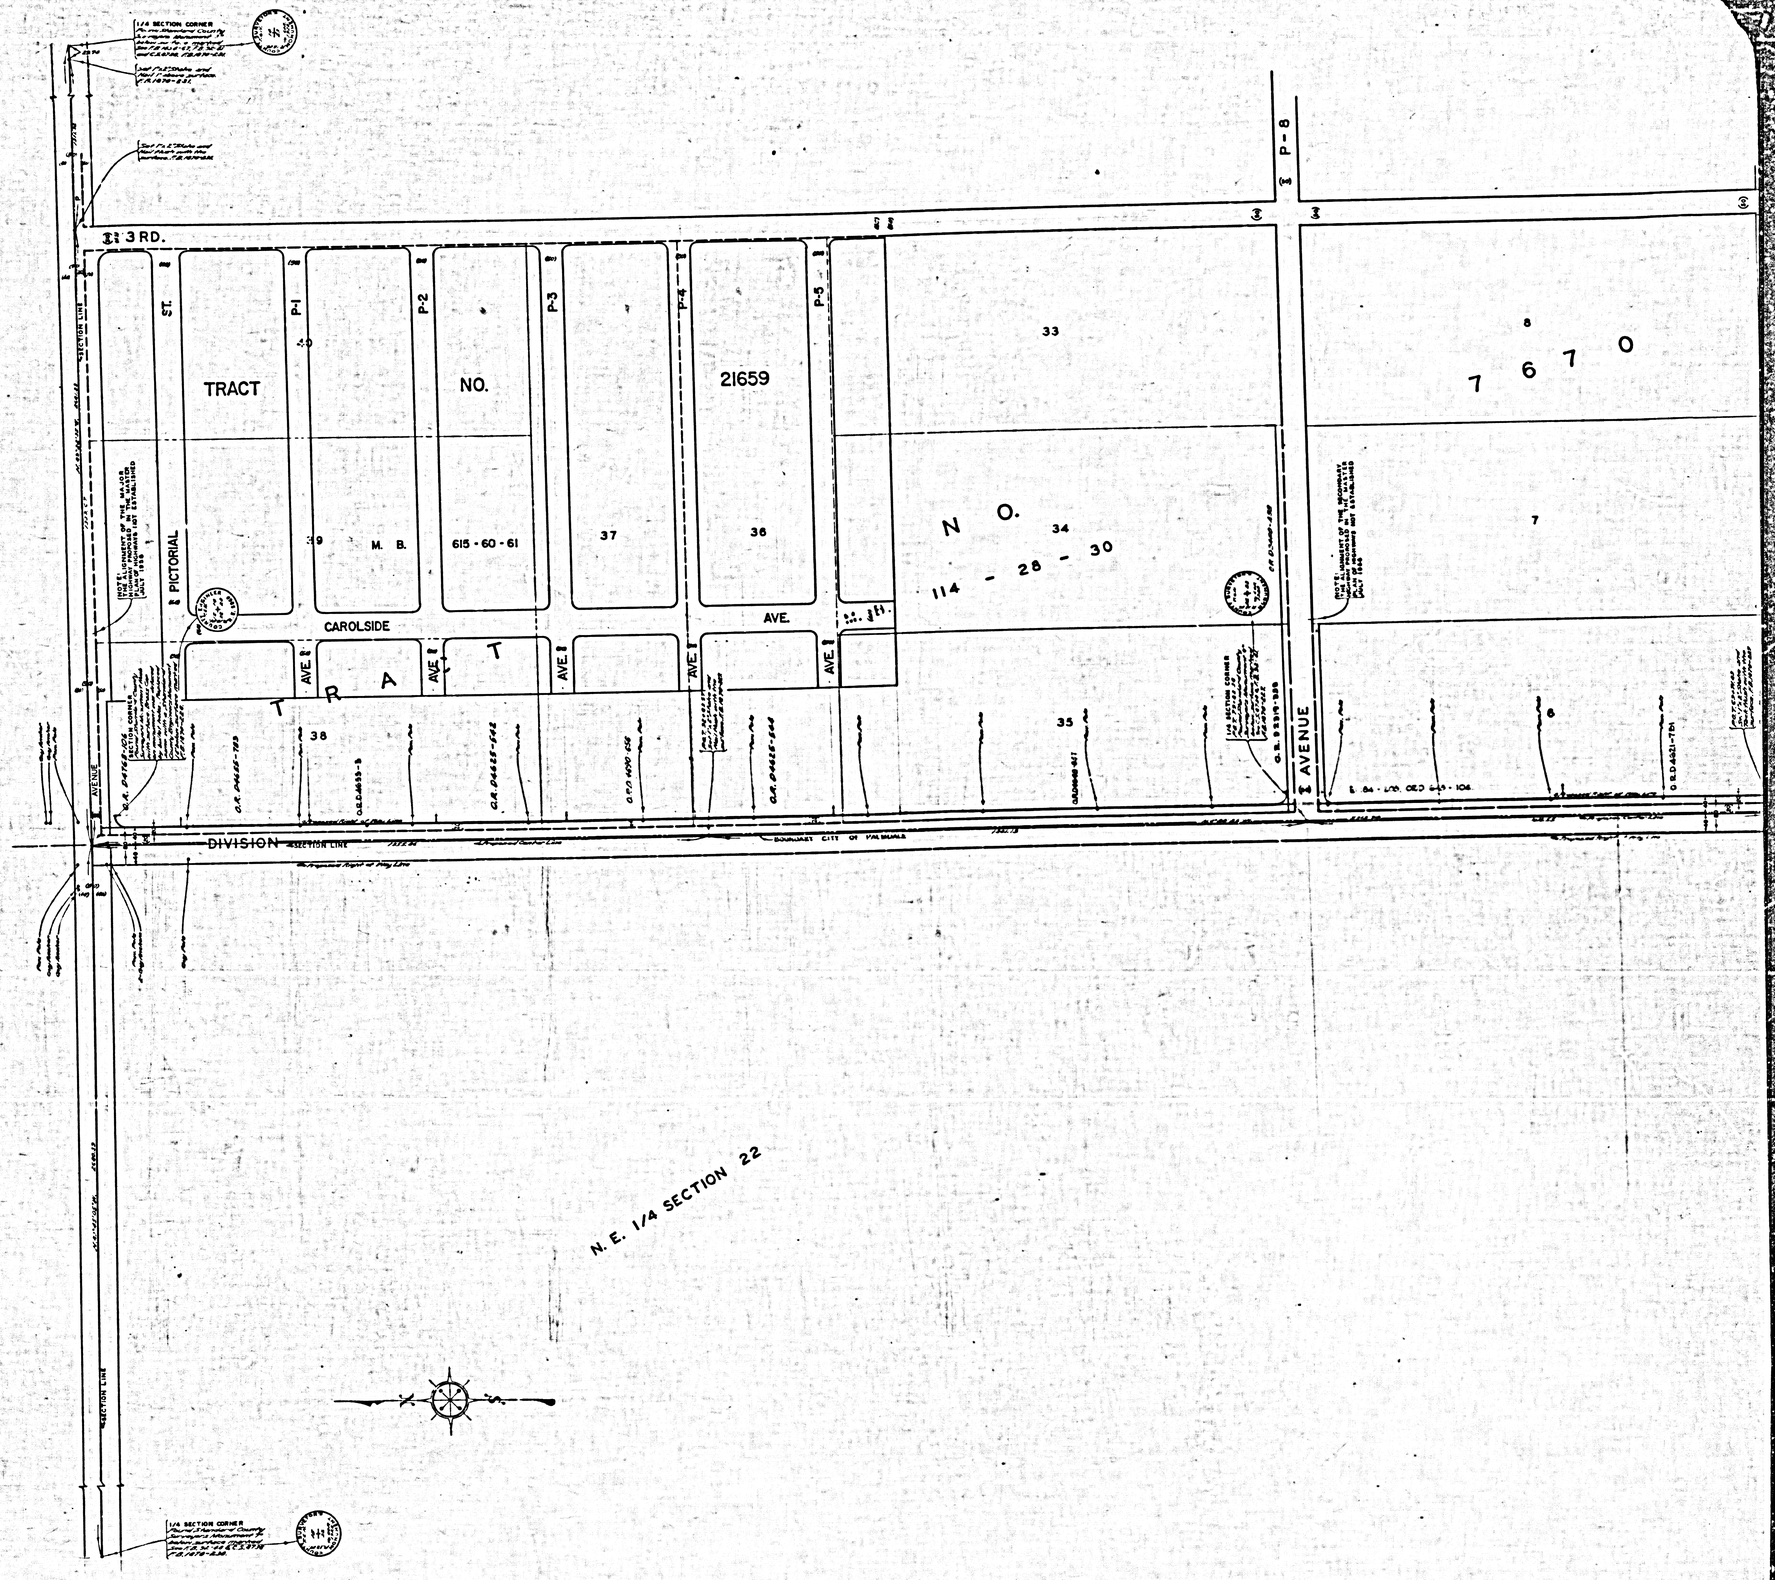
O.R.D 5554-763

O.R.D 5554-769


CSB-2578
A3 OF A4

COUNTY SURVEYORS MAP NO. 9-525



CSB-2578
A4 OF A4