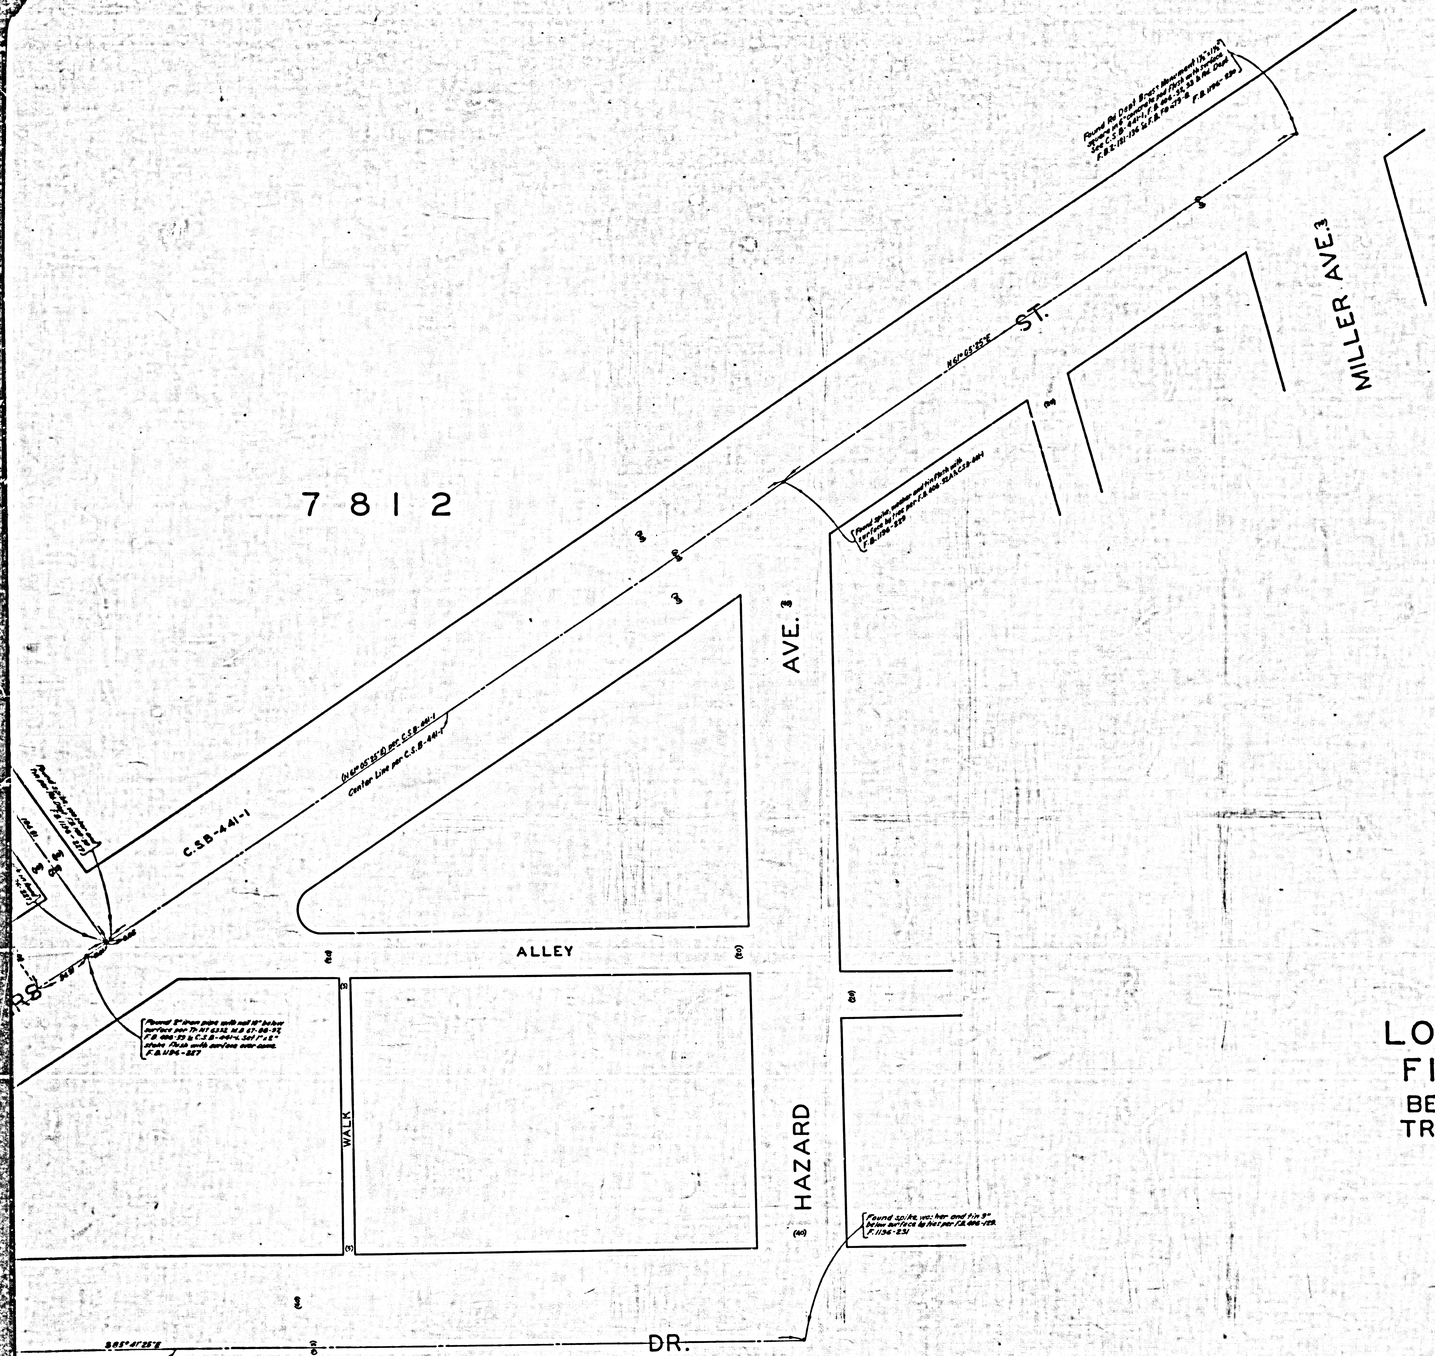
7812


MILLER AVE.3
ROGERS ST.
AVE. 3
HAZARD
ALLEY
WALK
DR.
C.S.B.-441-1
Center Line per C.S.B.-441-1
Found 3" Brass plate with nail in top surface per Tr. Rpt. 6332, M.B. 67-88-97, F.B. 1196-139 & C.S.B.-441-1, 3.69' N & 3.69' W of Ang. Point with overlap mon. Dated. F.B. 1196-227
Found spike, washer and tin 3" below surface by hat per F.B. 1196-139
Found spike, washer and tin 3" below surface by hat per F.B. 1196-139
Found 3/4" Iron pipe with tag "RCE 7168" flush with surface per F.B. 1196-139 & C.S.B.-441-1
Found Spike, washer and tin 3" below surface by hat per F.B. 1196-139

TRACT NO. 7812

M. B. 82 / 1 - 7

P. E. RY.

R/W

SAN BERNARDINO FREEWAY

BONNIE BEACH PL.

PERRY ST.

ST.

ALLEY

TRACT 11

LOS ANGELES COUNTY FLOOD CONTROL DISTRICT STATION NO. 34

ROGERS

WALK

C.S.B-441-1

CITY TERRACE DR.

MARGINAL MAP
SHOWING
TOPOGRAPHY

SCALE: 1 INCH = 10 FT.

FIELD WORK BY H.E.GRANQUIST
OFFICE WORK BY R.L.GREEN
CHECKED BY K.R.McPHERSON

F. B. 1196 - 203 - 210

CSB-2580
A2 OF A3