
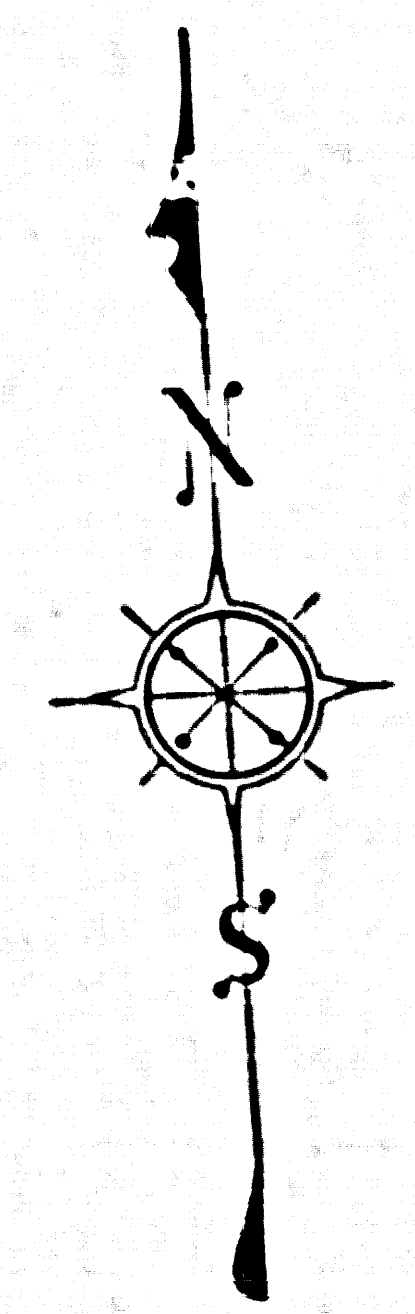


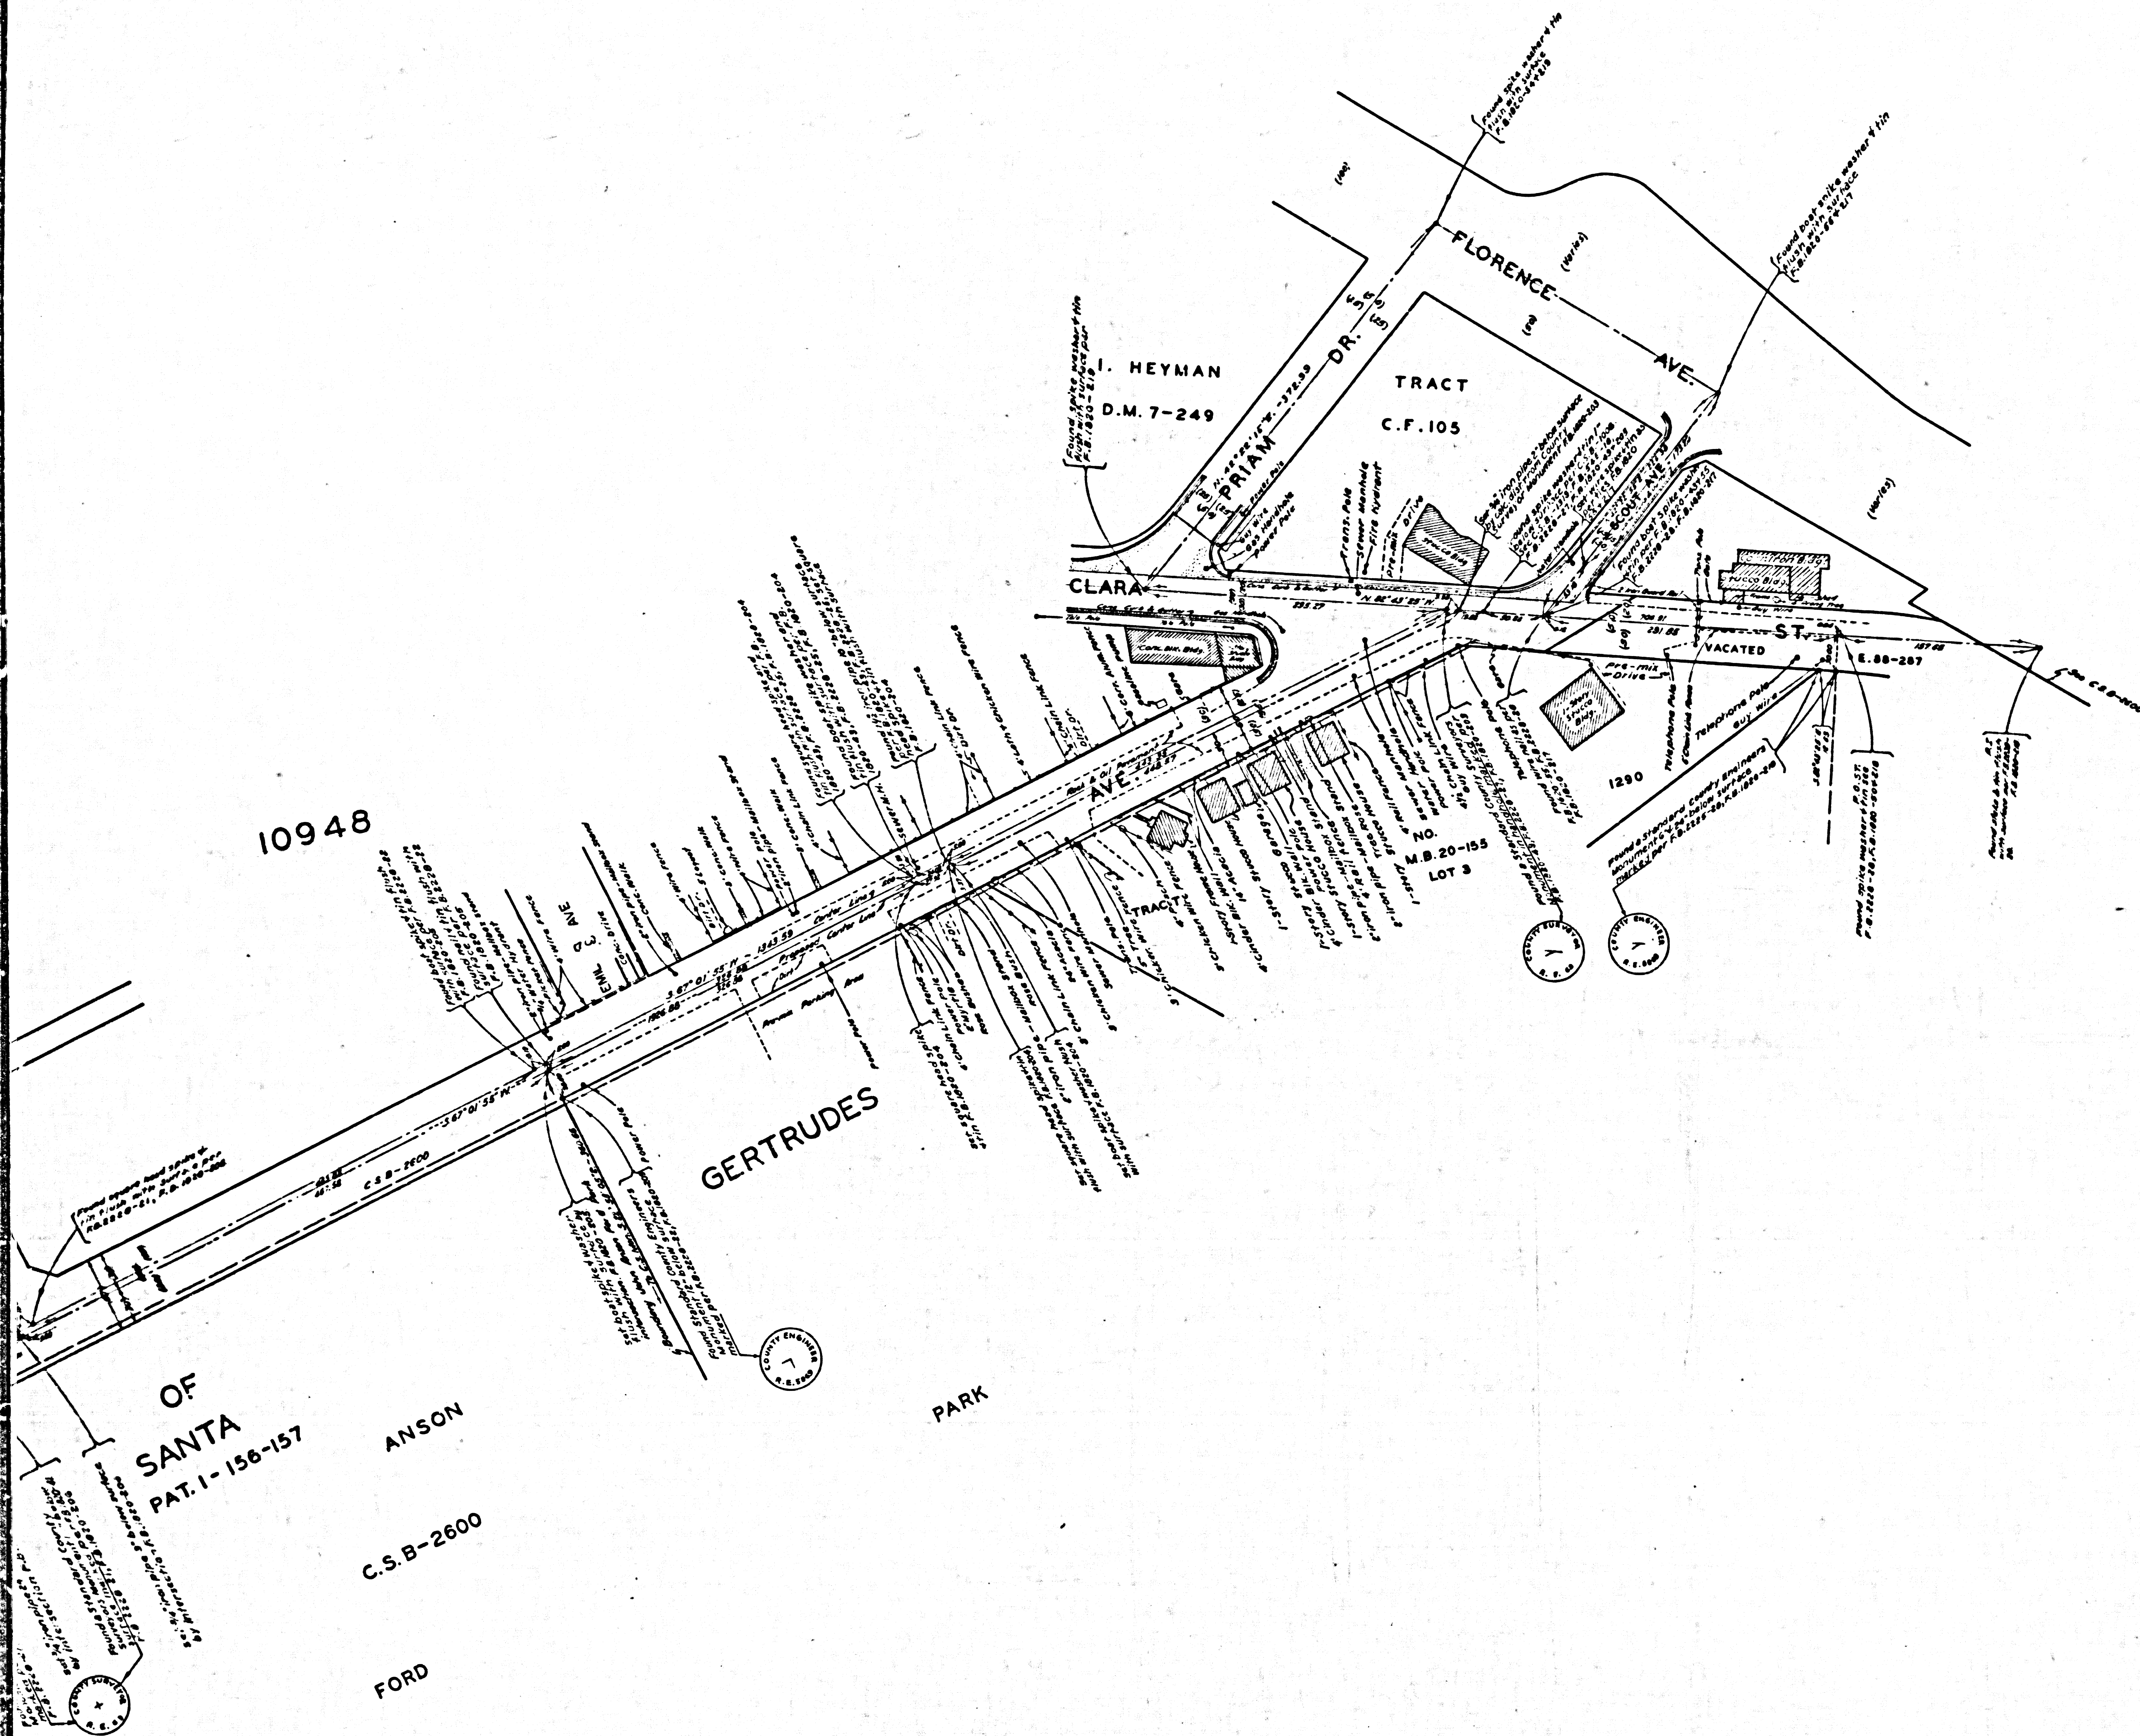

COUNTY OF LOS ANGELES
 MAP OF
SCOUT AVENUE
 FROM
 CLARA STREET
 TO
 GARFIELD AVENUE
 COUNTY SURVEYORS MAP NO. B-2613
 SCALE: 1 INCH = 50 FT.

JOB NUMBER 0054.95
 JOHN A. LAMBIE - COUNTY ENGINEER
 SURVEYED NOVEMBER 1956
 SURVEYED ON REQUEST OF THE
 ROAD COMMISSIONER UNDER SEC. 78, ORD. 4099
 BY LETTER DATED NOVEMBER 7, 1956
 BEARINGS ARE BASED ON THE CALIFORNIA
 COORDINATE SYSTEM ZONE 7, PER ACT 6351
 GENERAL LAWS SEE C.S. 9423
 F.B. 1820-201-245
 FIELD WORK BY.....H.E. GRANQUIST
 D. SAPPPELL
 OFFICE WORK BY.....J.M. BURNS
 W.R. KALPINSKI
 CHECKED BY.....C.J. GALLI

INDEX 32 & 36

CSB-2613
 A1 OF A2

