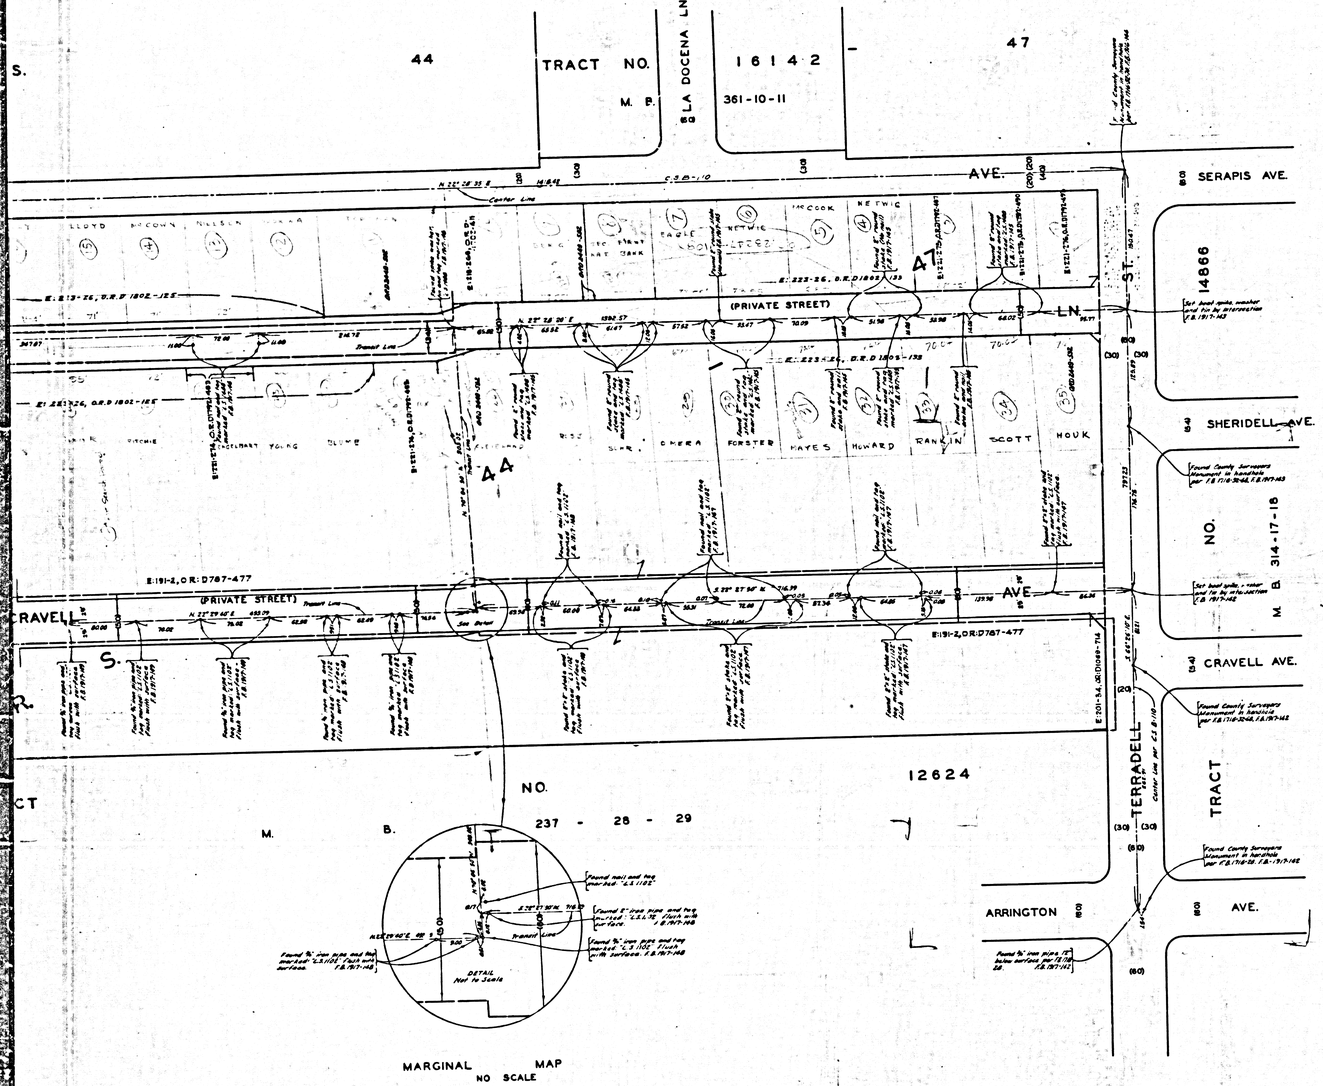

COUNTY OF LOS ANGELES

MAP OF

STREETS IN THE CRAVELL AVENUE SANITARY SEWER DISTRICT

COUNTY SURVEYORS MAP Nº B-2622

SCALE:-1 INCH = 50 FT.

JOB NUMBER 0303.00

JOHN A. LAMBIE–COUNTY ENGINEER

SURVEYED JANUARY, 1958

SURVEYED ON REQUEST OF THE COUNTY ENGINEER UNDER AUTHORITY OF THE BOARD OF SUPERVISORS BY ORDER DATED FEB. 26, 1946

BEARINGS ARE BASED ON THE BEARING OF TERRADELL AVENUE AS SHOWN ON C.S. B-110

F.B. 1917-141 149

FIELD WORK BY..... R.R. SNYDER
OFFICE WORK BY..... W. B. HABER
CHECKED BY..... C.R. GOSS

INDEX 36

THIS SURVEY MADE TO ESTABLISH CENTER LINES ON THE STREETS IN THIS AREA PRELIMINARY TO CONSTRUCTION OF SEWERS IN THE SANITARY SEWER DISTRICT COUNTY IMPROVEMENT NO. 2020.34

CSB-2622
A1 OF A2

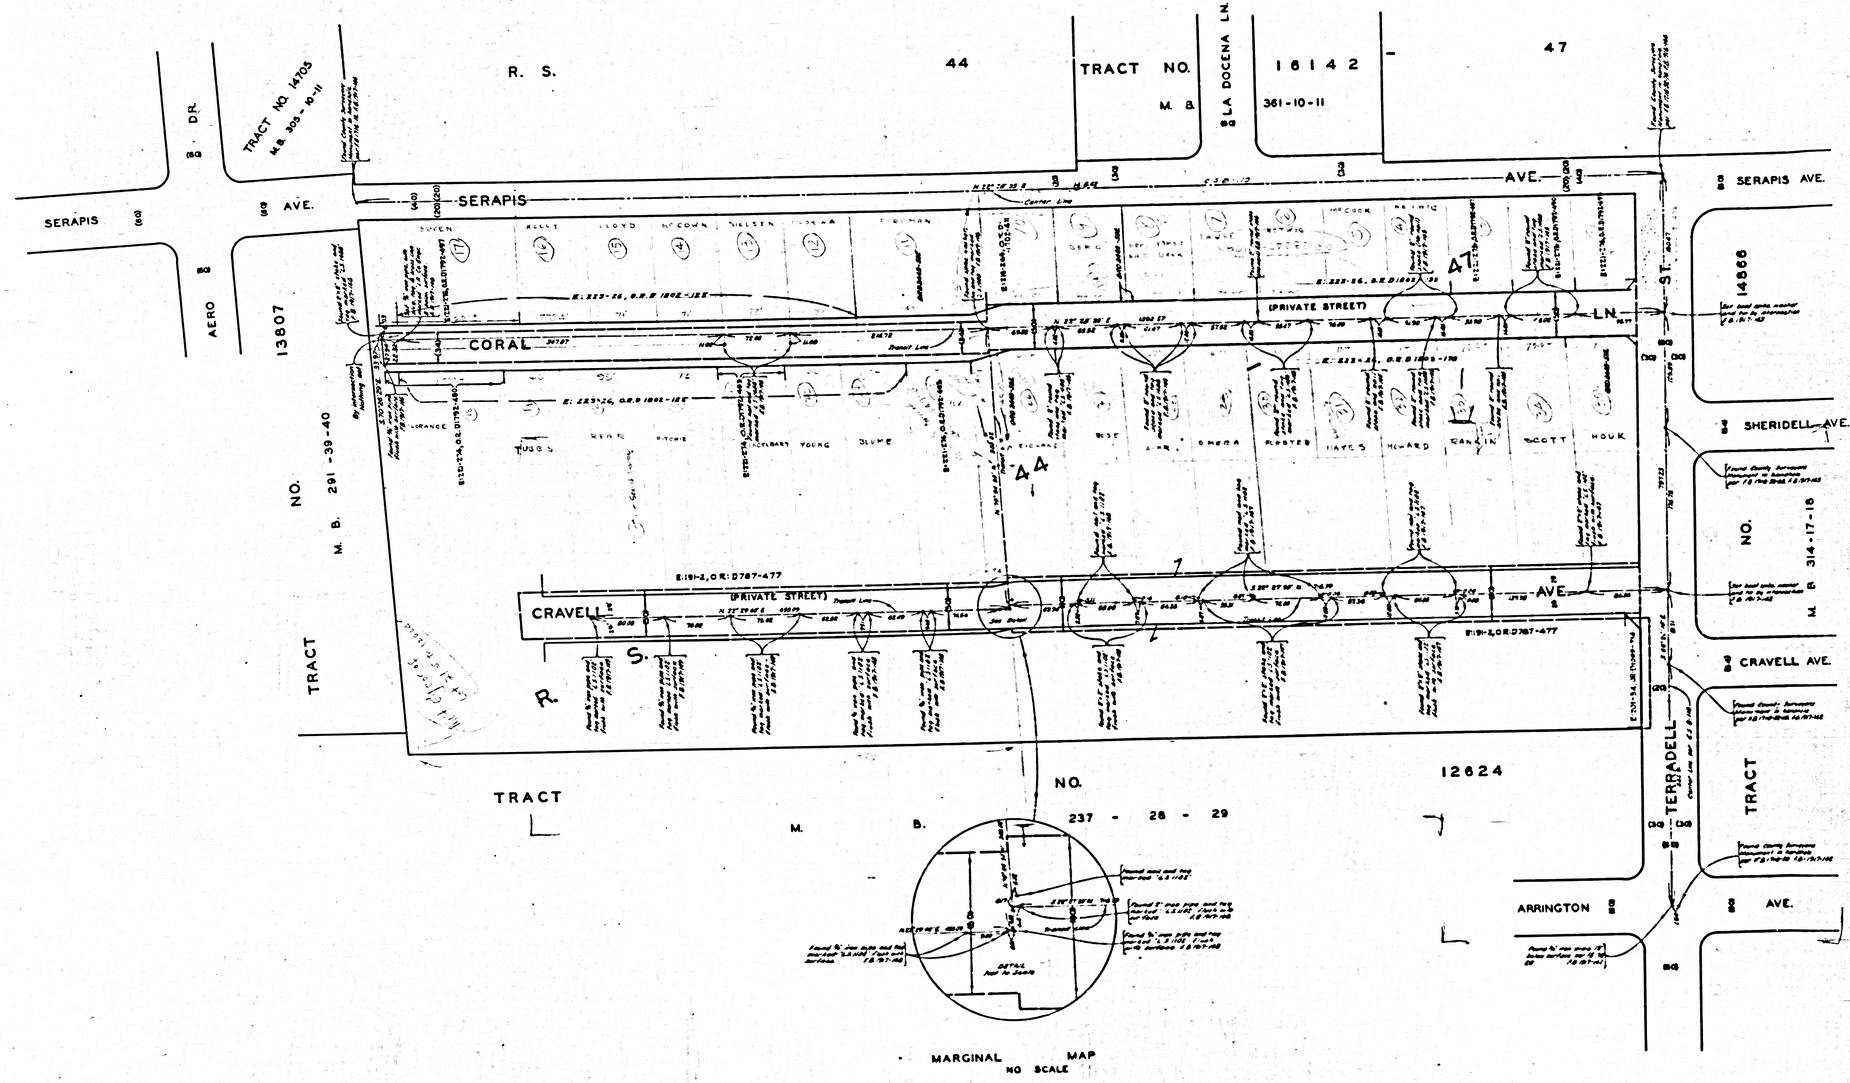

CSB-2622
A2 OF A2