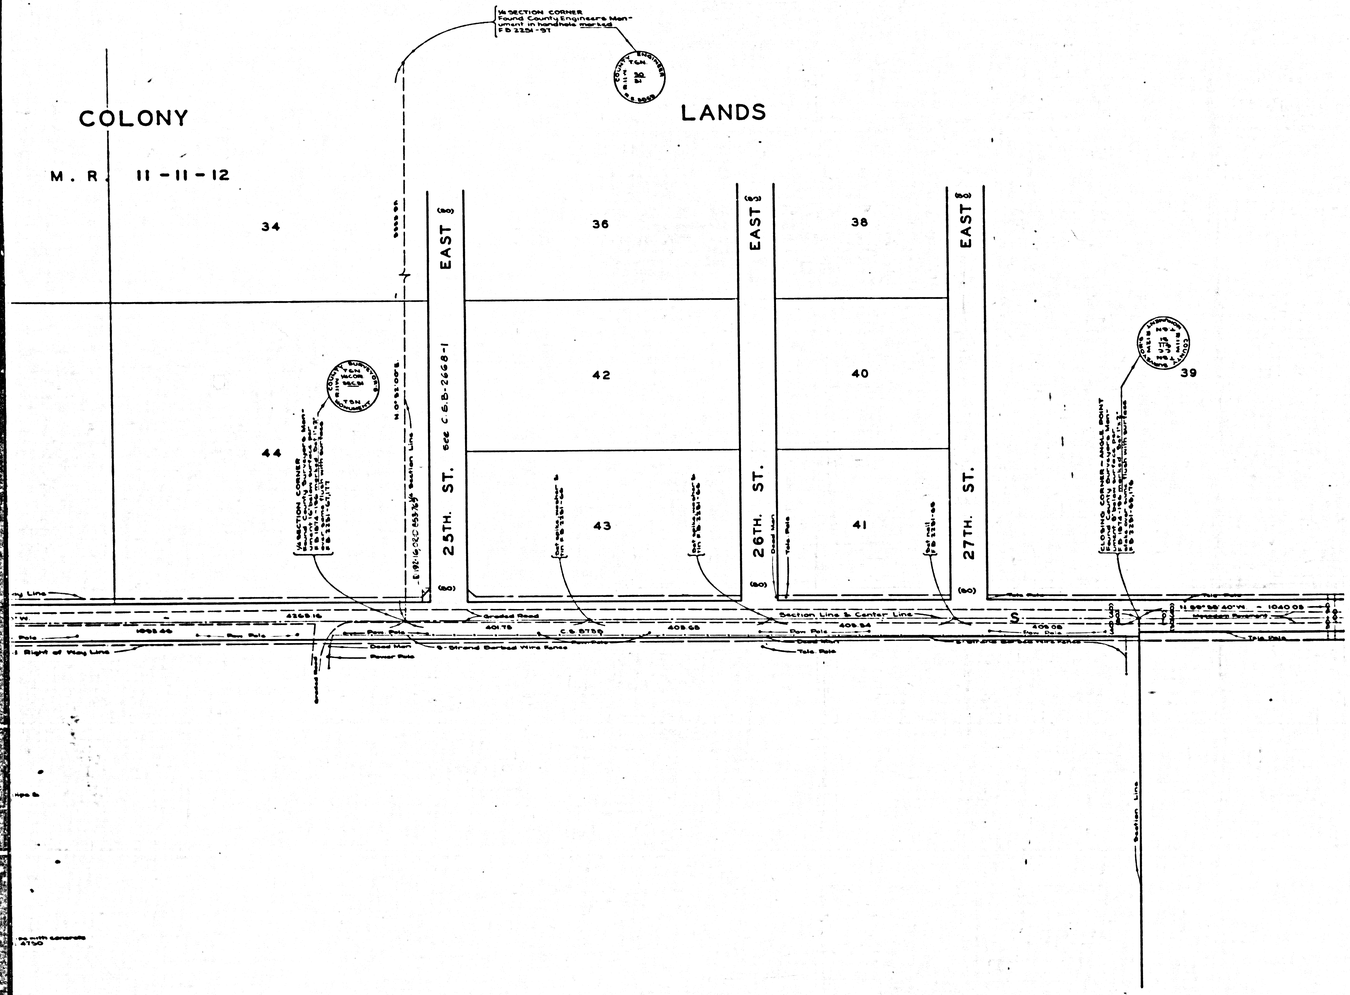
COLONY
M. R. 11-11-12
LANDS
34
36
38
44
42
40
43
41
39
25TH. ST.
26TH. ST.
27TH. ST.
EAST
Section Line
Section Line & Center Line
Graded Road
Fence Posts
Wire Fence
Tele. Poles
Sheet Metal
Wooden Stake
Iron Pipe
Iron Rod
Cut Cross
Cut Nail
Drill Hole
Concrete Post
Concrete Post & Wire Fence
Concrete Post & Wire Fence
Concrete Post & Wire Fence

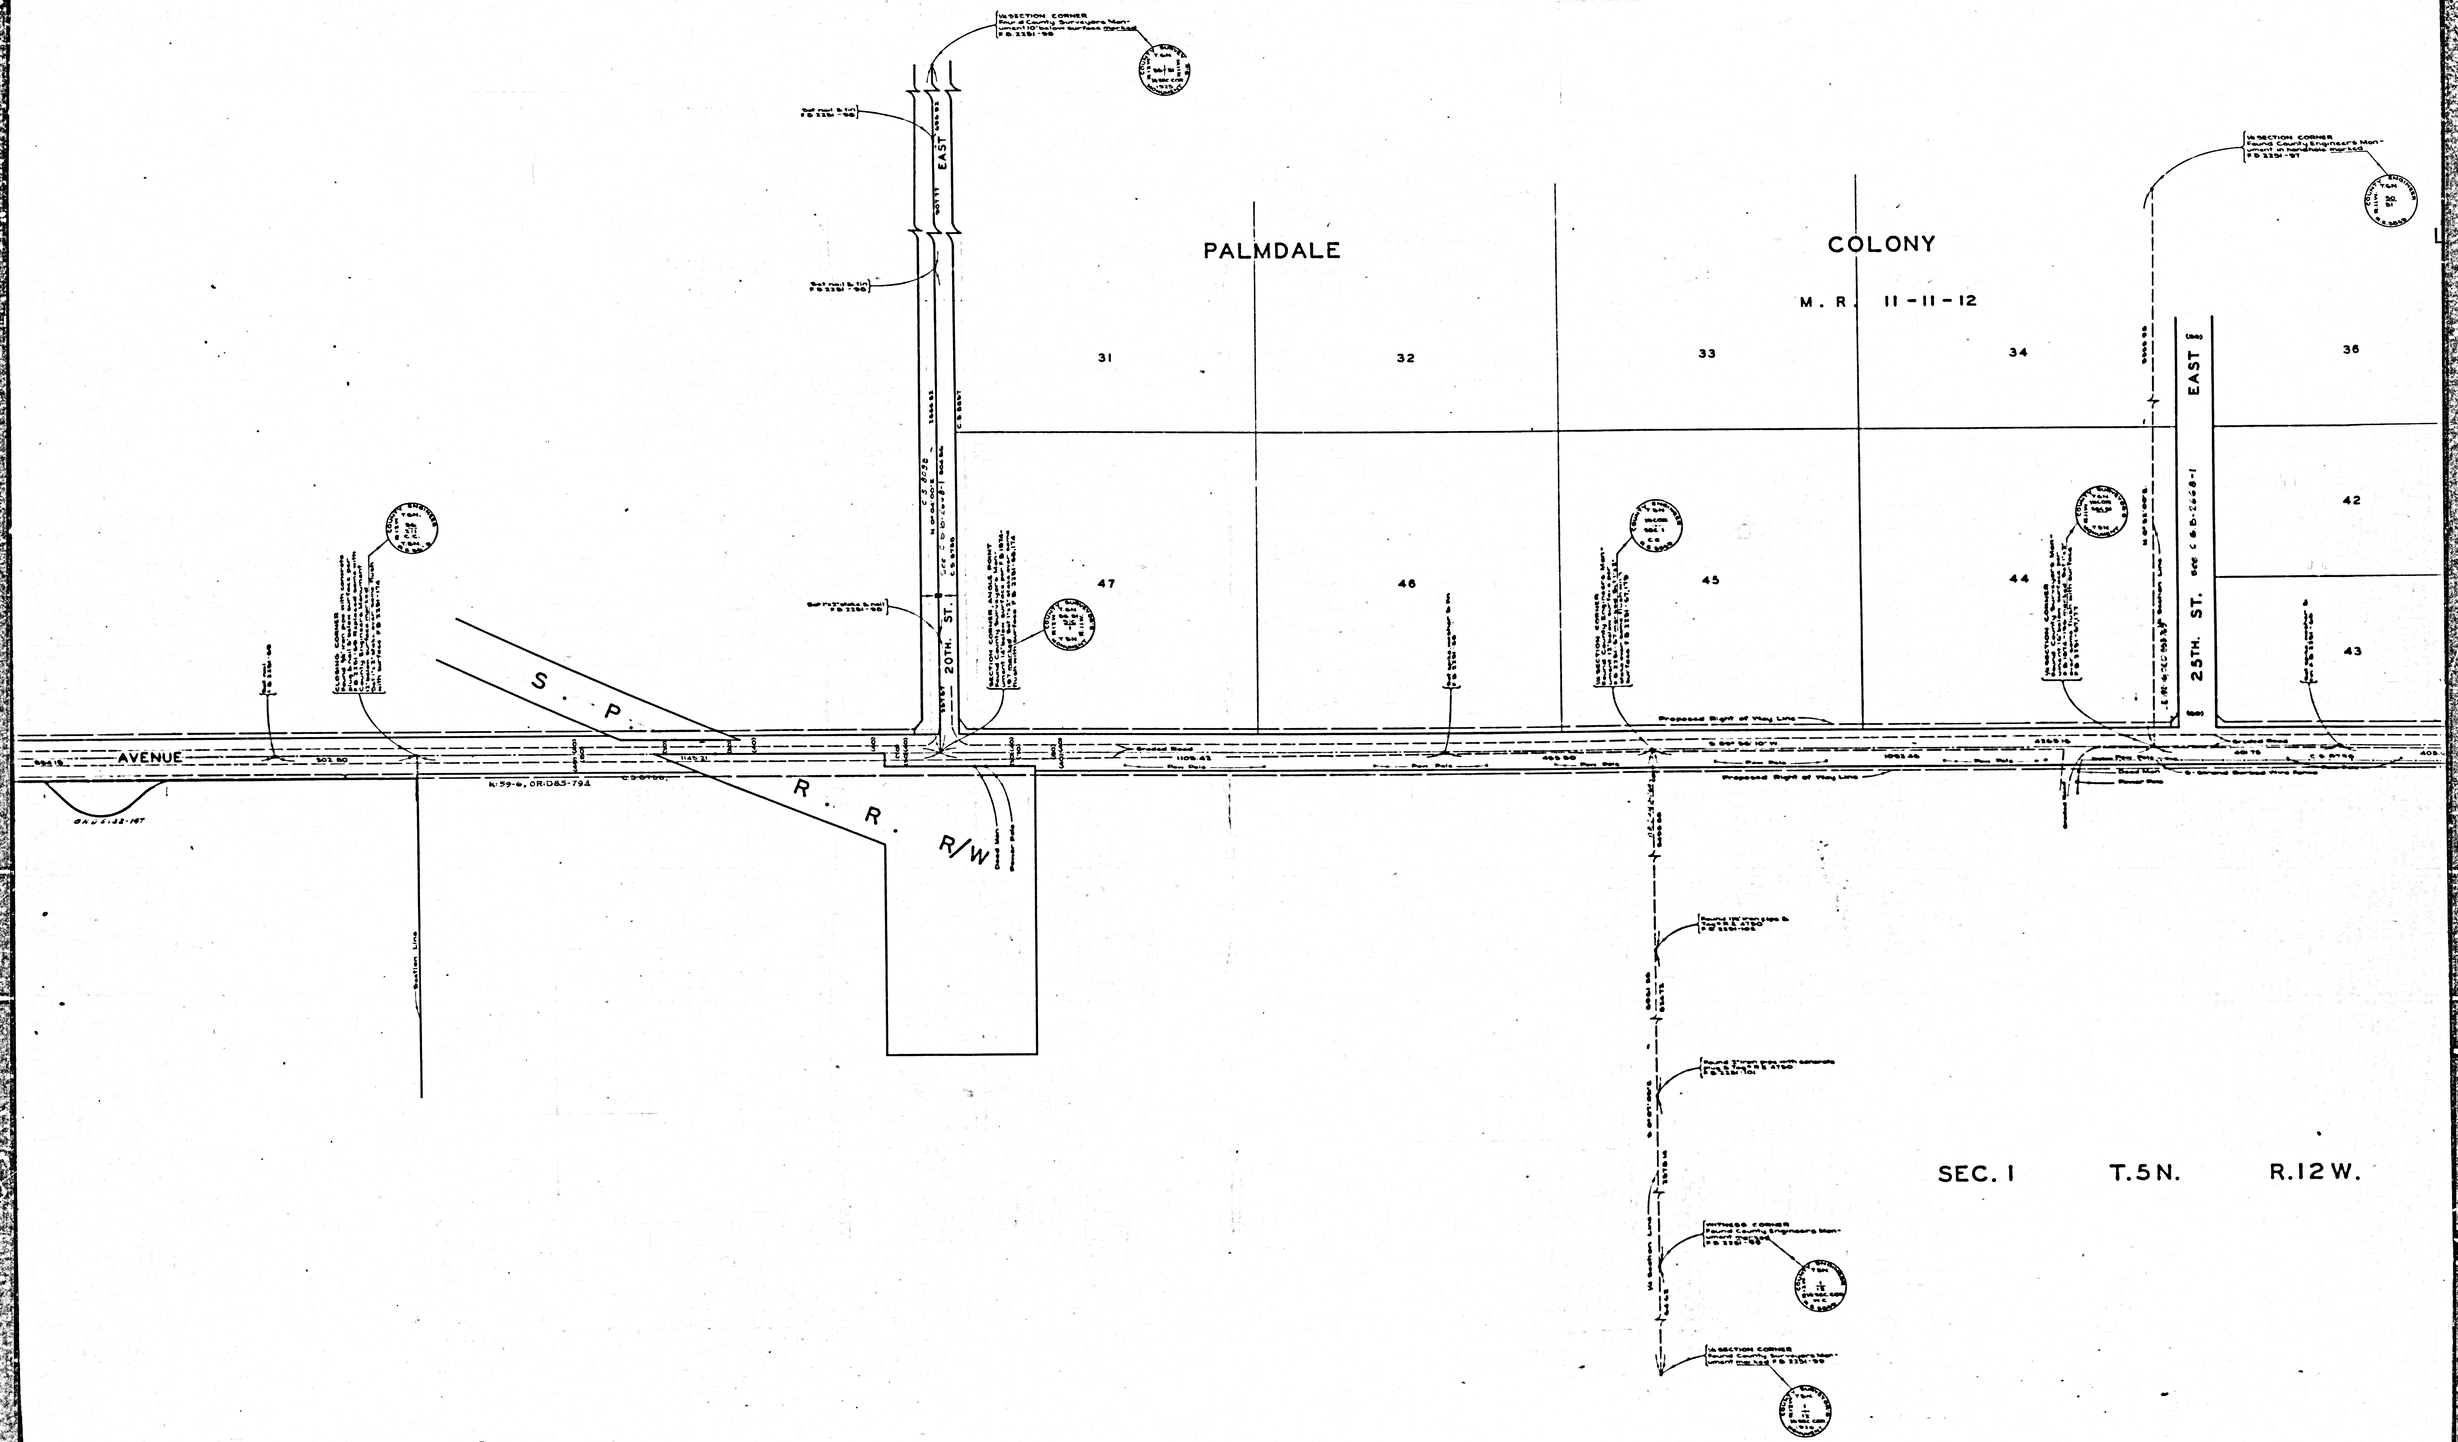

CSB-2632-2

A2 OF A4

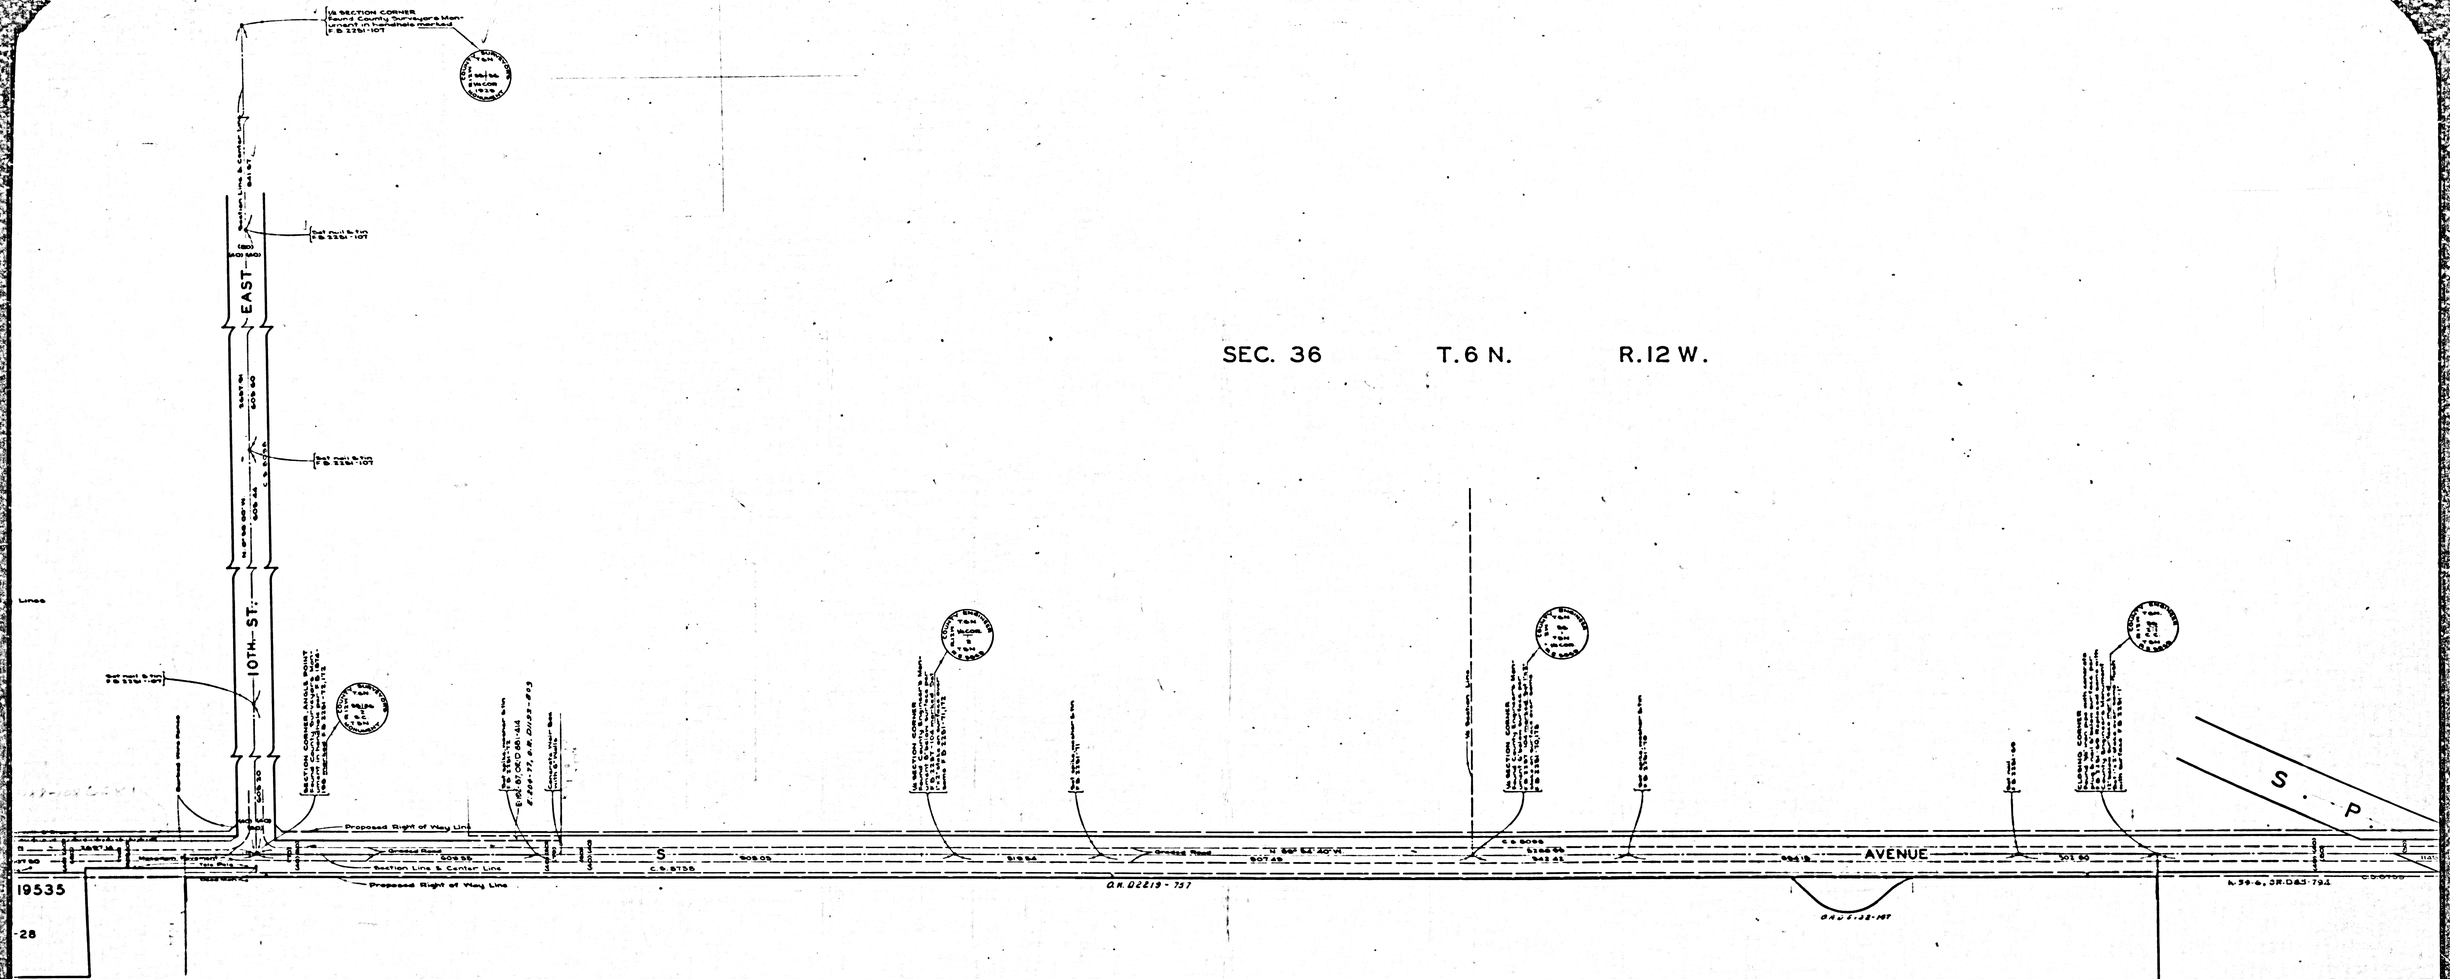

SEC. 2 T.5N. R.12W.

CSB-2632-2
A3 OF A4

COUNTY SURVEYORS MAP NO. B-2632
SHEET NO. 2 OF 2 SHEETS

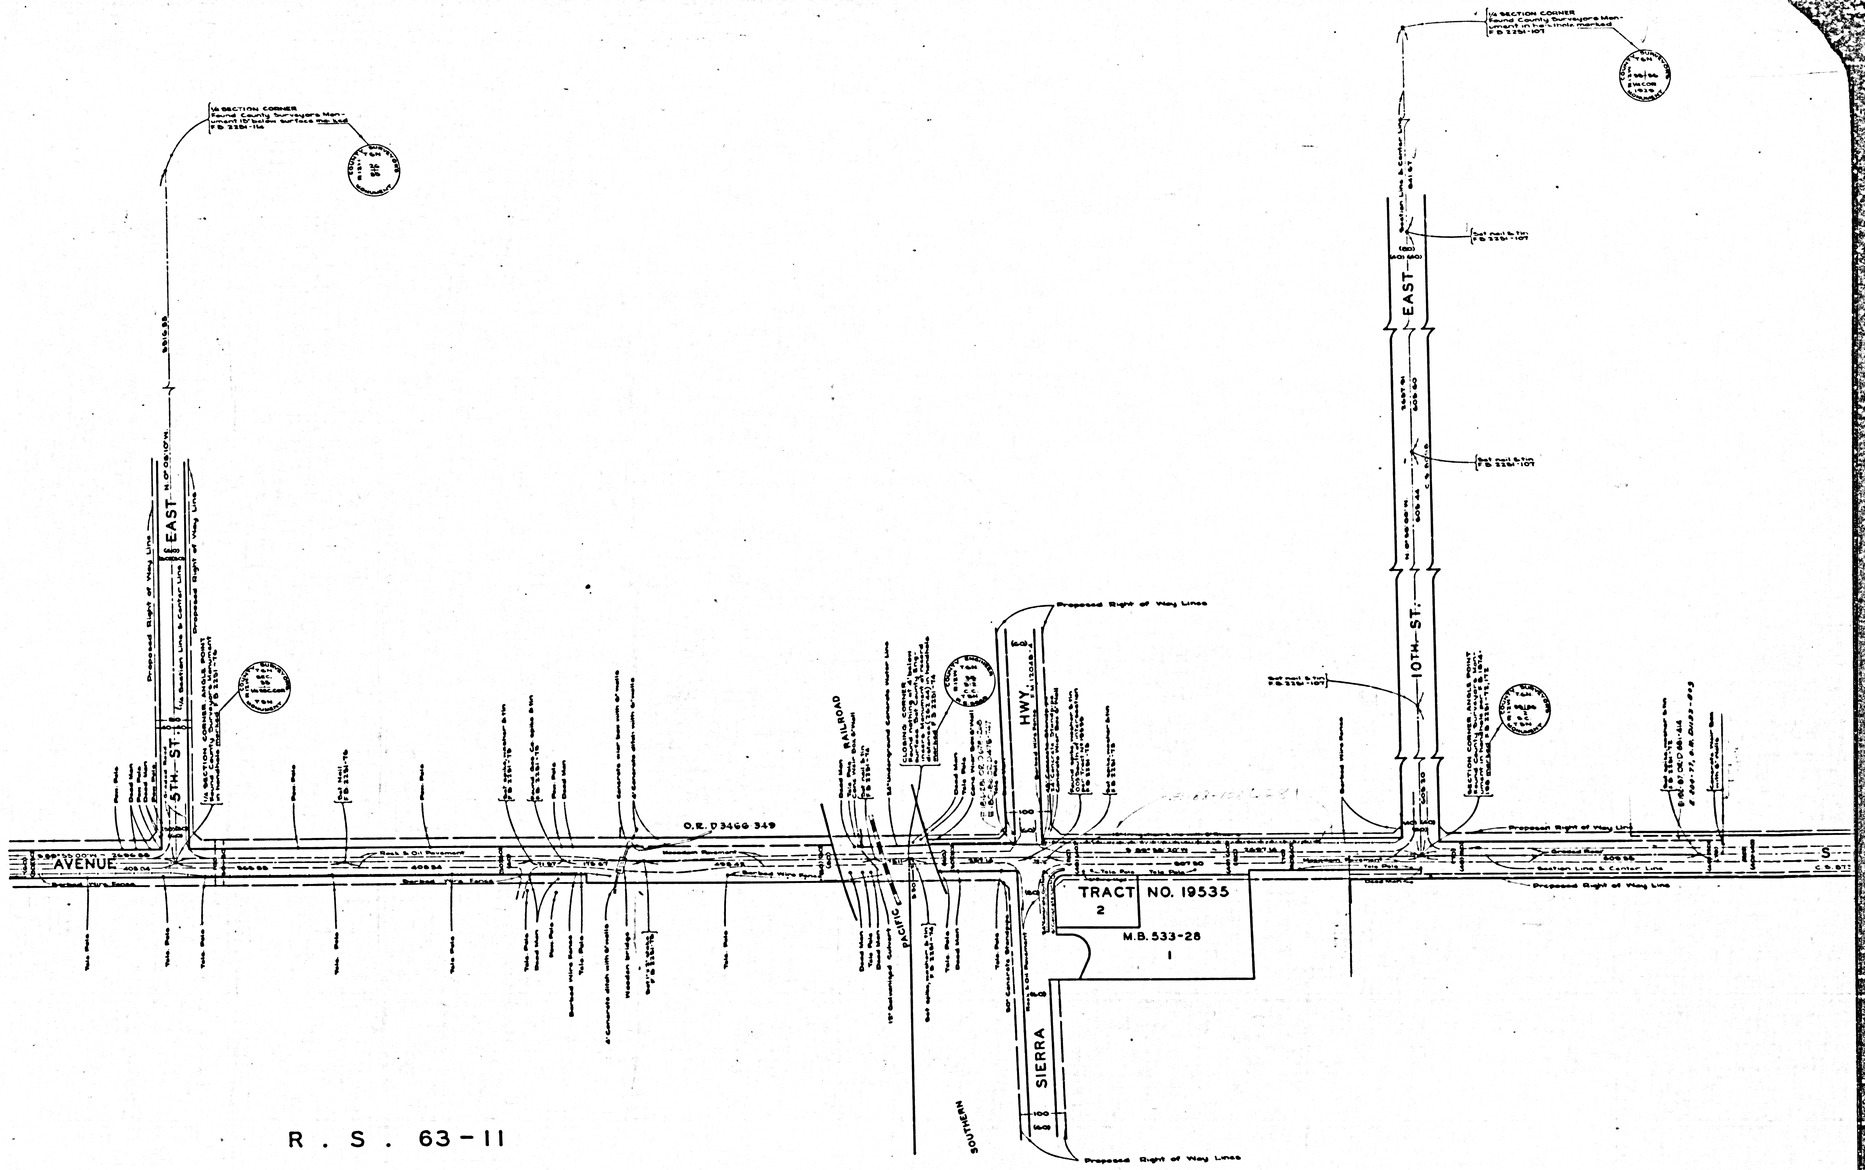

R . S . 63-11

COUNTY SURVEYORS MAP NO. B-2632
SHEET NO. 2 OF 2 SHEETS

CSB-2632-2
A4 OF A4