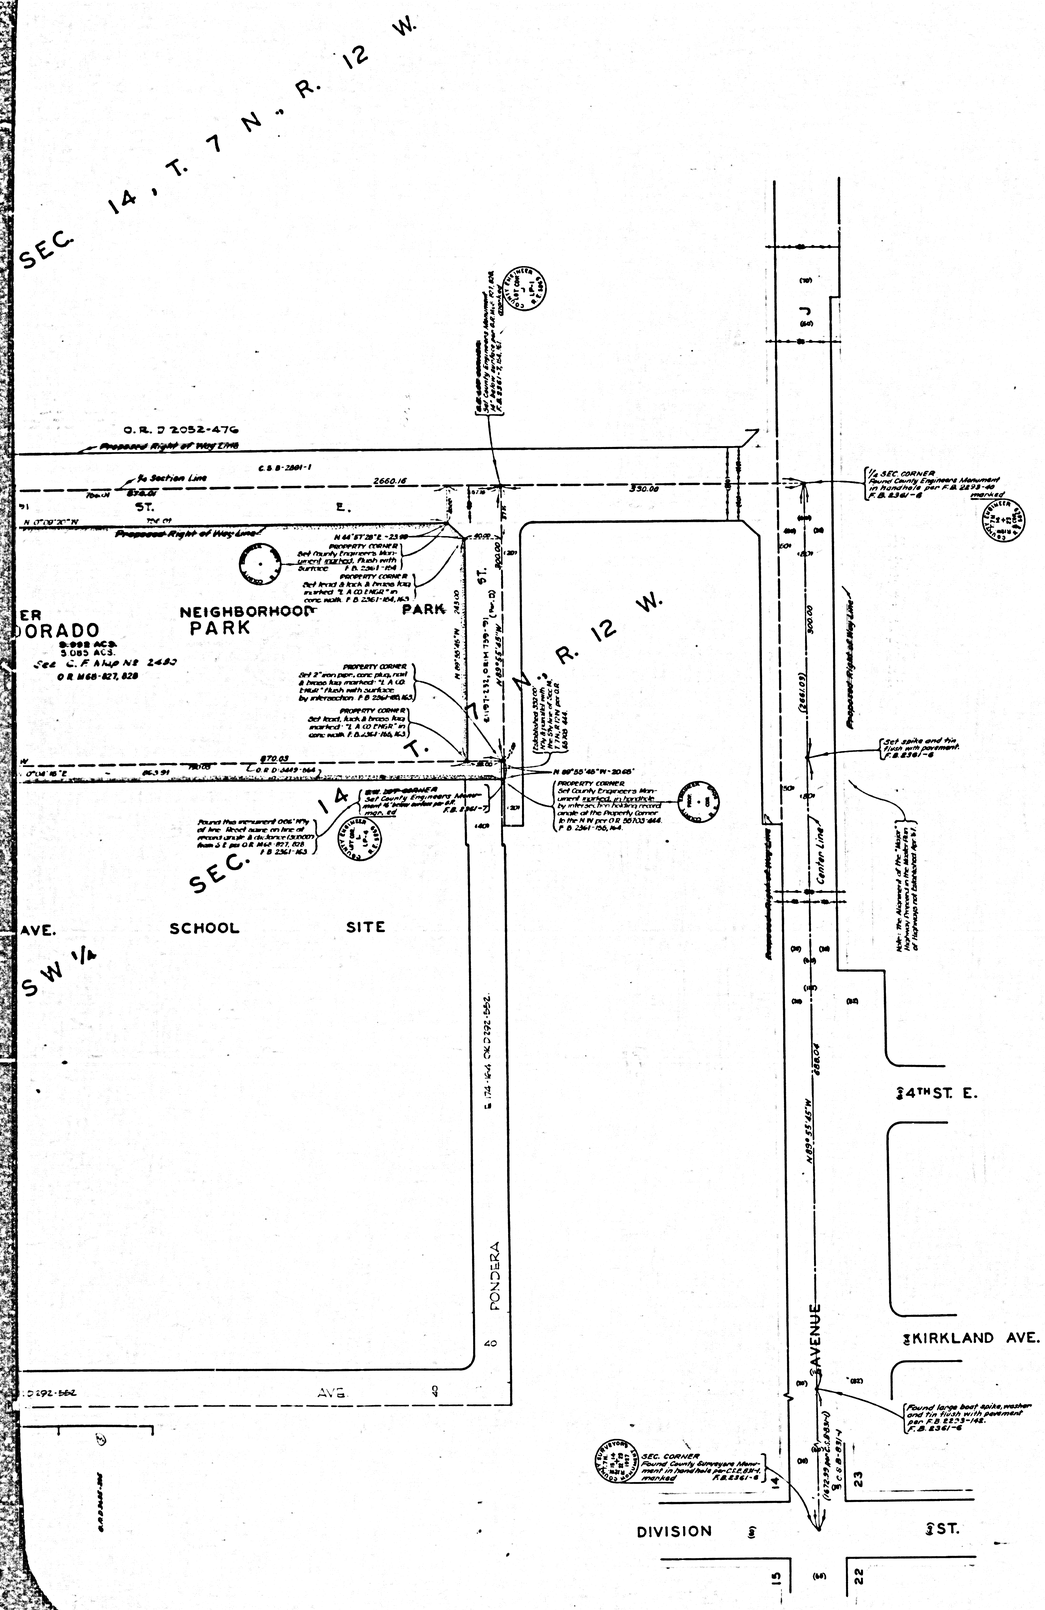

EL DORADO PARK

COUNTY OF LOS ANGELES
MAP OF
~~EAST LANCASTER NEIGHBORHOOD PARK~~
BEING A PORTION OF SW ¼ SEC. 14, T. 7 N., R. 12 W.

COUNTY SURVEYORS MAP Nº B-2633
SCALE: 1 INCH = 50 FT.

JOB NUMBER 0055.26

JOHN A. LAMBIE - COUNTY ENGINEER
SURVEYED - JUNE, 1956

SURVEYED ON REQUEST OF THE DIRECTOR OF PARKS & RECREATION UNDER SEC. 79, ORD. 4099, BY LETTER DATED MAY 28, 1956.

BEARINGS ARE BASED ON THE BEARING OF THE EASTERLY LINE OF SW ¼ SEC. 14, T. 7 N., R. 12 W., PER C.S.B-1344-1.

F.B. 2361 - 5 - 59

FIELD WORK BY W.C. MACK
OFFICE WORK BY R.L. GREEN
CHECKED BY W. BRENNER

I.M. 70

Name Changed July 1959 by O.O. Harris per Board Order Dated June 16, 1959

Park Boundary Revised April 10, 1967 ..... M.H.

CSB-2633
A1 OF A2

COUNTY SURVEYORS MAP NO B-2633

COUNTY SURVEYOR'S MAP NO. B-2633

CSB-2633

A2 OF A2

COUNTY SURVEYOR'S MAP NO. B-2633