

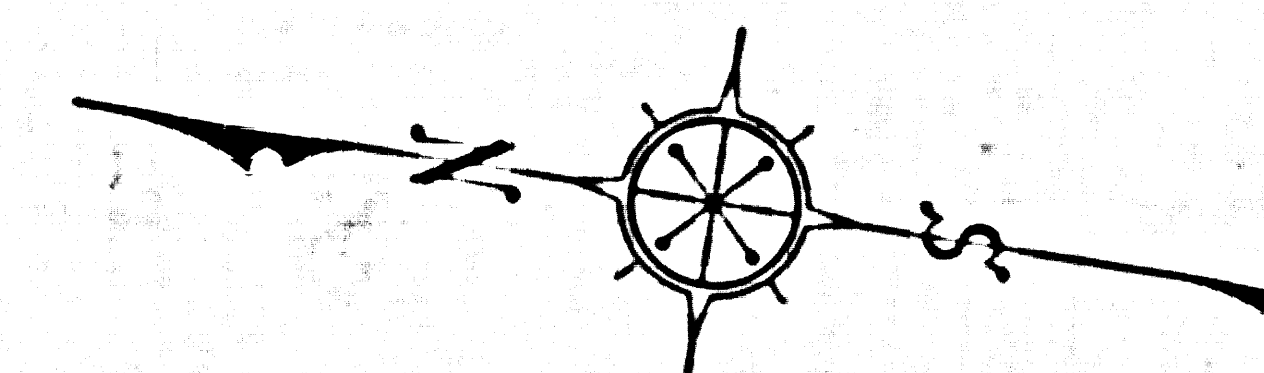


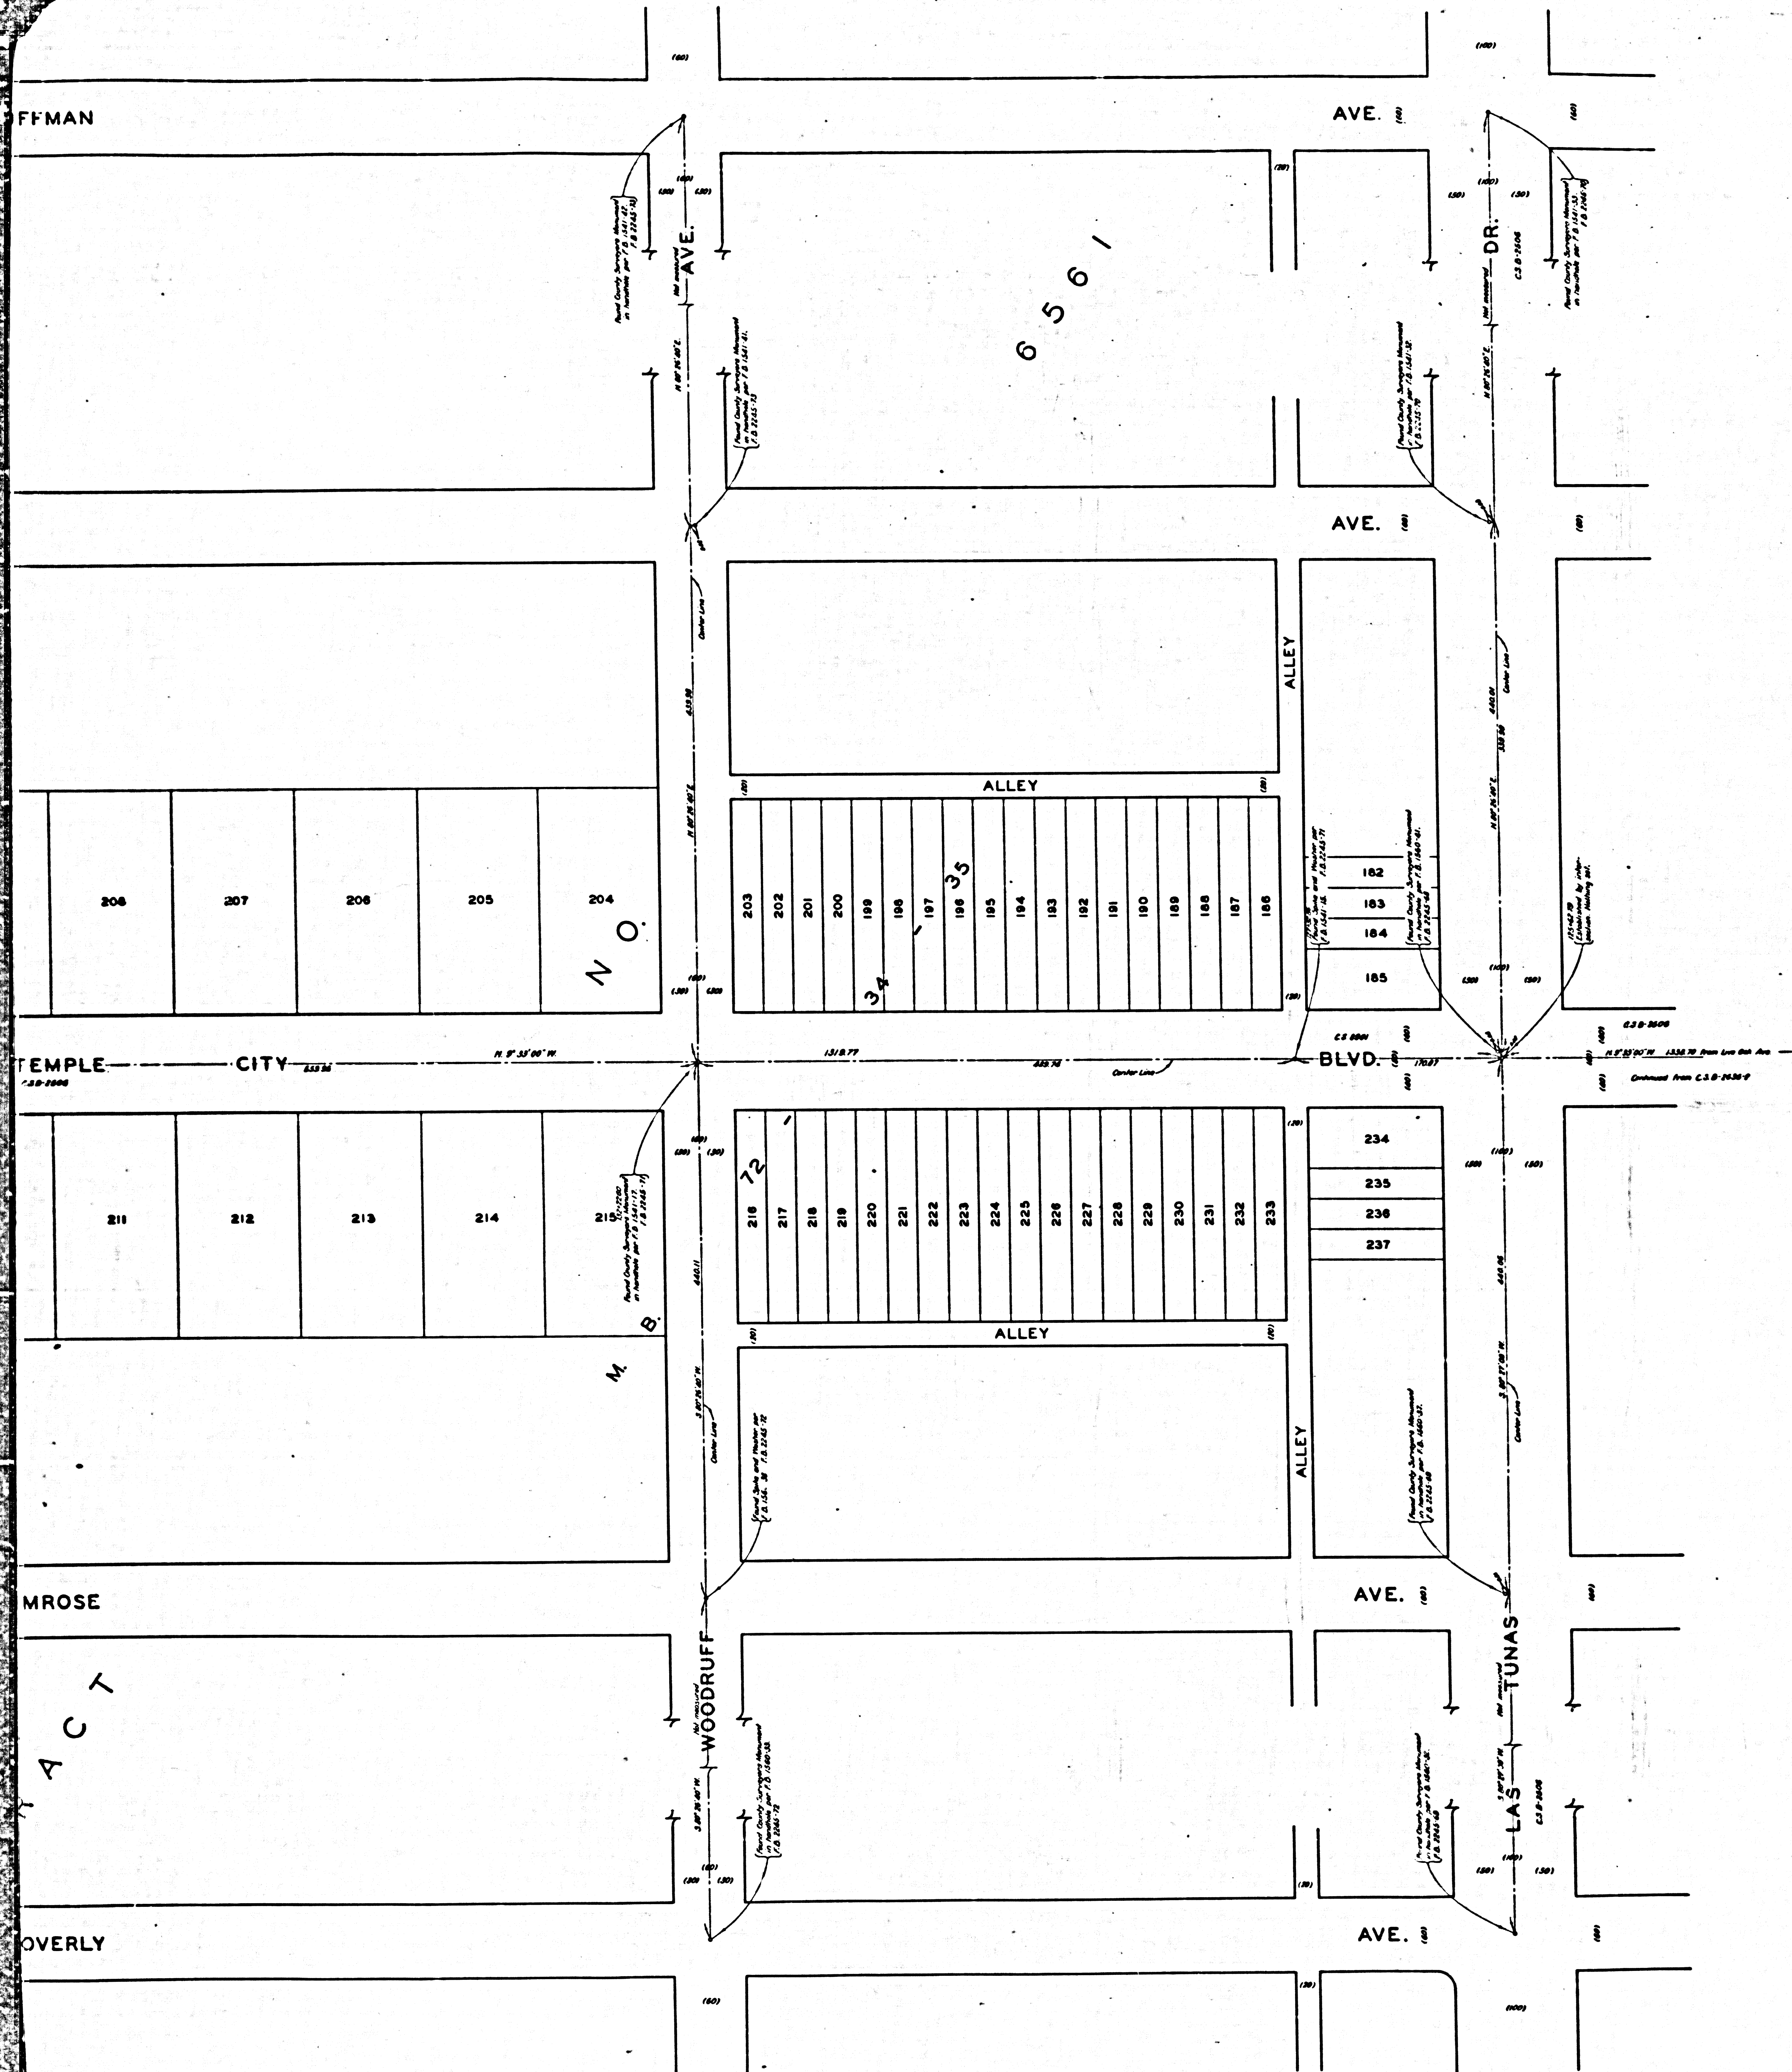

COUNTY OF LOS ANGELES
 MAP OF
TEMPLE CITY BOULEVARD
 FROM
 LAS TUNAS DRIVE
 TO
 DUARTE ROAD
 COUNTY SURVEYORS MAP NO. B-2636
 SHEET NO. 3 OF 3 SHEETS
 SCALE: 1 INCH = 50 FT.

JOB NUMBER 0075.29
 JOHN A. LAMBIE - COUNTY ENGINEER
 SURVEYED SEPT. 1956 - AUG. 1957
 SURVEYED ON REQUEST OF THE REGIONAL
 PLANNING COMMISSION UNDER SEC. 79
 ORD. 4099, BY LETTER DATED JULY 17, 1956
 AND BY BOARD ORDER DATED DEC. 11, 1951.
 BEARINGS ARE BASED ON THE CALIFORNIA
 COORDINATE SYSTEM ZONE 7 PER SEC. 8609
 PUBLIC RESOURCES CODE. SEE C.S. 9423
 F.B. 2245-8-283
 FIELD WORK BY..... J. MUSLIN
 OFFICE WORK BY..... S. SHINODA
 CHECKED BY..... J. P. MILLAN
 M. E. AUSTIN
 1 M 44
 Adopted: 2/27/58 by 272480 & 272481 at 10:00 a.m. by B.O.B.

CSB-26363
 A1 OF A4

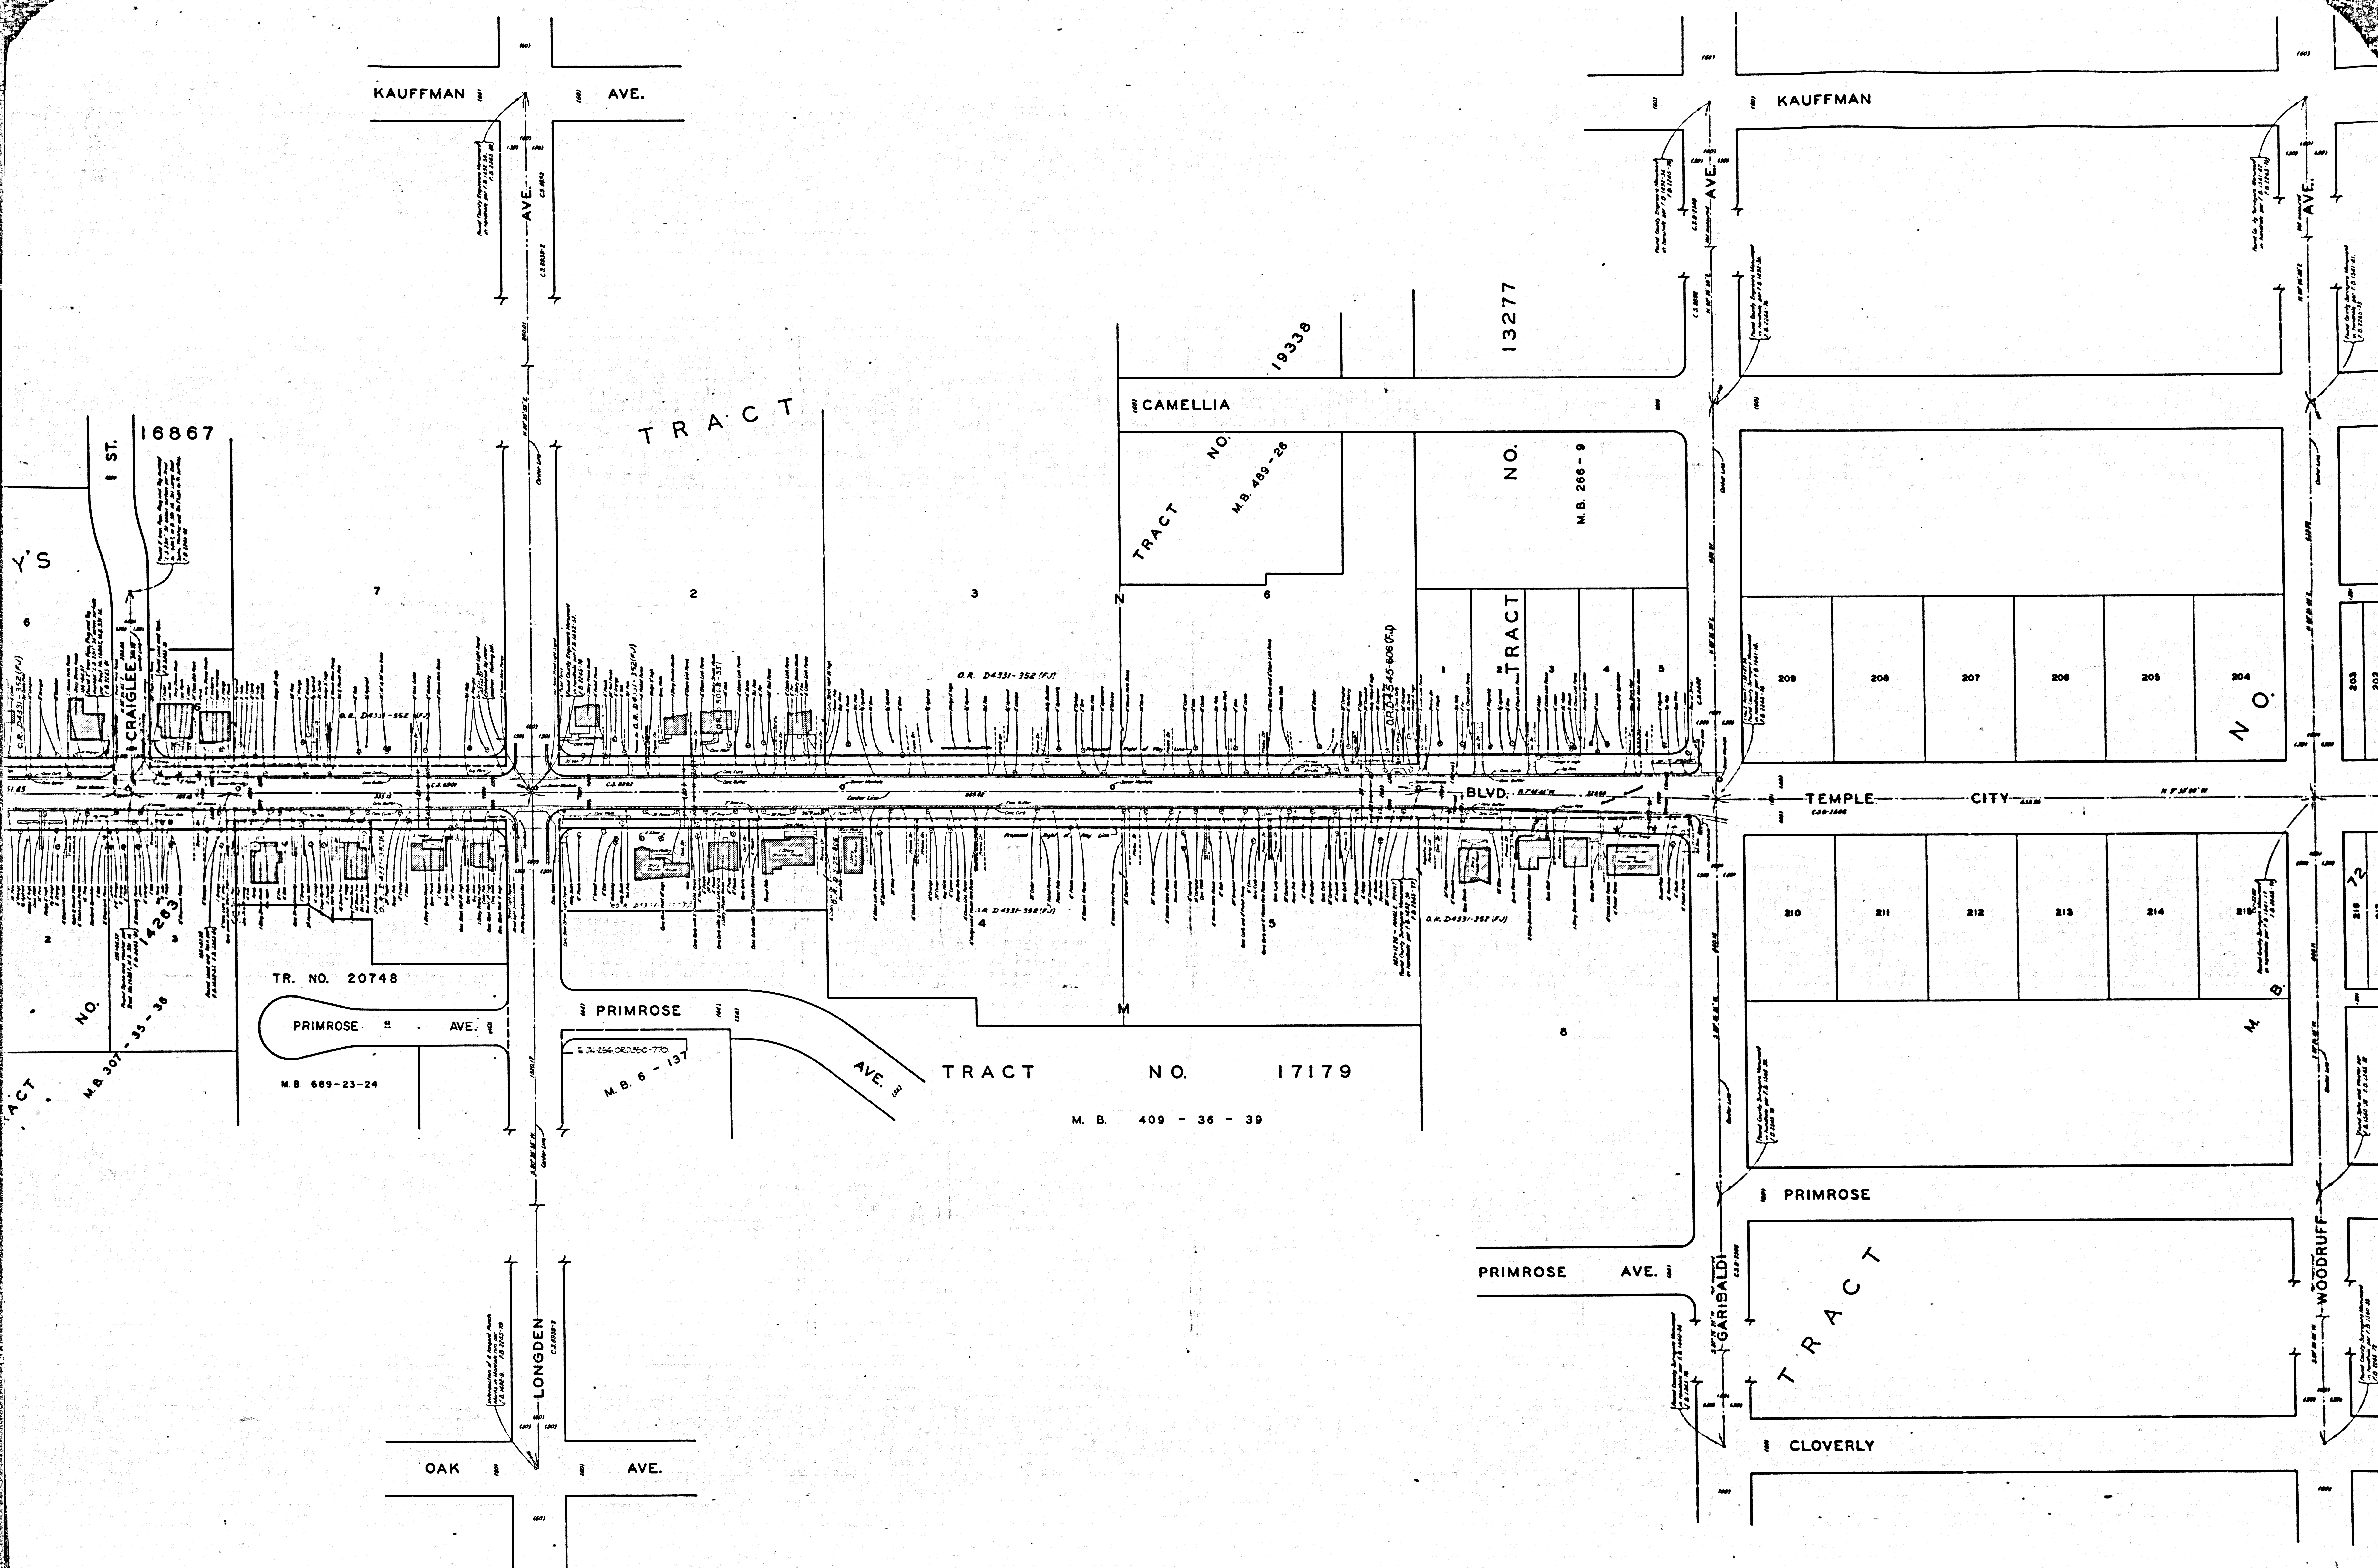

AVE.

GOLDEN WEST

AVE.

KAUFFMAN

AVE.

TRACT NO. 18785
M.B. 484-19-20

TRACT
M.B. 13116
NO. 13116
329-38-39
GLADESMORE AVE.
EMPEROR AVE.
NO. 25
M.B. 688-3-4

TRACT

NO.

16867

M.B. 391-14

COMPANY'S

CRAIGLEE

BLVD.

TEMPLE

CITY

TR. NO. 20748

PRIMROSE AVE.

M.B. 689-23-24

TRELAWNEY AVE.

TRACT

LEMON


OAK

AVE.

OAK

LONGDEN

CSB-2636-3
A3 OF A4

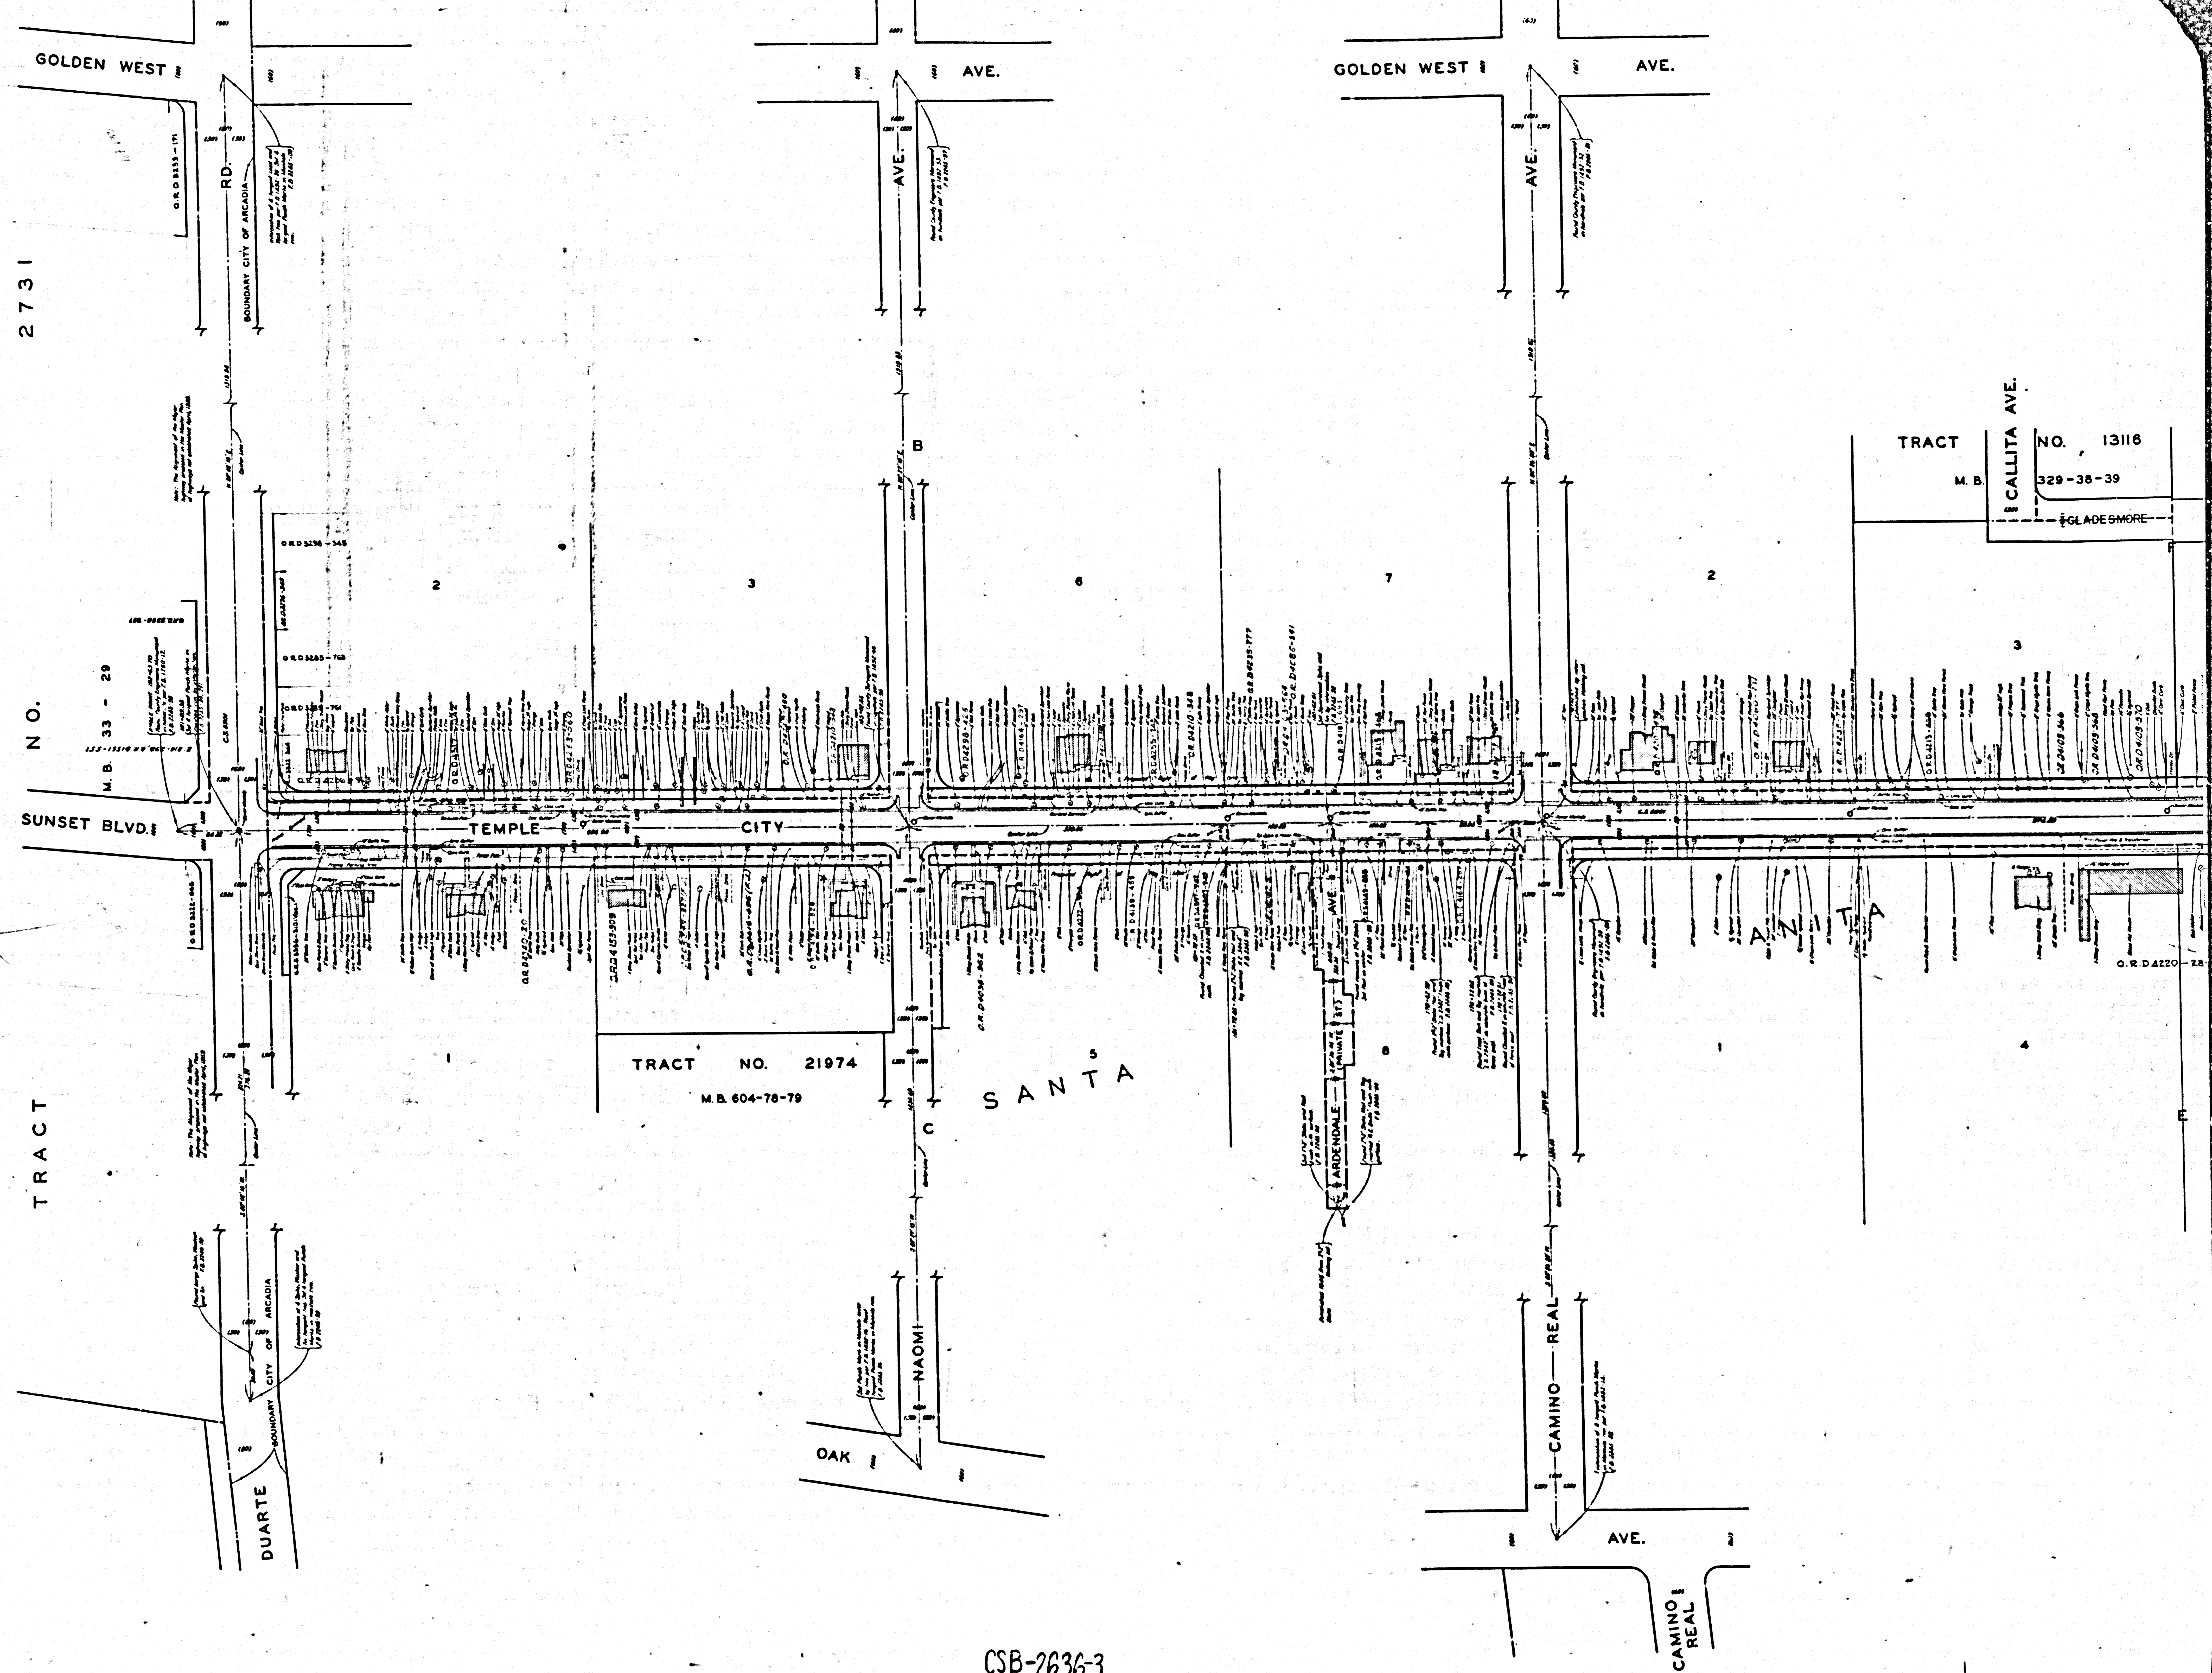

2731

N.O.

TRACT

SUNSET BLVD.

GOLDEN WEST

DUARTE

BOUNDARY CITY OF ARCADIA

RD. 1

BOUNDARY CITY OF ARCADIA

TEMPLE CITY

TRACT NO. 21974
M.B. 604-76-79

SANTA

OAK

NAOMI

AVE.

GOLDEN WEST

AVE.

CAMINO REAL

AVE.

CALLITA AVE.

TRACT NO. 13116
M.B. 329-38-39

CSB-2636-3
A4 of A4