
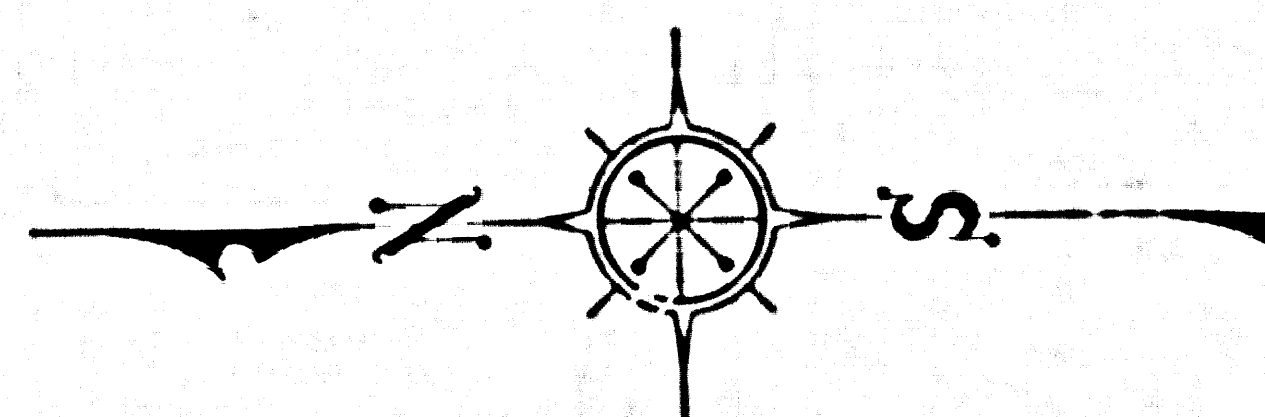


JOSE

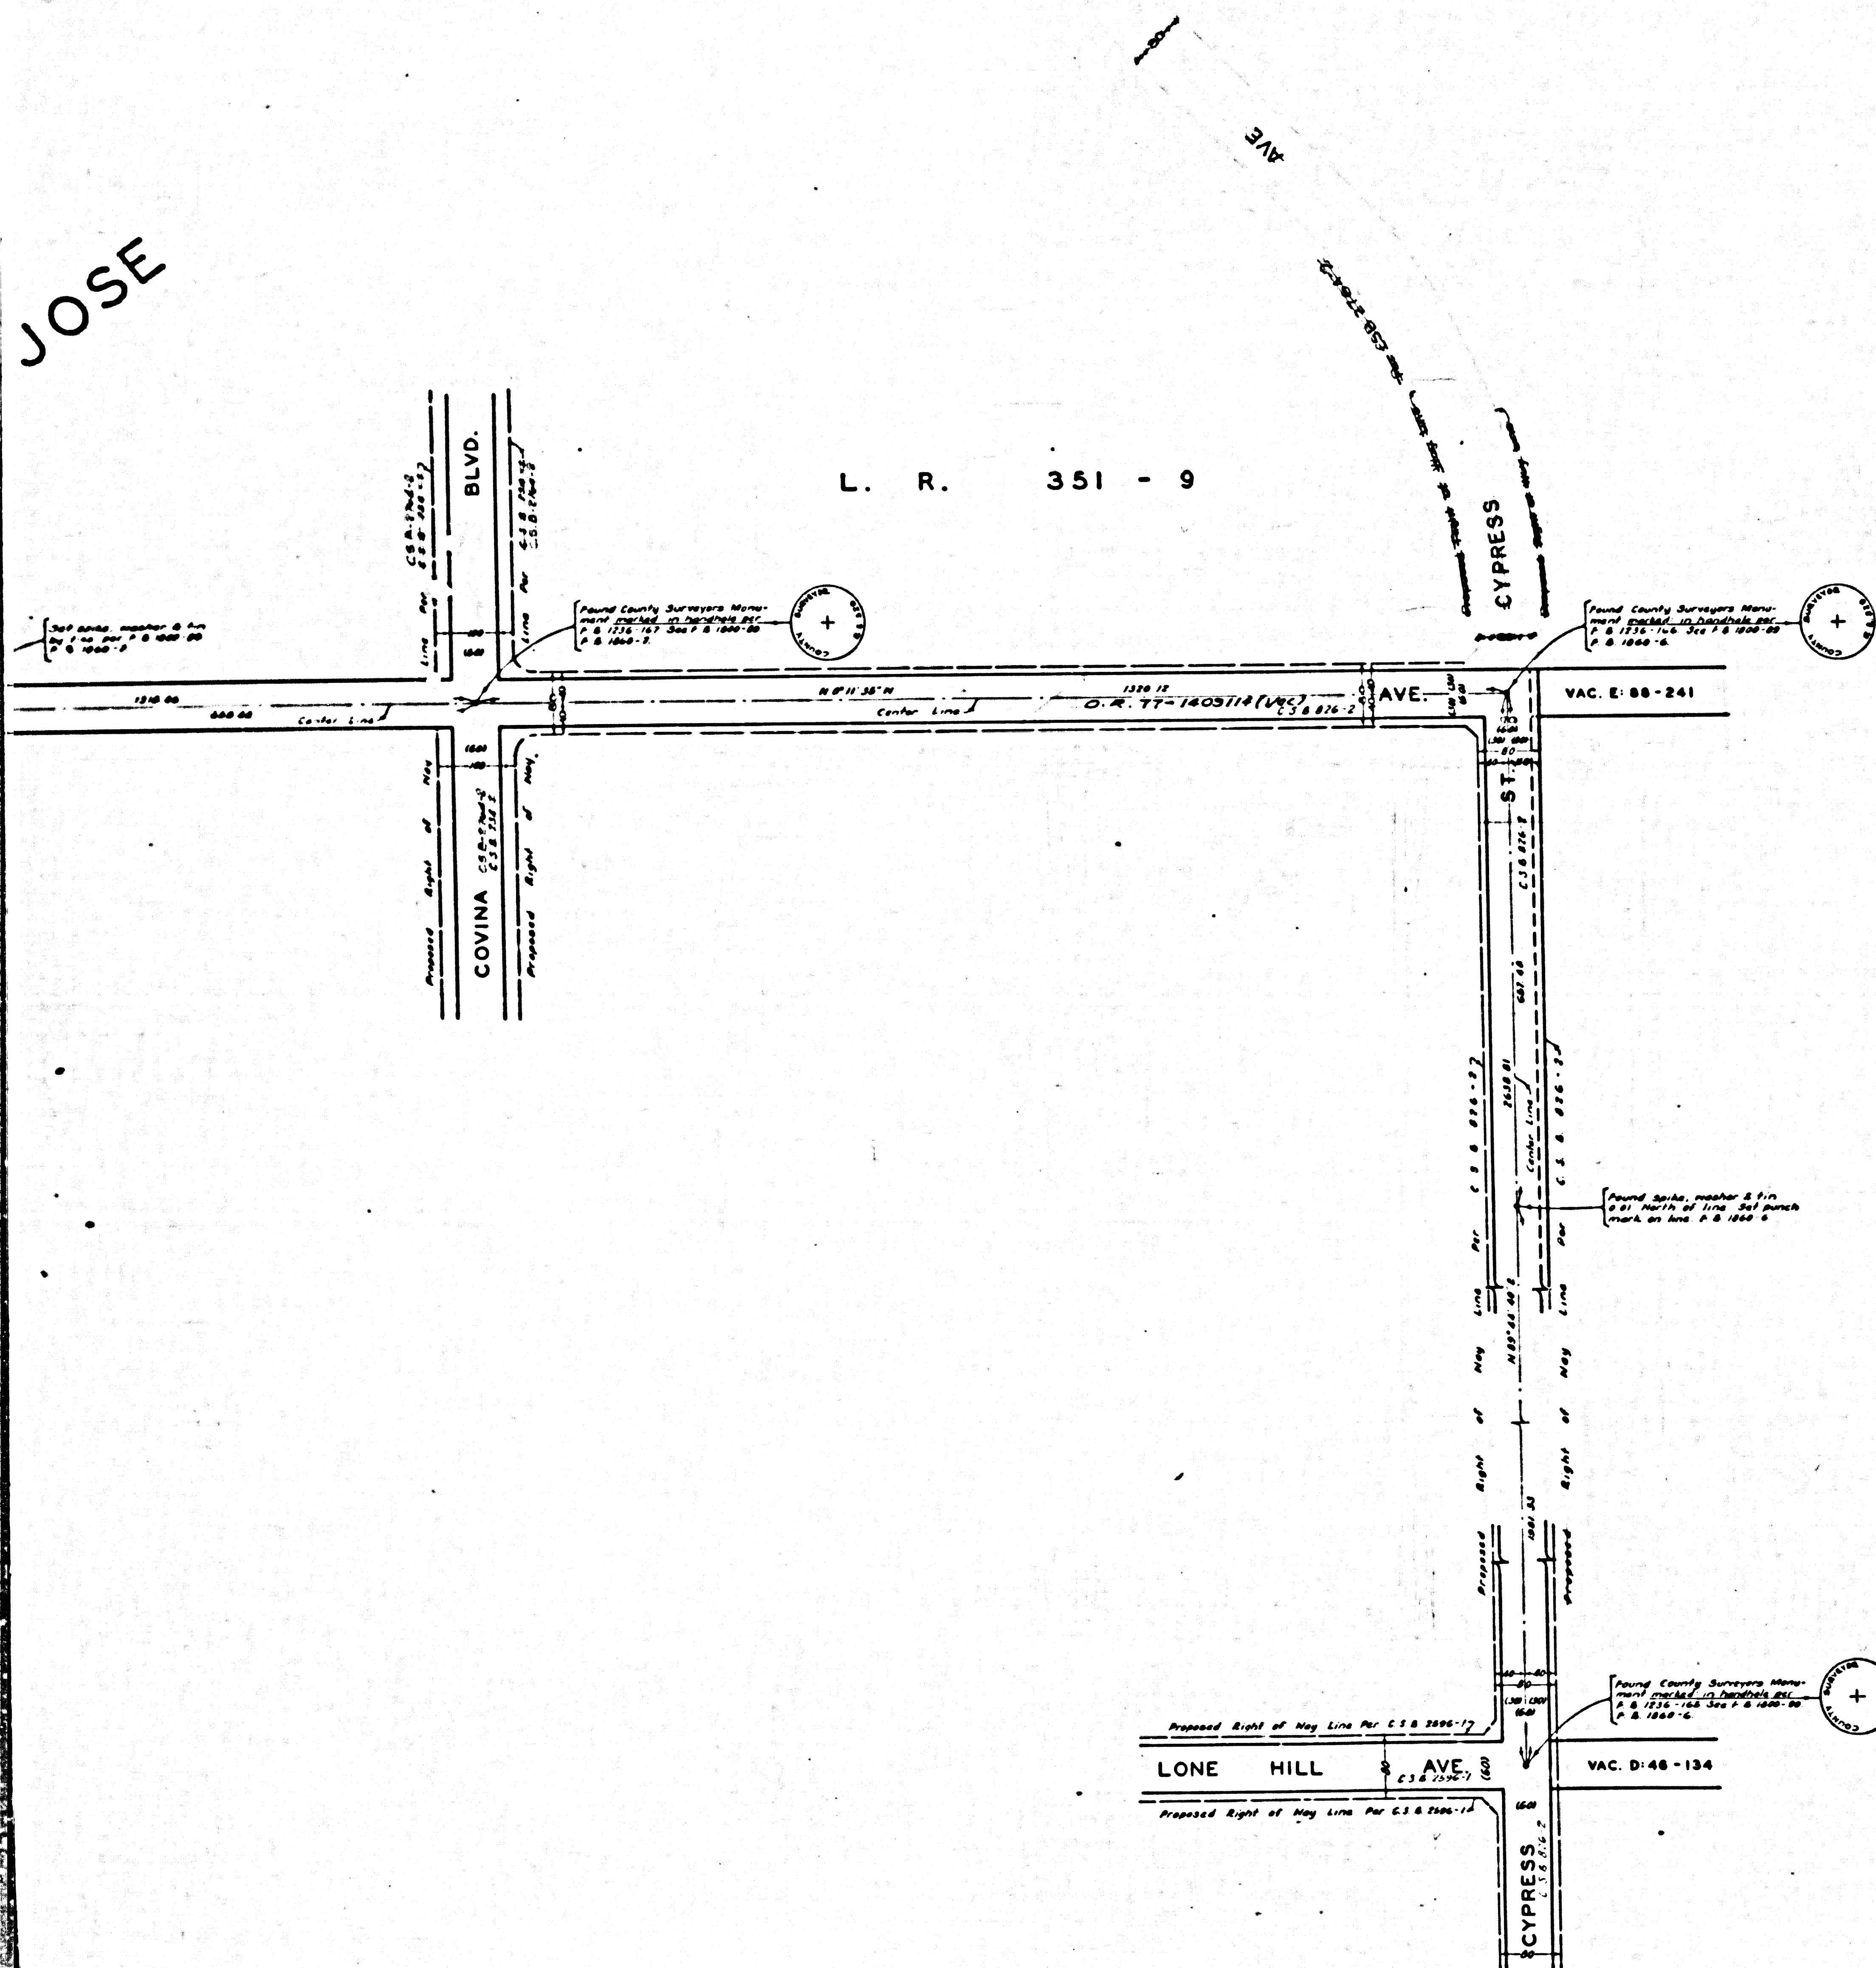

COUNTY OF LOS ANGELES
MAP OF
AMELIA AVENUE
FROM
CYPRESS AVENUE
TO
ALOSTA AVENUE
COUNTY SURVEYORS MAP NO. B-2639
SCALE: 1 INCH = 100 FT.

JOB NUMBER 0074.71
JOHN A. LAMBIE - COUNTY ENGINEER
SURVEYED MAY, 1954
SURVEYED ON REQUEST OF THE REGIONAL
PLANNING COMMISSION UNDER SEC. 79,
ORD. 4099, BY LETTER DATED MARCH 10, 1954
AND BY BOARD ORDER DATED DEC. 11, 1951.
BEARINGS ARE BASED ON THE CALIFORNIA
COORDINATE SYSTEM ZONE 7, PER SEC. 8809
PUBLIC RESOURCES CODE. SEE C.S. 9423
F.B. 1800-85-91 F.B. 1810-147-166
F.B. 1880-8-22
FIELD WORK BY.....D. E. HOLMES
OFFICE WORK BY.....M. HAMASU
CHECKED BY.....C. J. GALLI
L.A. 48
Revised May 1954 by D. E. P.
Approved by the Board of Supervisors on 5/25/54 at 11:00 AM, San Jose, California.

CSB-2639
A1 OF A4

