
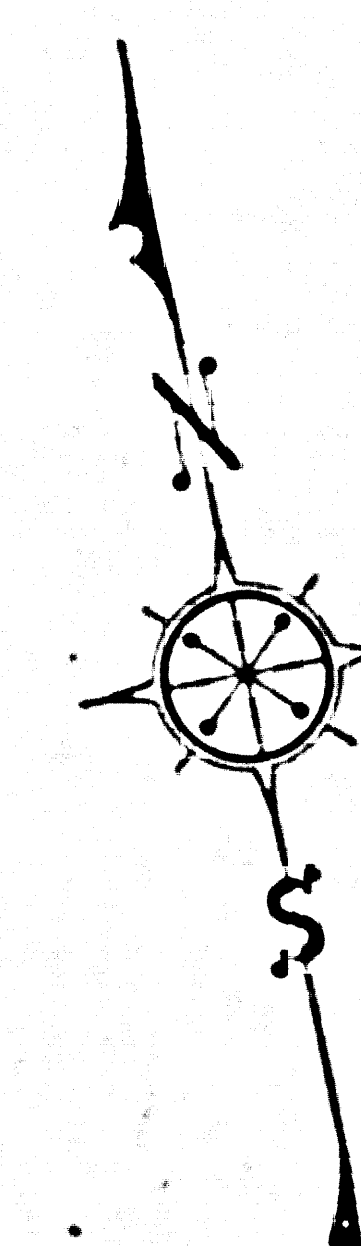


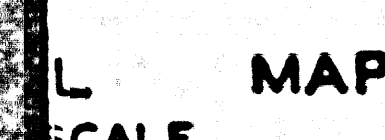

COUNTY OF LOS ANGELES
MAP OF
STOCKER STREET
FROM
JEFFERSON BOULEVARD
TO
FAIRFAX AVENUE

COUNTY SURVEYORS MAP NO. B-2645
SCALE: 1 INCH = 100 FT.

JOB NUMBER 0075.12

JOHN A. LAMBIE - COUNTY ENGINEER
SURVEYED OCT. 8 NOV. 1958

SURVEYED ON REQUEST OF THE REGIONAL
PLANNING COMMISSION UNDER SEC. 79, ORC
4080, BY LETTER DATED DECEMBER 1, 1955 &
BY BOARD ORDER DATED DECEMBER 1, 1954.

BEARINGS ARE BASED ON THE CALIFORNIA
COORDINATE SYSTEM ZONE 7, PER SEC. 8809
PUBLIC RESOURCES CODE SEE C.S. 9423

F B 1154-800-235

FIELD WORK BY.....M.A.VAN DEREN
OFFICE WORK BY.....T. H. BURNS

CHECKED BY..... C. J. GALLI

1. M. 23 & 24

Page - November 1959

Received May 1892 H. G. R.

CSB-2645
A1 OF A3

ALIGNMENT ABANDONED BY COUNTY ENGINEER AUGUST 1967. FOR NEW ALIGNMENT SEE

RANCHO

LA

BALLONA

TRACT

M. R. 3 - 204

LOT 3

C.S.B-3052

NO.

LOT 2

NOV. 1959

NOV. 1959

SEE MARGINAL MAP ABOVE

NO. 18215

TRACT NO. 3755
LOT A
M. B. 41-58


D. MACHADO
M. R. 3-204
C.F. 64

TRACT


NO. LOT A
M. B. 21-139

1892

M. B. 120 -
LOT 1

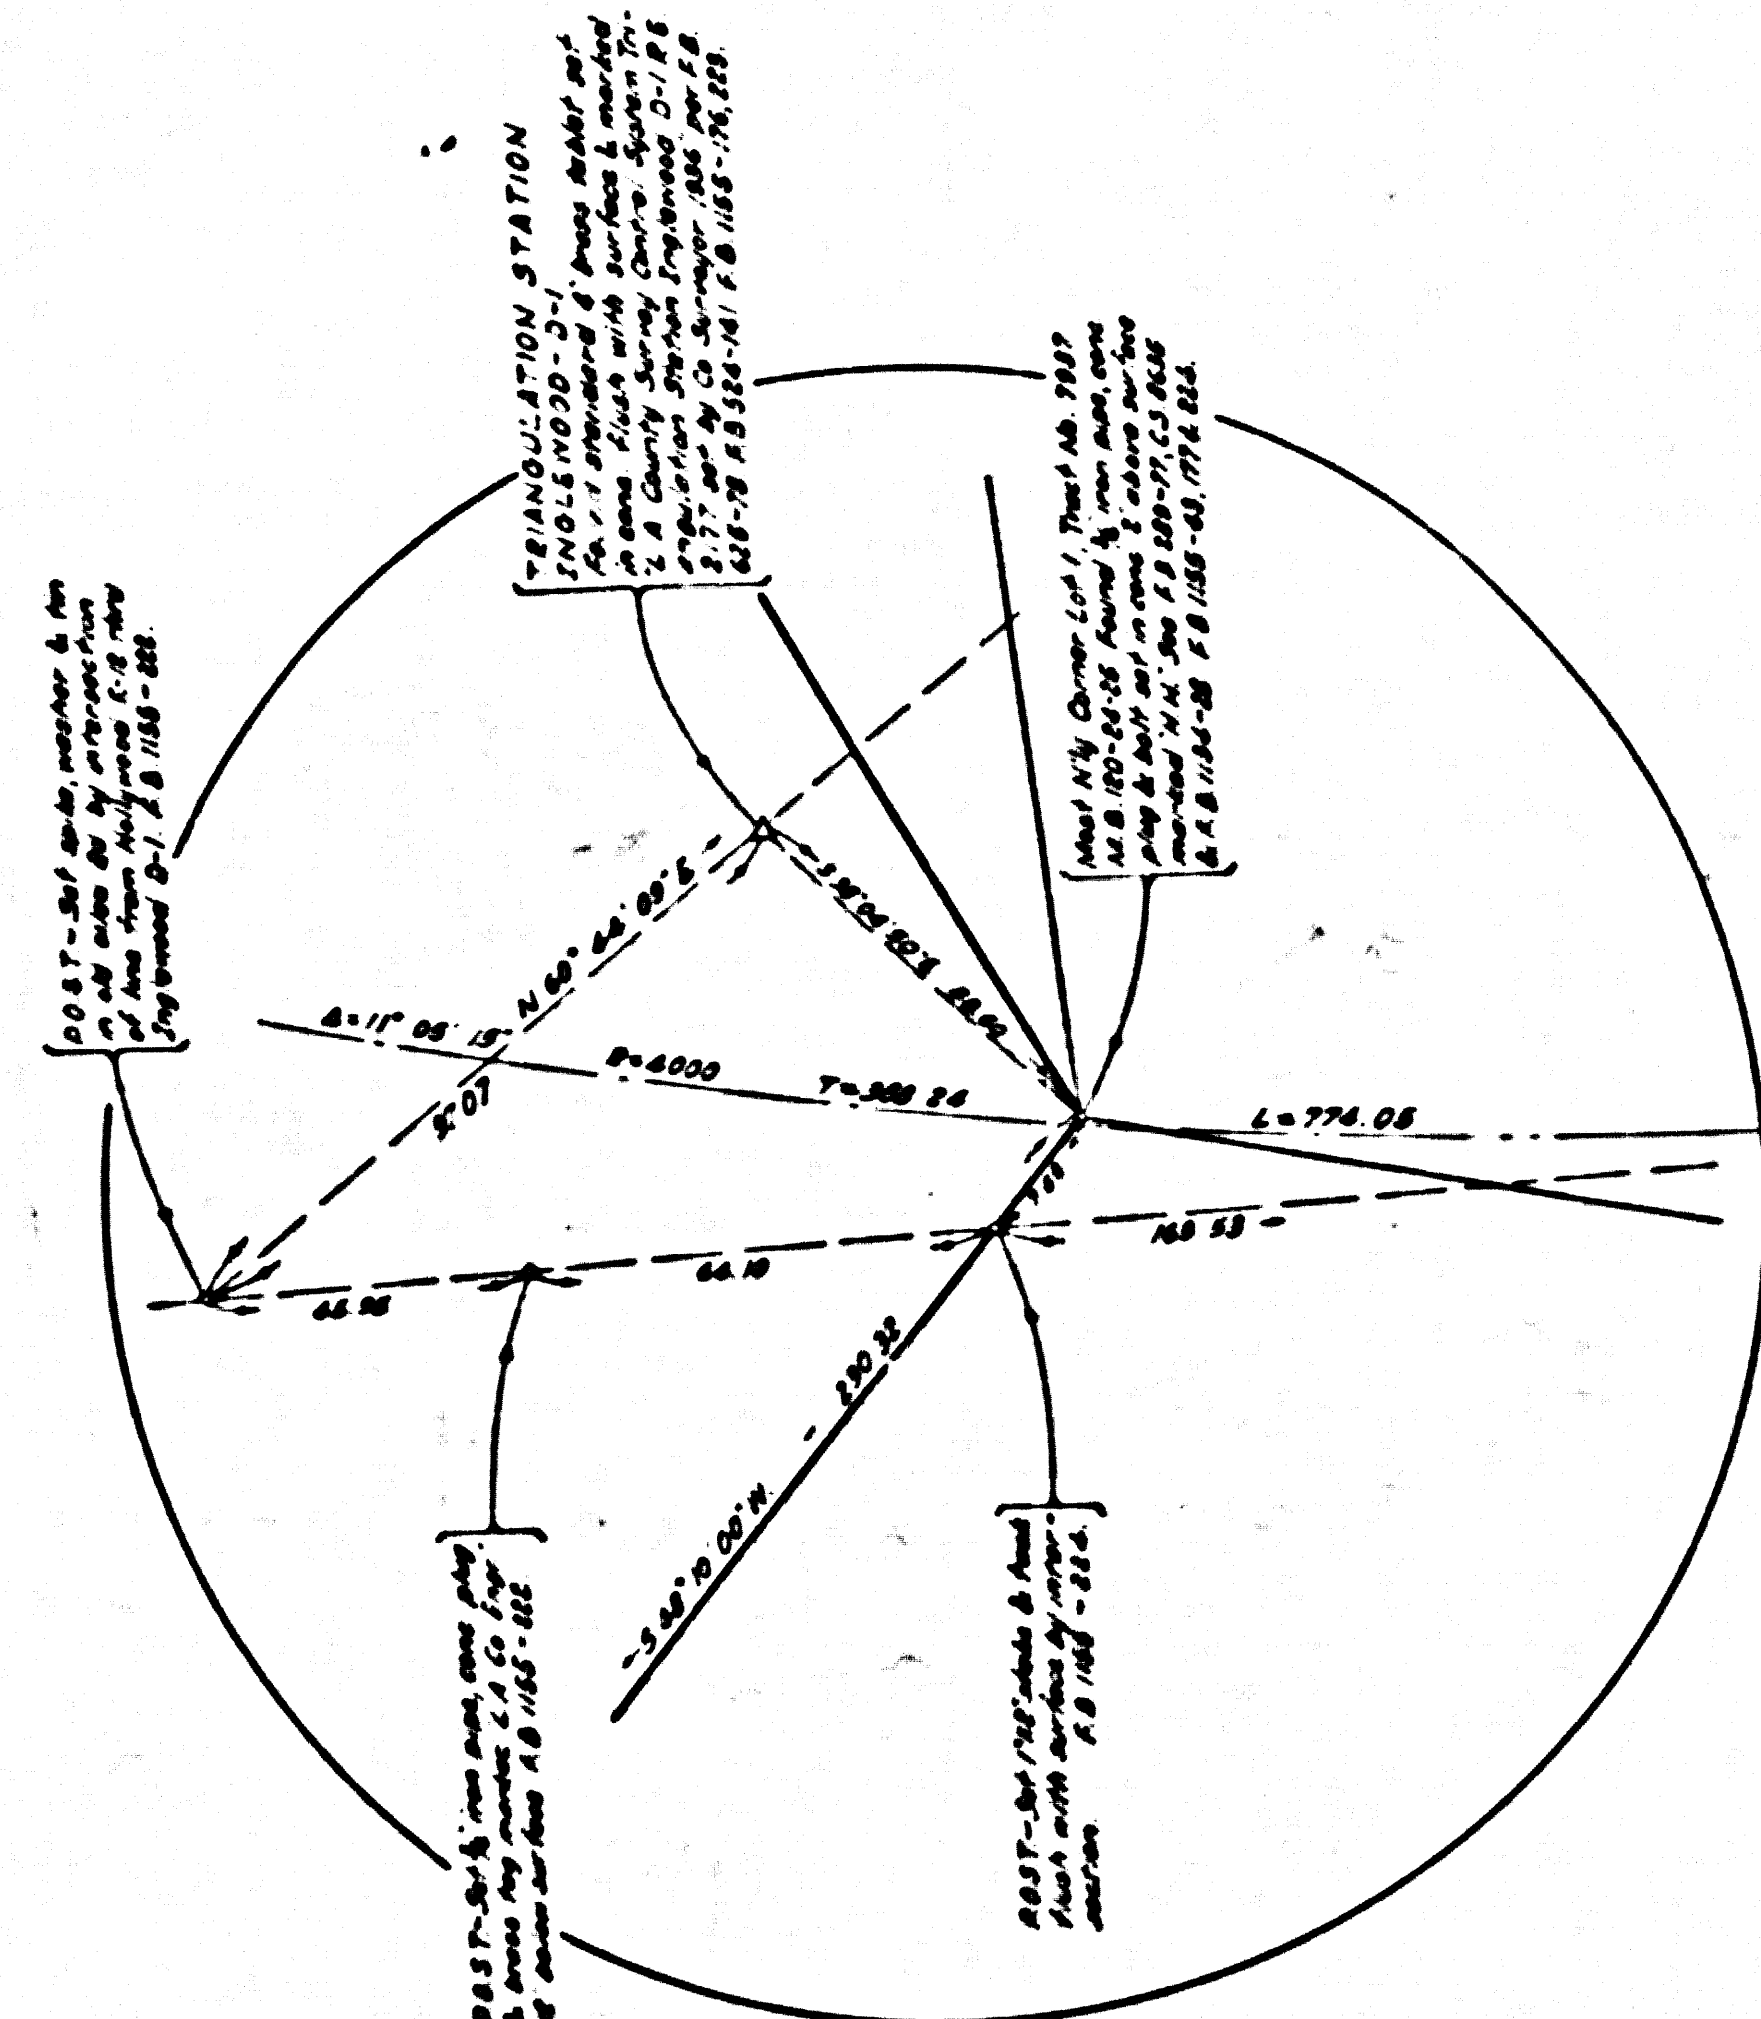

MARGINAL MAP
NO SCALE

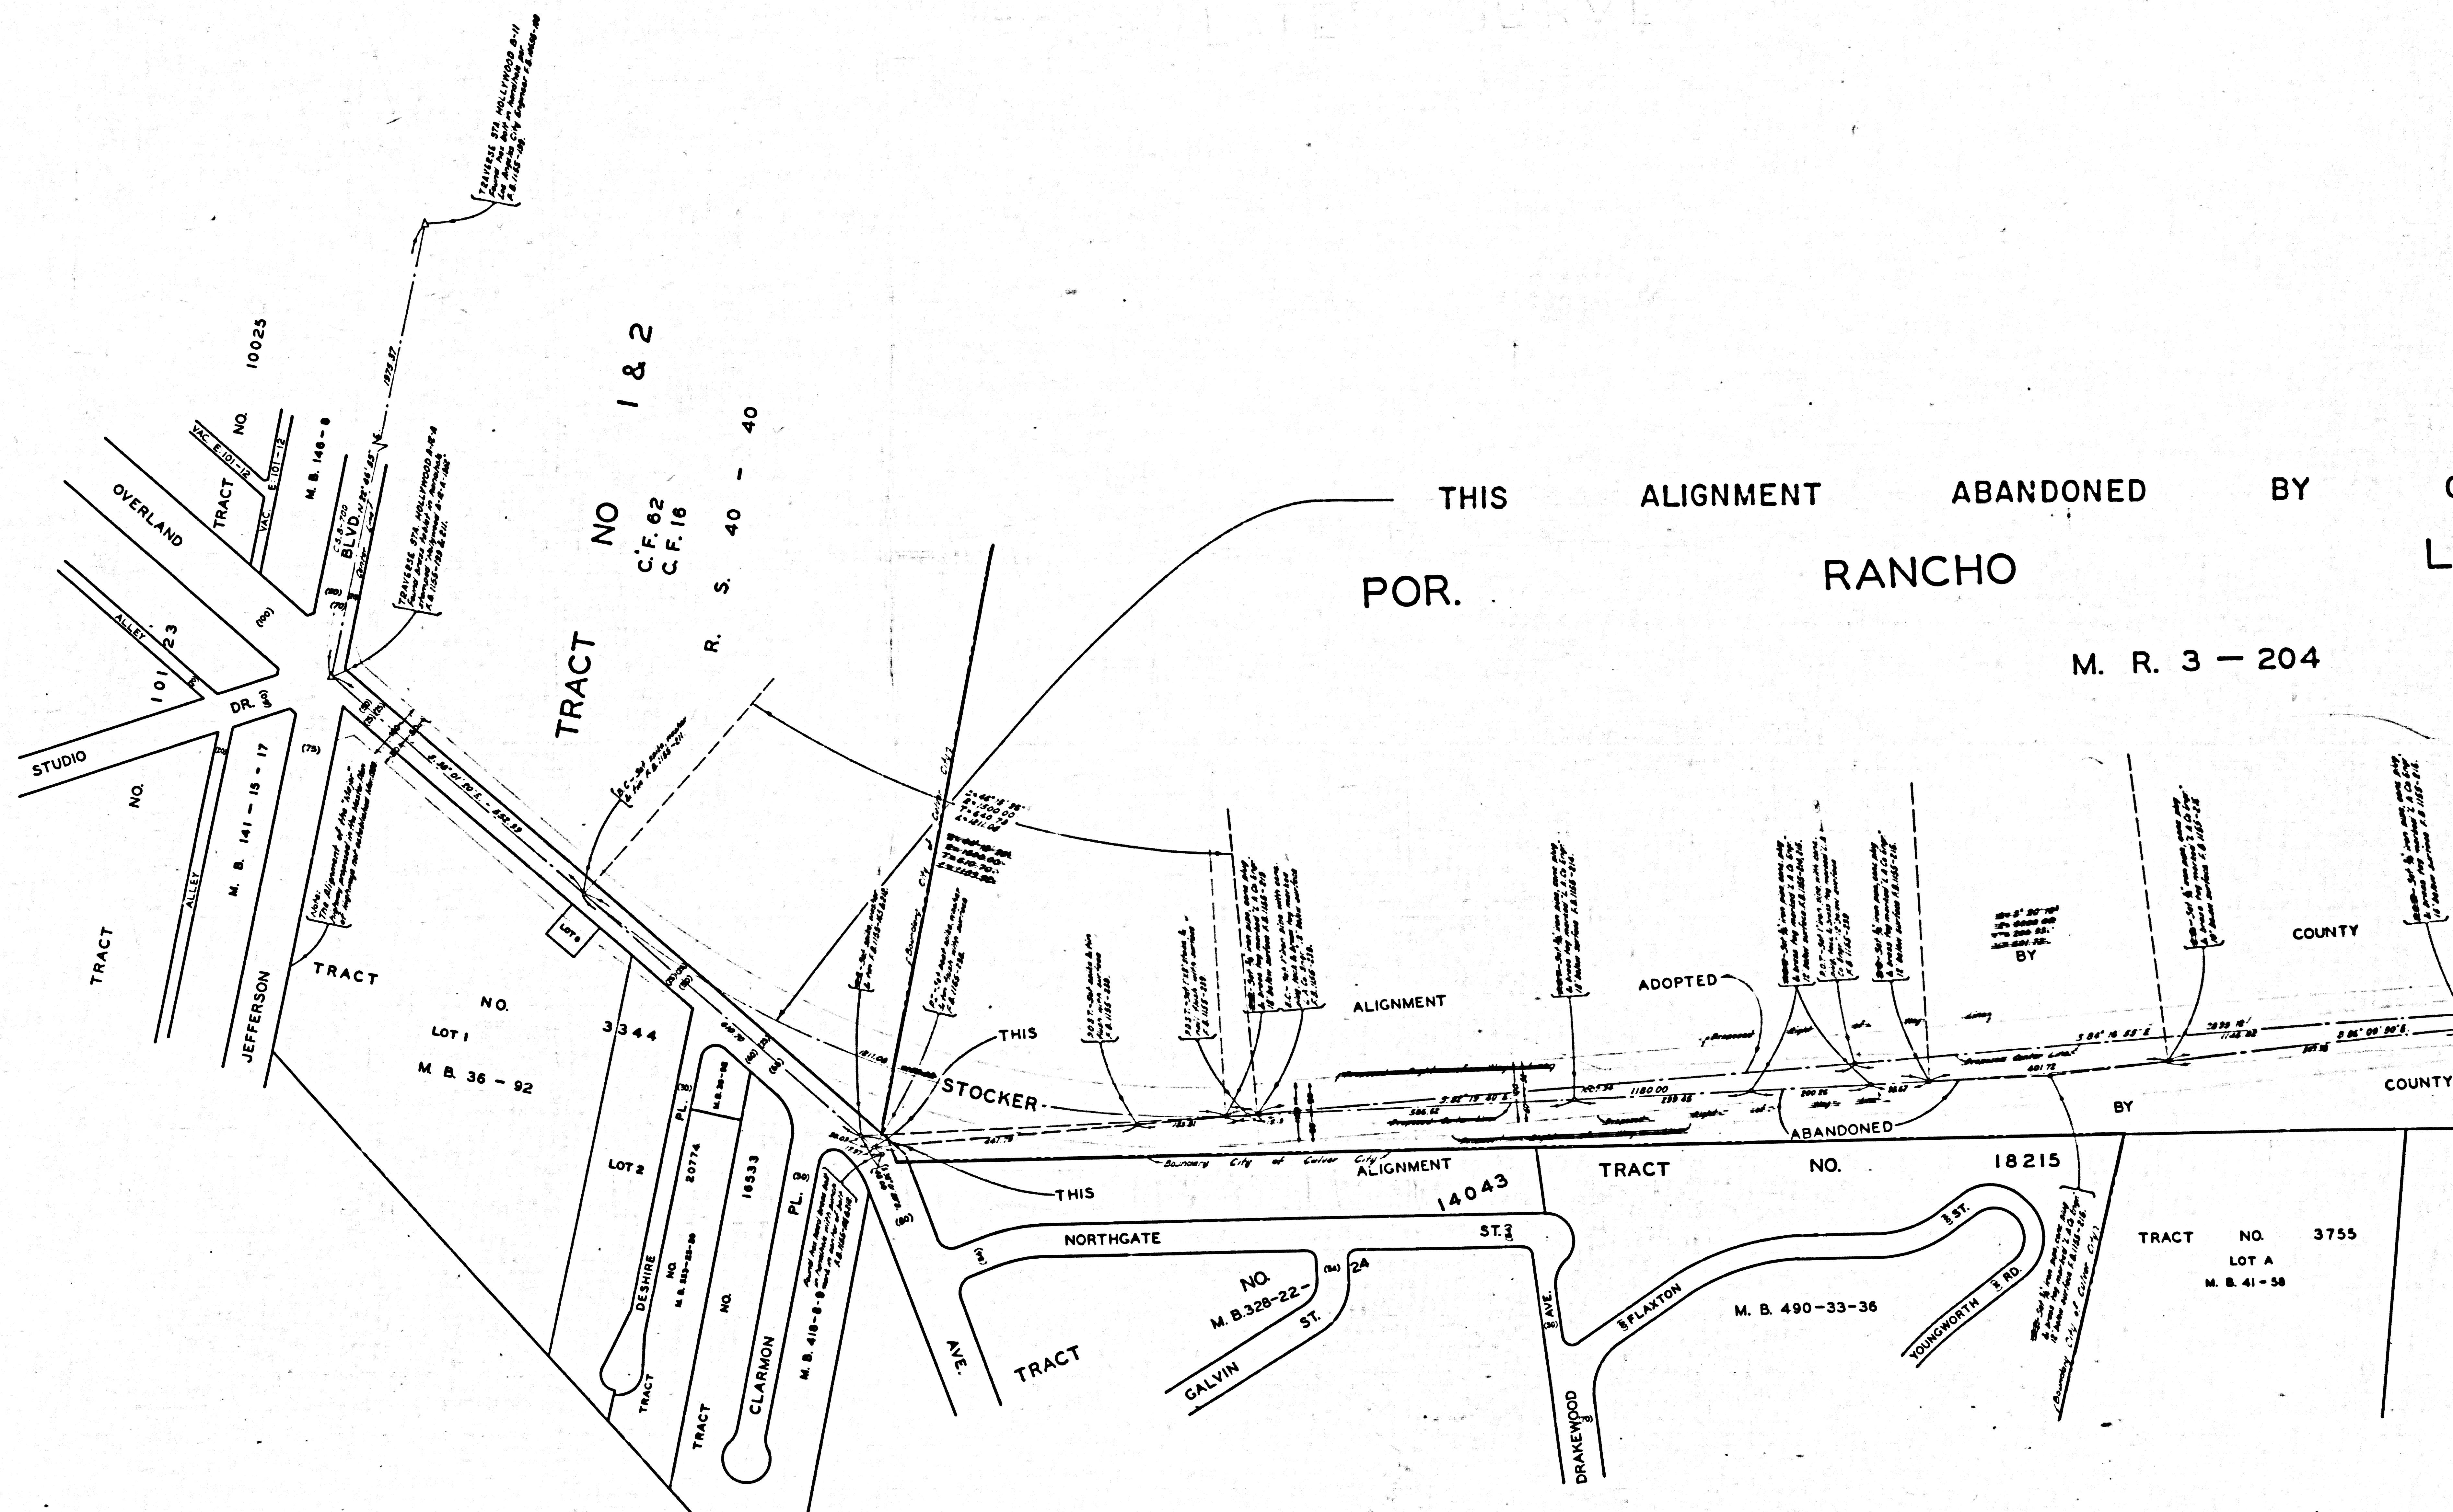

CSB-2645
A3 OF A3