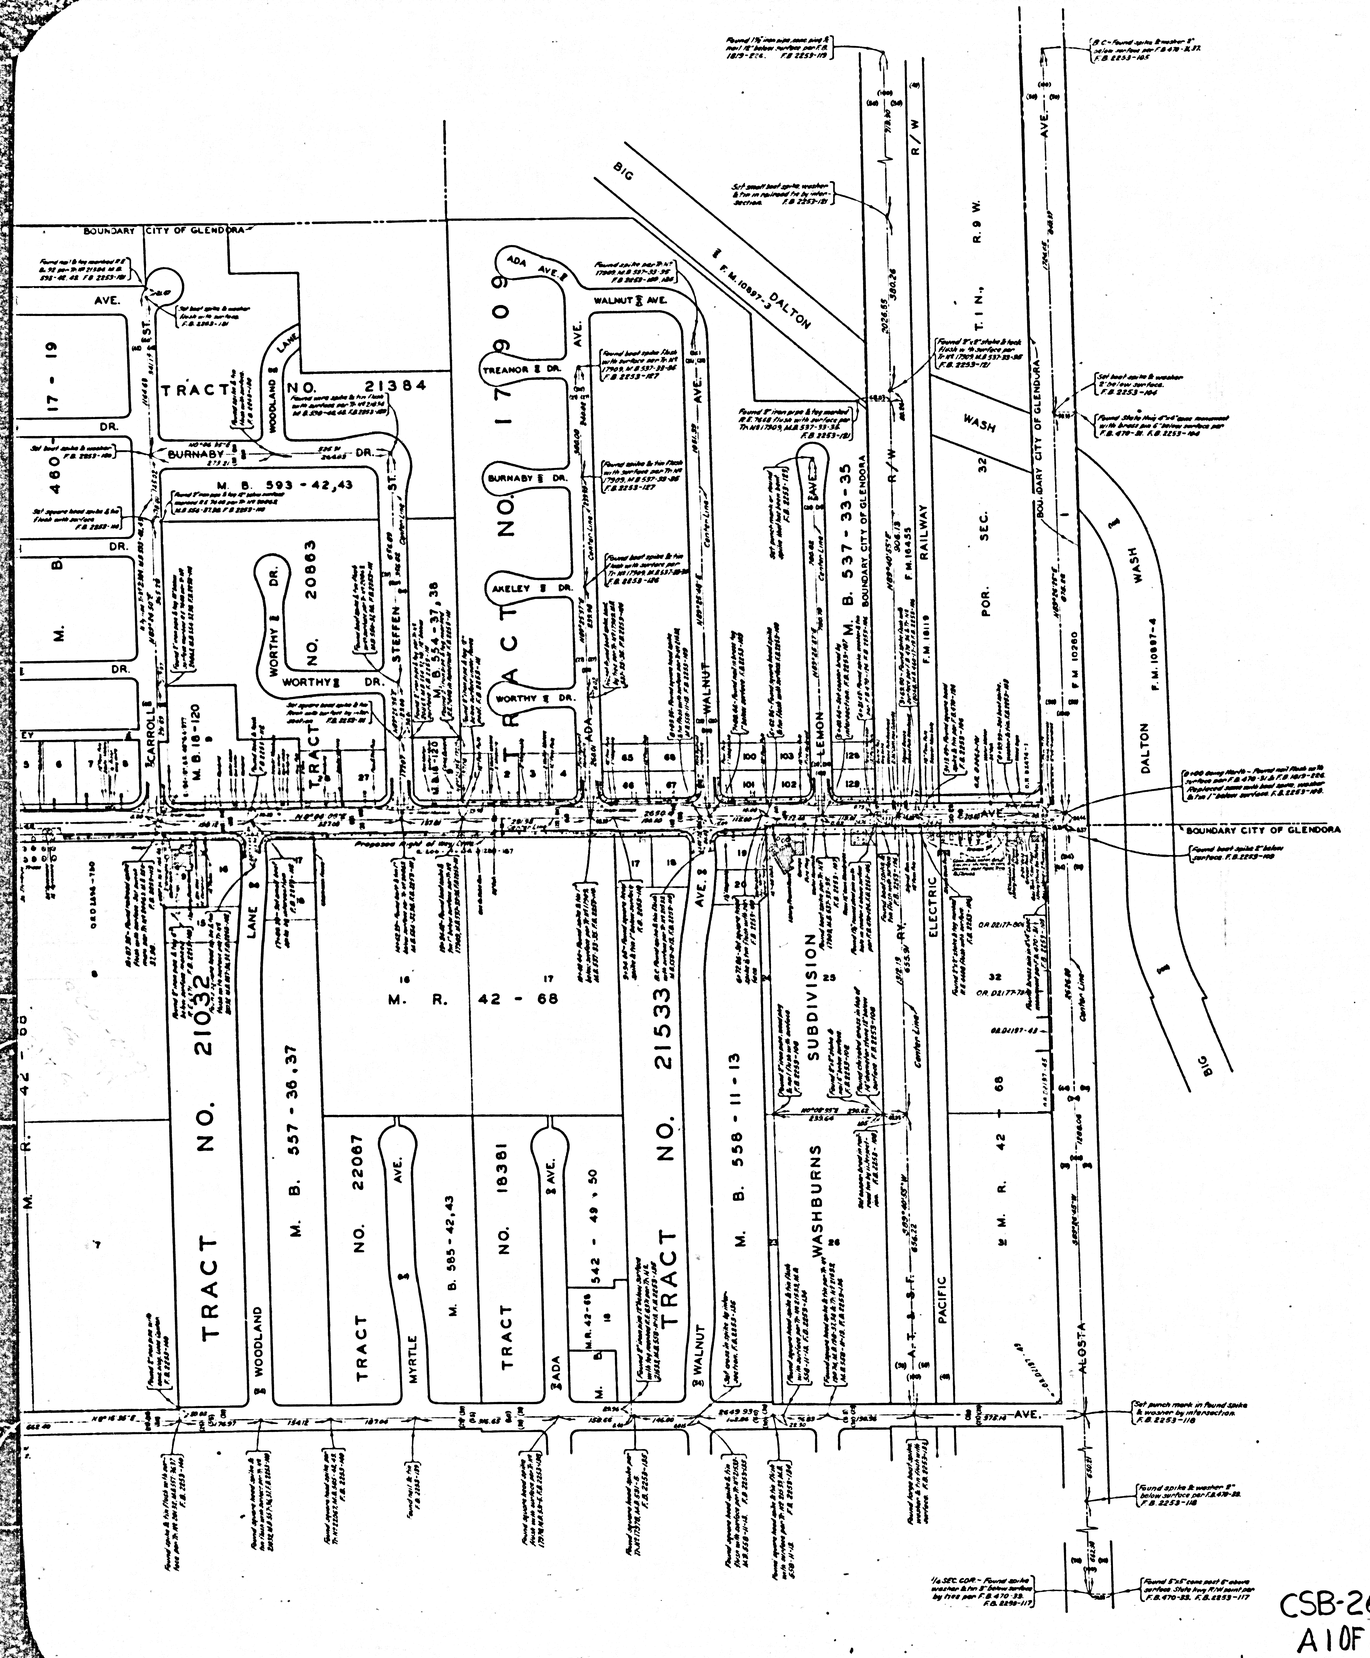

COUNTY OF LOS ANGELES
MAP OF
LORAINE AVENUE
FROM
ALOSTA AVENUE
TO
EAST PALM DRIVE

COUNTY SURVEYORS MAP NO. B-2659
SCALE:- 1 INCH = 100 FT.

JOB NUMBER 0075.57

JOHN A. LAMBIE - COUNTY ENGINEER
SURVEYED - 1957 & 1958

SURVEYED ON REQUEST OF THE REGIONAL PLANNING COMMISSION UNDER SEC. 79, ORD. 4099 BY LETTER DATED NOV. 13 & DEC. 11, 1957 AND BY BOARD ORDER DATED DEC 11, 1951.

BEARINGS ARE BASED ON THE CALIFORNIA COORDINATE SYSTEM ZONE 7, PER SEC. 8809 PUBLIC RESOURCES CODE SEE C.S. 8423.

F.B. 470 - 121-267
F.B. 2253 - 101-162

FIELD WORK BY H.E. GRANQUIST
OFFICE WORK BY R.L. GREEN
CHECKED BY H. AUSTIN
IM 48

CSB-2659
A 1 OF A 3

COUNTY SURVEYORS MAP NO. B-2659

¼ SEC. 29, T.1N., R.9W.

BOUNDARY CITY OF GLENDORA

TRACT NO. 20601

TRACT NO. 19312

TRACT NO. 19992

TRACT NO. 21376

TRACT NO. 21627

TRACT NO. 20014

TRACT NO. 19362

TRACT NO. 18068

TRACT NO. 18017-19

TRACT NO. 21384

TRACT NO. 17909

TRACT NO. 19210

TRACT NO. 21942

TRACT NO. 18398

TRACT NO. 21086

TRACT NO. 18208

TRACT NO. 4139

TRACT NO. 22340

TRACT NO. 20874

TRACT NO. 18572

TRACT NO. 20363

TRACT NO. 21032

TRACT NO. 22067

TRACT NO. 18381

TRACT NO. 20004

TRACT NO. 4060

TRACT NO. 20863

M. B. 481-34,35

M. B. 565-40

M. B. 497-19,20

M. B. 546-22,23

M. B. 554-16

M. B. 566-23,24

M. B. 543-49,50

M. B. 493-10,11

M. B. 460-17-19

M. B. 593-42,43

M. B. 588-13,14

M. B. 479-45,46

M. B. 611-21

M. B. 552-10,11

M. B. 472-7,8

M. B. 596-86,87

M. B. 549-34,35

M. B. 328-35,36

M. B. 595-83,84

M. B. 488-1,2

M. B. 557-36,37

M. B. 585-42,43

M. B. 542-49,50

M. B. 42-68

M. B. 16-120

POR. SEC. 29, T.1N., R.9W.

BURNABAY AVE.

HUMPHREYS WAY

BAXTER DR.

CYPRESS AVE.

COMSTOCK AVE.

LA FLORA LANE

RANCH LANE

LEADORA

WHITCOMB

MEDA

MOUNTAIN VIEW

DALTON

FOOTHILL BLVD.

BENNETTS

ELWOOD AVE.

LORAINE AVE.

PFLUEGER AVE.

AKELEY DR.

WORTHY DR.

ALLEY

TREANOR AVE.

WOODLAND LANE

STEFFEN ST.

CARROLL

MYRTLE AVE.

ADA AVE.

CSB-2659
A 2 OF A 3

COUNTY SURVEYOR'S MAP NO. B-3529

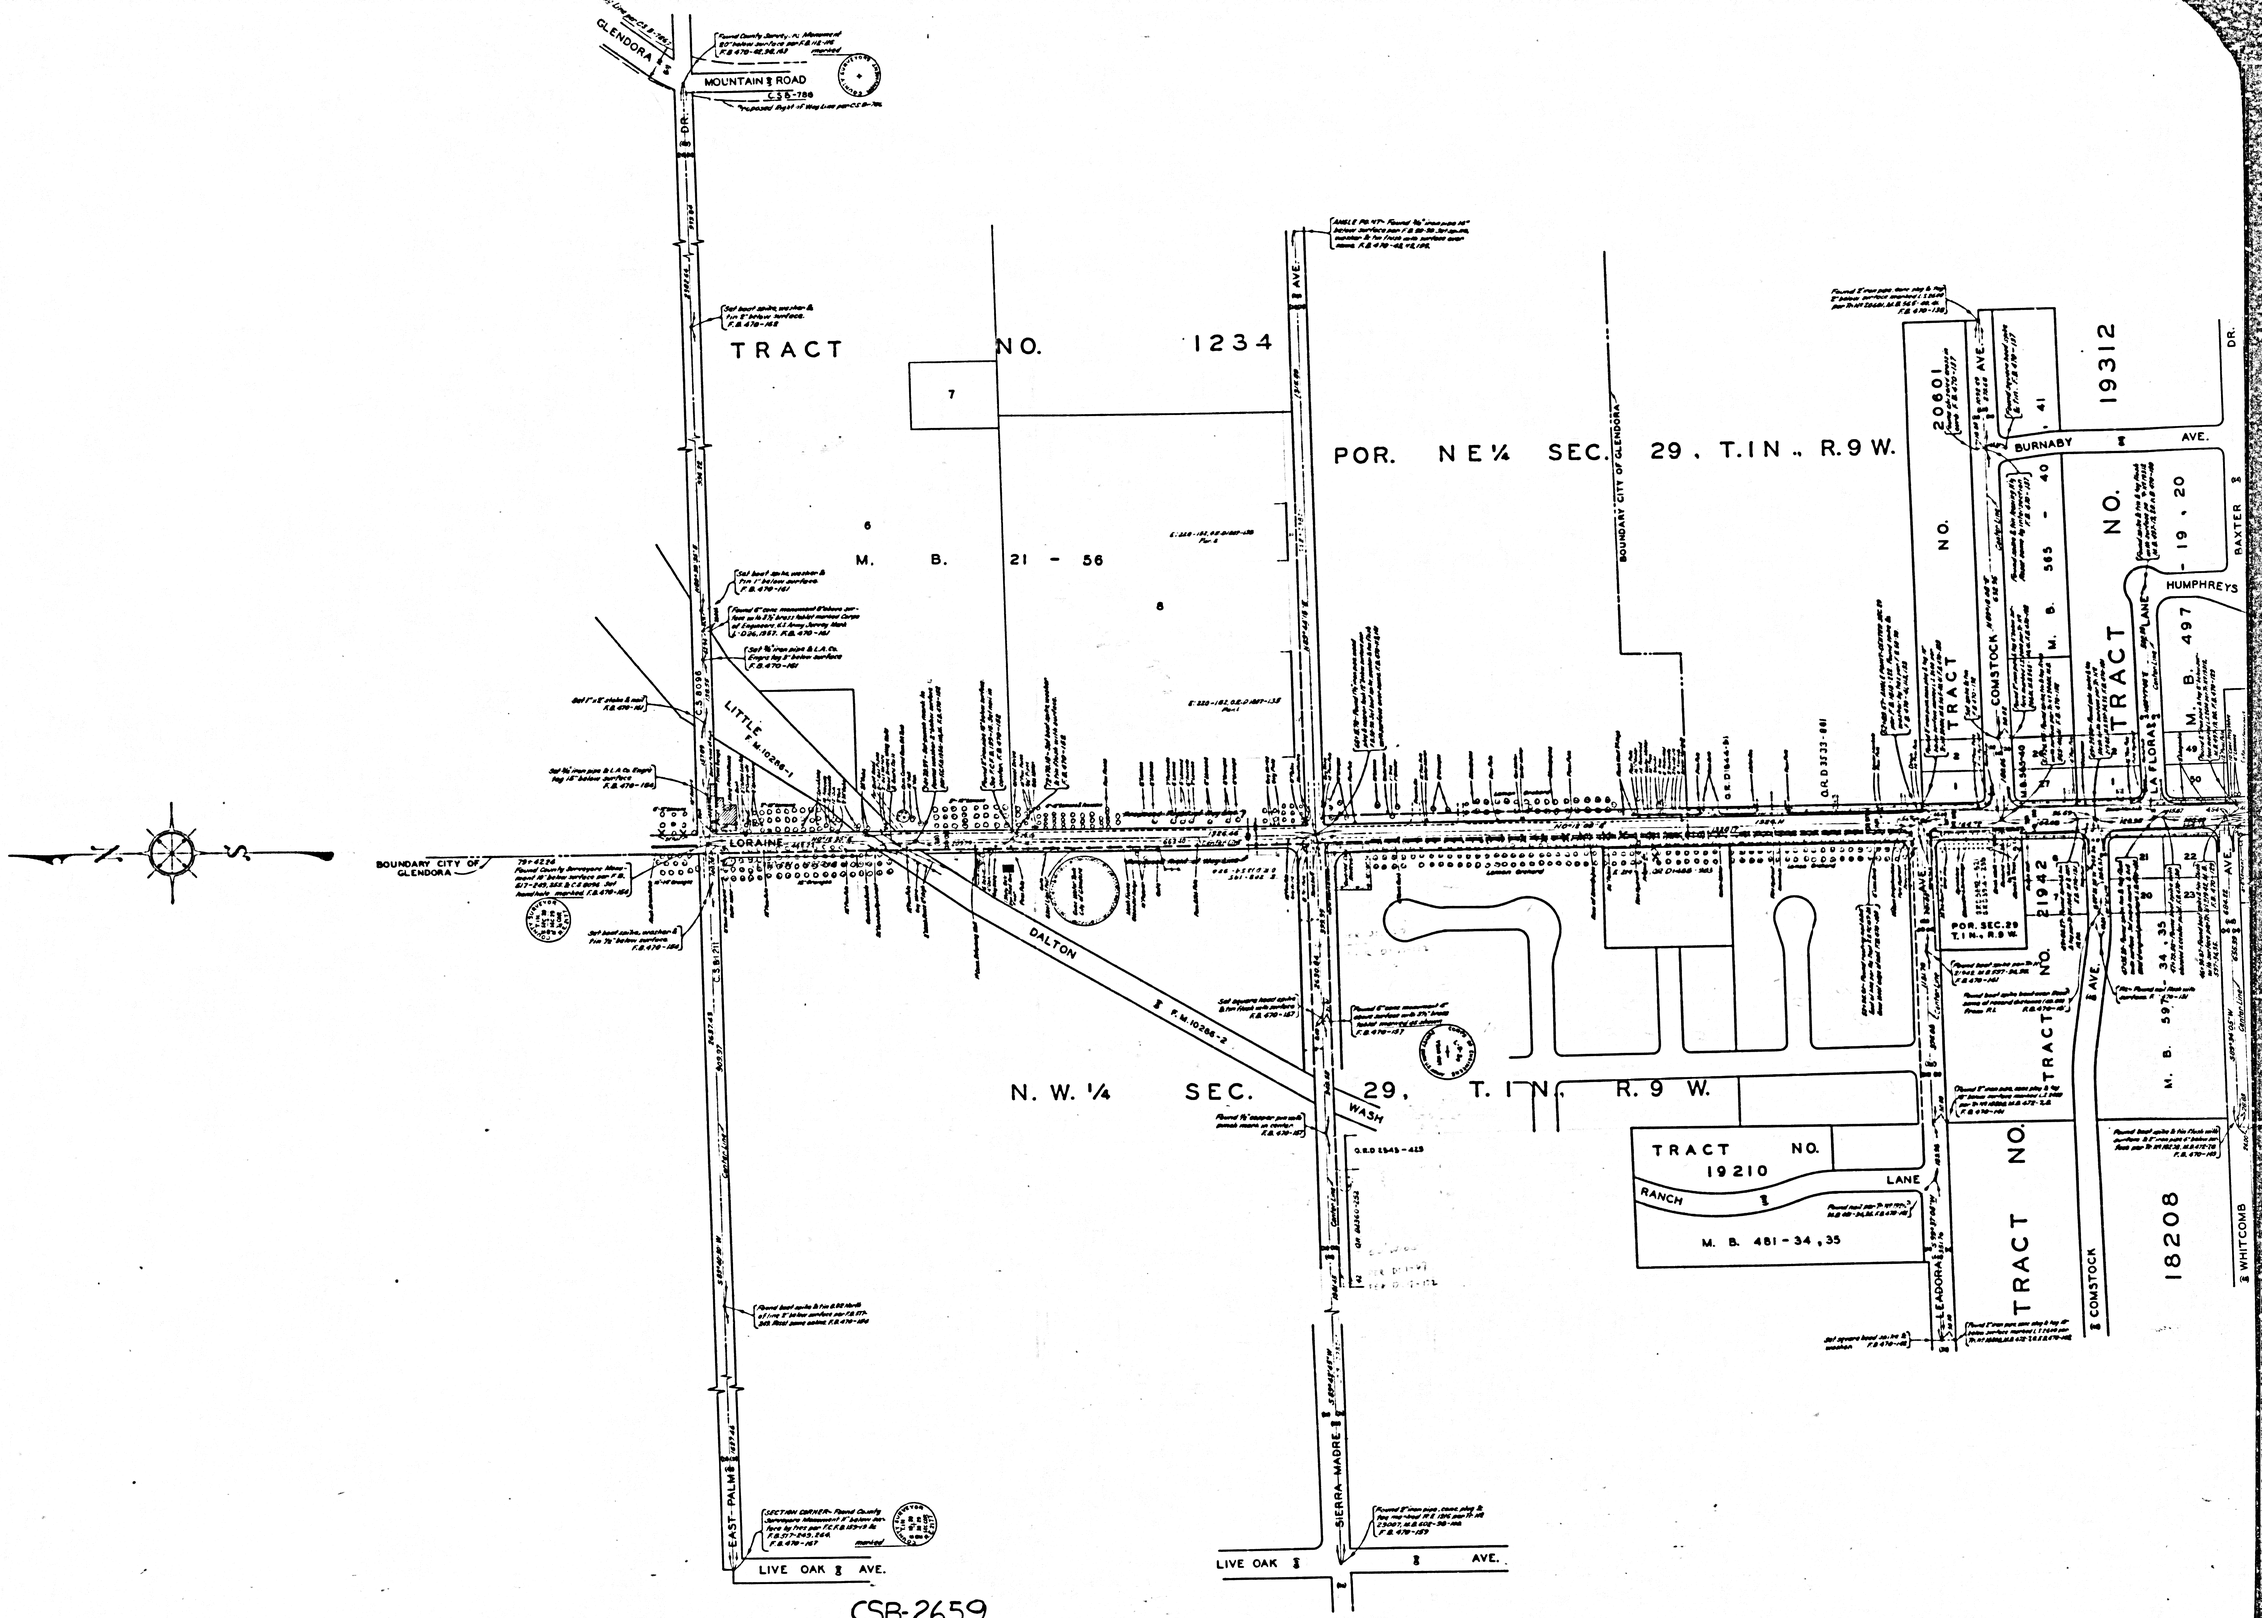

CSB-2659
A3 OF A3

COUNTY SURVEYOR'S MAP NO. B-3529