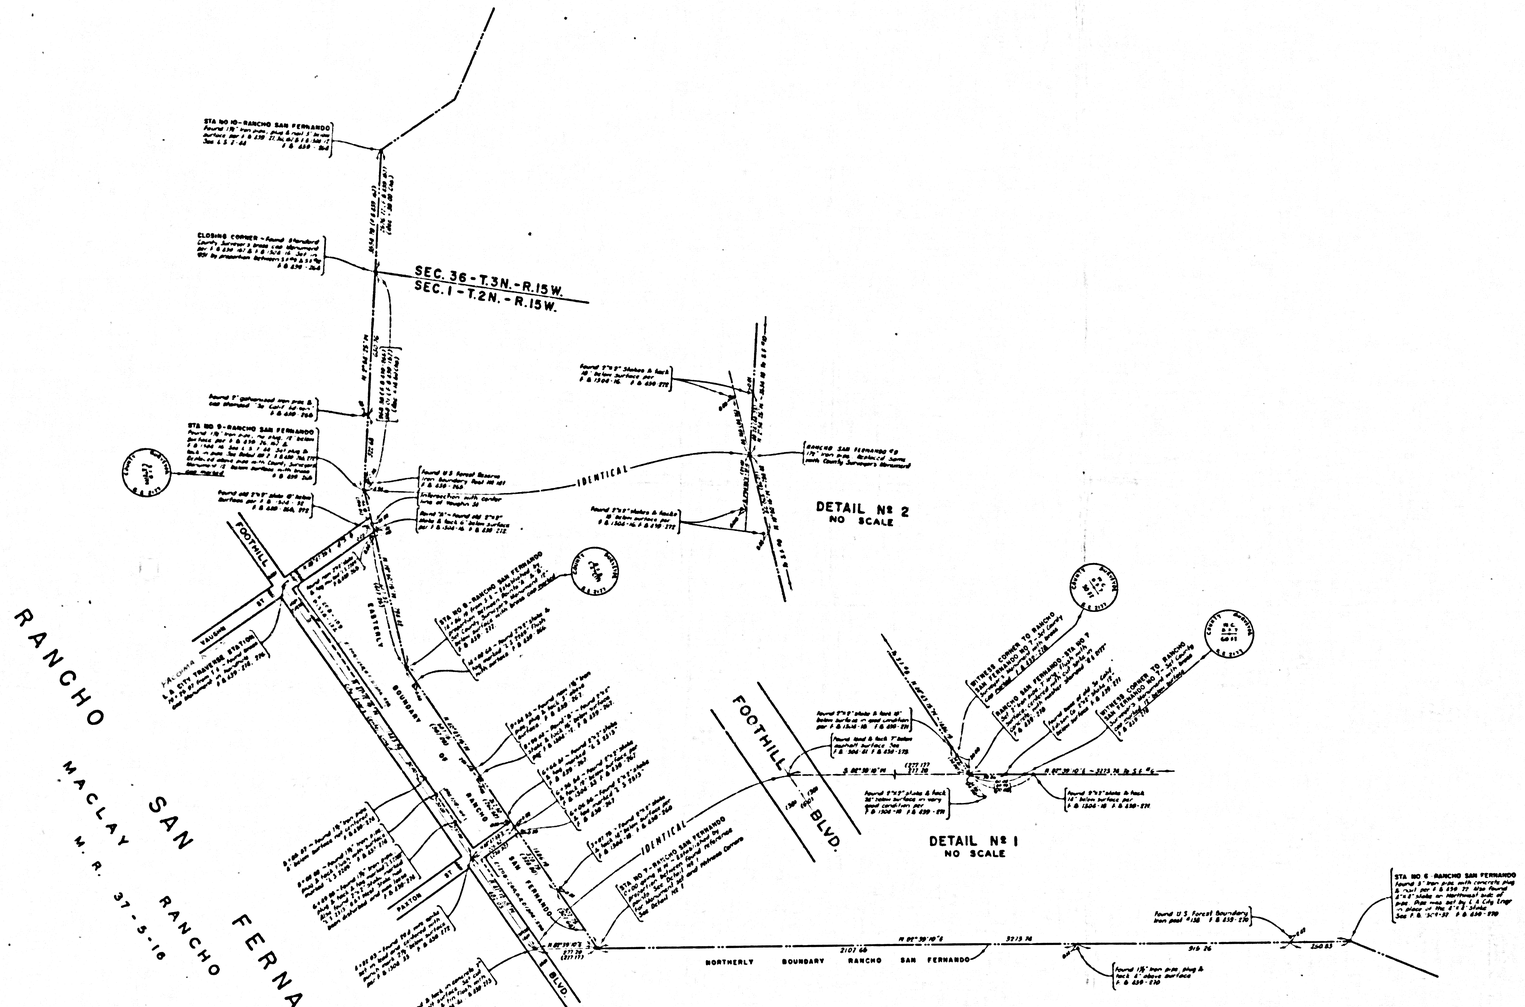

RANCHO SAN FERNANDO

MACLAY RANCHO

M. R. 37 - 5 - 16

CSB 2662
A1 OF A1

COUNTY OF LOS ANGELES

MAP OF

BOUNDARY OF RANCHO SAN FERNANDO

BETWEEN STATIONS 6 & 9

COUNTY SURVEYORS MAP NO. B-2662
SCALE - 1 INCH = 200 FT.

JOB NUMBER 0302.01

JOHN A. LAMBIE - COUNTY ENGINEER
SURVEYED AUG. TO OCT. 1948

THIS WORK DONE IN COMPLIANCE WITH STATE LAW REQUIRING THE COUNTY ENGINEER TO PERPETUATE ORIGINAL GOVERNMENT CORNERS FOUND IN PERISHABLE CONDITION.

BEARINGS ARE BASED ON THE BEARING OF FOOTHILL BOULEVARD AS SHOWN ON L.S. 31-34.

F. B. 439-260-278

FIELD WORK BY..... F. C. HOWARD
OFFICE WORK BY..... K. R. McPHERSON
M. HAMASU
CHECKED BY..... K. R. McPHERSON
S. H. MILLER

THIS IS A RETRACEMENT OF THE RANCHO BOUNDARY AS SHOWN IN CITY ENGINEERS F.B. 12262-66 & 67, A PHOTOGRAPHIC COPY OF WHICH IS FILED AS COUNTY SURVEYORS F. B. 1304-16-18.

I.M.53