


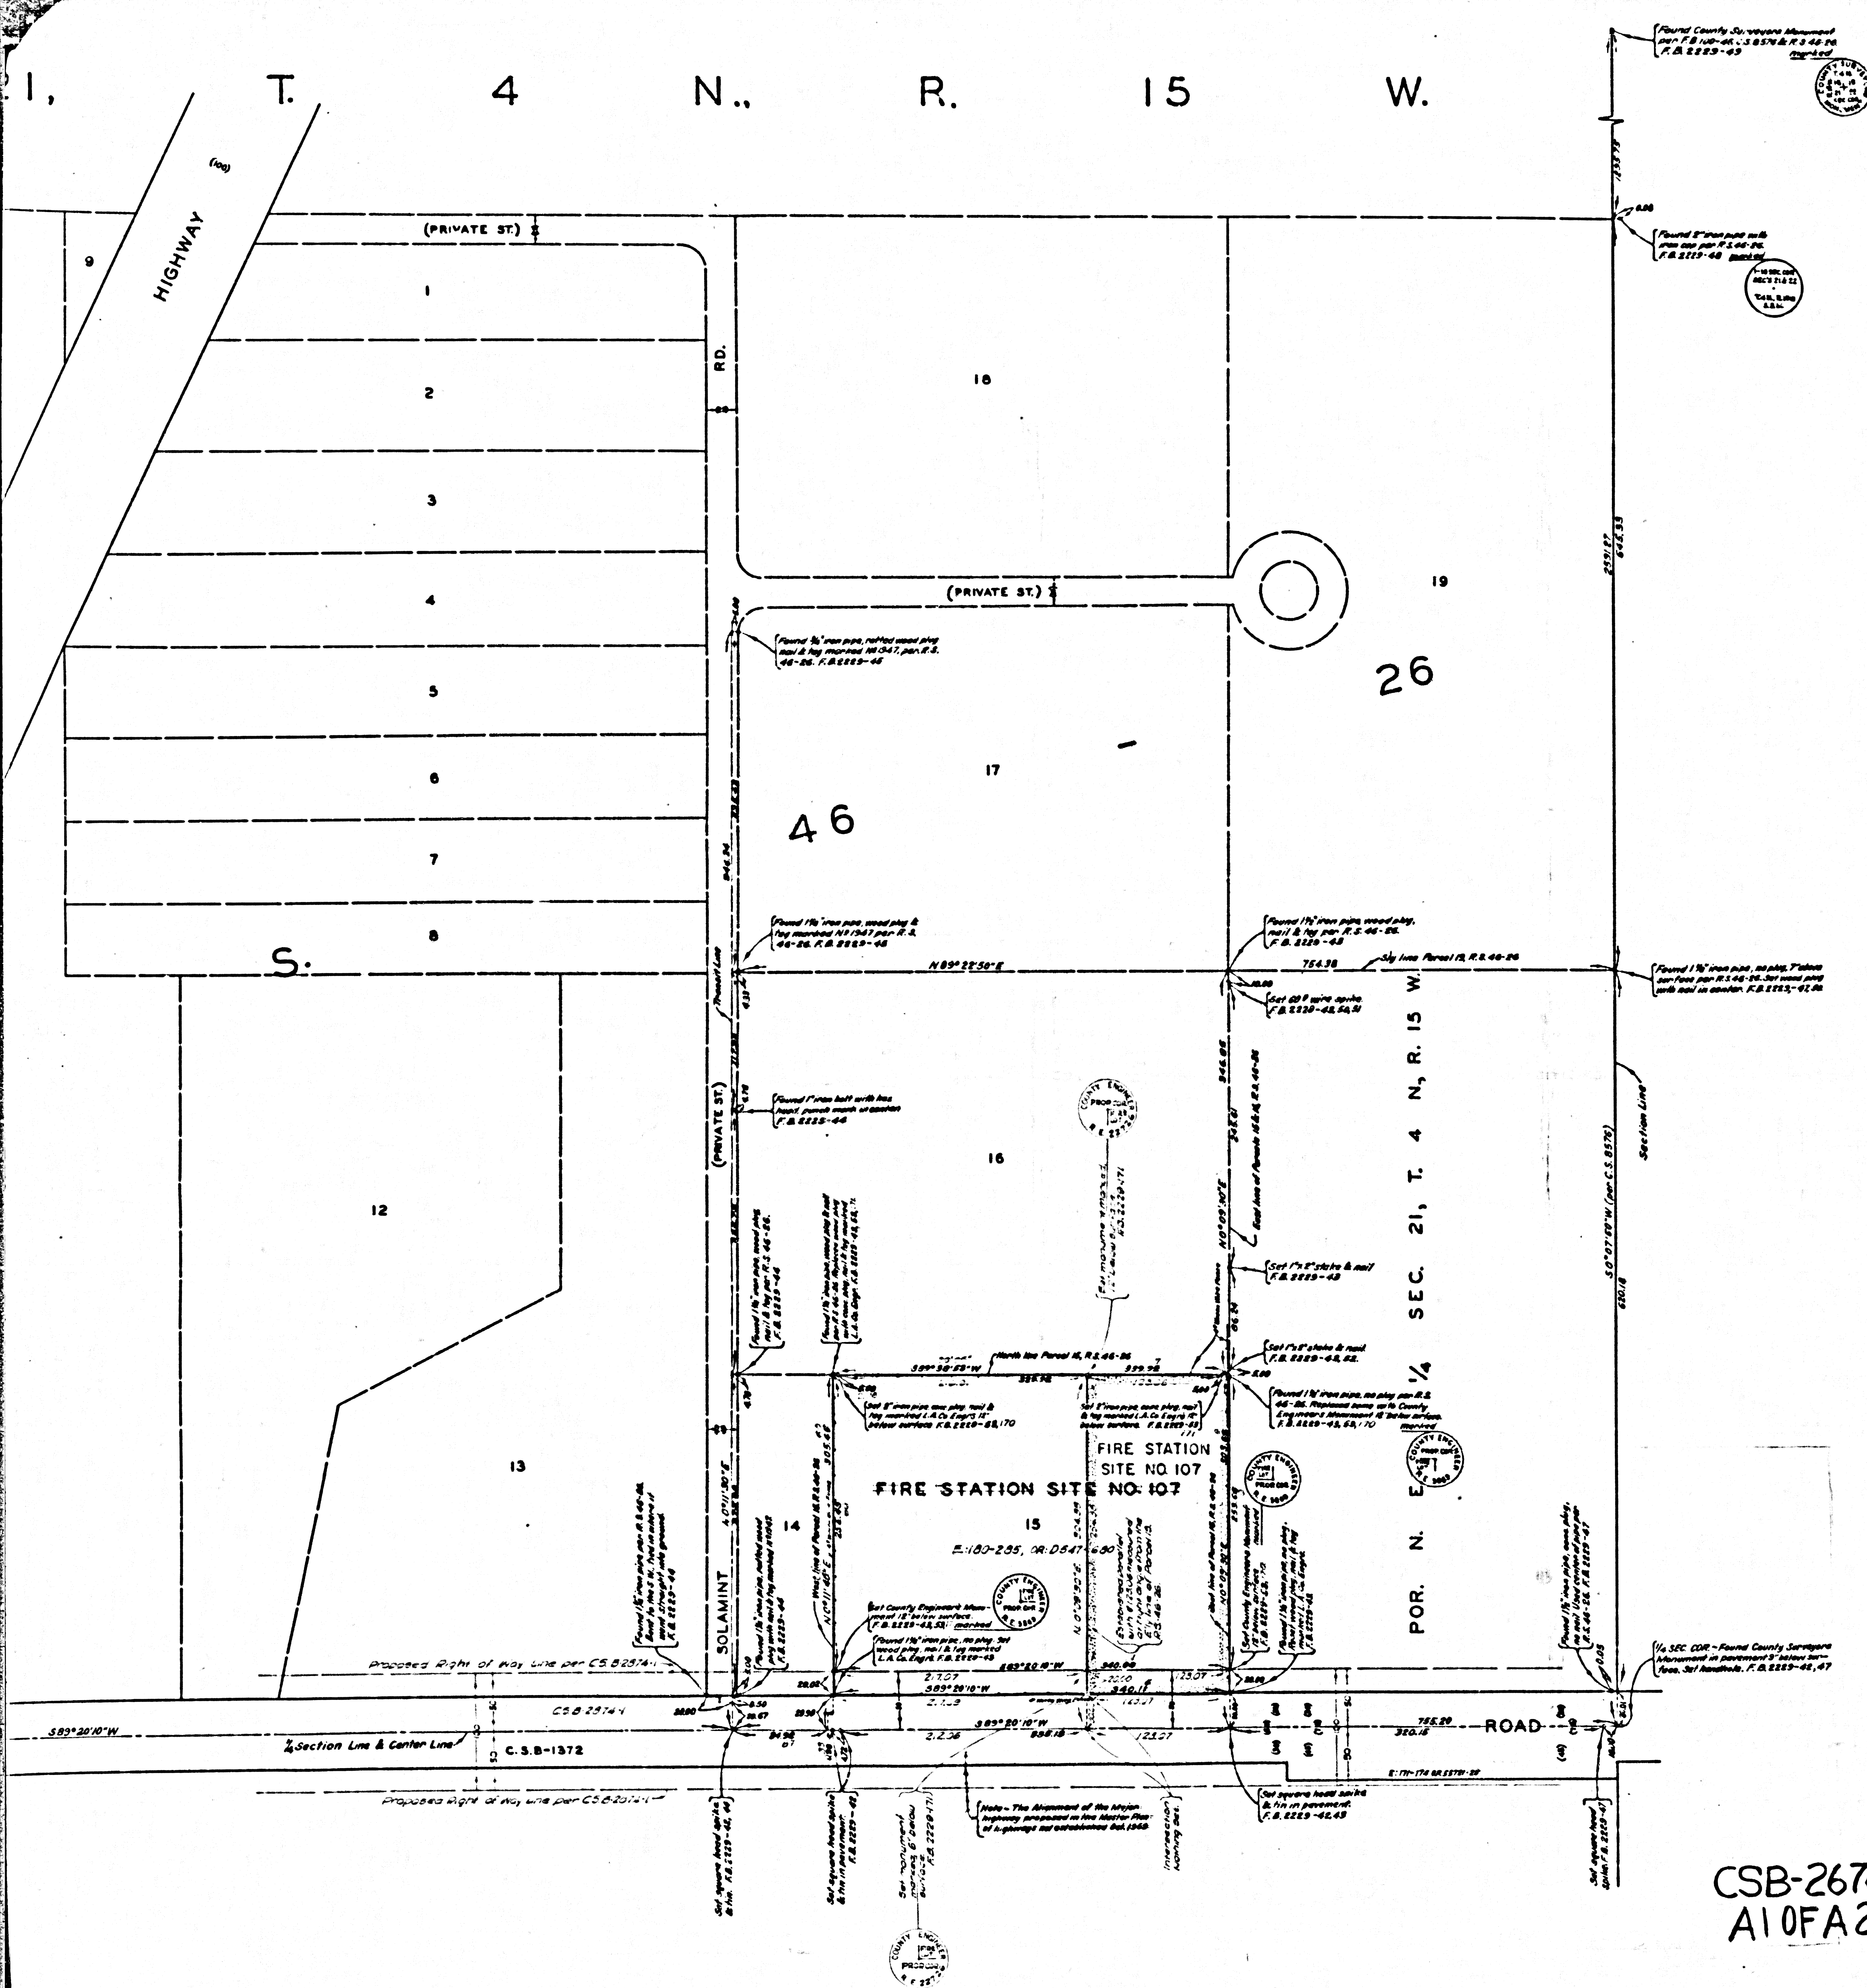

COUNTY OF LOS ANGELES
 MAP OF
**LOS ANGELES COUNTY
 FIRE STATION SITE
 NO. 107
 SOLEMINT AREA**
 BEING PARCEL 15, R. S. 46-26, A SUBDIVISION
 OF A PORTION OF SEC. 21, T. 4 N., R. 15 W.
 COUNTY SURVEYORS MAP NO. B-2678
 SCALE-1 INCH = 50 FT.

JOB NUMBER 0038.44
 JOHN A. LAMBIE - COUNTY ENGINEER
 SURVEYED AUGUST, 1959
 SURVEYED ON REQUEST OF THE CHIEF ENGINEER
 COUNTY FIRE PROTECTION DISTRICTS
 UNDER SEC. 78 ORD. 4099 BY LETTER
 DATED JULY 27, 1959
 BEARINGS ARE BASED ON THE BEARING OF
 EAST LINE OF SEC. 21, T. 4 N., R. 15 W. PER C.S. 6576
 R. S. 2229-41-93

FIELD WORK BY C.L. WRIGHT
 OFFICE WORK BY R.L. GREEN
 CHECKED BY W.J. BRENNER
 NOTE - FOR TOPOGRAPHY PRIOR TO CONSTRUCTION
 SEE SURVEY DIVISION MAP NO. P.T.-D-426.
 Boundary revised per Aerial Photo, revised date 2-7-77 by S.A. 45-77.

CSB-2676
 A10FA2

INDEX 65
 264 137

N. E. 1/4 SEC. 21, T. 4 N.

