


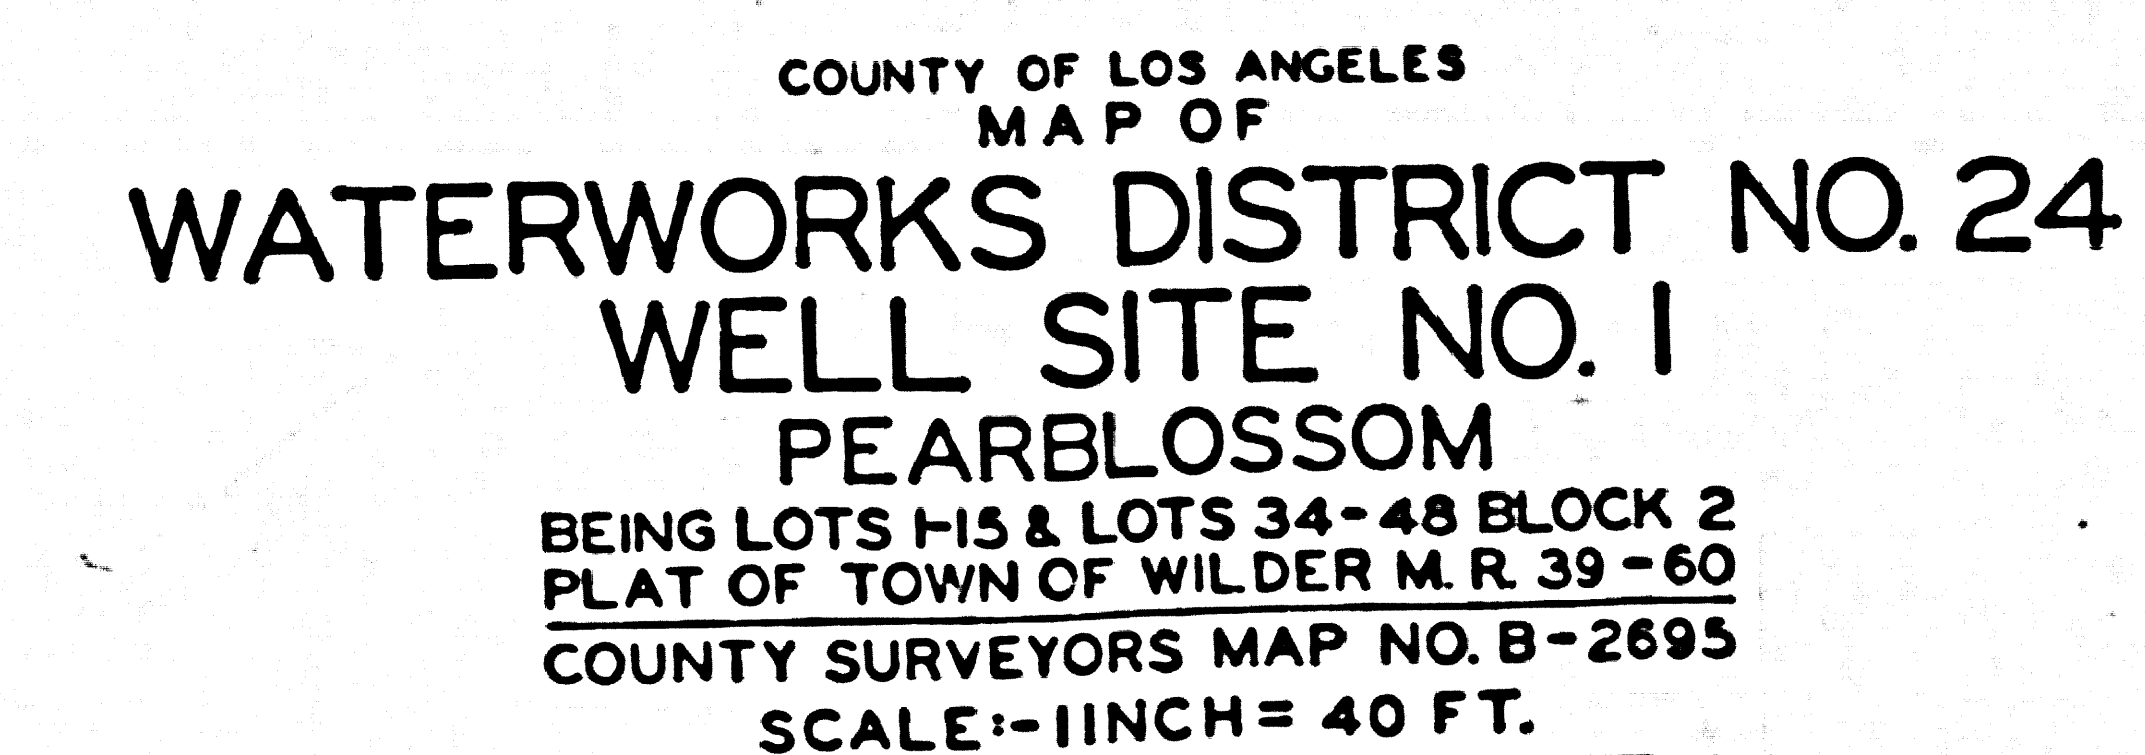

COUNTY OF LOS ANGELES
MAP OF

MAP OF
WATERWORKS DISTRICT NO. 24
WELL SITE NO. 1

PEARBLOSSOM
BEING LOTS 115 & LOTS 34-48 BLOCK 2
PLAT OF TOWN OF WILDER M.R. 39-60
COUNTY SURVEYORS MAP NO. B-2693
SCALE:-1 INCH= 40 FT.

JOB NUMBER 0302.01

JOHN A. LAMBIE - COUNTY ENGINEER
SURVEYED DECEMBER 1959

SURVEYED ON REQUEST OF THE COUNTY ENGINEER
PER LETTER DATED JULY 24, 1959 AND UNDER
AUTHORITY OF THE BOARD OF SUPERVISORS BY
ORDER DATED FEB. 26, 1940

BEARINGS ARE BASED ON THE BEARING OF THE
WESTERLY LINE OF SECTION 10, T. 9 N., R. 10 W.
PER C.S. 8734

F B 2202 - 200-277

FIELD WORK BY.....S. HALISCKY
OFFICE WORK BY.....A. SNYDER
CHECKED BY.....S. H. MILLER

INDEX 66

CSB-2695
A1 OF A2

