


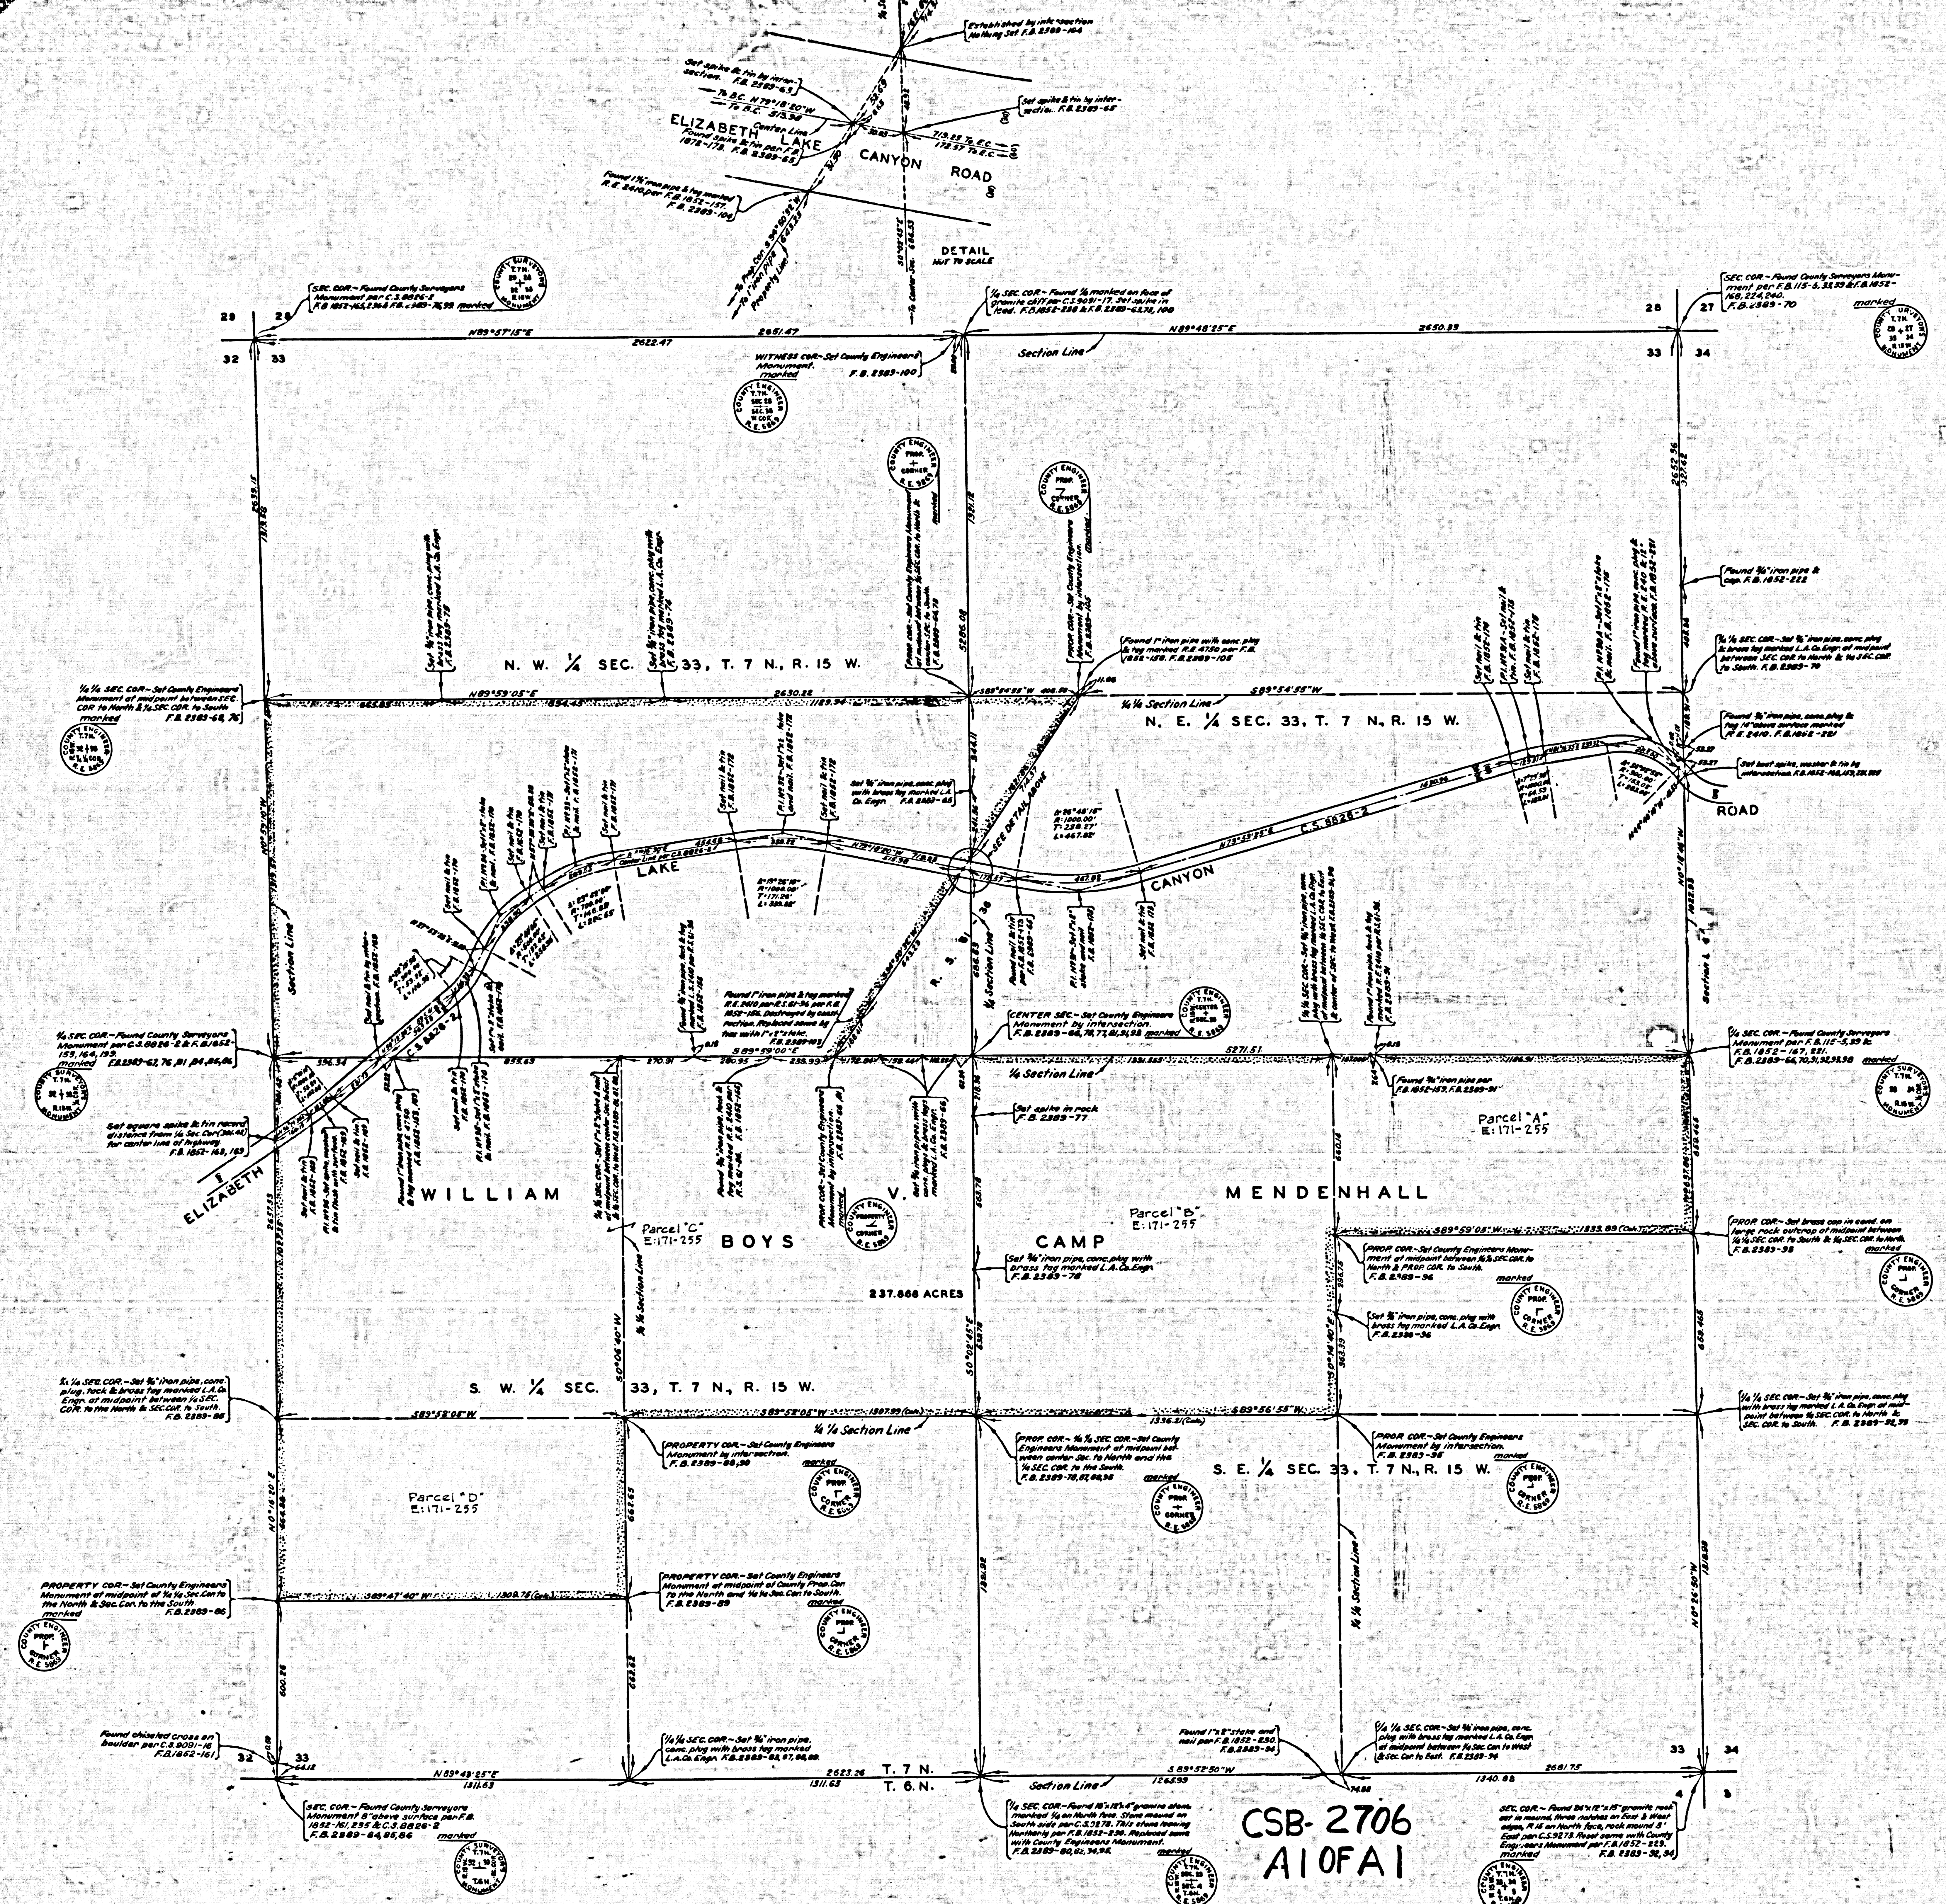

COUNTY OF LOS ANGELES
MAP OF
**WILLIAM V. MENDENHALL
BOYS CAMP**
BEING A PORTION OF SEC. 33, T. 7 N., R. 15 W.
COUNTY SURVEYORS MAP NO B-2706
SCALE=1 INCH=200 FT.
JOB NUMBER 0060.09
JOHN A. LAMBIE-COUNTY ENGINEER
SURVEYED-1957
SURVEYED ON REQUEST OF THE CHIEF
ADMINISTRATIVE OFFICER UNDER SEC. 79
ORD. 4099 BY LETTER DATED MAY 7, 1957.
BEARINGS ARE BASED ON THE BEARING
OF ELIZABETH LAKE CANYON ROAD AS
SHOWN ON C.S. 8826-2
F.B. 1852-151-253
F.B. 2389-81-100
FIELD WORK BY R.C. DALE
OFFICE WORK BY R.L. GREEN
CHECKED BY W.J. BRENNER

CSB-2706
A10FA1