



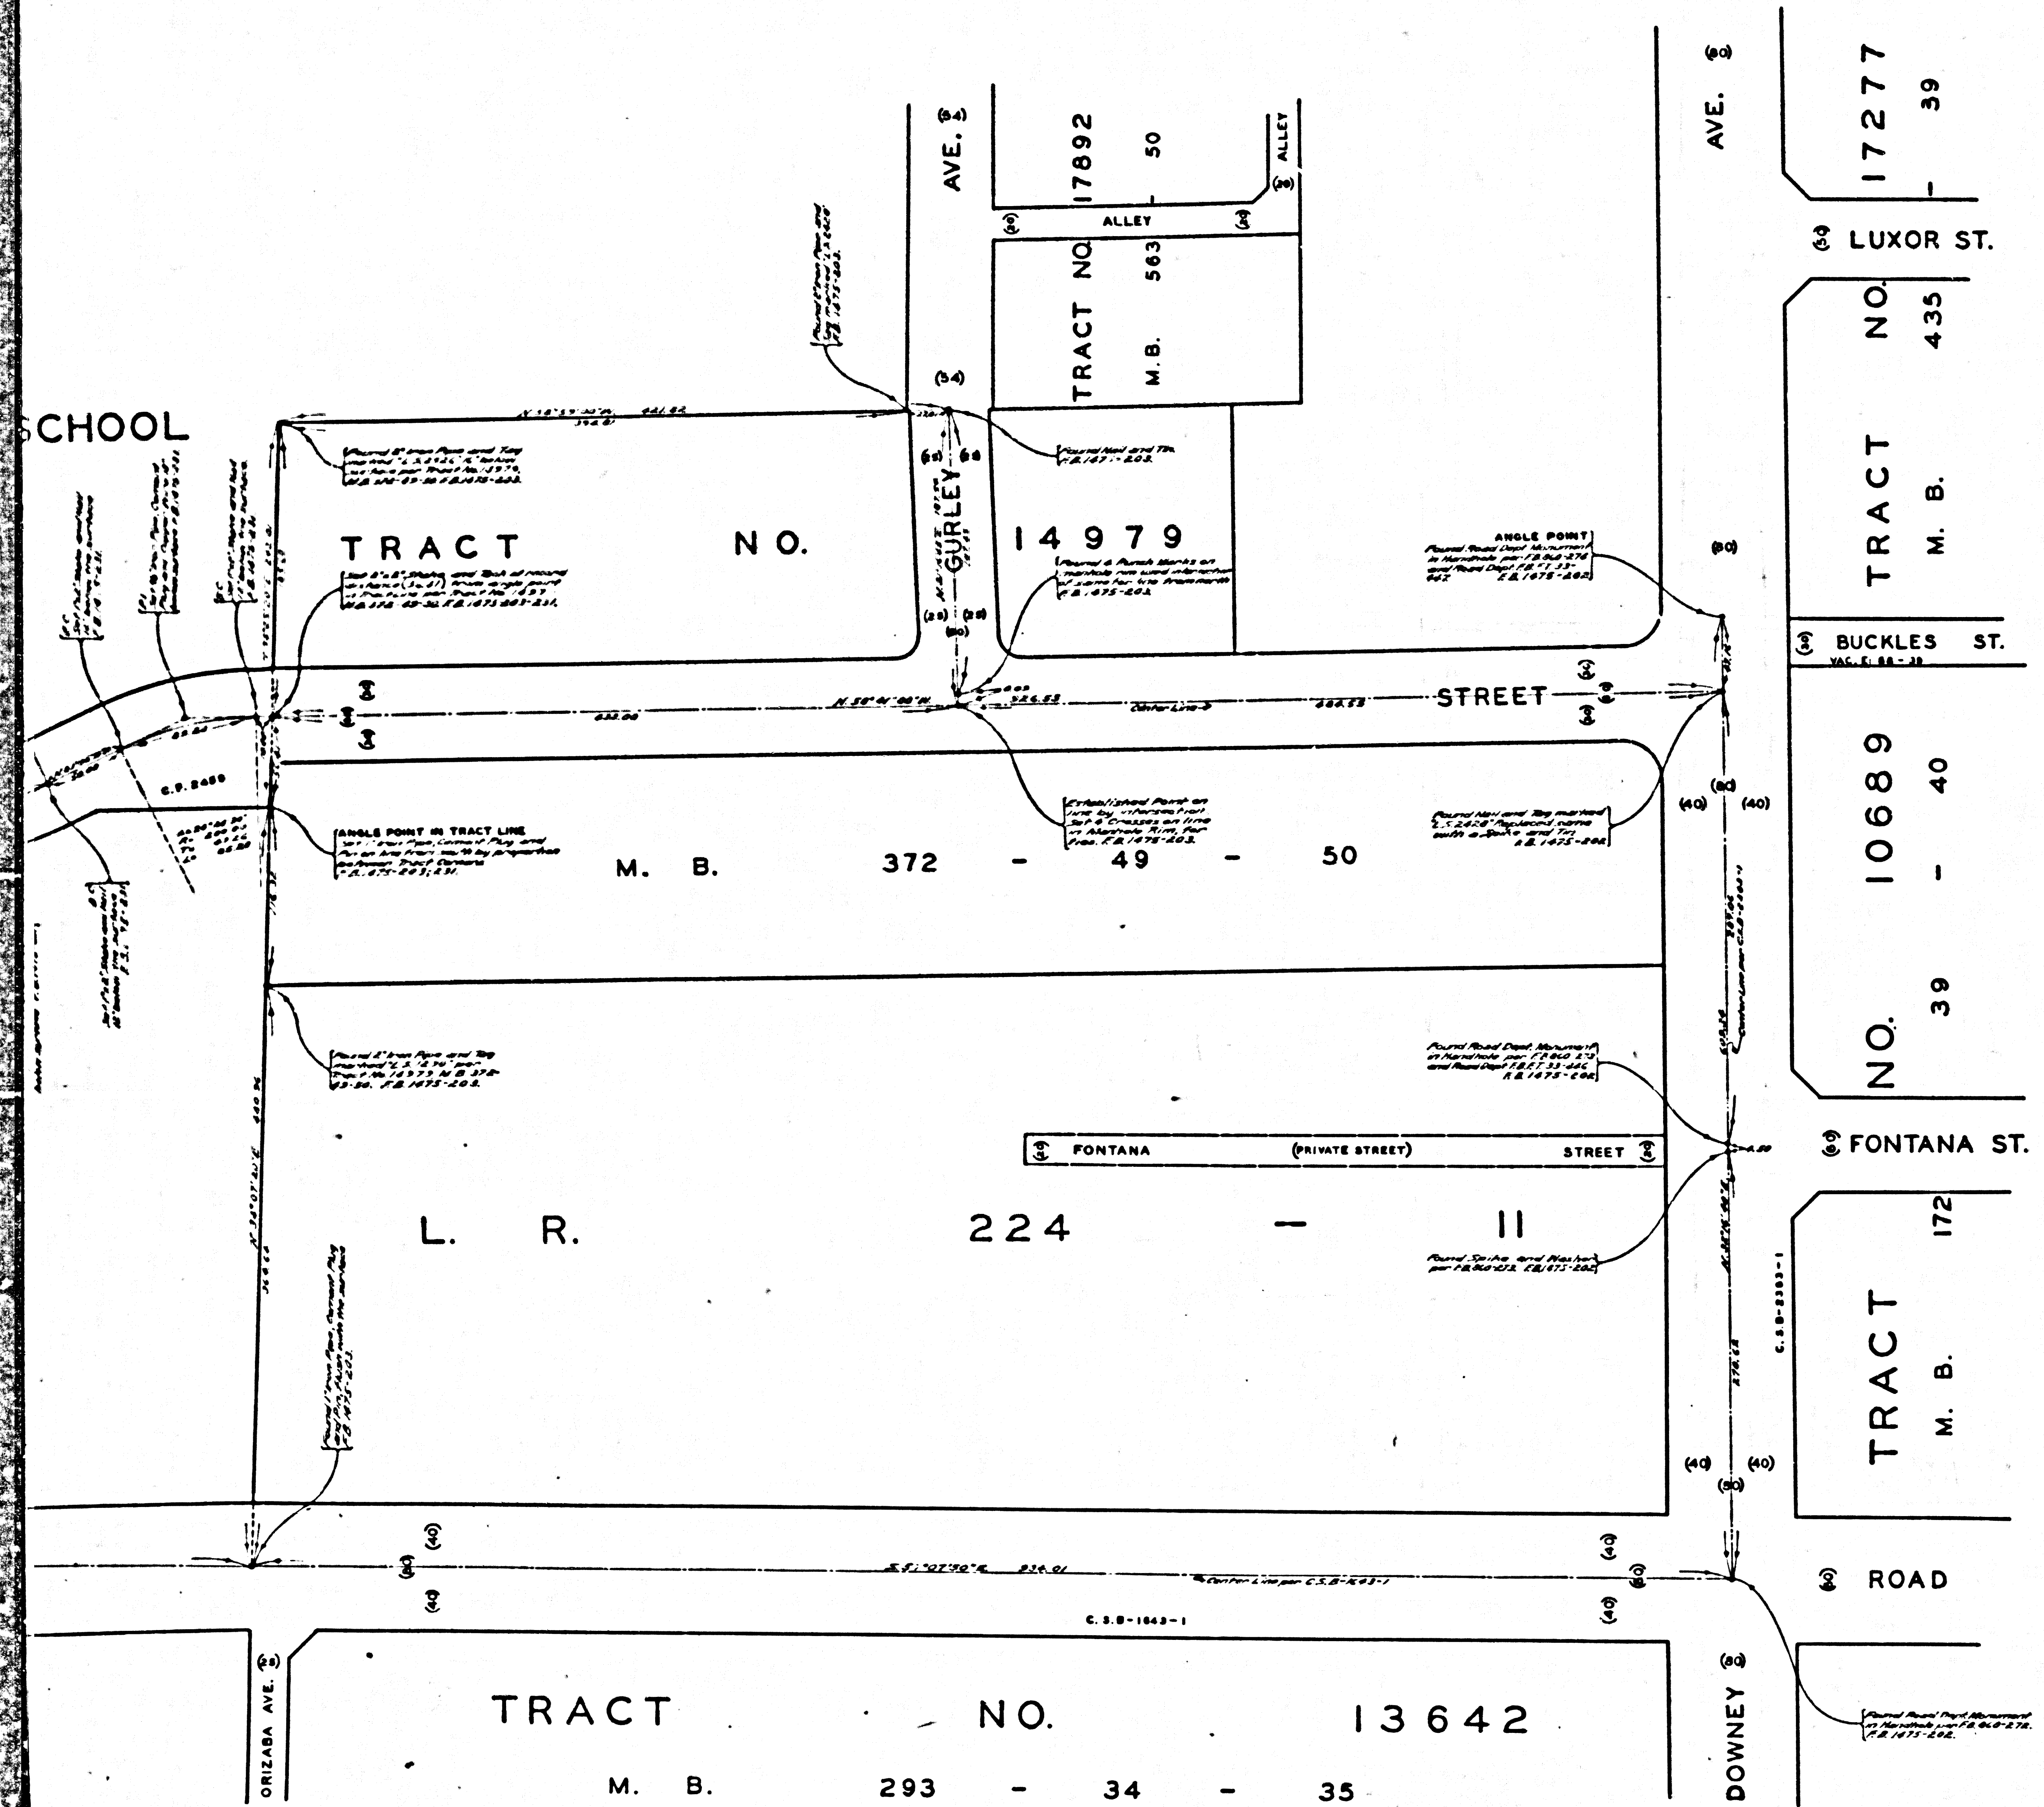

COUNTY OF LOS ANGELES
MAP OF
DE PALMA STREET
FROM
DOWNEY AVENUE
TO
PARAMOUNT BOULEVARD
COUNTY SURVEYORS MAP NO. B-2713
SCALE: 1 INCH = 50 FT.


JOB NUMBER 0303.00
JOHN A. LAMBIE - COUNTY ENGINEER
SURVEYED NOVEMBER 1955
SURVEYED ON REQUEST OF THE COUNTY
ENGINEER UNDER AUTHORITY OF THE
BOARD OF SUPERVISORS BY ORDER DATED
FEB. 26, 1956
BEARINGS ARE BASED ON THE CALIFORNIA
COORDINATE SYSTEM ZONE 7, PER SEC. 8809
PUBLIC RESOURCES CODE SEE C.S. 9423
F.B. 1478-201-23:
FIELD WORK BY.....J. M. DOUGHERTY
OFFICE WORK BY.....C. C. RUBENACKER
L. C. WILSON
CHECKED BY.....K. R. McPHERSON
S. H. MILLER

CSB-2713
A10FA2

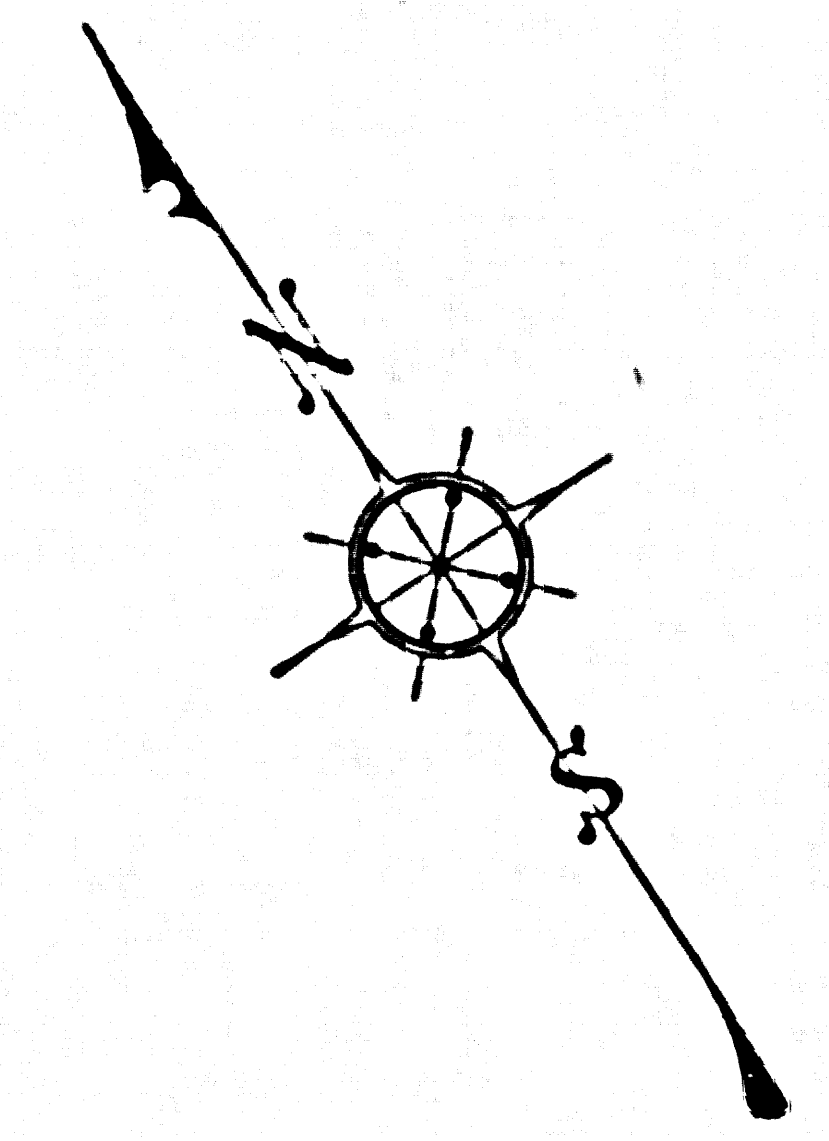

CONSULT SURVEYORS MAP NO. B-5112

CONSULT SURVEYORS MAP NO. B-5113

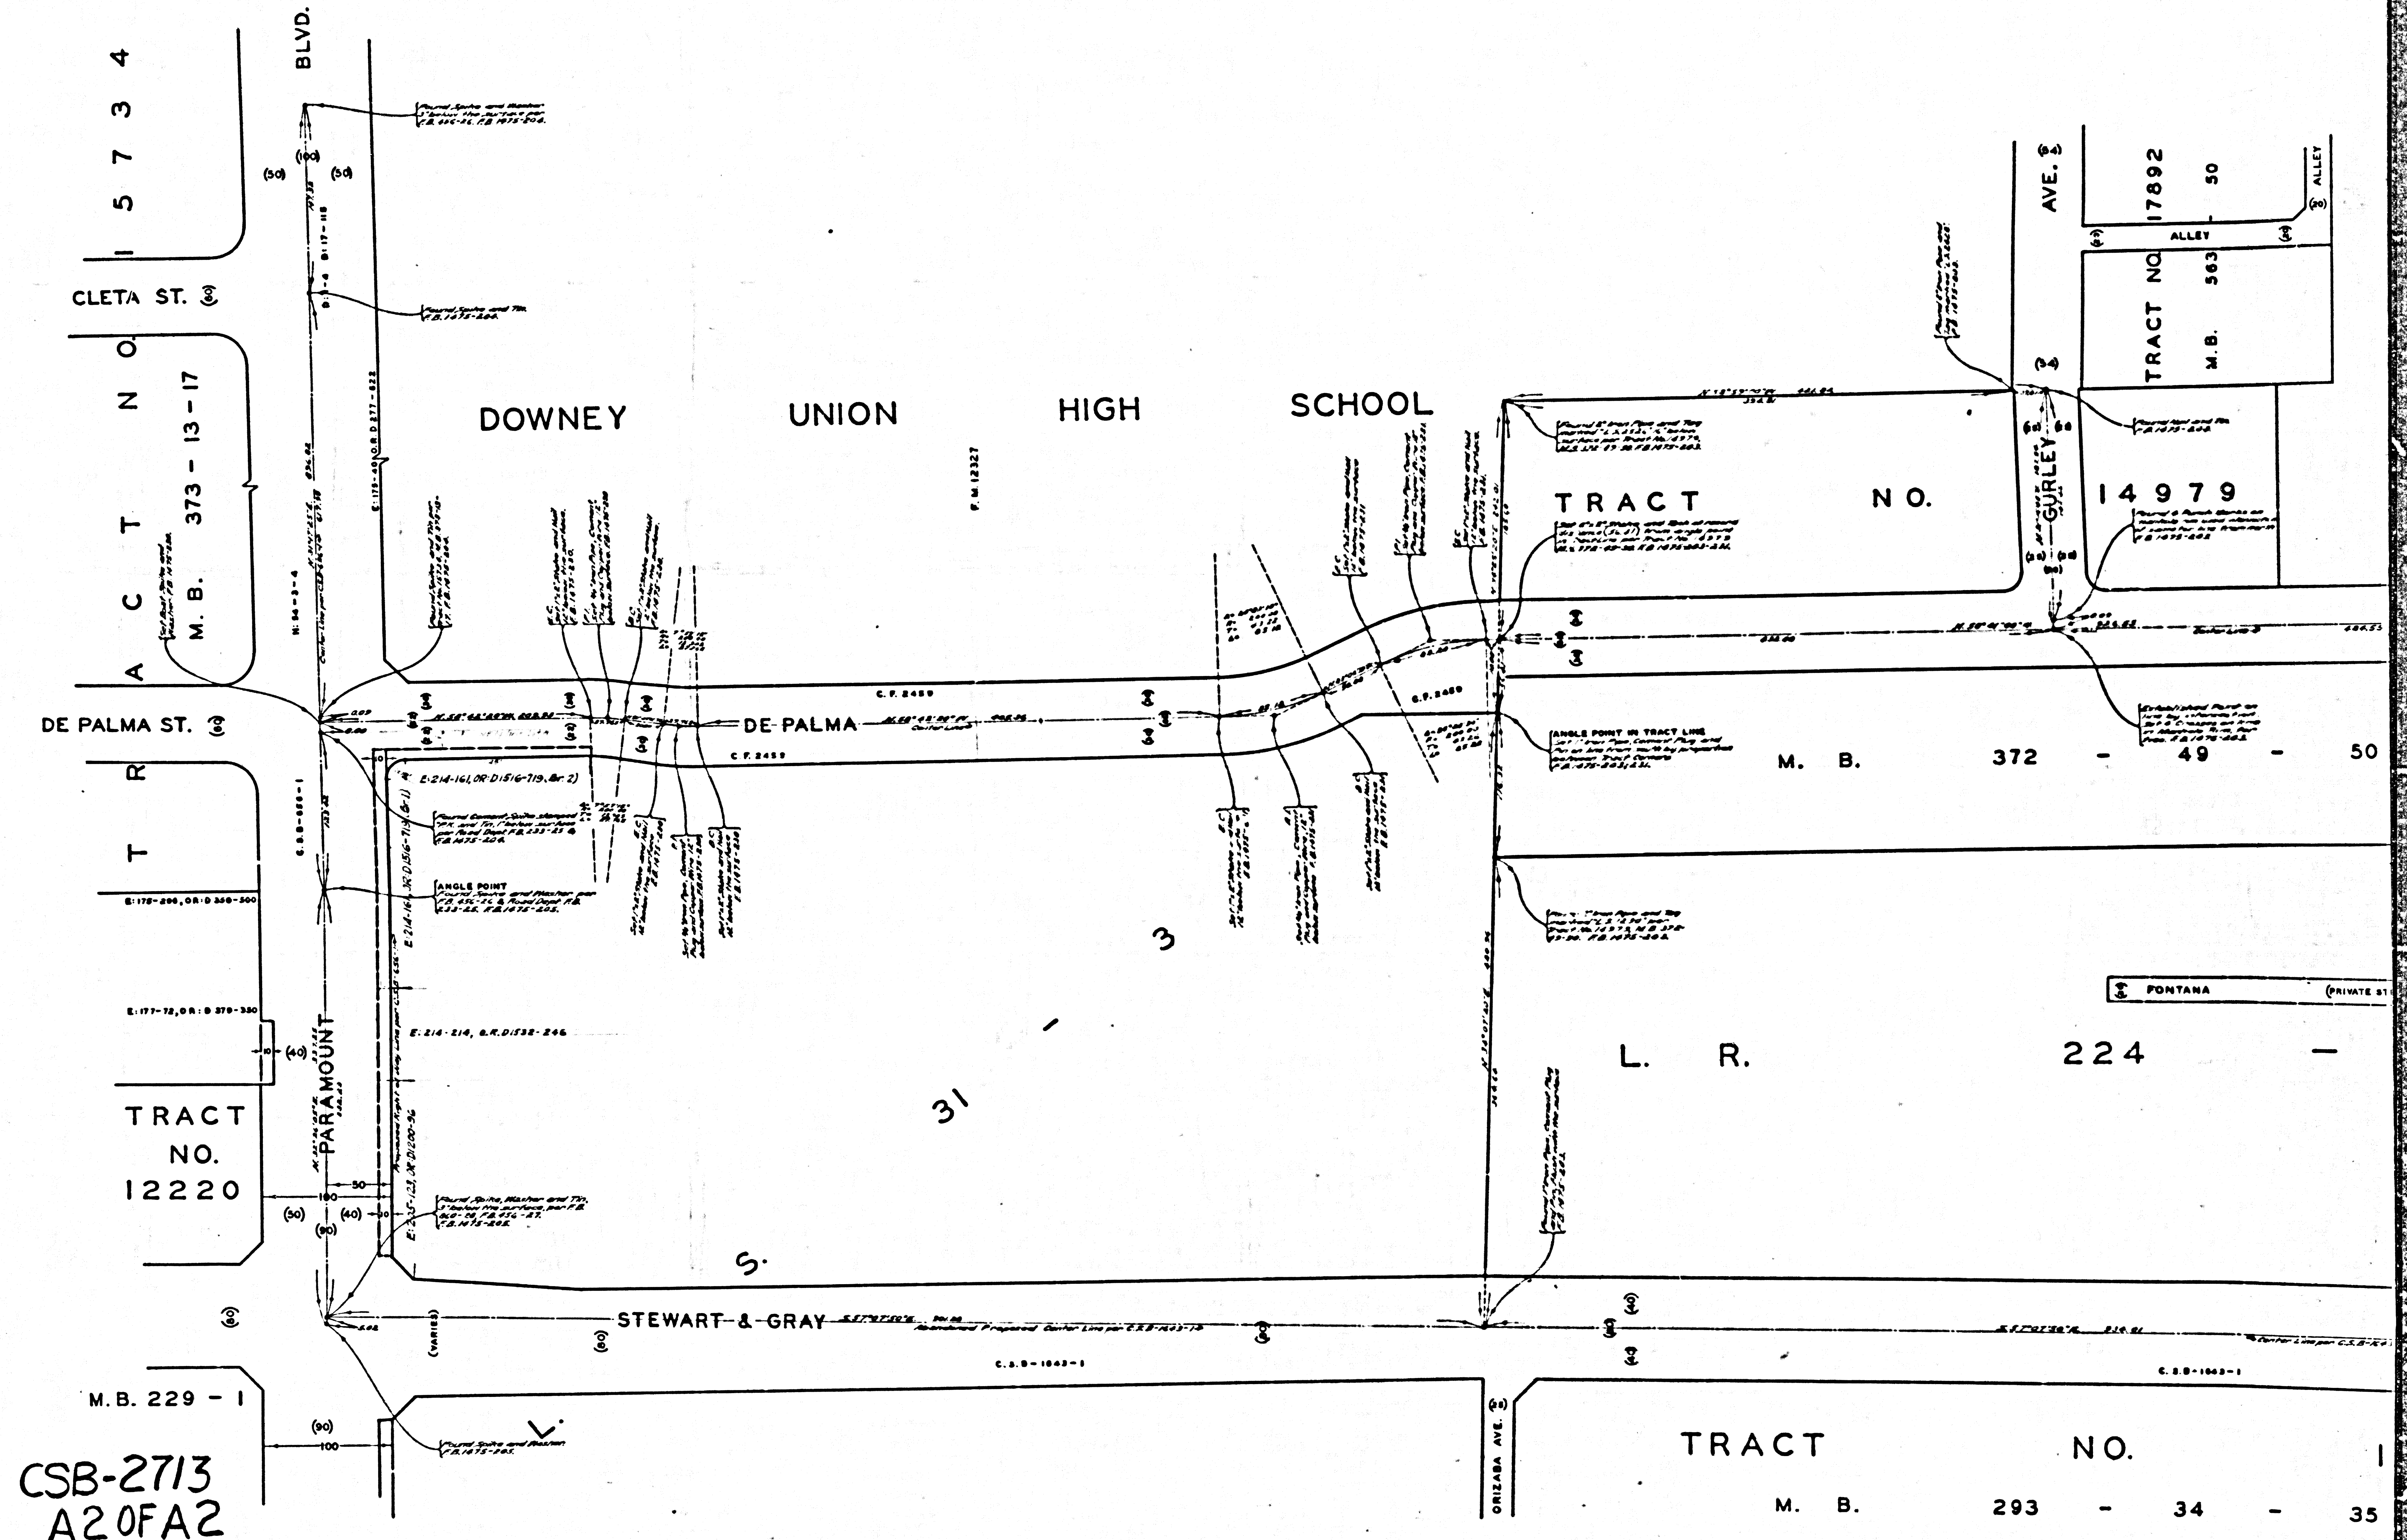

CSB-2713
A20FA2