
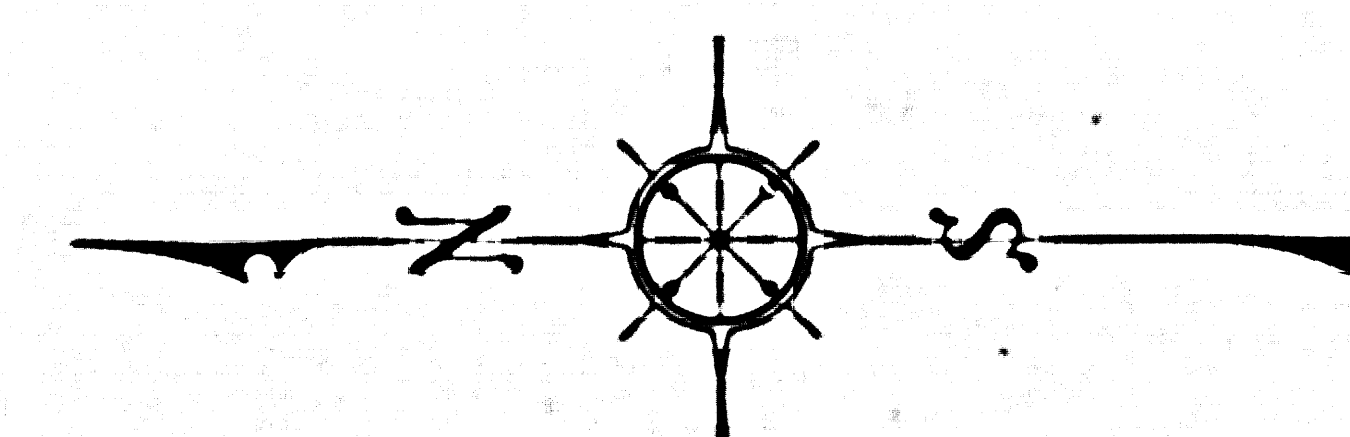


T. 6 N. R. II W.

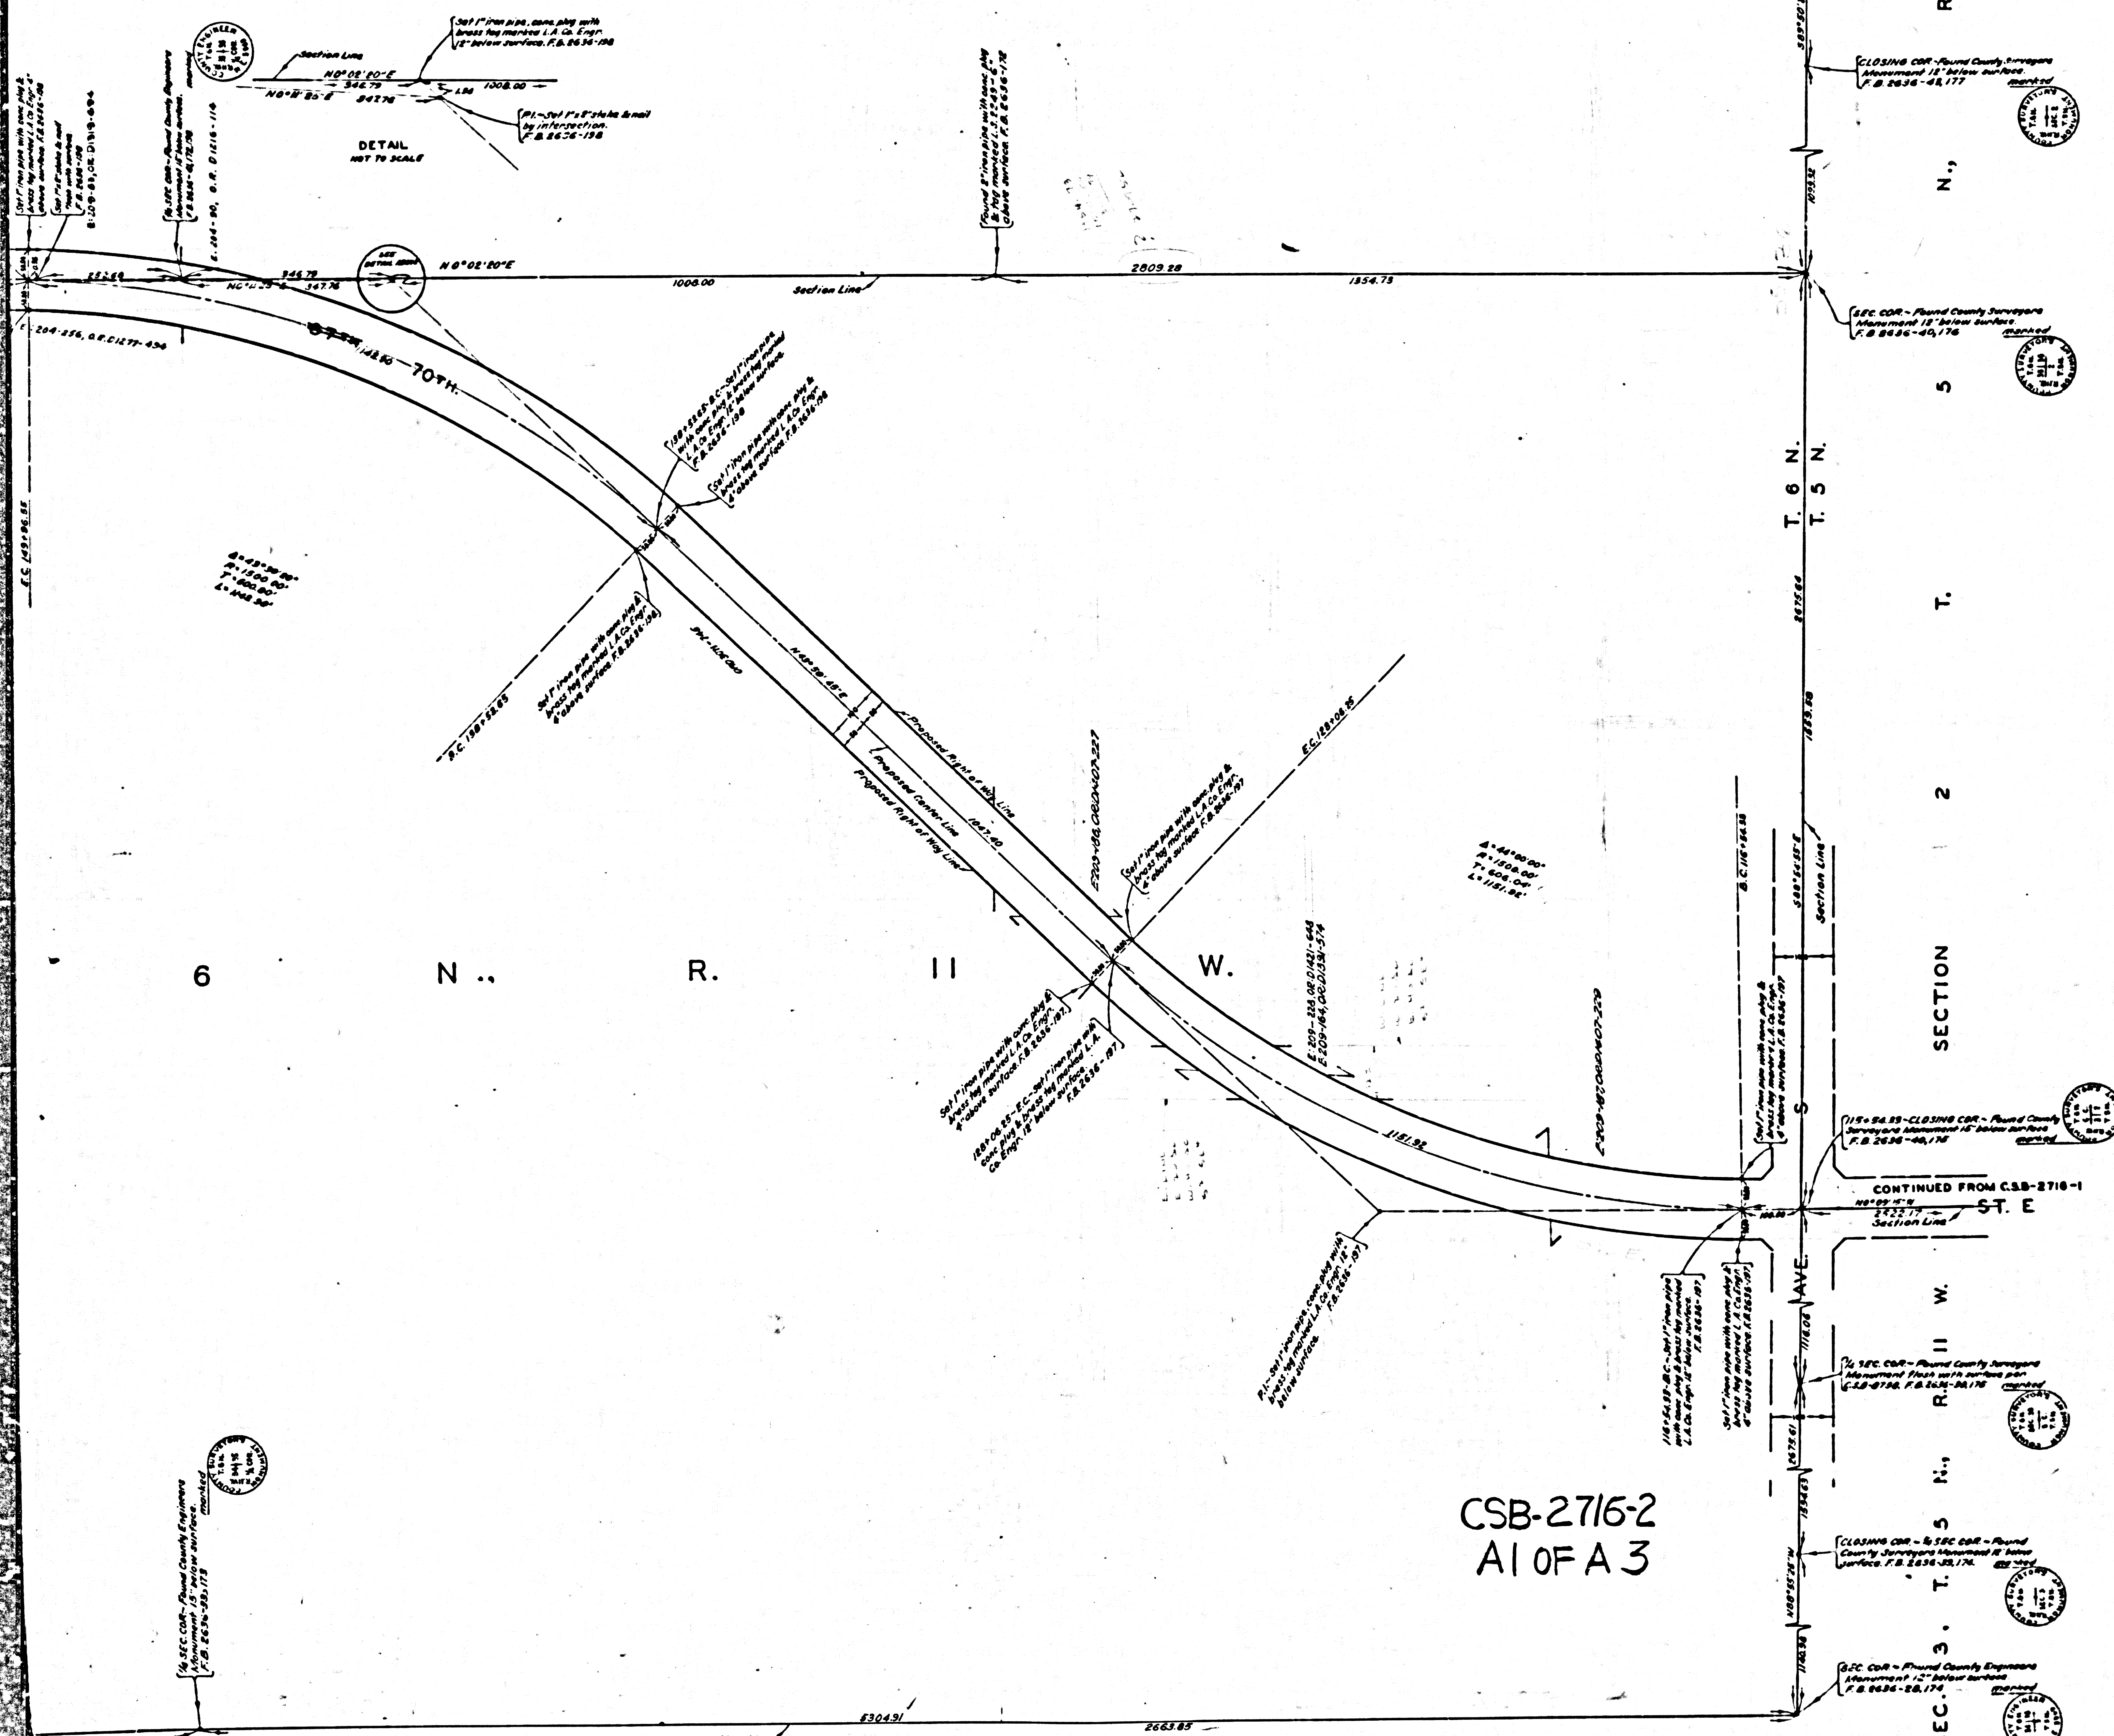

COUNTY OF LOS ANGELES
MAP OF
**67TH STREET EAST
AND
70TH STREET EAST**
FROM
PEARBLOSSOM HIGHWAY
TO
PALMDALE BOULEVARD
COUNTY SURVEYORS MAP NO. B-2716
SHEET NO. 2 OF 2 SHEETS
SCALE: 1 INCH = 100 FT.

JOB NUMBER 007583
JOHN A. LAMBIE - COUNTY ENGINEER
SURVEYED 1959


SURVEYED ON REQUEST OF THE REGIONAL
PLANNING COMMISSION UNDER SEC. 79,
ORD. 4099 BY LETTER DATED SEPT. 11, 1959
AND BY BOARD ORDER DATED DEC. 11, 1959

BEARINGS ARE BASED ON THE BLARING OF
THE EAST LINE OF SEC. 24, T. 6 N. R. II W. (N 0° 34' 45" W.) PER C.E.B. 493

INDEX 65


F.B. 2636 - 103 - 207
FIELD WORK BY J. S. COATES
OFFICE WORK BY R. L. GREEN
CHECKED BY W. J. BRENNER

SECTION 36, T. 6 N., R. II W.

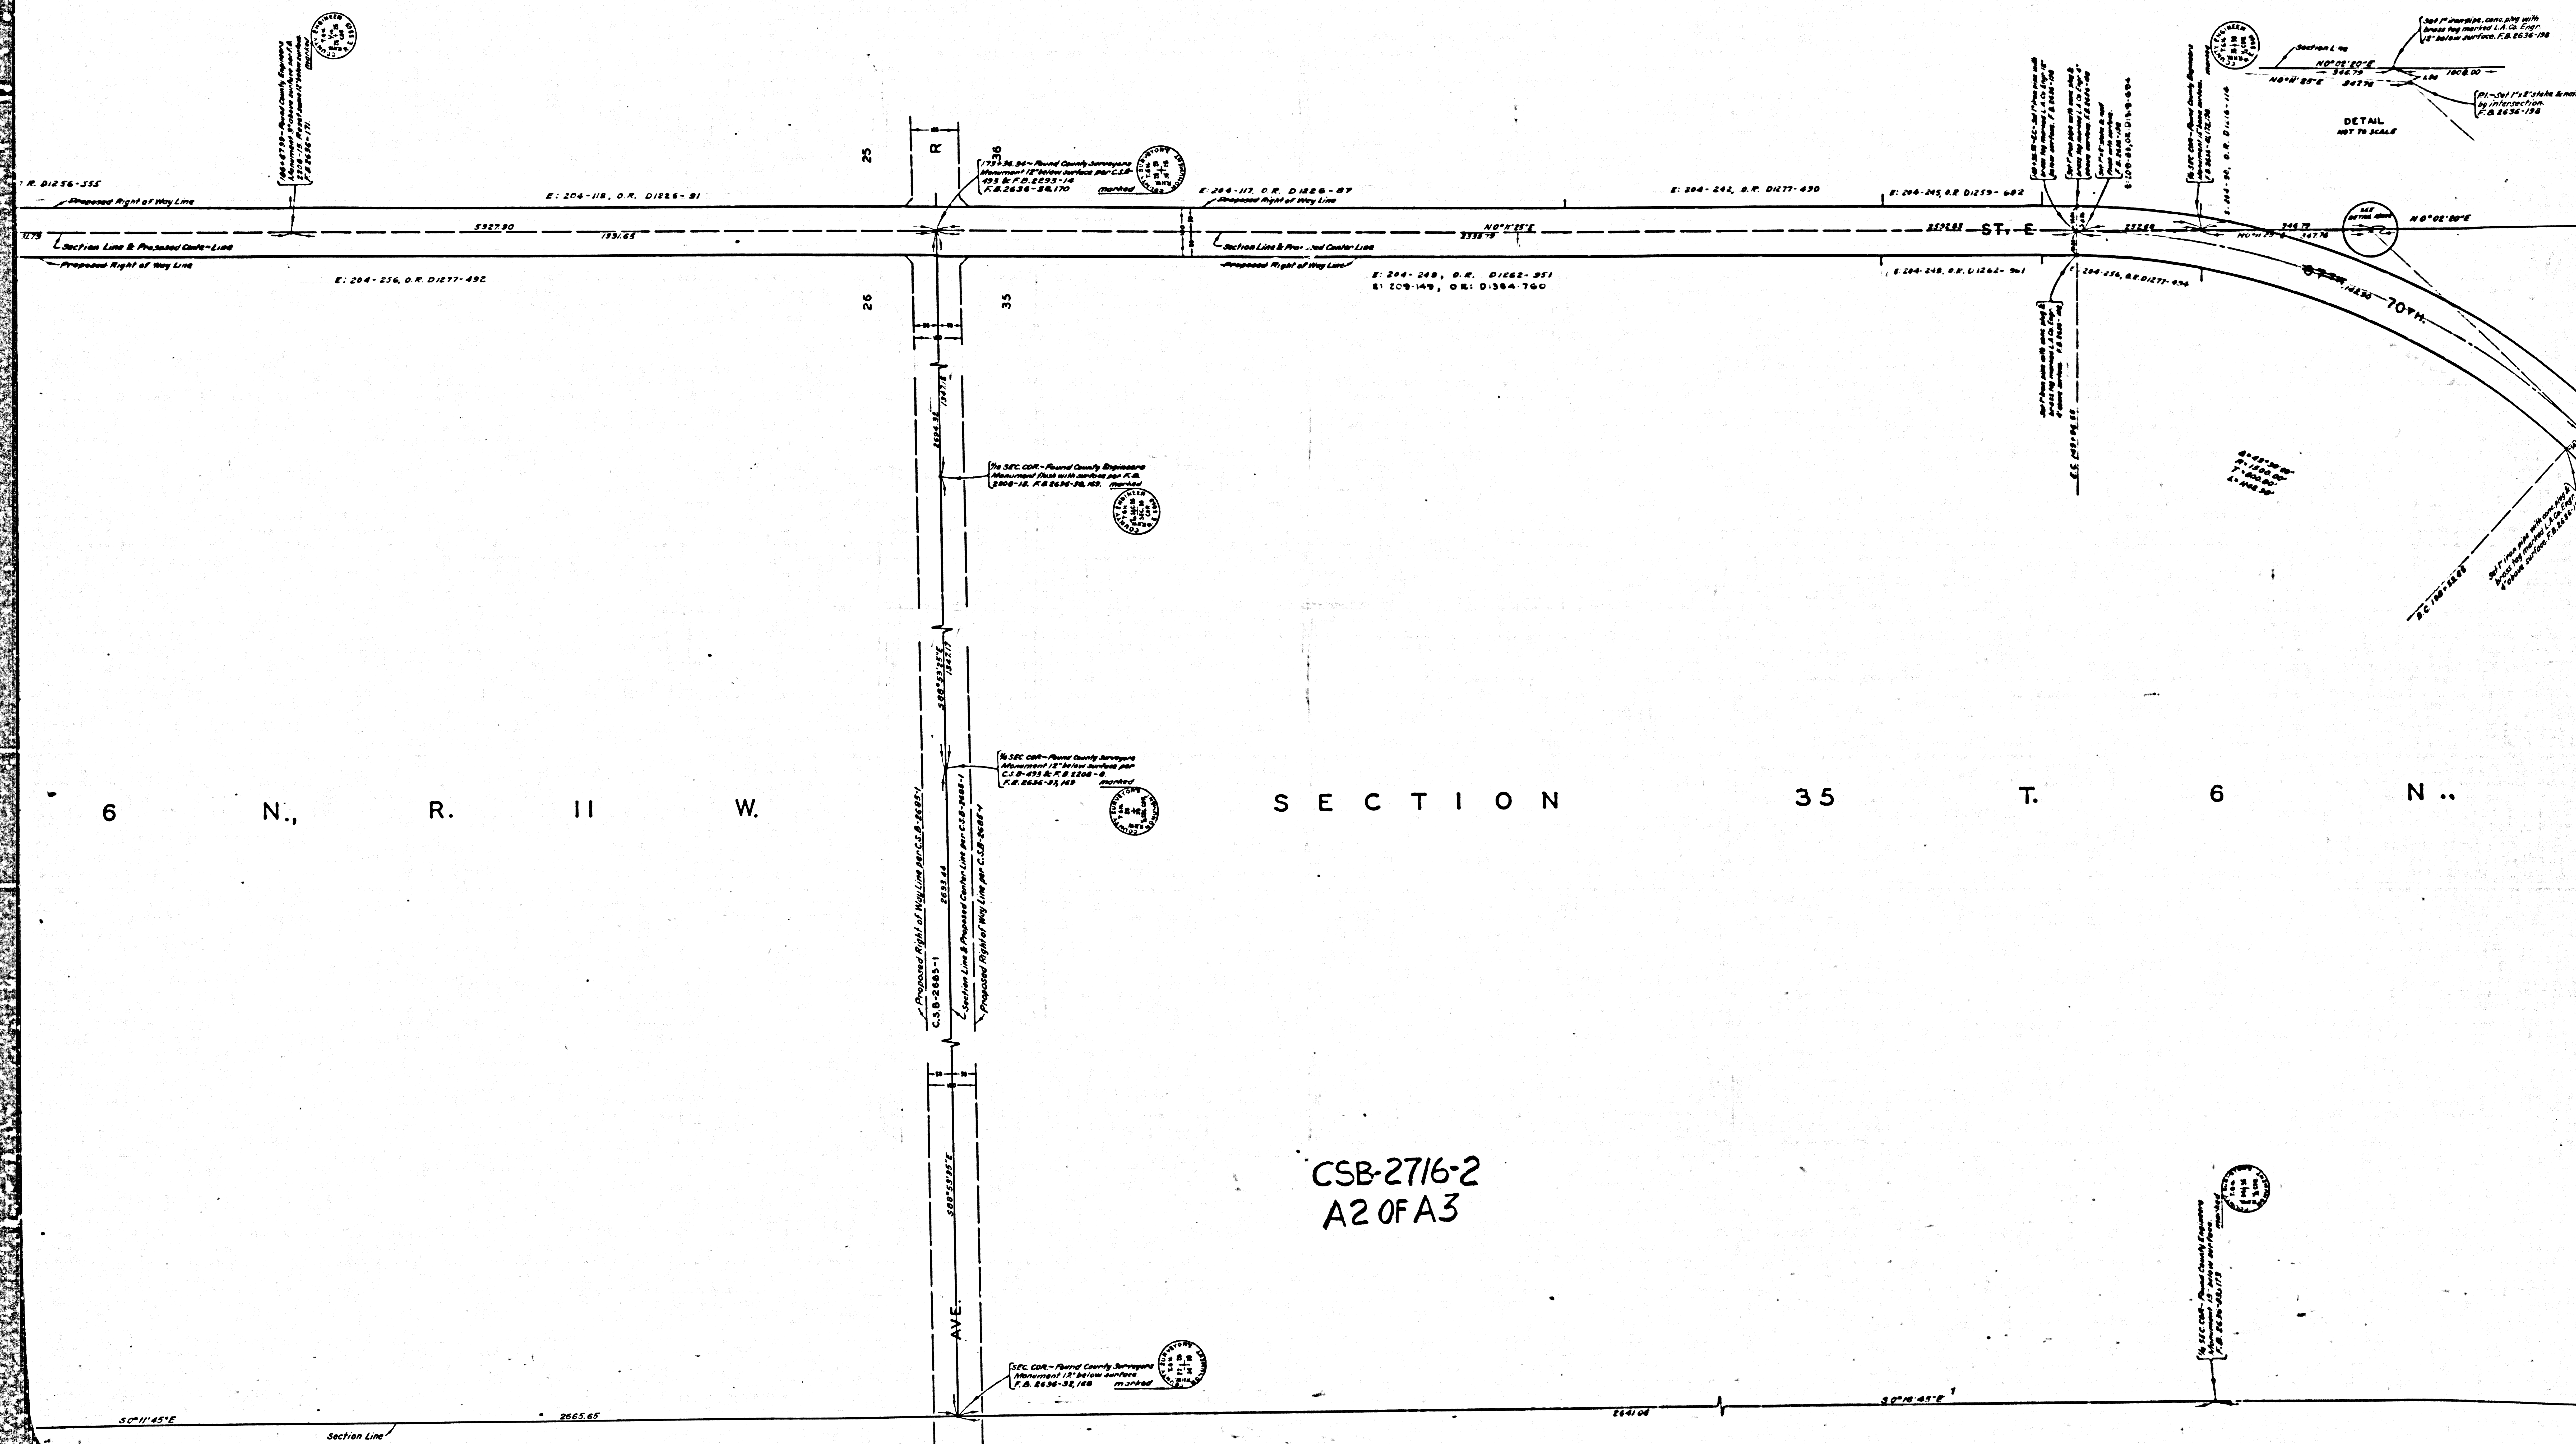


CSB-2716-2
SHEET NO 5 OF 5 SHEETS
CONVULS SURVEYORS MAP NO B-5118

SECTION 25, T. 6 N., R. 11

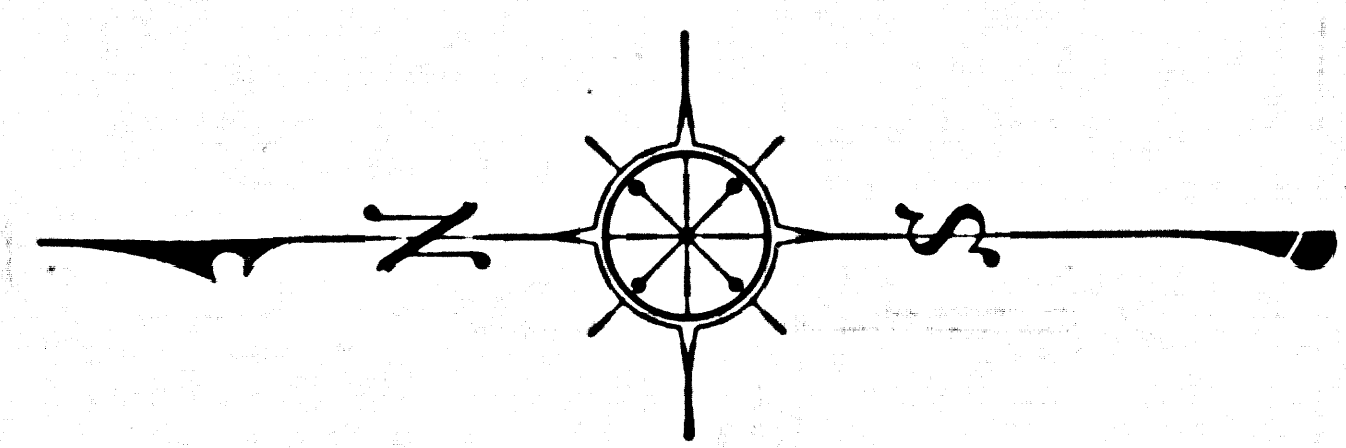

SECTION 26, T. 6 N., R. 11

CSB-2716-2
A30FA3

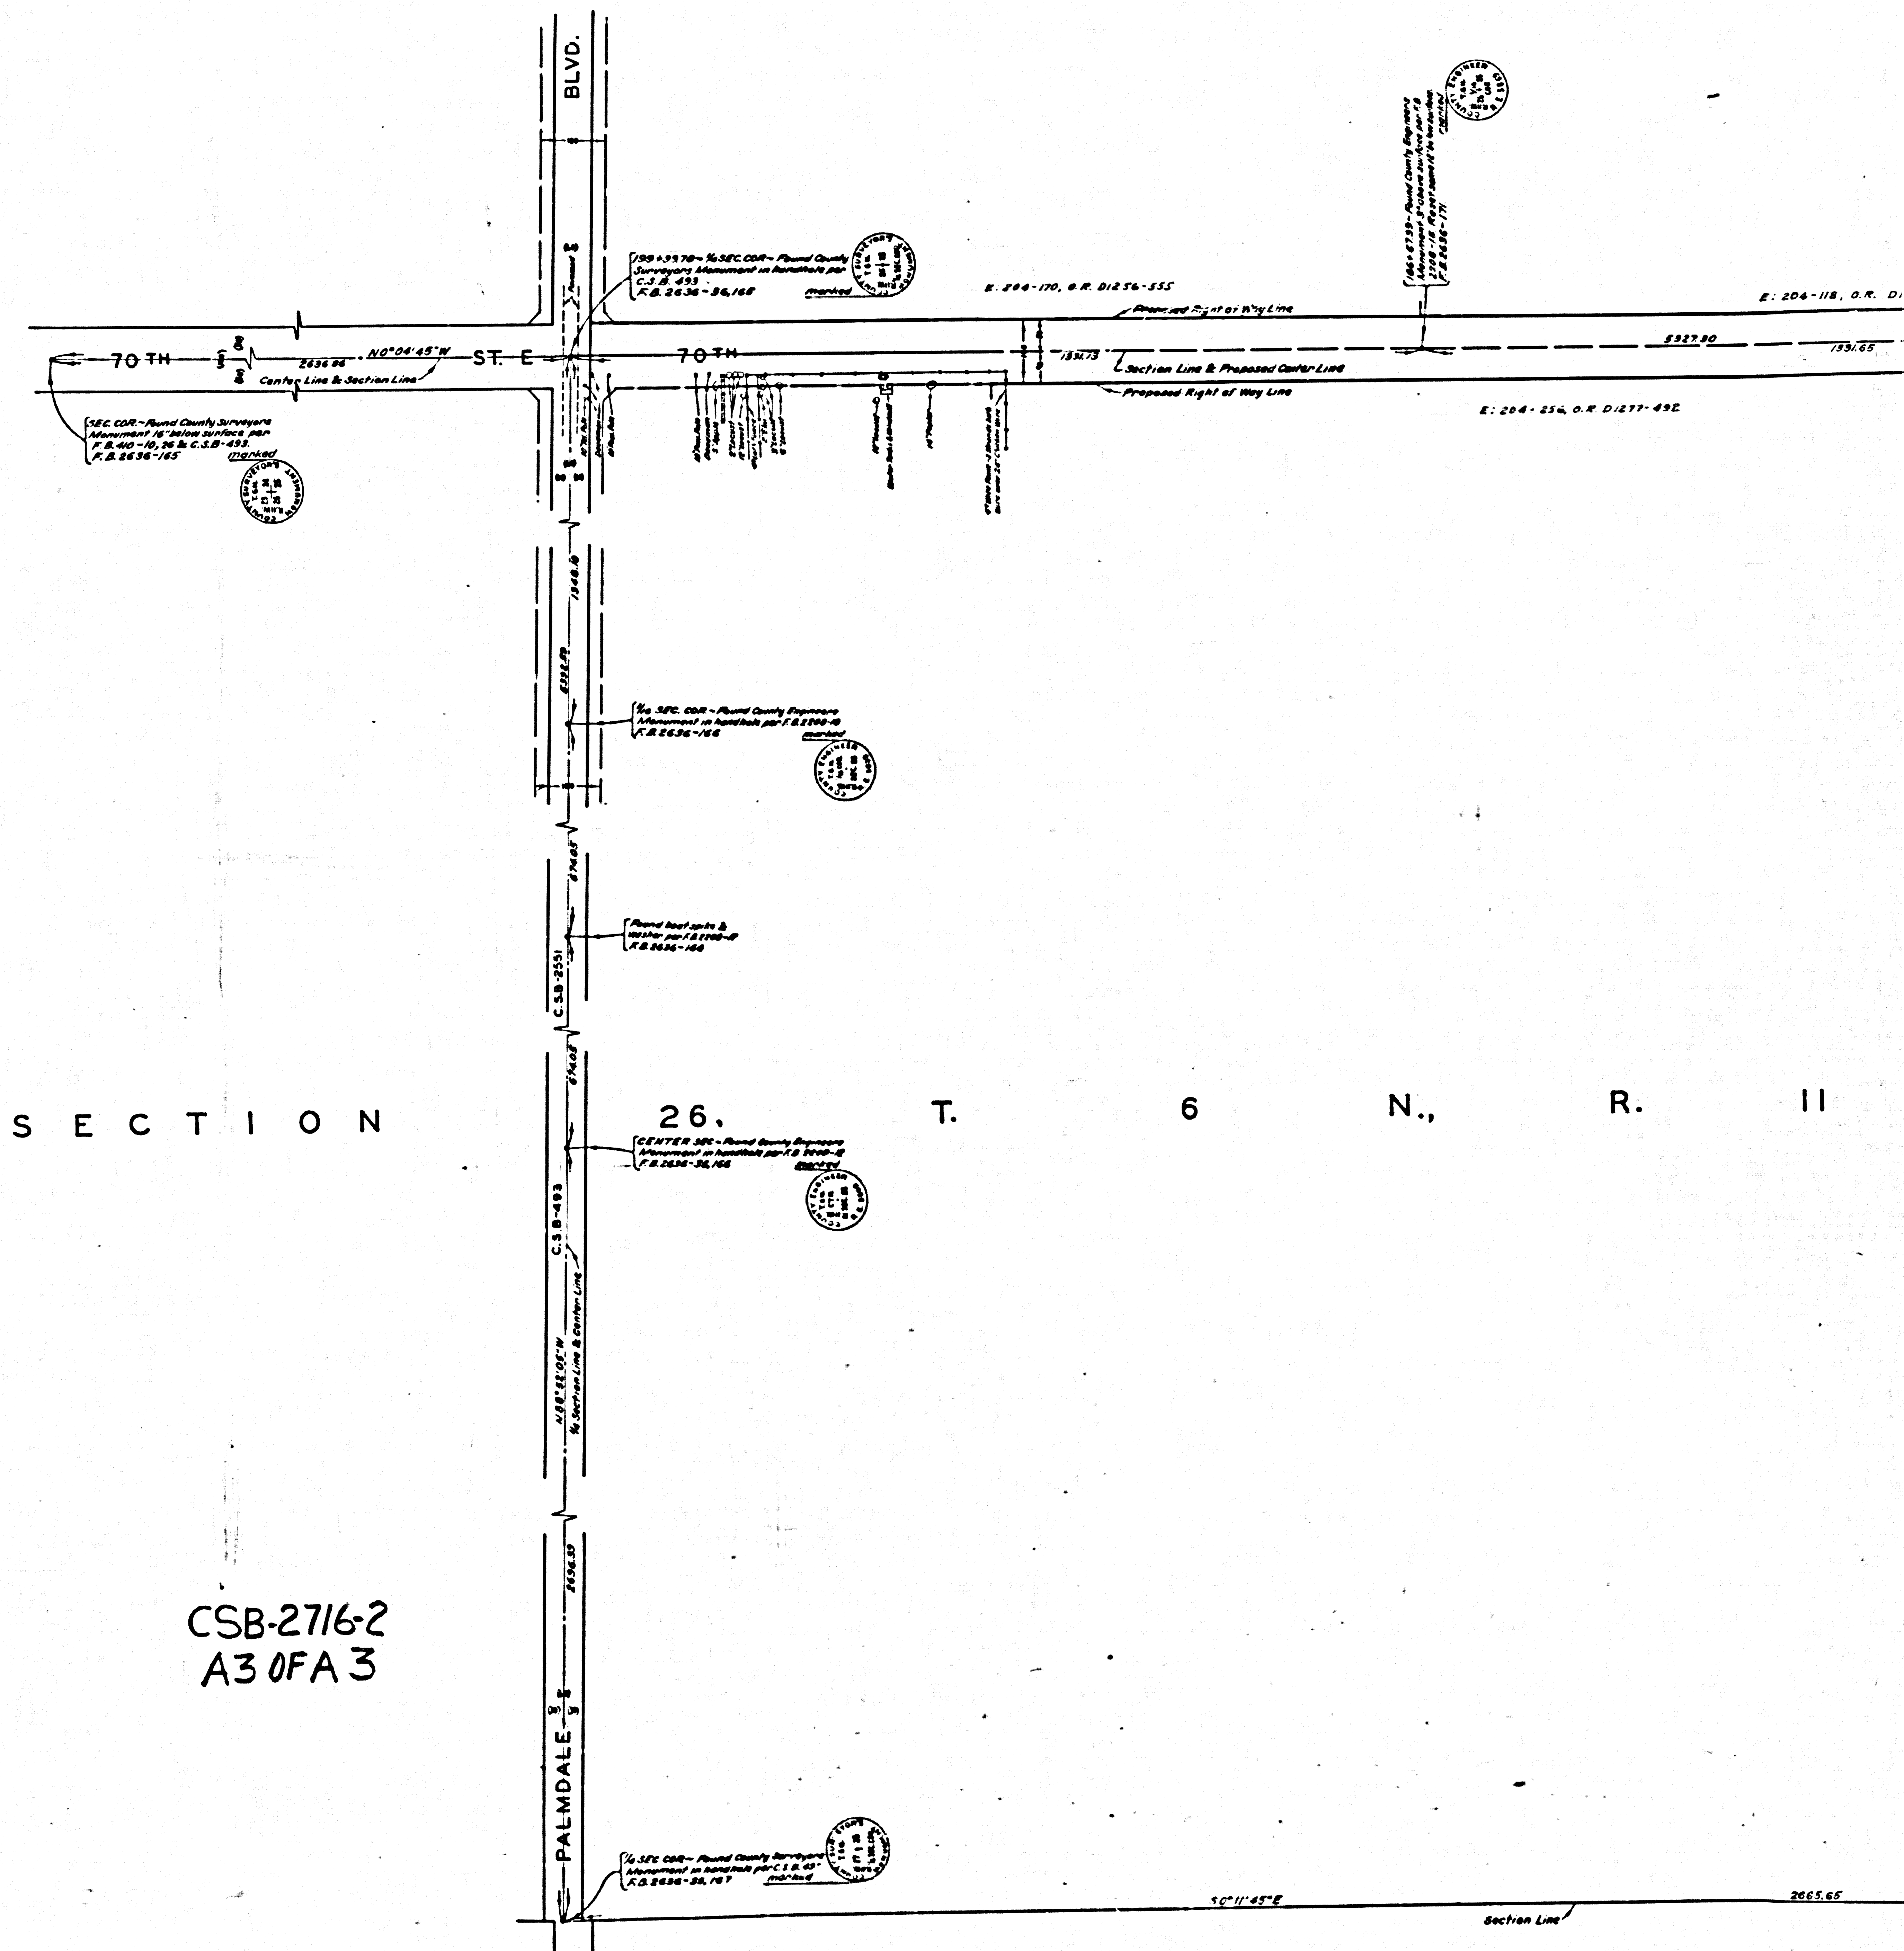

CSB-2716-2
SHEET NO 5 OF 5 SHEETS
CONVULS SURVEYORS MAP NO B-5118