
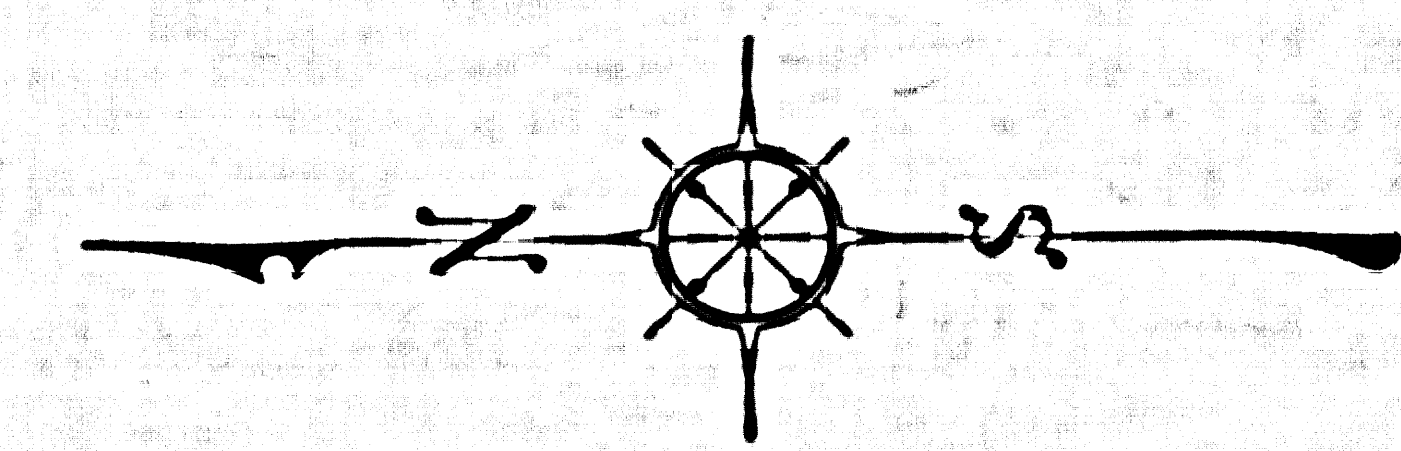


E. C. 26 T. 7 N., R. 12 W.

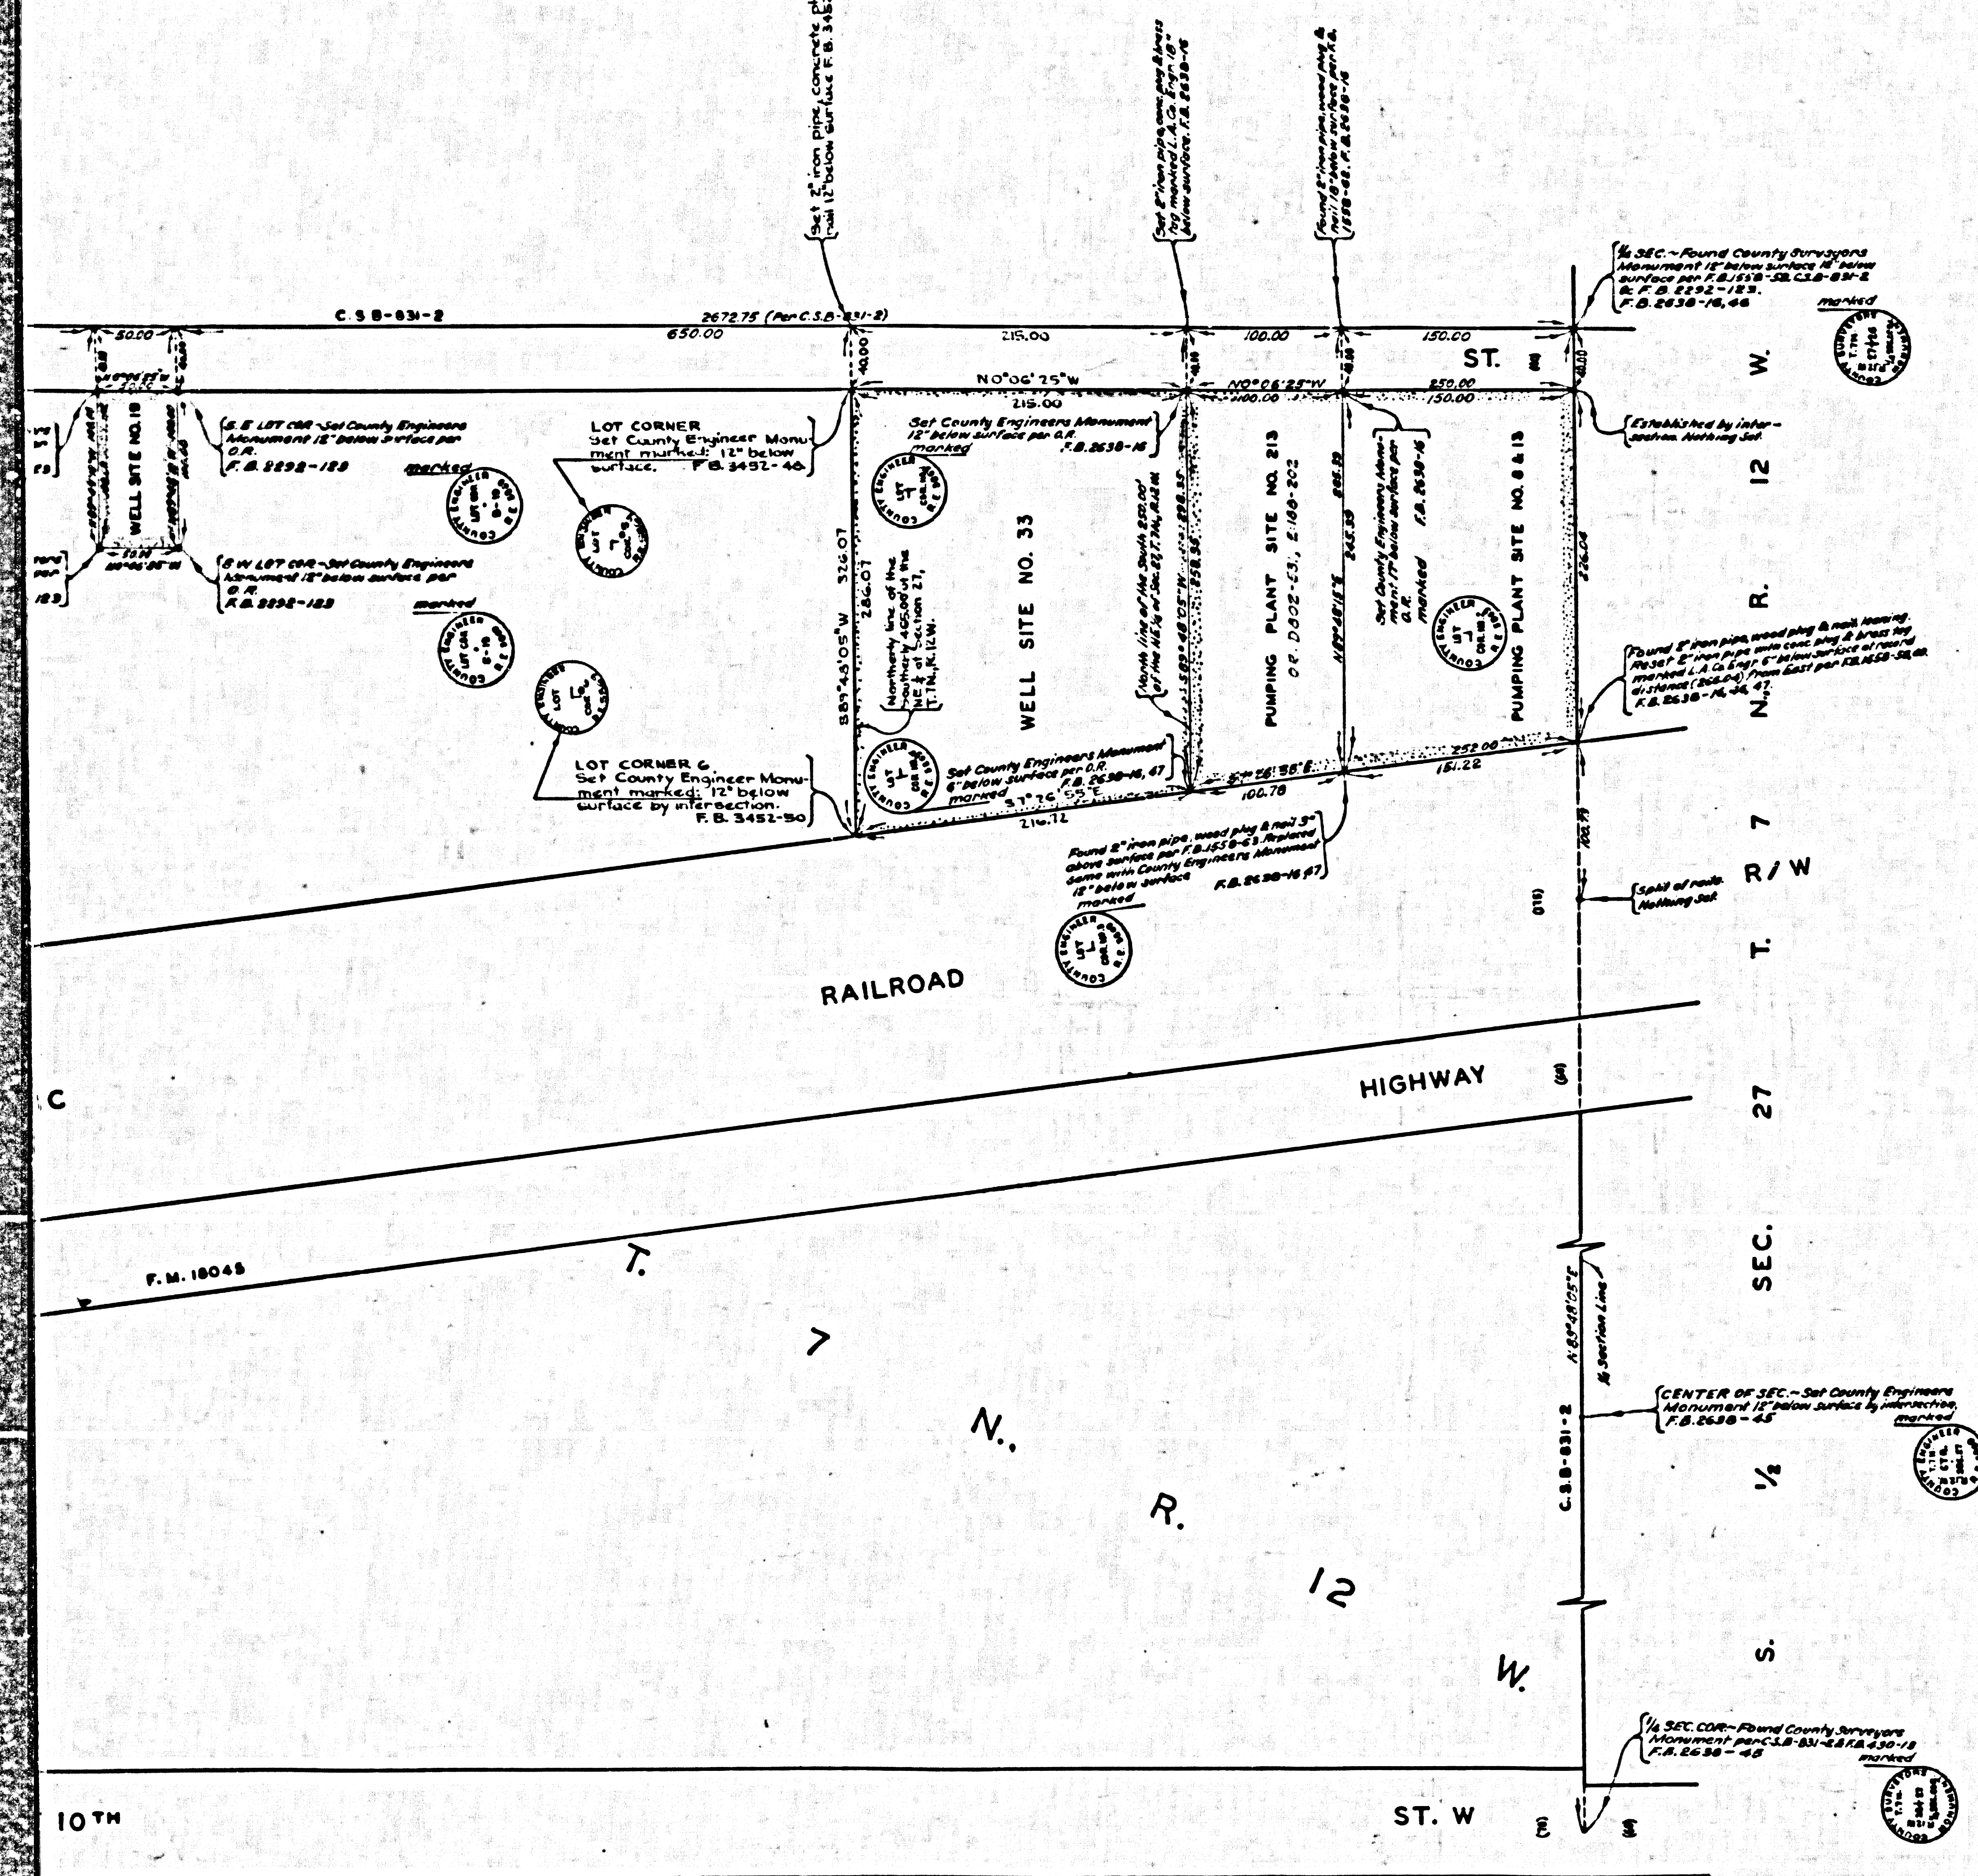

COUNTY OF LOS ANGELES
MAP OF
PUMPING PLANT SITES NO. 8.13 & 213
AND WELL SITE NO. 19.8 & NO. 33
WATERWORKS DISTRICT NO. 4
BEING PORTIONS OF SEC. 27, T. 7 N., R. 12 W.

COUNTY SURVEYORS MAP NO. B-2723
SCALE=1 INCH = 50 FT.

JOB NUMBER 0304.00
JOHN A. LAMBIE - COUNTY ENGINEER
SURVEYED JUNE, 1900

SURVEYED ON REQUEST OF THE COUNTY
ENGINEER UNDER SEC. 79, ORD. 4099
BY LETTER DATED JUNE 21, 1900.

BEARINGS ARE BASED ON THE BEARING OF
NORTH LINE OF SEC. 27, T. 7 N., R. 12 W. AS SHOWN
ON C.S.B. - 621 - 2

F.B. 2292 - 121 - 124
F.B. 2638 - 10, 43 - 47

FIELD WORK BY SHALISCKY
OFFICE WORK BY R.L. GREEN
CHECKED BY L. BACON


INDEX 70

Well site 19.8 added per Waterworks District's letter dated Jan 26, 1978.
By C.E.S. March 1978.

CSB-2723
A10FA2

S-6 ON 1AM 2103YRUC YTHUOC

CSB-2723 A20FA2

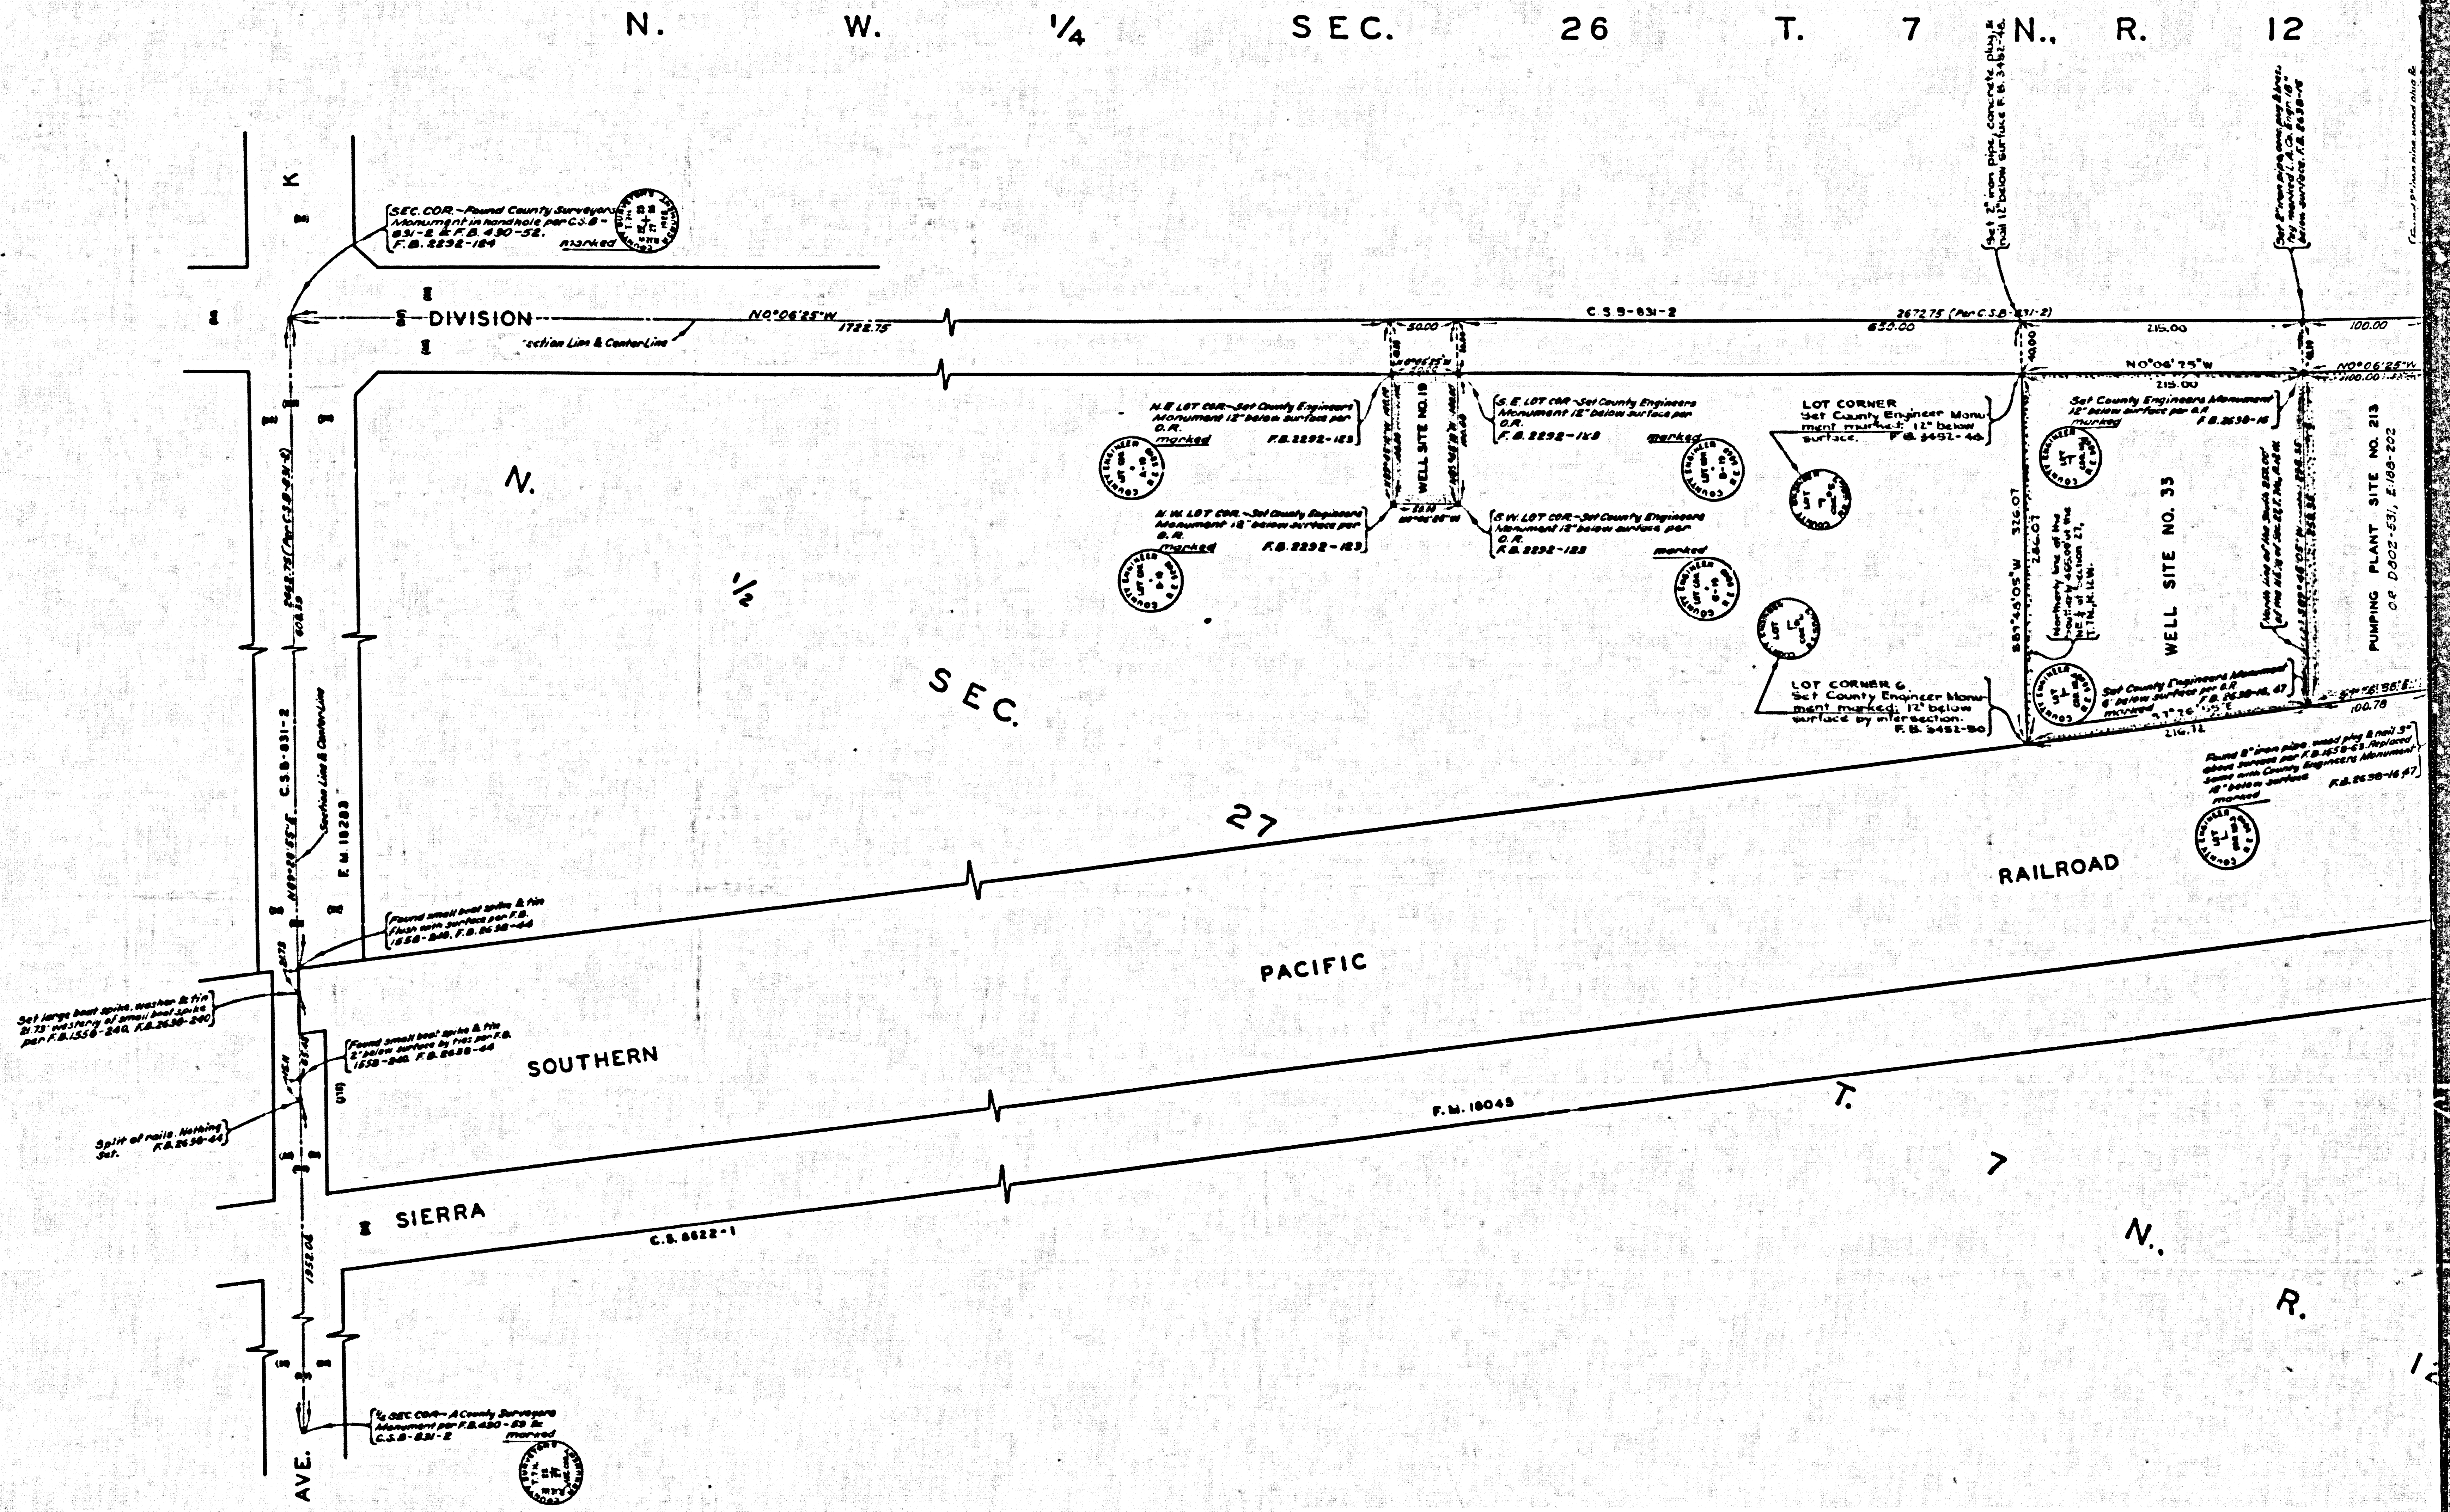

E 10TH