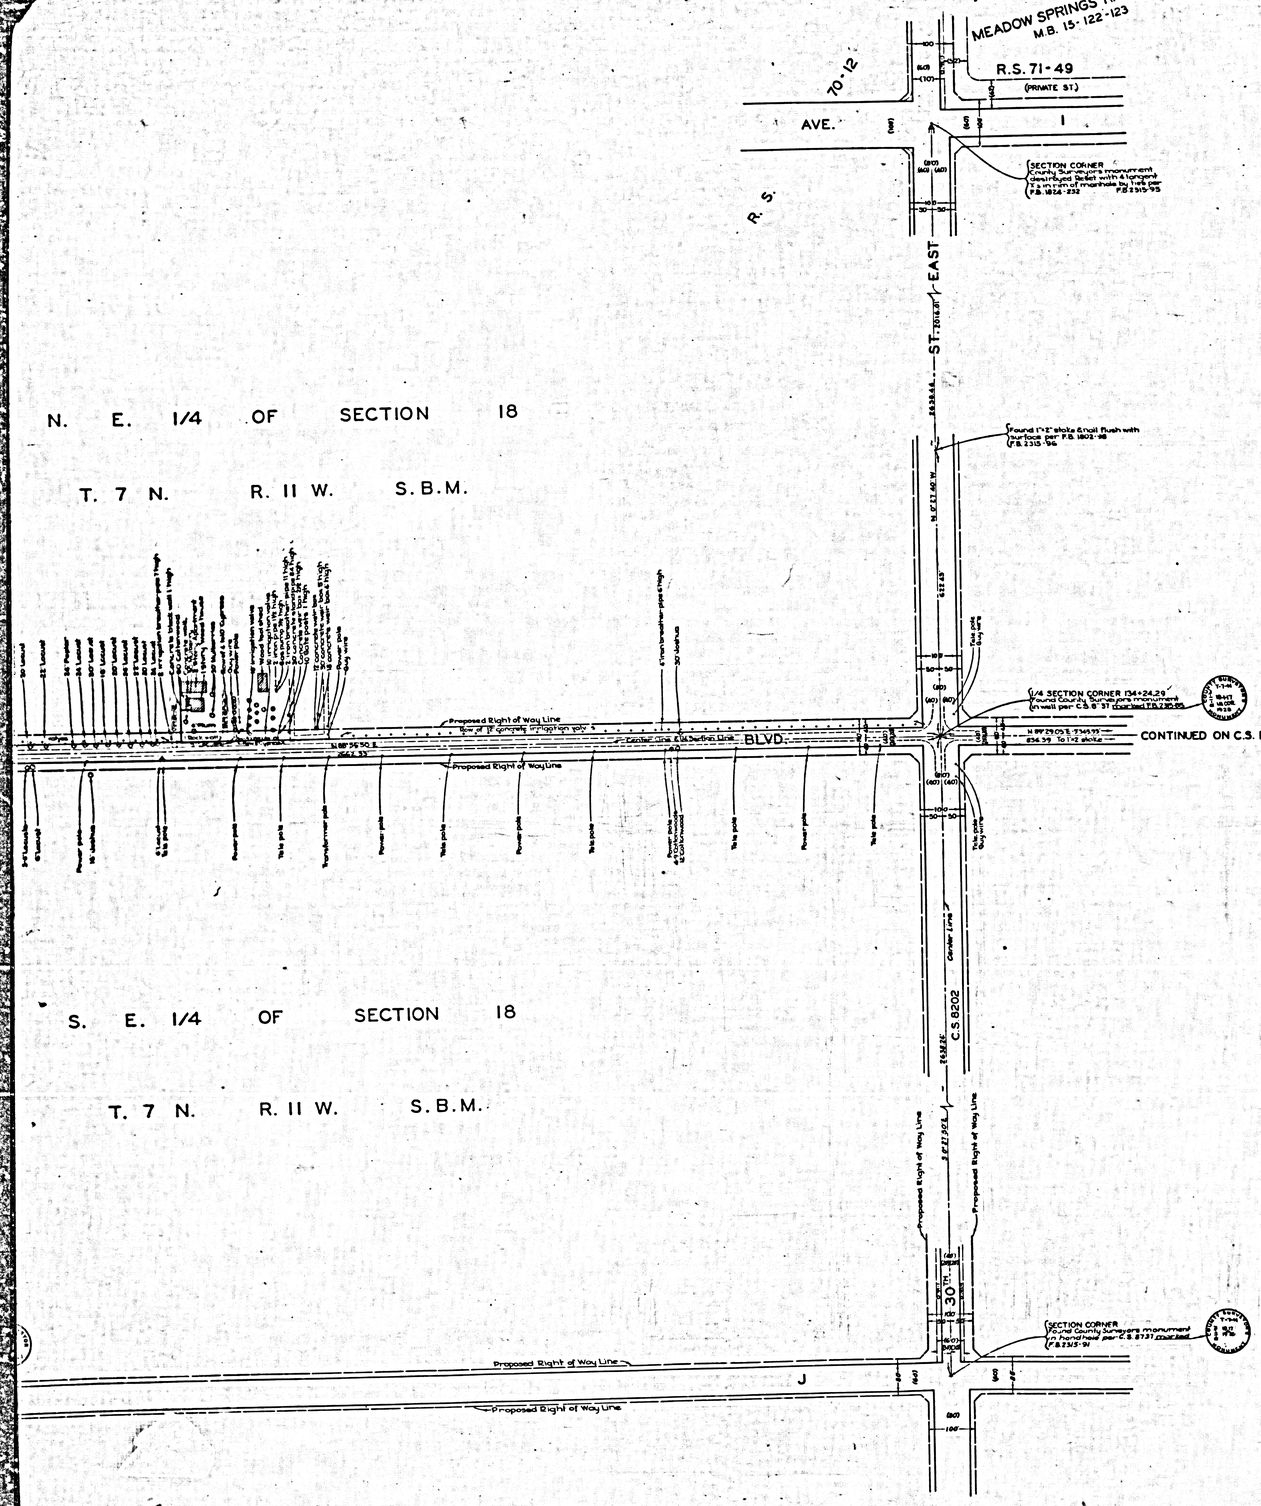


COUNTY OF LOS ANGELES

MAP OF

LANCASTER BOULEVARD

FROM

50TH STREET EAST

TO

YUCCA AVENUE

COUNTY SURVEYORS MAP NO. B-2726

SHEET NO. 2 OF 3 SHEETS

SCALE:- 1 INCH = 100 FT.

JOB NUMBER 0075.52

JOHN A. LAMBIE - COUNTY ENGINEER
SURVEYED SEPTEMBER, 1959

SURVEYED ON REQUEST OF THE REGIONAL PLANNING COMMISSION UNDER SECTION 79 ORD. 4099. BY LETTER DATED AUGUST 30, 1957 AND BY BOARD ORDER DATED DEC. 11, 1951.

BEARINGS ARE BASED ON THE BEARING OF DIVISION STREET AS SHOWN ON C.S.B-1344-4

F.B. 2315-89-252

FIELD WORK BY..... S. MALISCAY
OFFICE WORK BY..... S. SHINODA
..... T. PALMER
CHECKED BY..... S. MILLER

INDEX TO

CSB-2726-2
A1 OF A4

N. W. 1/4 OF SECTION 18

T. 7 N. R. 11 W. S.B.M.

N. E. 1/4 OF SECTION 1

T. 7 N. R. 11 W. S.B.M.

13

S. W. 1/4 OF SECTION 18

T. 7 N. R. 11 W. S.B.M.

S. E. 1/4 OF SECTION 18

T. 7 N. R. 11 W. S.B.M.

AVE. J

ST. — EAST

LANCASTER BLVD.

20TH

25TH

AVENUE

SEE DETAIL BELOW FOR THIS AREA

CSB-2726-2
A2 OF A4

N. W. 1/4 OF SECTION 13

T. 7 N. R. 12 W. S.B.M.

N. E. 1/4 OF SECTION 13

T. 7 N. R. 12 W. S.B.M.

S. W. 1/4 OF SECTION 13

T. 7 N. R. 12 W. S.B.M.

S. E. 1/4 OF SECTION 13

T. 7 N. R. 12 W. S.B.M.

AVE. I

ST. EAST

BLVD

L. S. 7-33

LINGARD ST.

M.B. 524

26-27

NUGENT ST.

16984

NO.

23318

TRACT NO. 23319

M.B. 606-67-68

M.B. 618-62-63

PALM AVE.

CALSTON AVE.

11TH ST. EAST

12 ST. EAST

13 STS EAST


5TH

20TH

SEE DETAIL BELOW FOR THIS AREA

CSB-2726-2
A3 OF A4

COUNTY SURVEYORS MAP NO 9,156
SHEET NO 3 OF 3 SHEETS

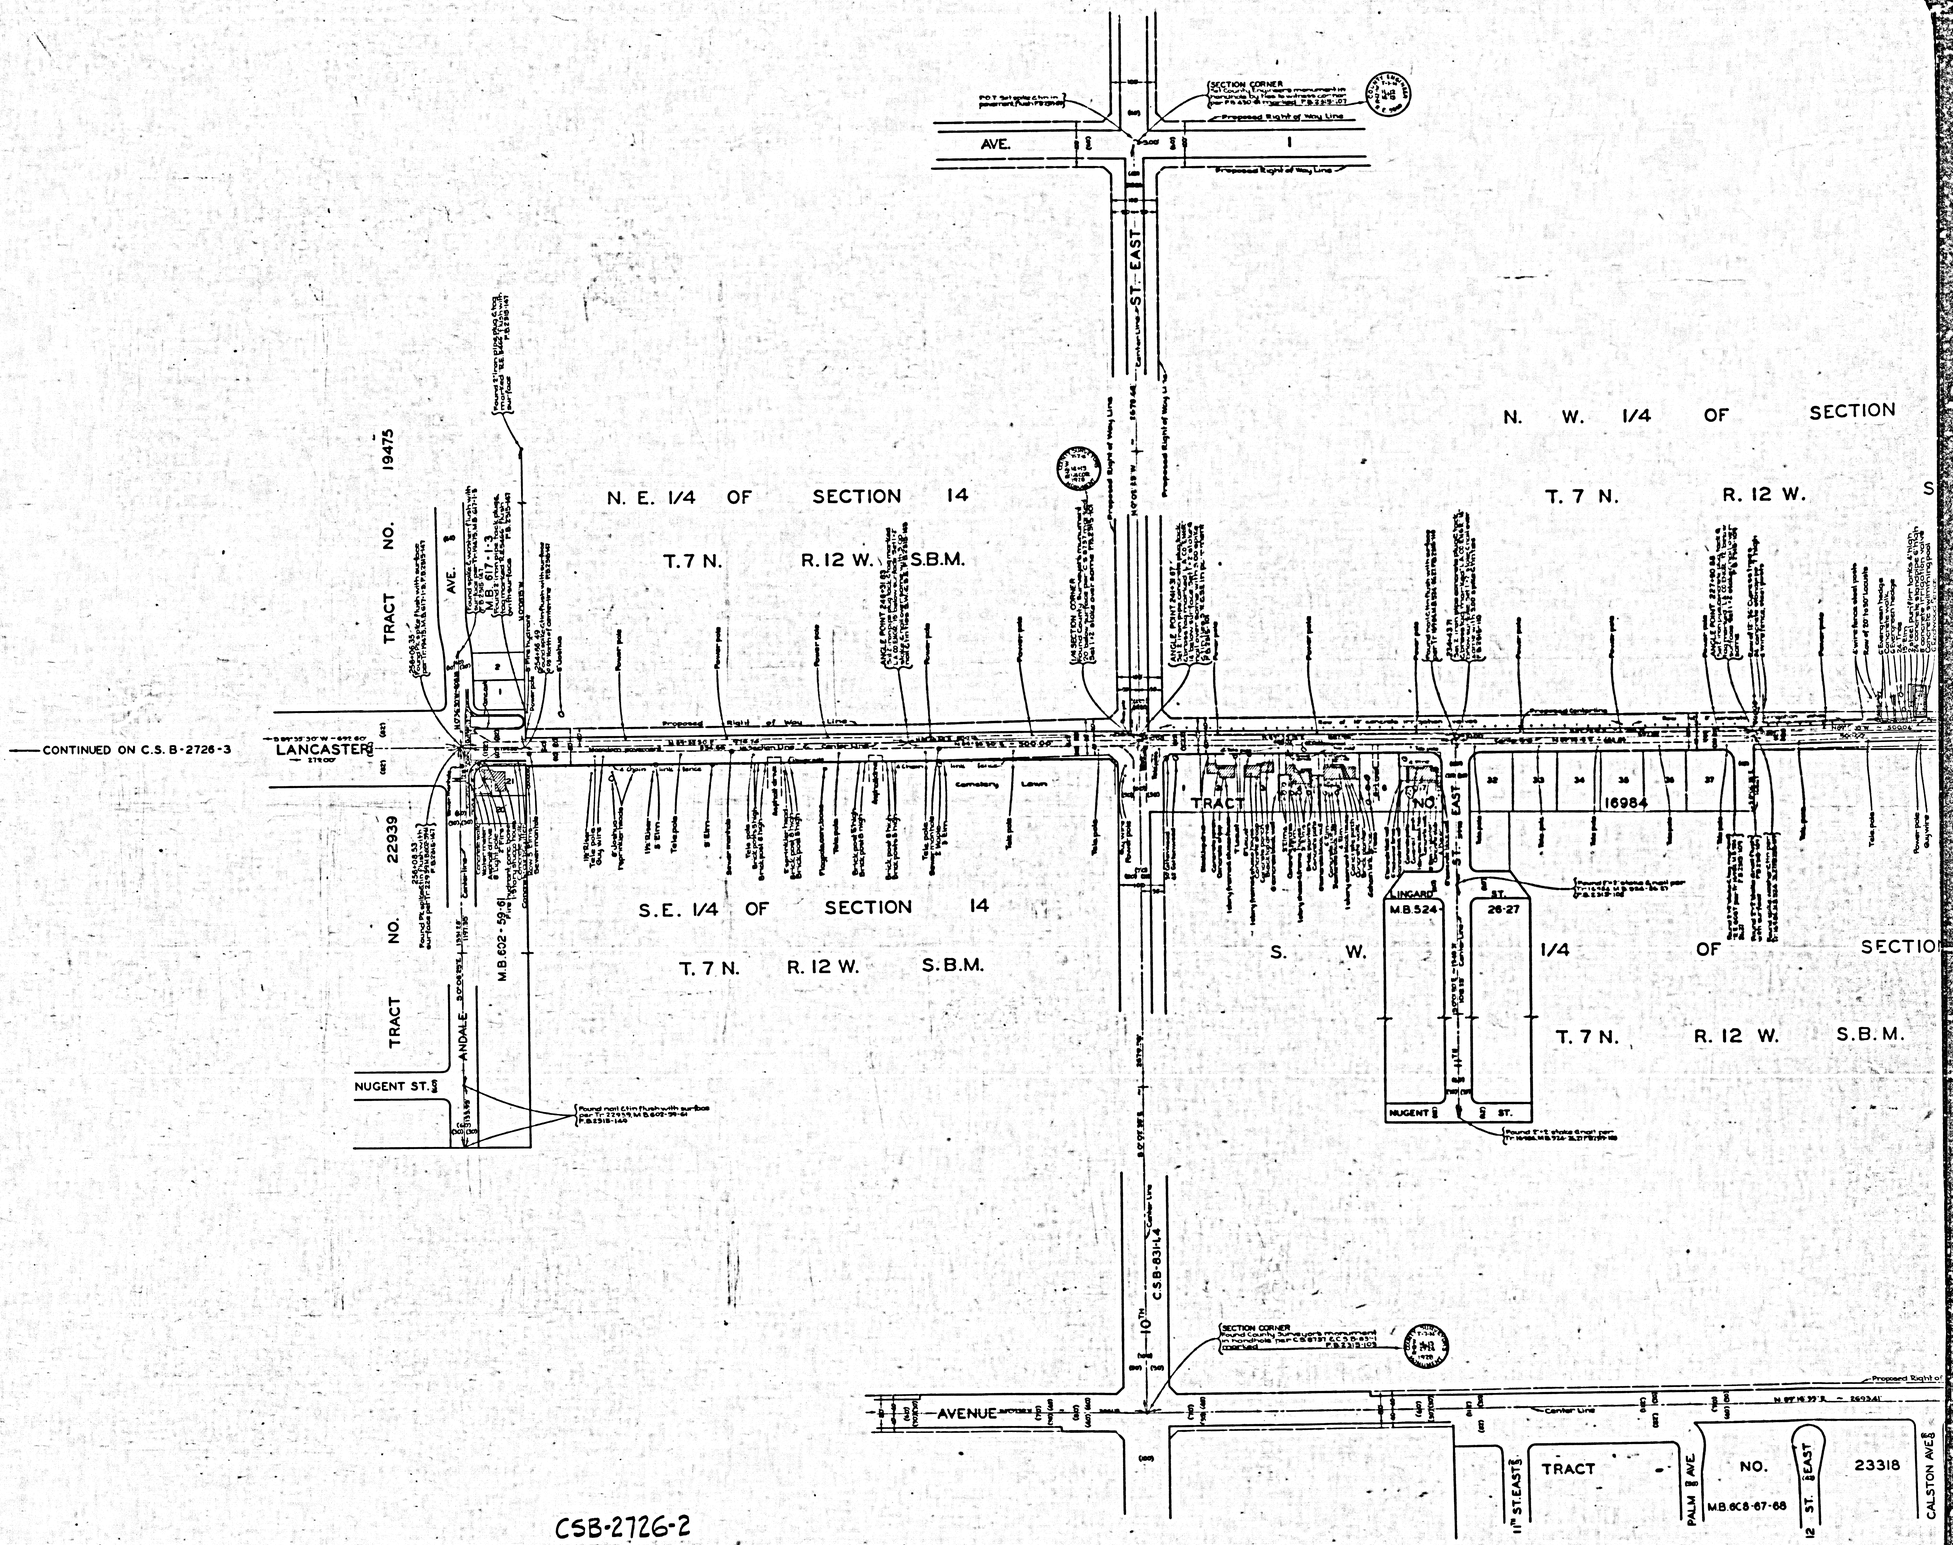

CSB-2726-2
A4 OF A4