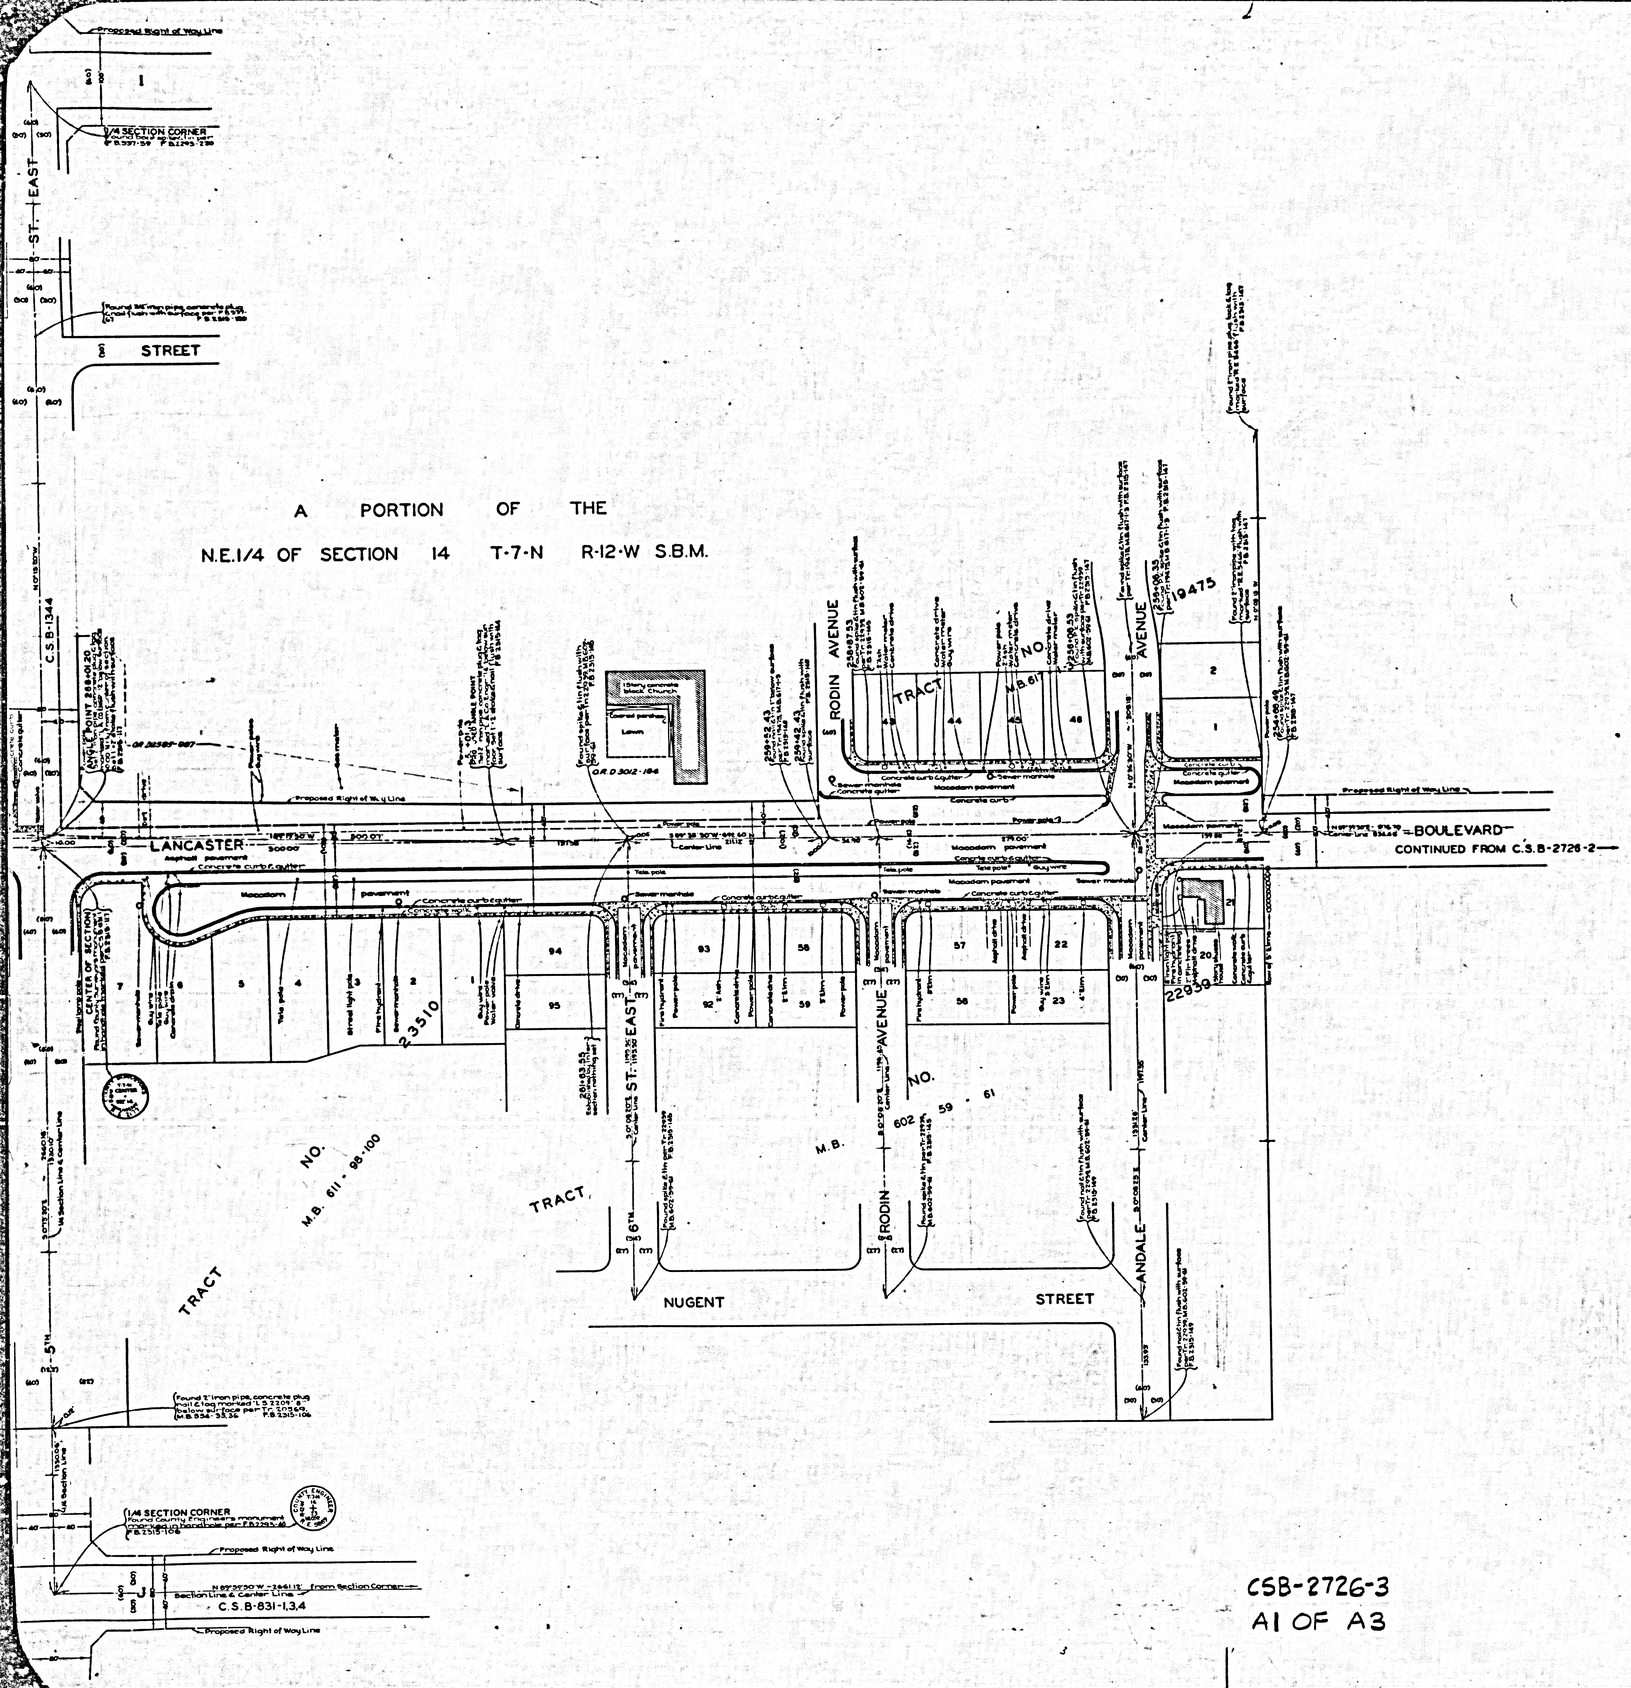
A PORTION OF THE

N.E.1/4 OF SECTION 14 T-7-N R-12-W S.B.M.


1/4 SECTION CORNER
EAST
ST.
STREET
C.S.B-1344
LANCASTER
Asphalt pavement
Concrete curb & gutter
Macadam pavement
Proposed Right of Way Line
Center Line
Section Line & Center Line
RODIN AVENUE
AVENUE
TRACT
M.B. 611 - 98-100
NO.
M.B.
TRACT
NUGENT
STREET
ANDALE
Black Concrete Church
Lawn
Concrete drive
Sewer manhole
Power pole
Tele pole
Guy wire
Fire hydrant
Street light pole
Concrete curb
Concrete gutter
Found 3" iron pipe, concrete plug
Found 1" iron pipe, concrete plug

DETAIL OF CENTER LINE INTERSECTION, NO SCALE

IDENTICAL

S.W. 1/4 OF THE N.W. 1/4 OF SECTION 14

T.-7-N. R.12 W. S.B.M.

CEMETERY
R.F. 927-R
C.S.B-730-1-2

AVENUE 1-4

ST. EAST

KETTERING STREET

LIGHTCAP STREET

TRACT NO. 21340

M.B. 569 1-3

A PORTON OF THE S 1/4 OF THE N.W.1/4 OF SECTION 14 T-7-N R-12-W S.B.M.

O.R. 05820 - 108

O.R. 06225 - 925

C.S. 8202

BOULEVARD

LANCA

ALLEY

TRACT NO. 15467

TRACT NO. 20569

LINGARD STREET

M.B. 554 - 35 - 36

M.B. 535-42-43

M.B. 525-22-23

FOXTON

STANRIDGE AVENUE

NUGENT STREET

TRACT

TRACT

TRACT

M.B. 514 1

35-36

18636

S.W. 1/4 OF SECTION 14

T.-7-N. R-12-W. S.B.M.

DETAIL OF INTERSECTION NOT TO SCALE

KETTERING STREET

AVENUE

1/4 SECTION CORNER

C.S.B-1344

CSB-2726-3
A2 OF A3

CSB-2726-3
A3 OF A3