


MANHATTAN BEACH

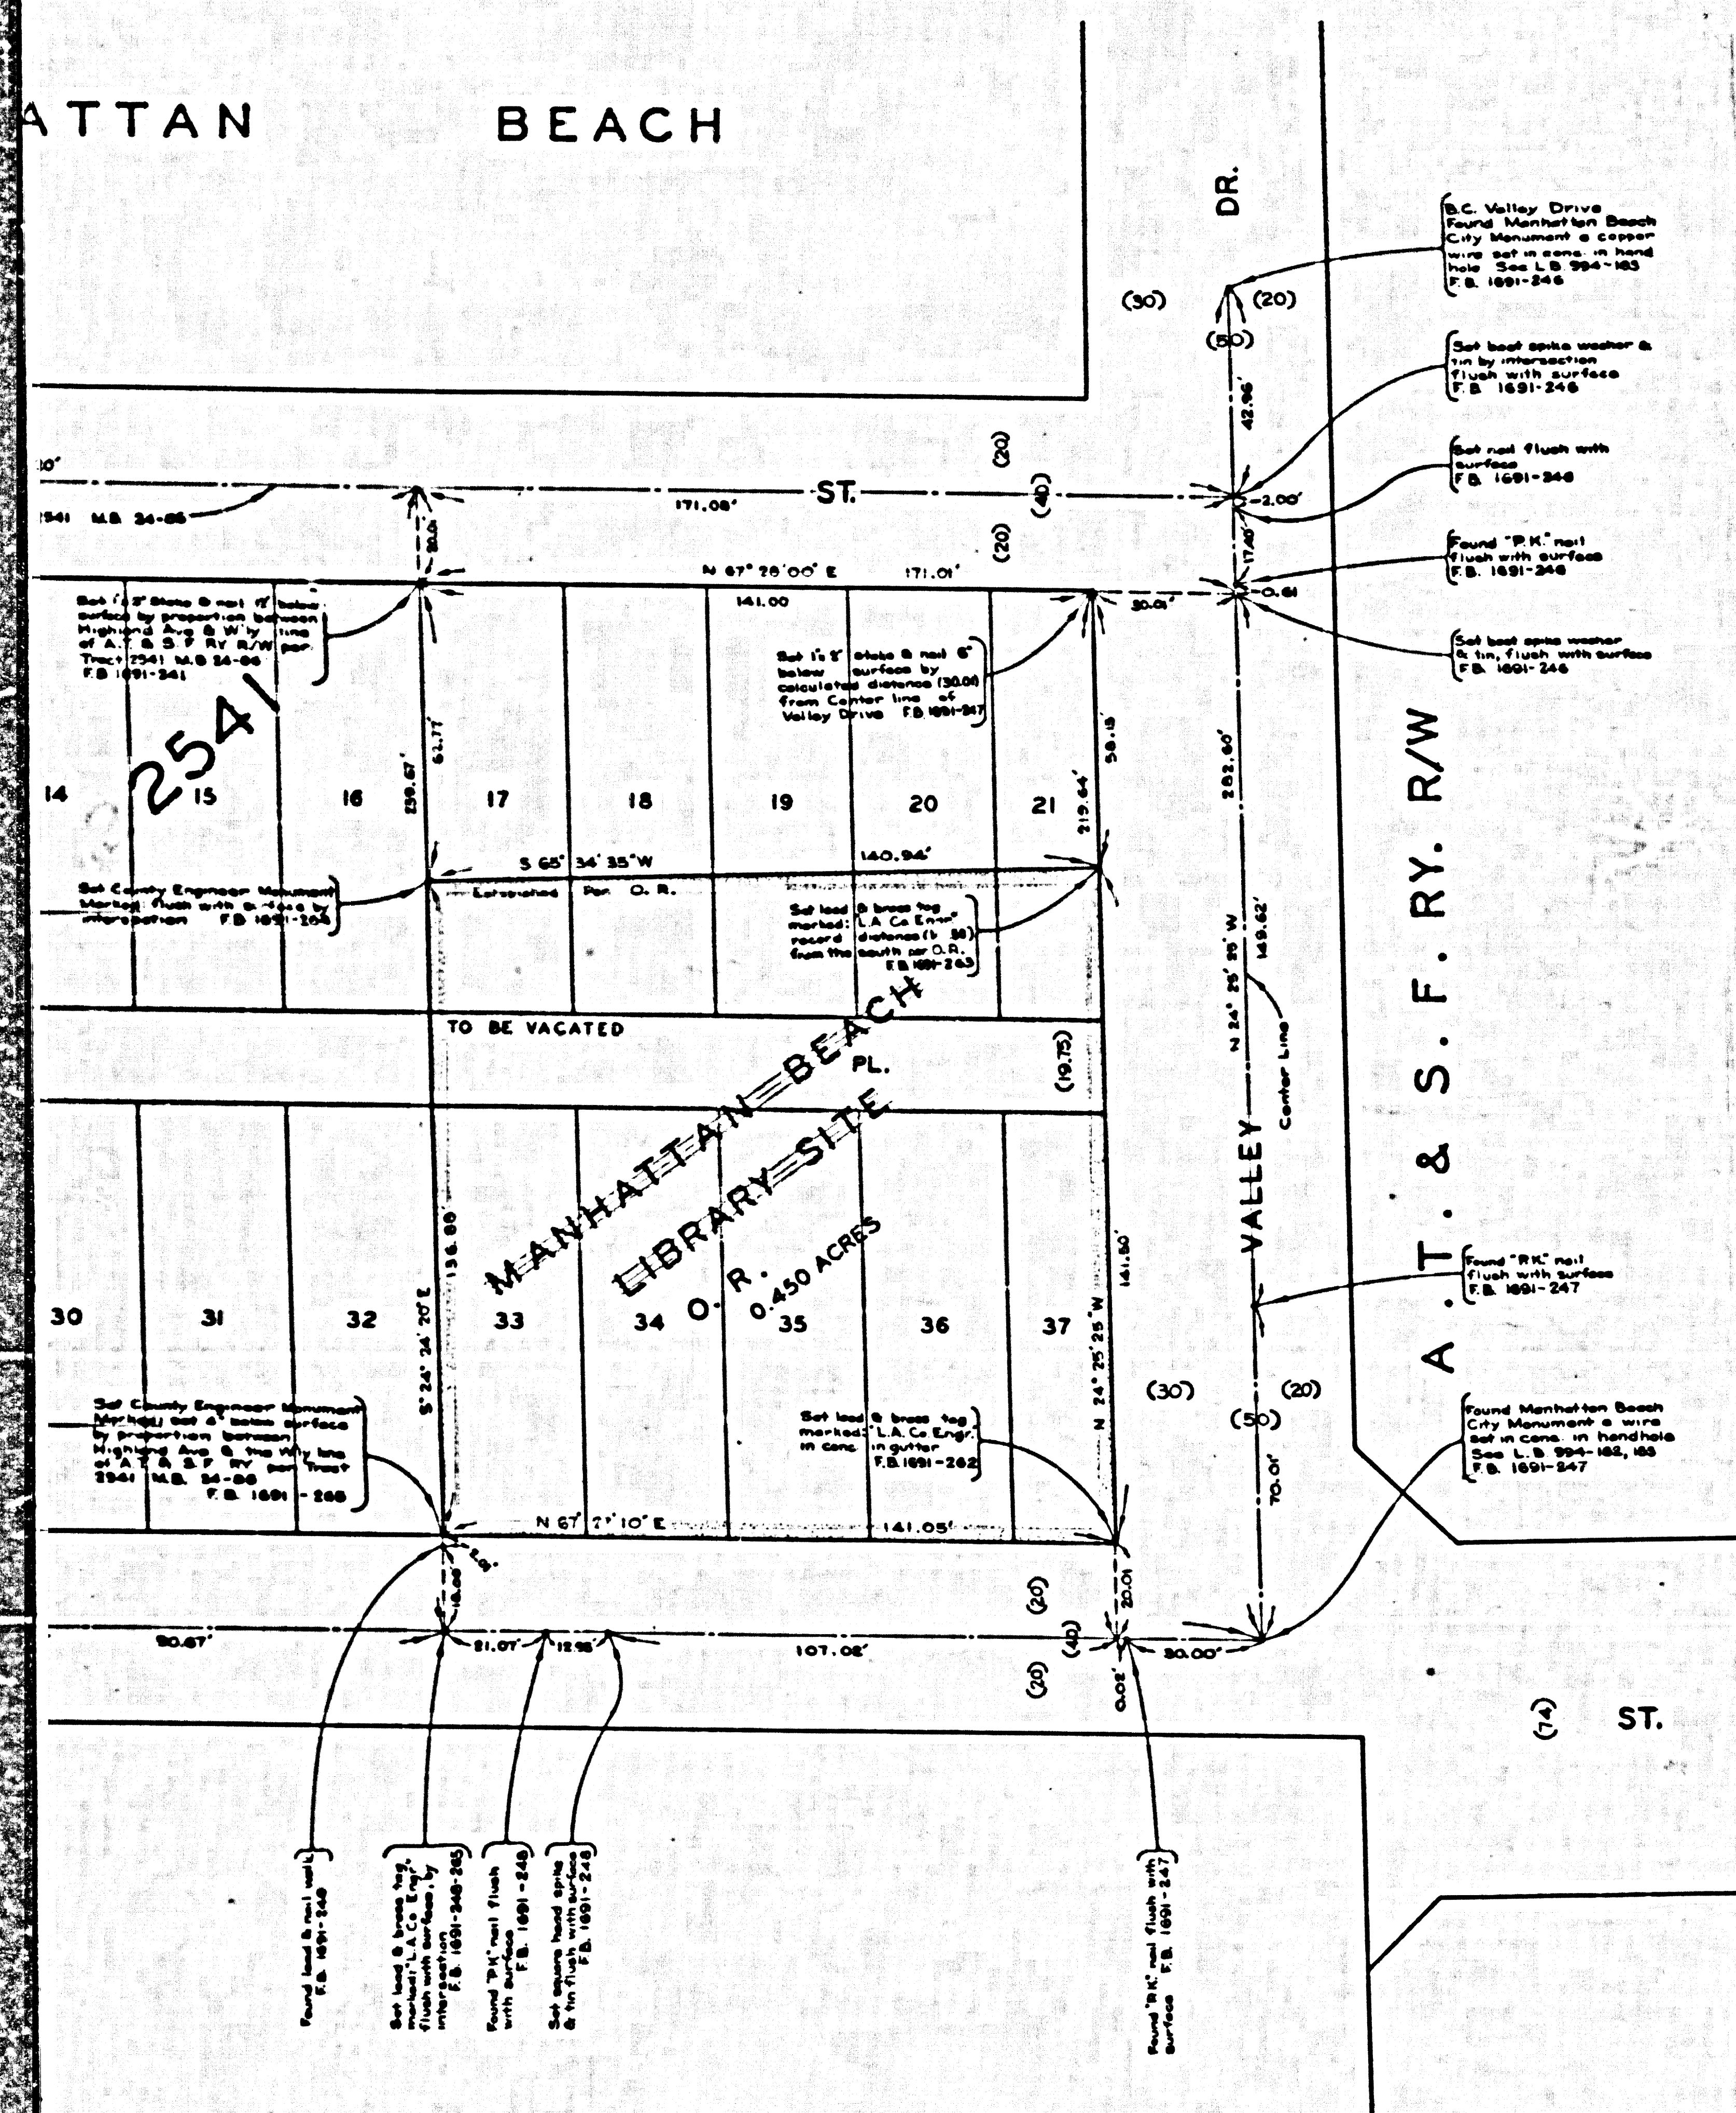

COUNTY OF LOS ANGELES
 MAP OF
MANHATTAN BEACH LIBRARY SITE
 BEING A PORTION OF LOTS 17 TO 21, ALL OF
 LOTS 33 TO 37, TRACT NO. 2541 M. B. 24-86
 AND A PORTION OF 15TH PLACE TO BE VACATED
 COUNTY SURVEYORS MAP NO. B-2728
 SCALE: 1 INCH = 20 FT.

JOB NUMBER 0047.03
 JOHN A. LAMBIE - COUNTY ENGINEER
 SURVEYED OCTOBER 1960
 SURVEYED ON REQUEST OF THE COUNTY
 ENGINEER UNDER SEC. 79 ORD. 4099
 BY LETTER DATED APRIL 17, 1959
 BEARINGS ARE BASED ON THE BEARING OF
 OF 16TH STREET AS SHOWN ON TRACT NO.
 2541 M. B. 24-86
 F.B. 1891-239-268
 FIELD WORK BY.....D. SAPPALL
 W.A. RICHARDS
 OFFICE WORK BY.....G. O. HARRIS
 L.C. THOMPSON
 CHECKED BY.....W.J. BRENNER

CSB-2728
 A1 OF A2

FOR TOPOGRAPHY PRIOR TO CONSTRUCTION
 SEE SURVEY DIVISION FILE MAP NO. P.T. D-419

THIS SITE ABANDONED BY COUNTY ENGINEER FOR LIBRARY PURPOSES, SEE C.S.B 5194 FOR RELOCATED SITE. (June, 1973)

B 04 9AM 28073VRU2 YTMUUC

COMPLY 28073VRU2 MAP NO B-5158

