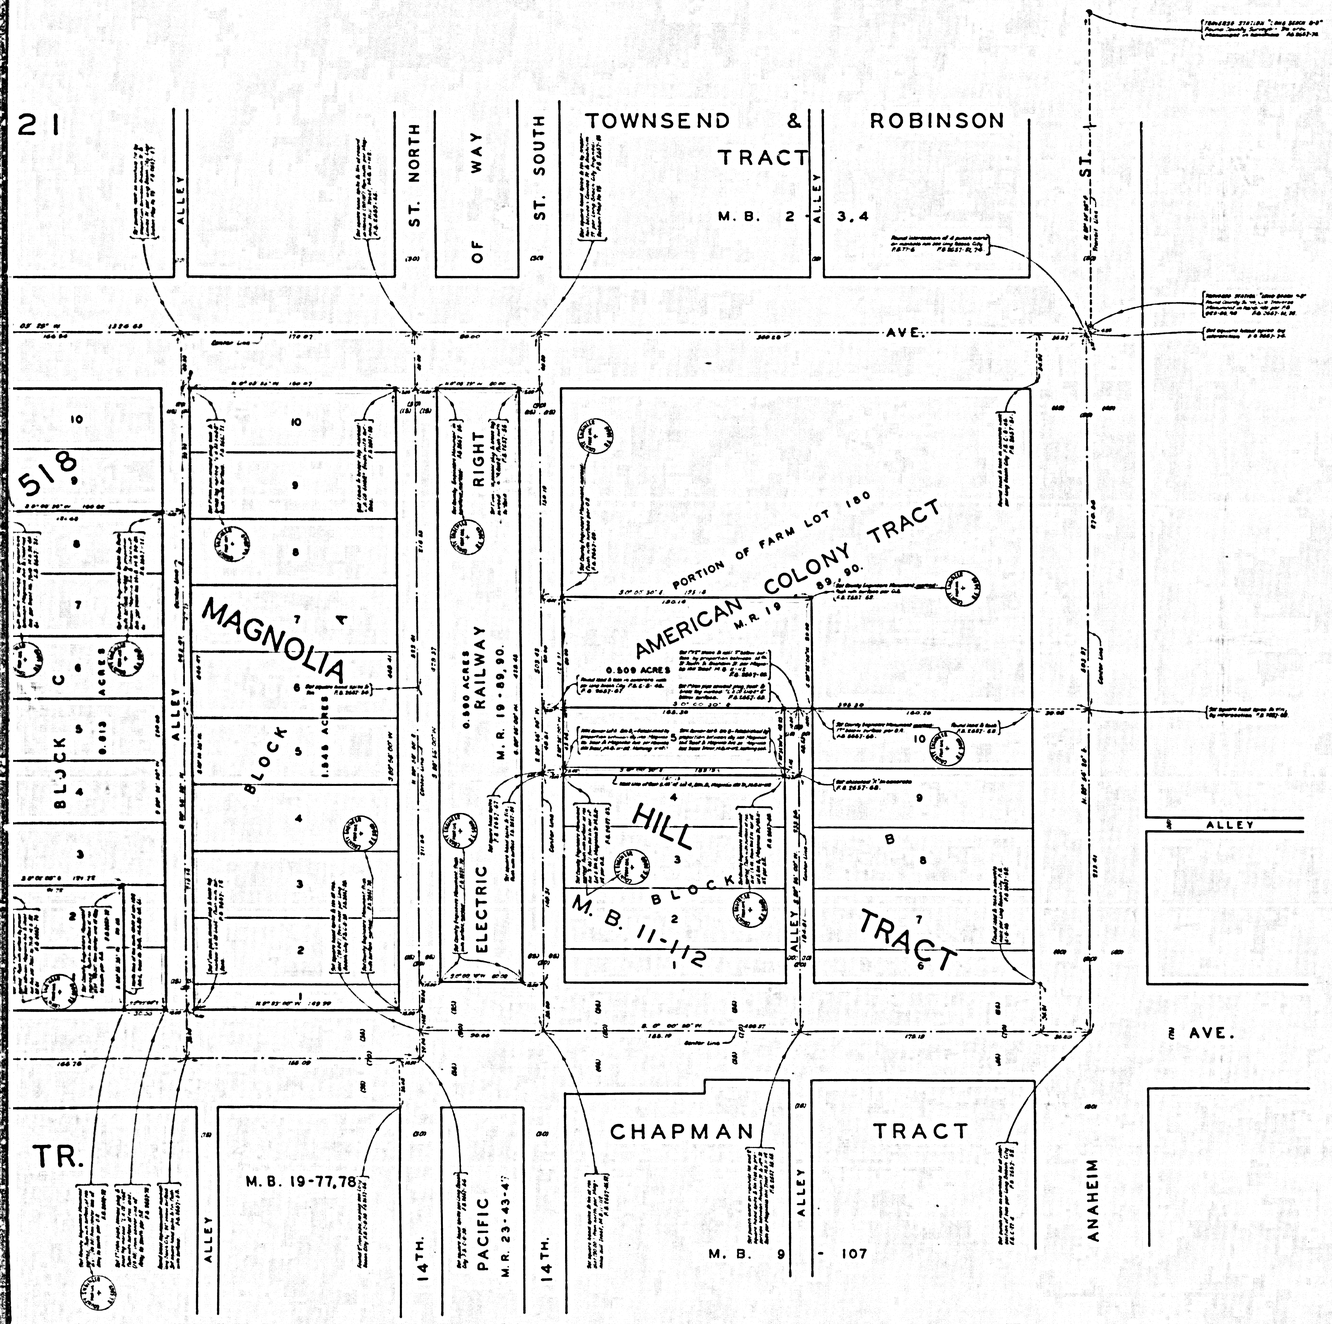

COUNTY OF LOS ANGELES
MAP OF

EL CERRITO HOSPITAL SITE

BEING A PORTION OF BLOCK C, TRACT NO. 7518, M.B. 82-60,61; ALL OF BLOCK A, & A PORTION OF BLOCK B, MAGNOLIA HILL TRACT, M.B. 11-112; AND A PORTION OF FARM LOT 180 AMERICAN COLONY TRACT, M. R. 19-89,90

COUNTY SURVEYORS MAP NO. B-2729

SCALE: 1 INCH = 30 FT.

JOB NUMBER 0300.06

JOHN A. LAMBIE - COUNTY ENGINEER
SURVEYED AUGUST - OCTOBER 1960

SURVEYED ON REQUEST OF THE COUNTY ENGINEER UNDER SECTION 79 ORD. 4099 BY LETTER DATED JULY 8, 1960

BEARINGS ARE BASED ON THE CALIFORNIA COORDINATE SYSTEM ZONE 7, PER SECTION 8801 PUBLIC RESOURCES CODE SEE C.S. 9423

INDEX 32

F.B. 2657 - 43 - 74

FIELD WORK BY ..... L. L. BROWN
OFFICE WORK BY ..... T. M. ICHIEN
CHECKED BY ..... W. J. BRENNER

FOR TOPOGRAPHY PRIOR TO CONSTRUCTION SEE SURVEY DIVISION FILE MAP NO. P.T. 236-1,2

CSB-2729
A1 OF A2

COUNTY SURVEYORS MAP NO B-5259

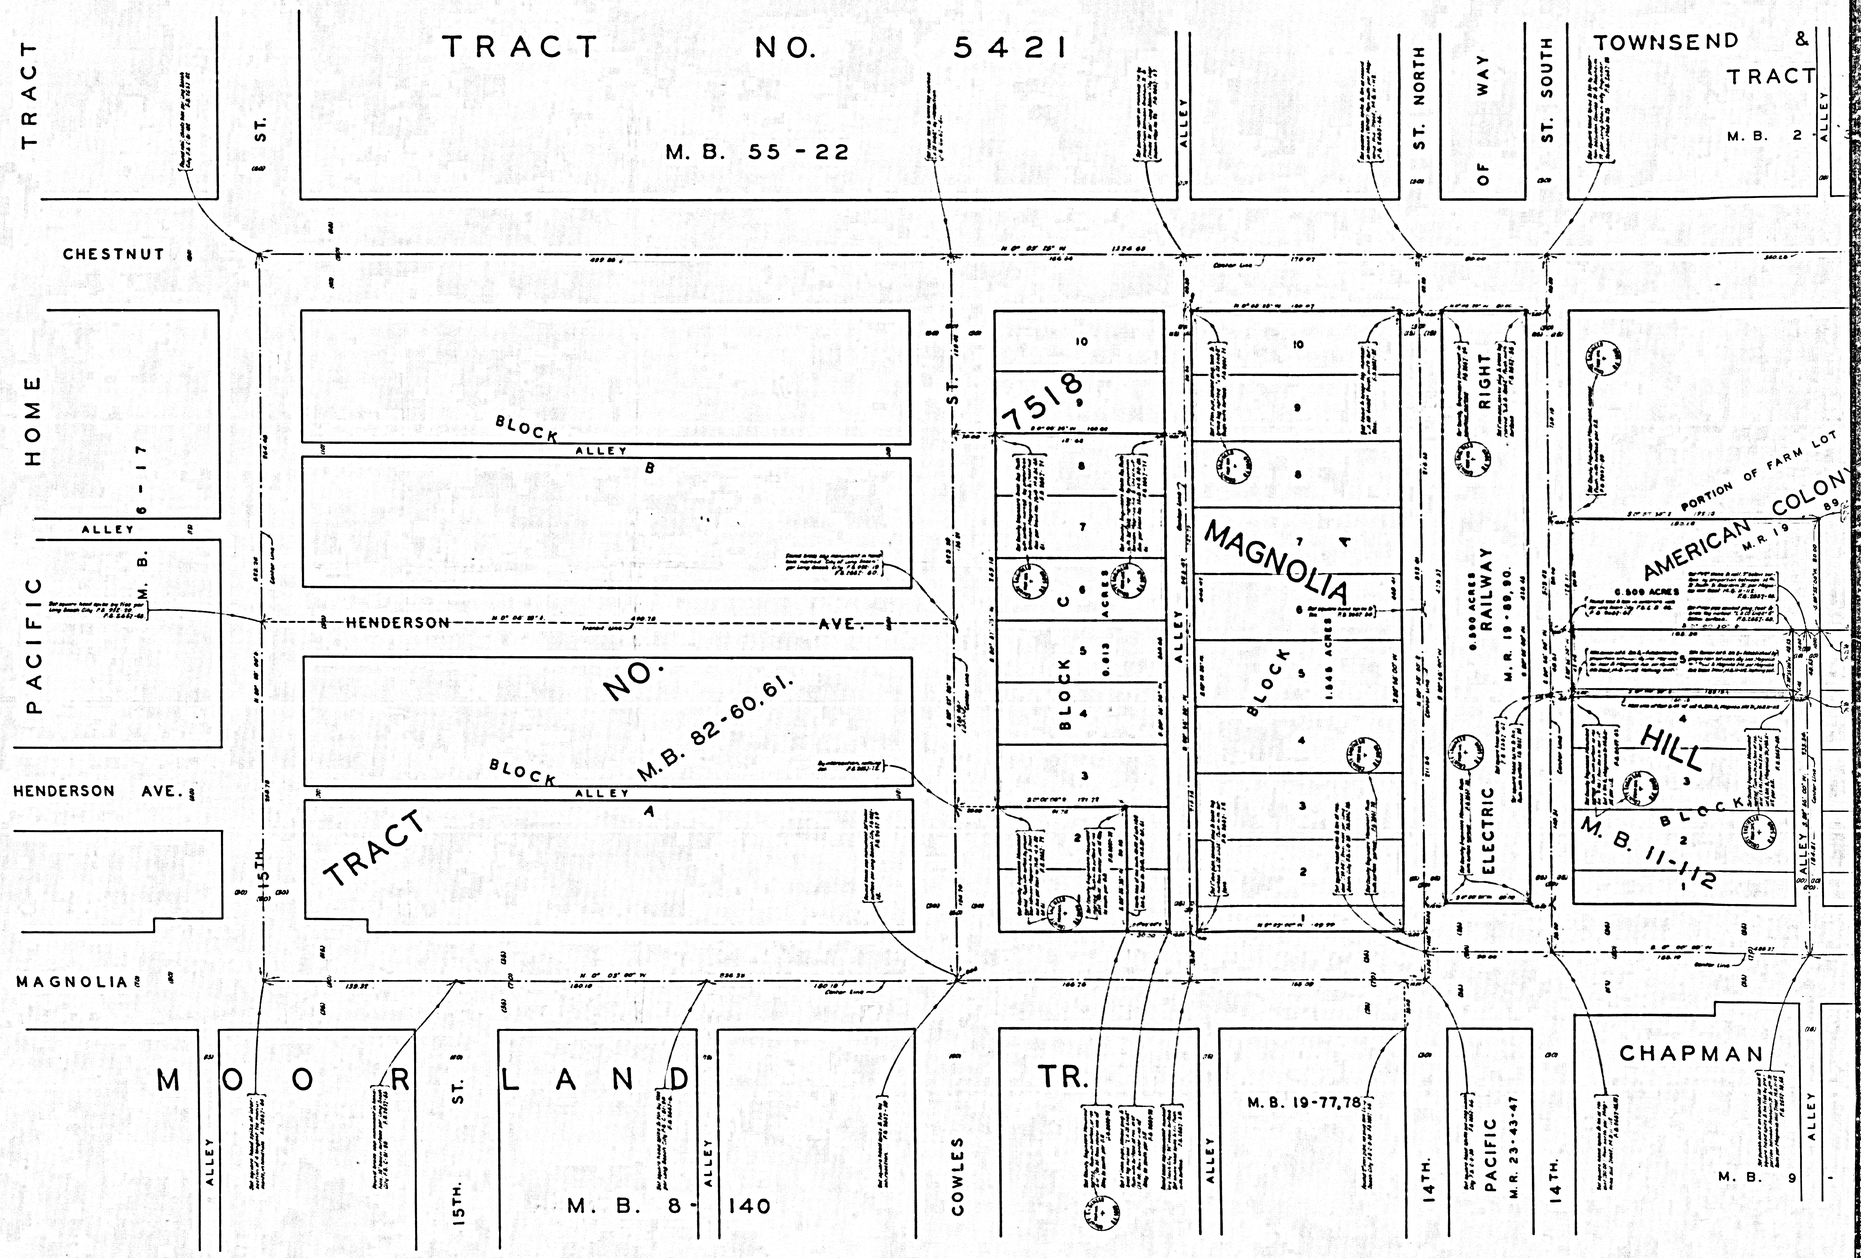

CSB-2729
A2 OF A2

COUNTY SURVEYORS MAP NO B-5259