
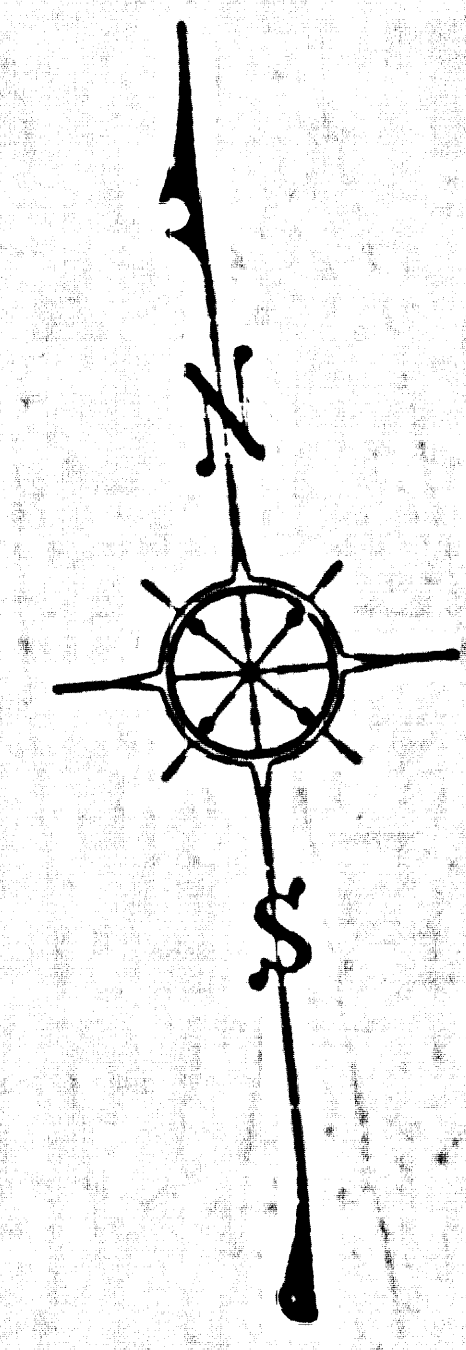


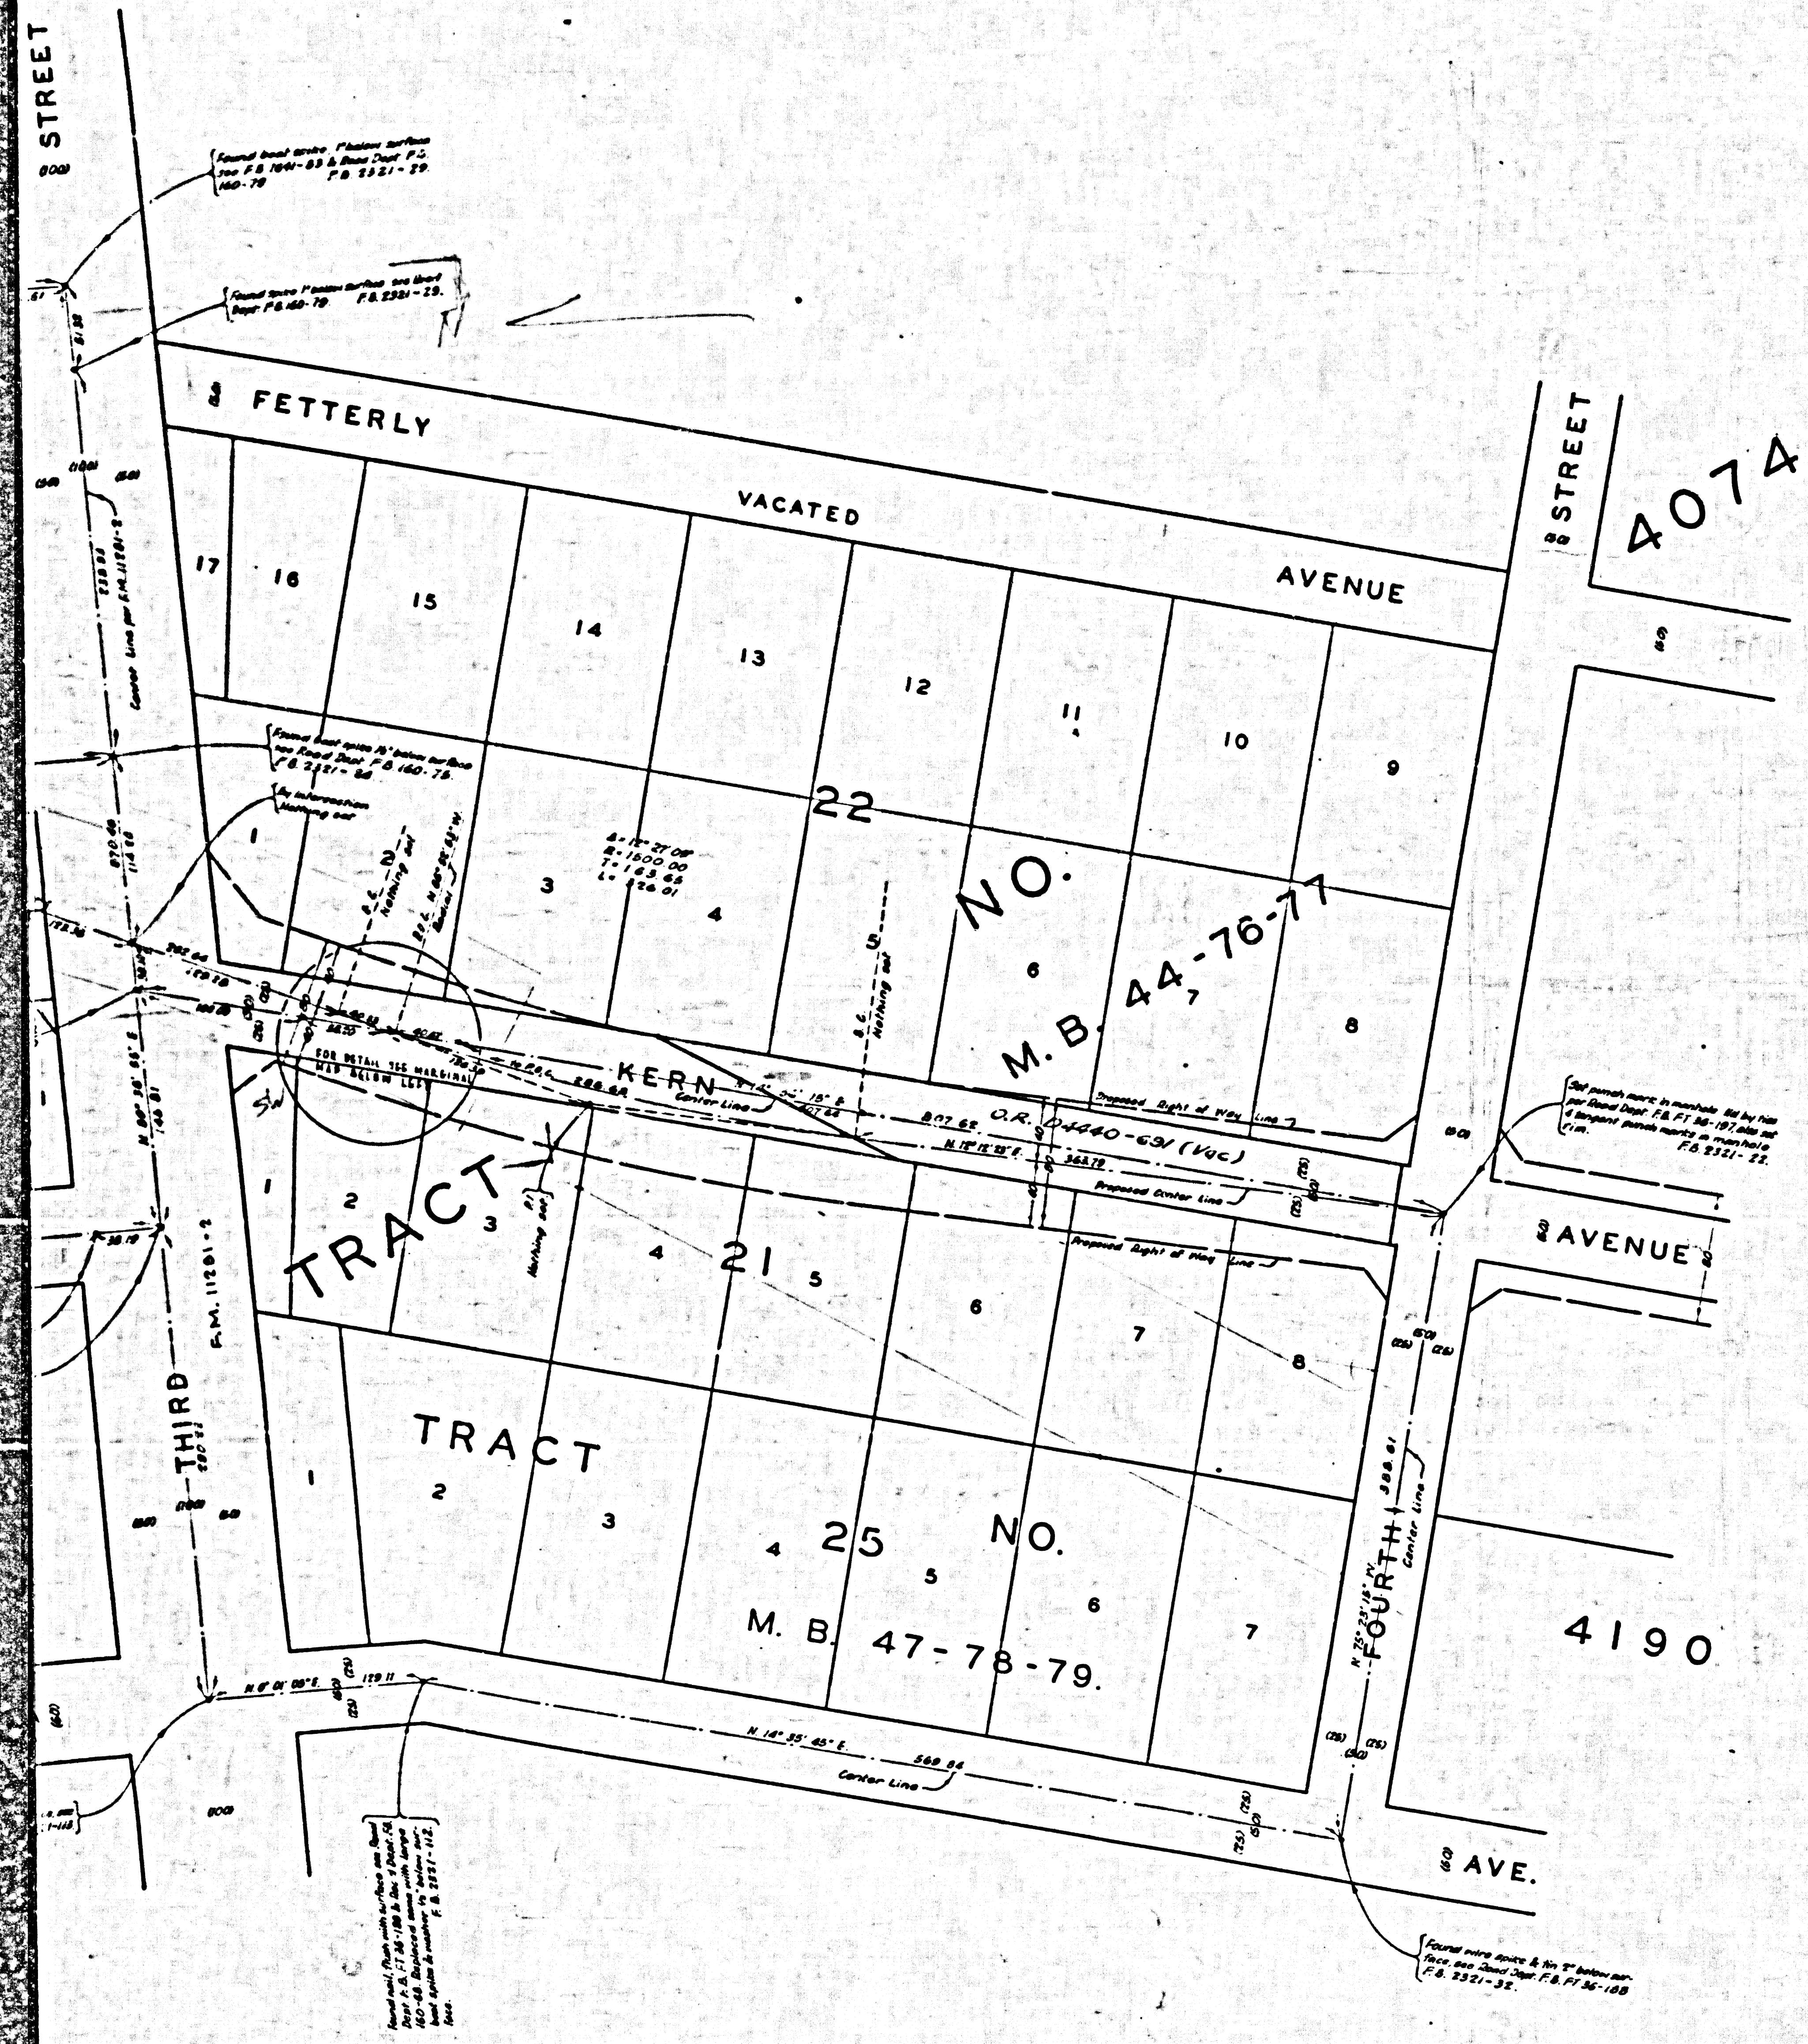

COUNTY OF LOS ANGELES
 MAP OF
KERN AVENUE & MEDNIK AVENUE
 FROM
 FOURTH STREET
 TO
 FIRST STREET
 COUNTY SURVEYORS MAP NO. B-2739
 SCALE: 1 INCH = 50 FT.


JOB NUMBER 0075.53
 JOHN A. LAMBIE - COUNTY ENGINEER
 SURVEYED OCT.-NOV. 1957 & OCT. 1958
 SURVEYED ON REQUEST OF THE REGIONAL
 PLANNING COMMISSION UNDER SECTION 70,
 ORD. 4099 BY LETTER DATED SEPT. 17, 1957,
 AND BY BOARD ORDER DATED DEC. 11, 1958.
 BEARINGS ARE BASED ON THE BEARING OF
 THIRD STREET AS SHOWN ON F.M. 11281-2
 F.B. 2321-17-34 & 111-114
 FIELD WORK BY H.E. GRANQUIST
 OFFICE WORK BY T.M. ICHIEI
 CHECKED BY S.H. MILLER

THIS MAP SUPERSEDED BY C.S.B-2825-2

C5B-2739
 A1 OF A2

PLAN 28354818 YTHUC

COUNTY SURVEYORS MAP NO. B-2739

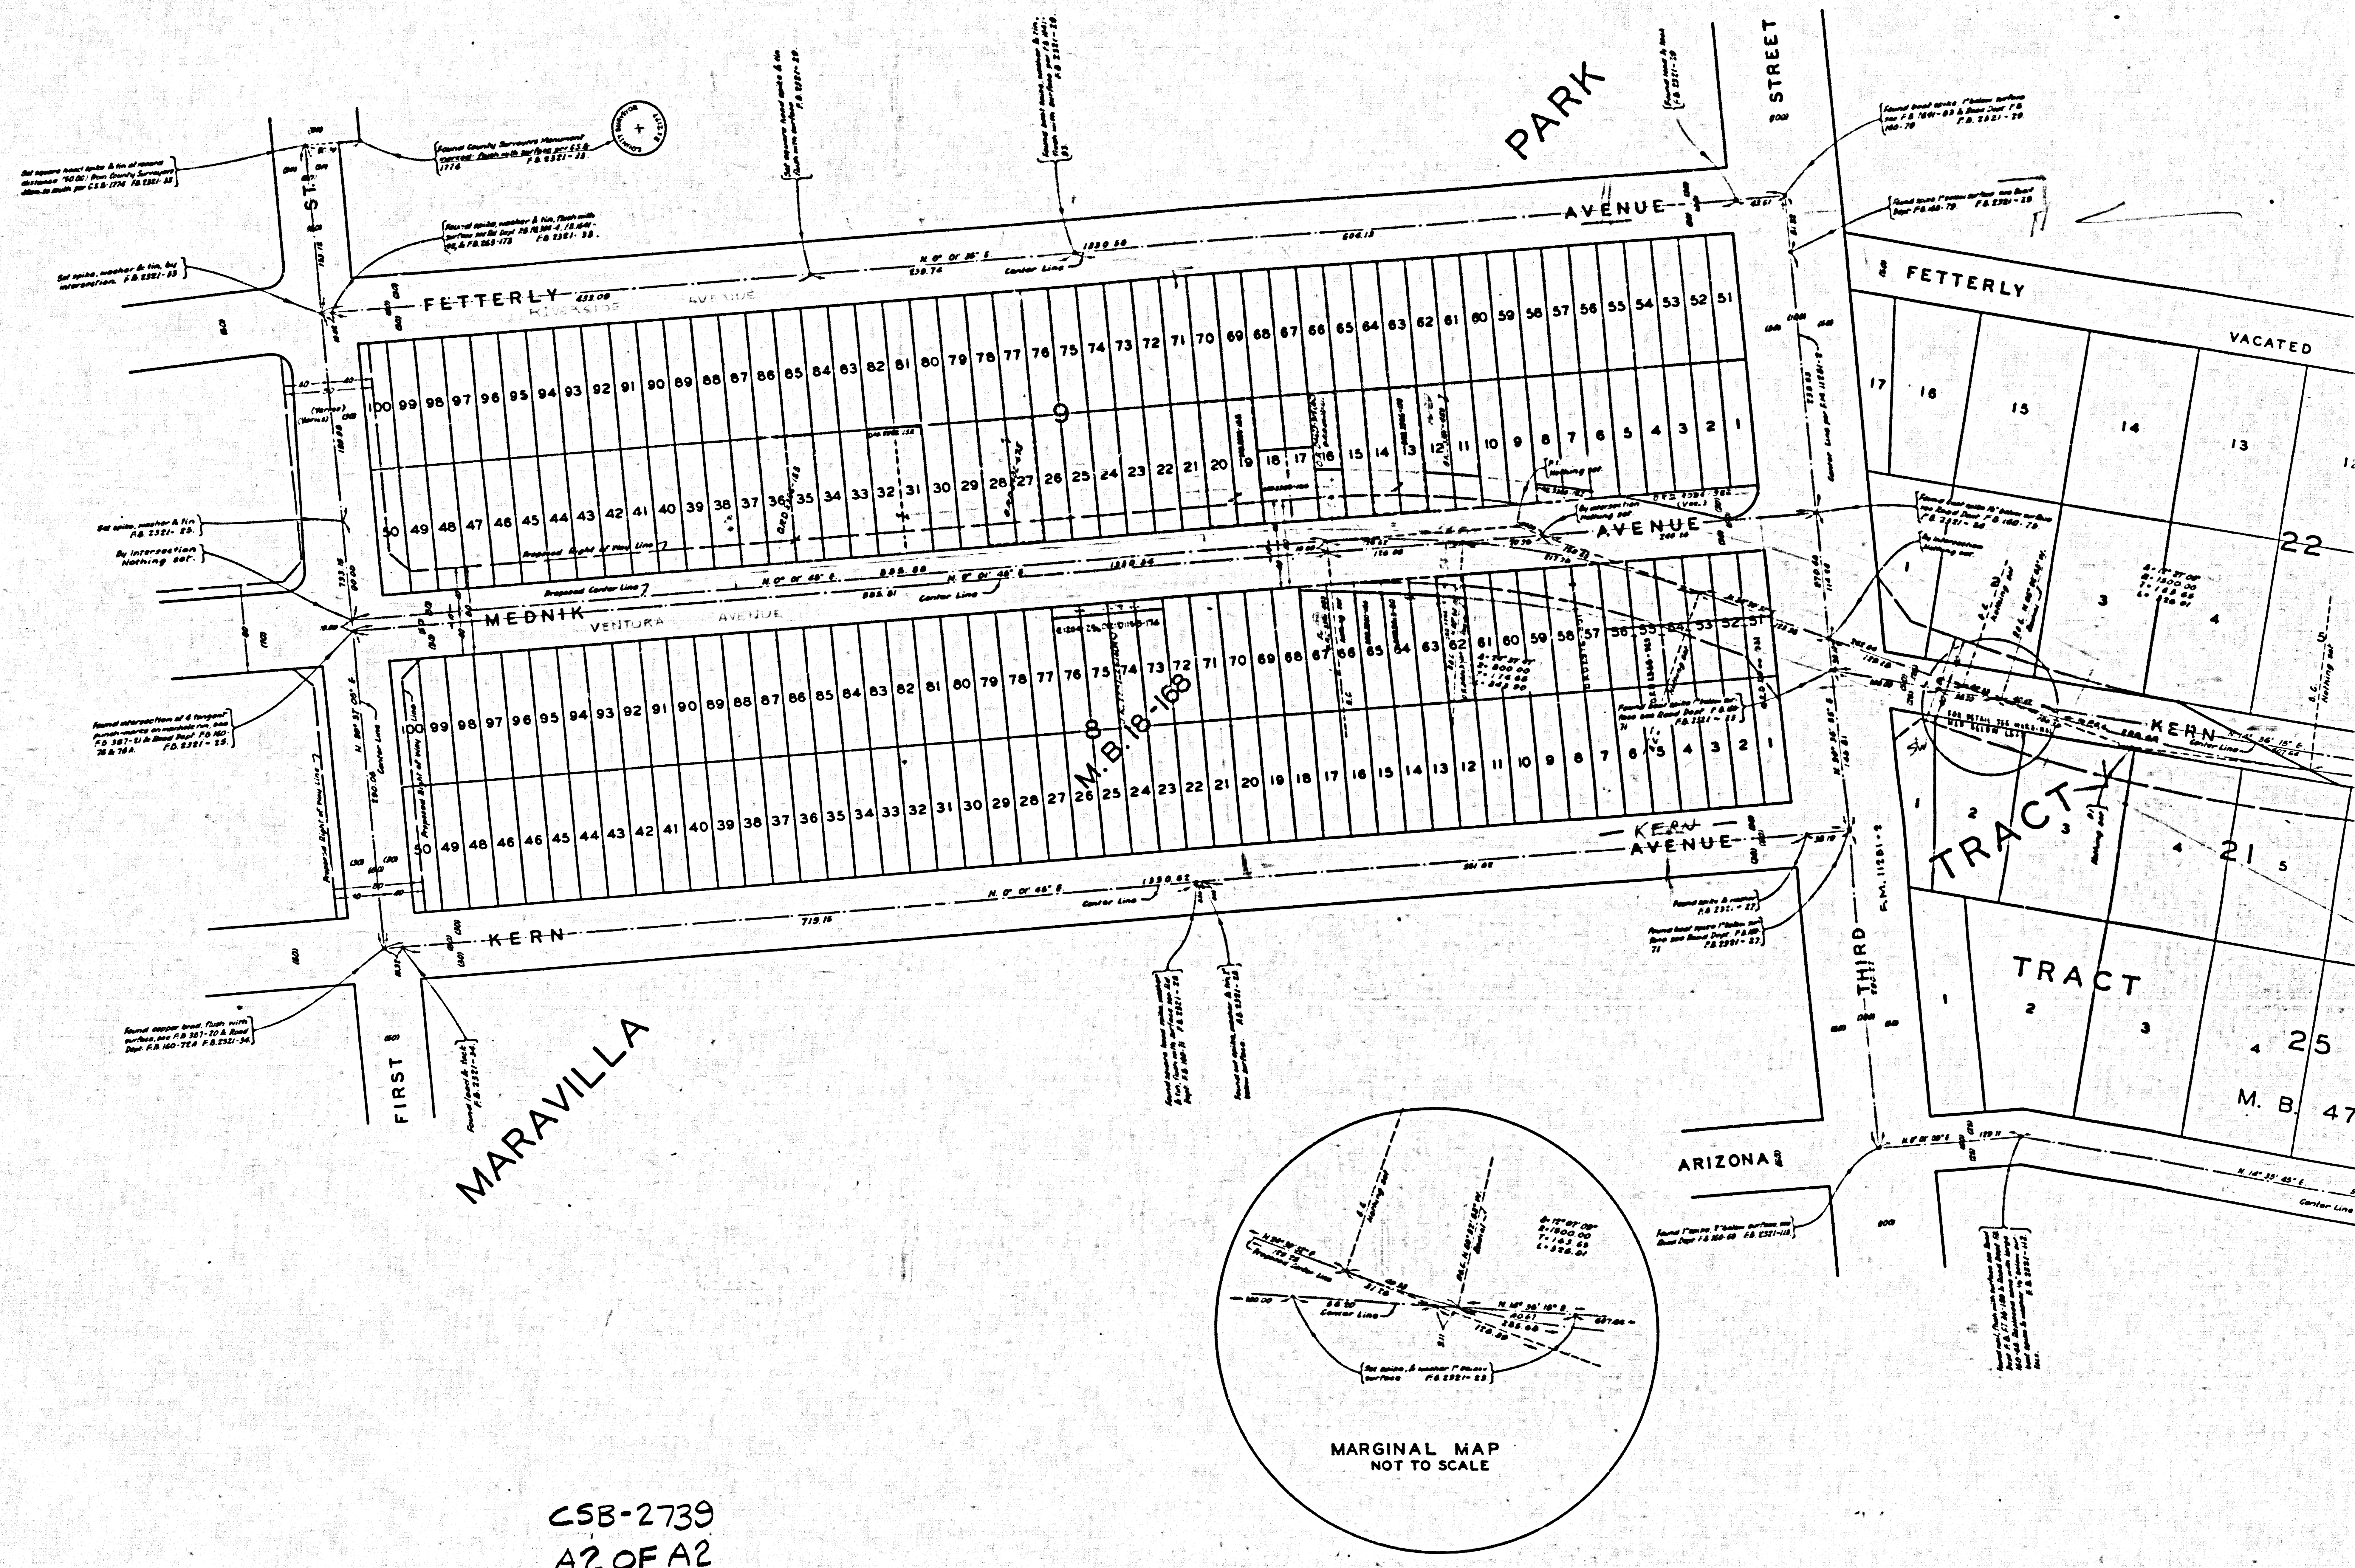

CSB-2739
A2 OF A2