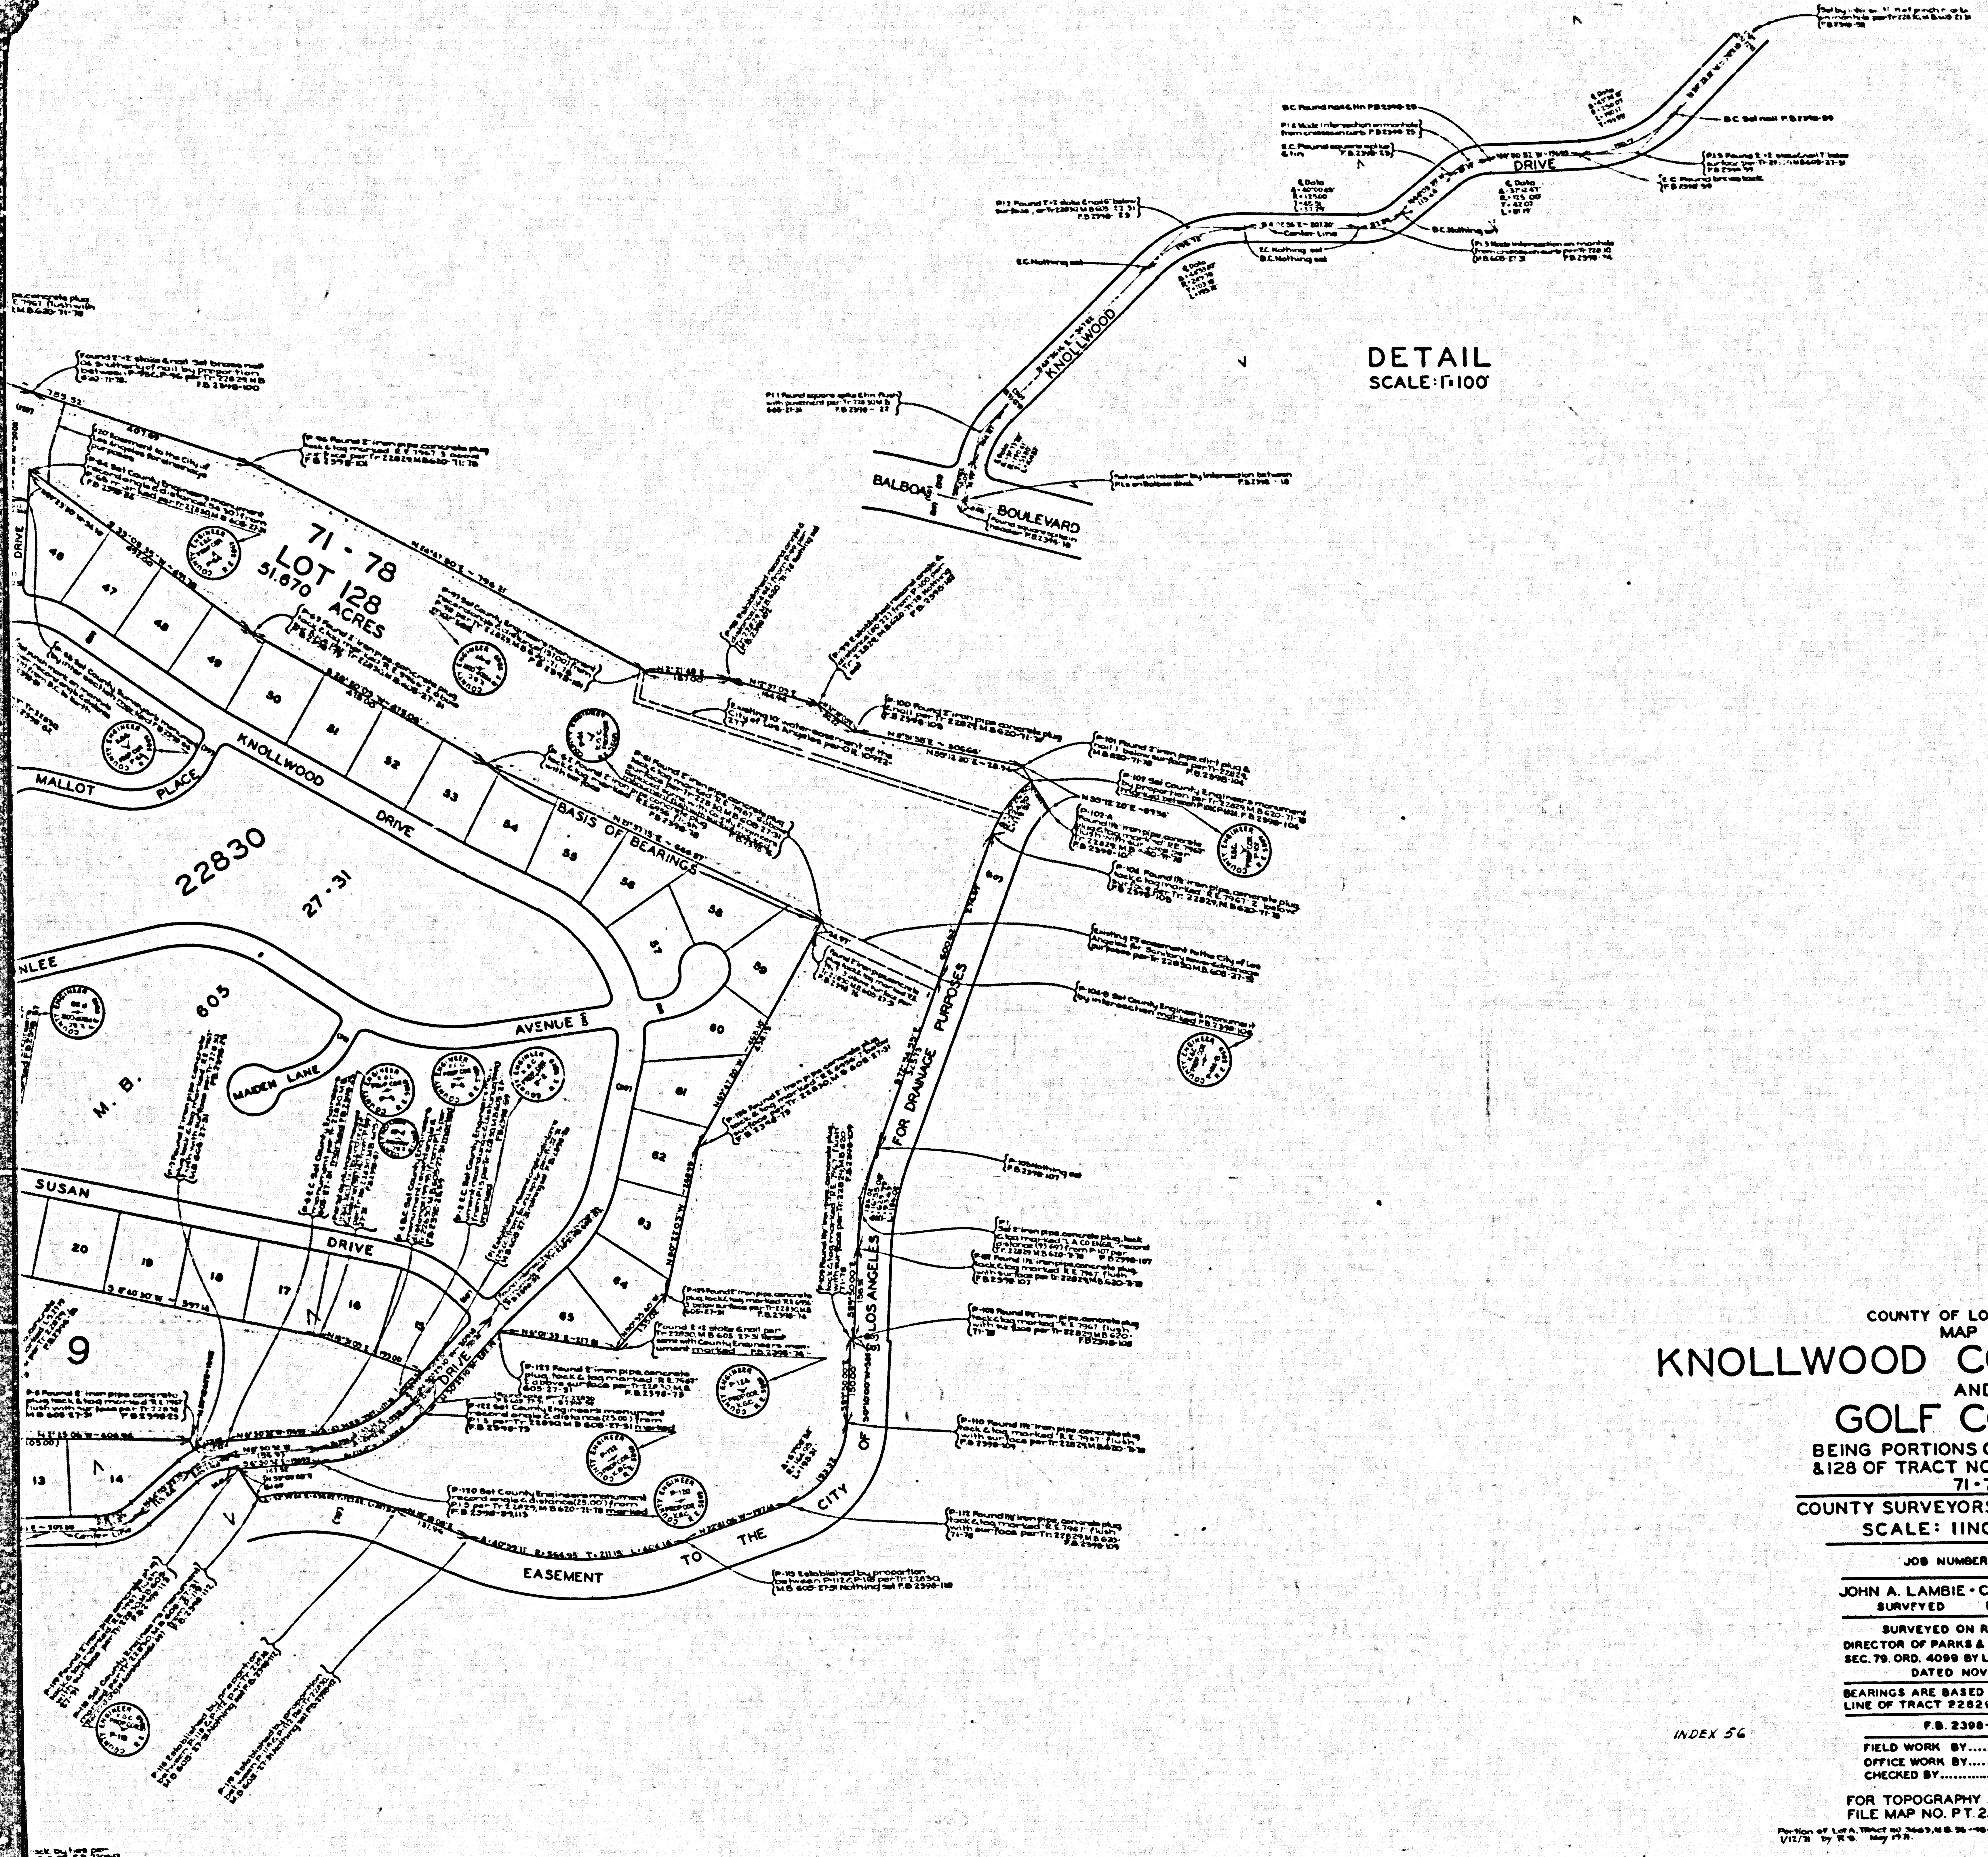

COUNTY OF LOS ANGELES
MAP OF

KNOLLWOOD COUNTRY CLUB
AND
GOLF COURSE

BEING PORTIONS OF LOTS 126,127
&128 OF TRACT NO.22829, M.B. 620-
71-78

COUNTY SURVEYORS MAP NO. B-2742
SCALE: 1 INCH = 100 FT.

JOB NUMBER 0055.39

JOHN A. LAMBIE - COUNTY ENGINEER
SURVEYED DECEMBER, 1960

SURVEYED ON REQUEST OF THE
DIRECTOR OF PARKS & RECREATION UNDER
SEC. 79. ORD. 4099 BY LETTER:
DATED NOVEMBER 20, 1958

BEARINGS ARE BASED ON THE WESTERLY
LINE OF TRACT 22829 M.B. 620-77.

F.B. 2398-5-206

FIELD WORK BY................L.V. SMITH
OFFICE WORK BY............T.M. PALMERI
CHECKED BY...................W.J. BRENNER

FOR TOPOGRAPHY SEE SURVEY DIVISION
FILE MAP NO. P.T. 225, SHEETS 1 TO 4.3

Portion of Lot A, Tract No 3663, M.B. 38-98-99 added per Architecture Division letter 1/12/71 by R.S. May 1971.

INDEX 56

CSB-2742
A1 OF A3

COUNTY SURVEYORS MAP NO. B-2742

M. B. 620
71 - 78
TRACT NO. 22830
LOT 128
51.670 ACRES
M. B. 620 - 71 - 78
TRACT NO. 3663
M. B. 38 - 98 - 99
LOT 94 - 96
TRACT NO. 22826
M. B. 666 - 94 - 96
TRACT NO. 22828
M. B. 620 - 71 - 78
TRACT NO. 22829
LOT 127
100.523 ACRES
M. B. 605 - 27 - 31
TRACT NO. 3663
M. B. 38 - 98 - 99
TRACT NO. 28061
M. B. 726 - 10 - 14
KNOLLWOOD
KNOLLWOOD DRIVE
DRIVE
PINERIDGE
PINERIDGE DRIVE
LITTLER PLACE
HAGEN PLACE
SARAZEN PLACE
DEMARET PLACE
SUSAN DRIVE
MALLOT PLACE
CLONLEE AVENUE
MAIDEN LANE
CATENIA DRIVE
CATENIA PLACE
McLENNAN AVENUE
BLANCHE PLACE
CRYSTALAIRE PLACE
STARDUST PLACE
EL RIO PLACE
BALBOA BOULEVARD
AVENUE
SEE DETAIL AT LEFT
BASIS OF BEARINGS
EASEMENT TO THE CITY OF LOS ANGELES
FOR CENTER LINE DATA ON KNOLLWOOD DRIVE SEE DETAIL AT UPPER RIGHT
Center Line
95
99
CSB-2742
A2 OF A3

COUNTY SURVEYORS MAP NO. B-2742