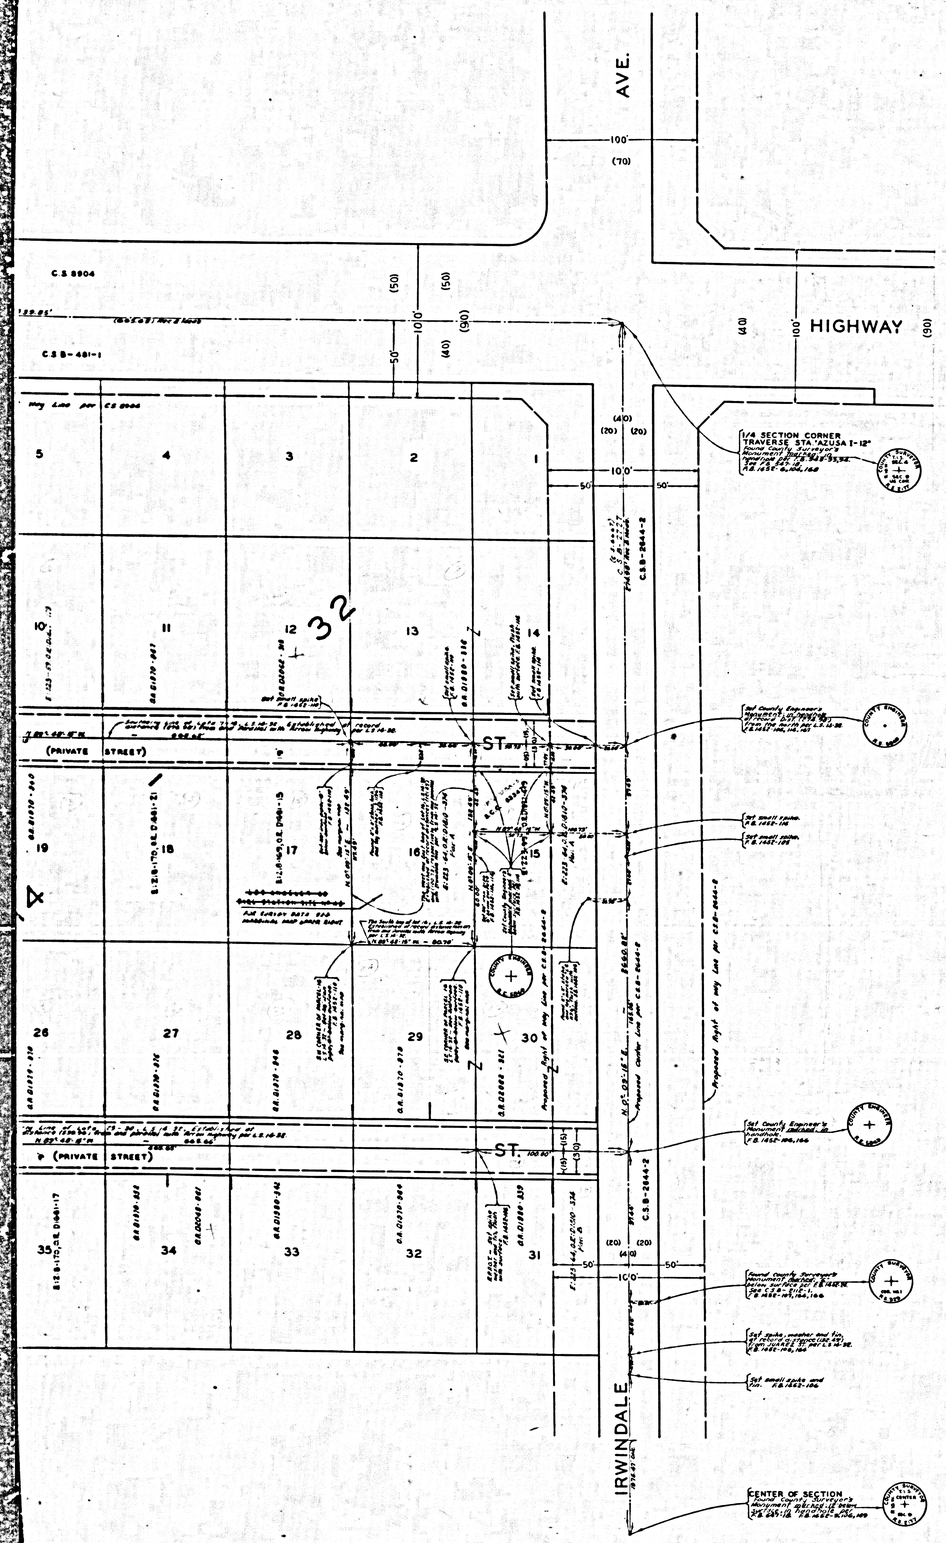

MARGINAL MAP OF

~~LOS ANGELES COUNTY~~

~~FIRE STATION SITE Nº 48~~

IRWINDALE

SCALE: 1 INCH = 20 FEET

THIS SITE ABANDONED FOR FIRE STATION PURPOSES
FOR CURRENT FIRE STATION SITE Nº 48 SEE C.S.B. 3034

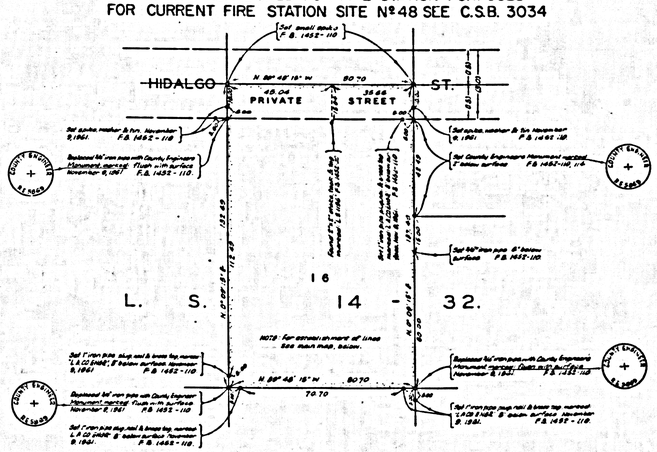

FOR PRIOR-TO-CONSTRUCTION TOPOGRAPHY
SEE SURVEY DIVISION FILE MAP Nº RL 268

COUNTY OF LOS ANGELES
MAP OF

SURVEY INVESTIGATION OF L.S. 14 - 32

COUNTY SURVEYORS MAP NO. J-2749
SCALE: 1 INCH = 30 FT.

JOB NUMBER 0030.01

JOHN A. LAMBIE - COUNTY ENGINEER
SURVEYED OCT. 1955 - JULY. 1957

SURVEYED ON REQUEST OF THE COUNTY COUNSEL UNDER SEC. 79. ORD. 4099 BY LETTER DATED SEPT. 14. 1955.

BEARINGS ARE BASED ON THE BEARING OF IRWINDALE AVE AS SHOWN ON C.S.B-2644-2.

F.B. 1452-101-114

FIELD WORK BY.....D.E. HOLMES
H.E. GRANQUIST
OFFICE WORK BY.....G.D. BAILEY
CHECKED BY.....S.H. MILLER
H.E. AUSTIN

INDEX 47

THIS SURVEY OF L.S. 14-32 WAS MADE TO ESTABLISH A PORTION OF PARCEL 15, IN CONJUNCTION WITH SUPERIOR COURT CASE NO. 633471.

CSB-2749
A1 OF A2

COUNTY SURVEYORS MAP NO. B-5148

CSB-2749
A2 OF A2