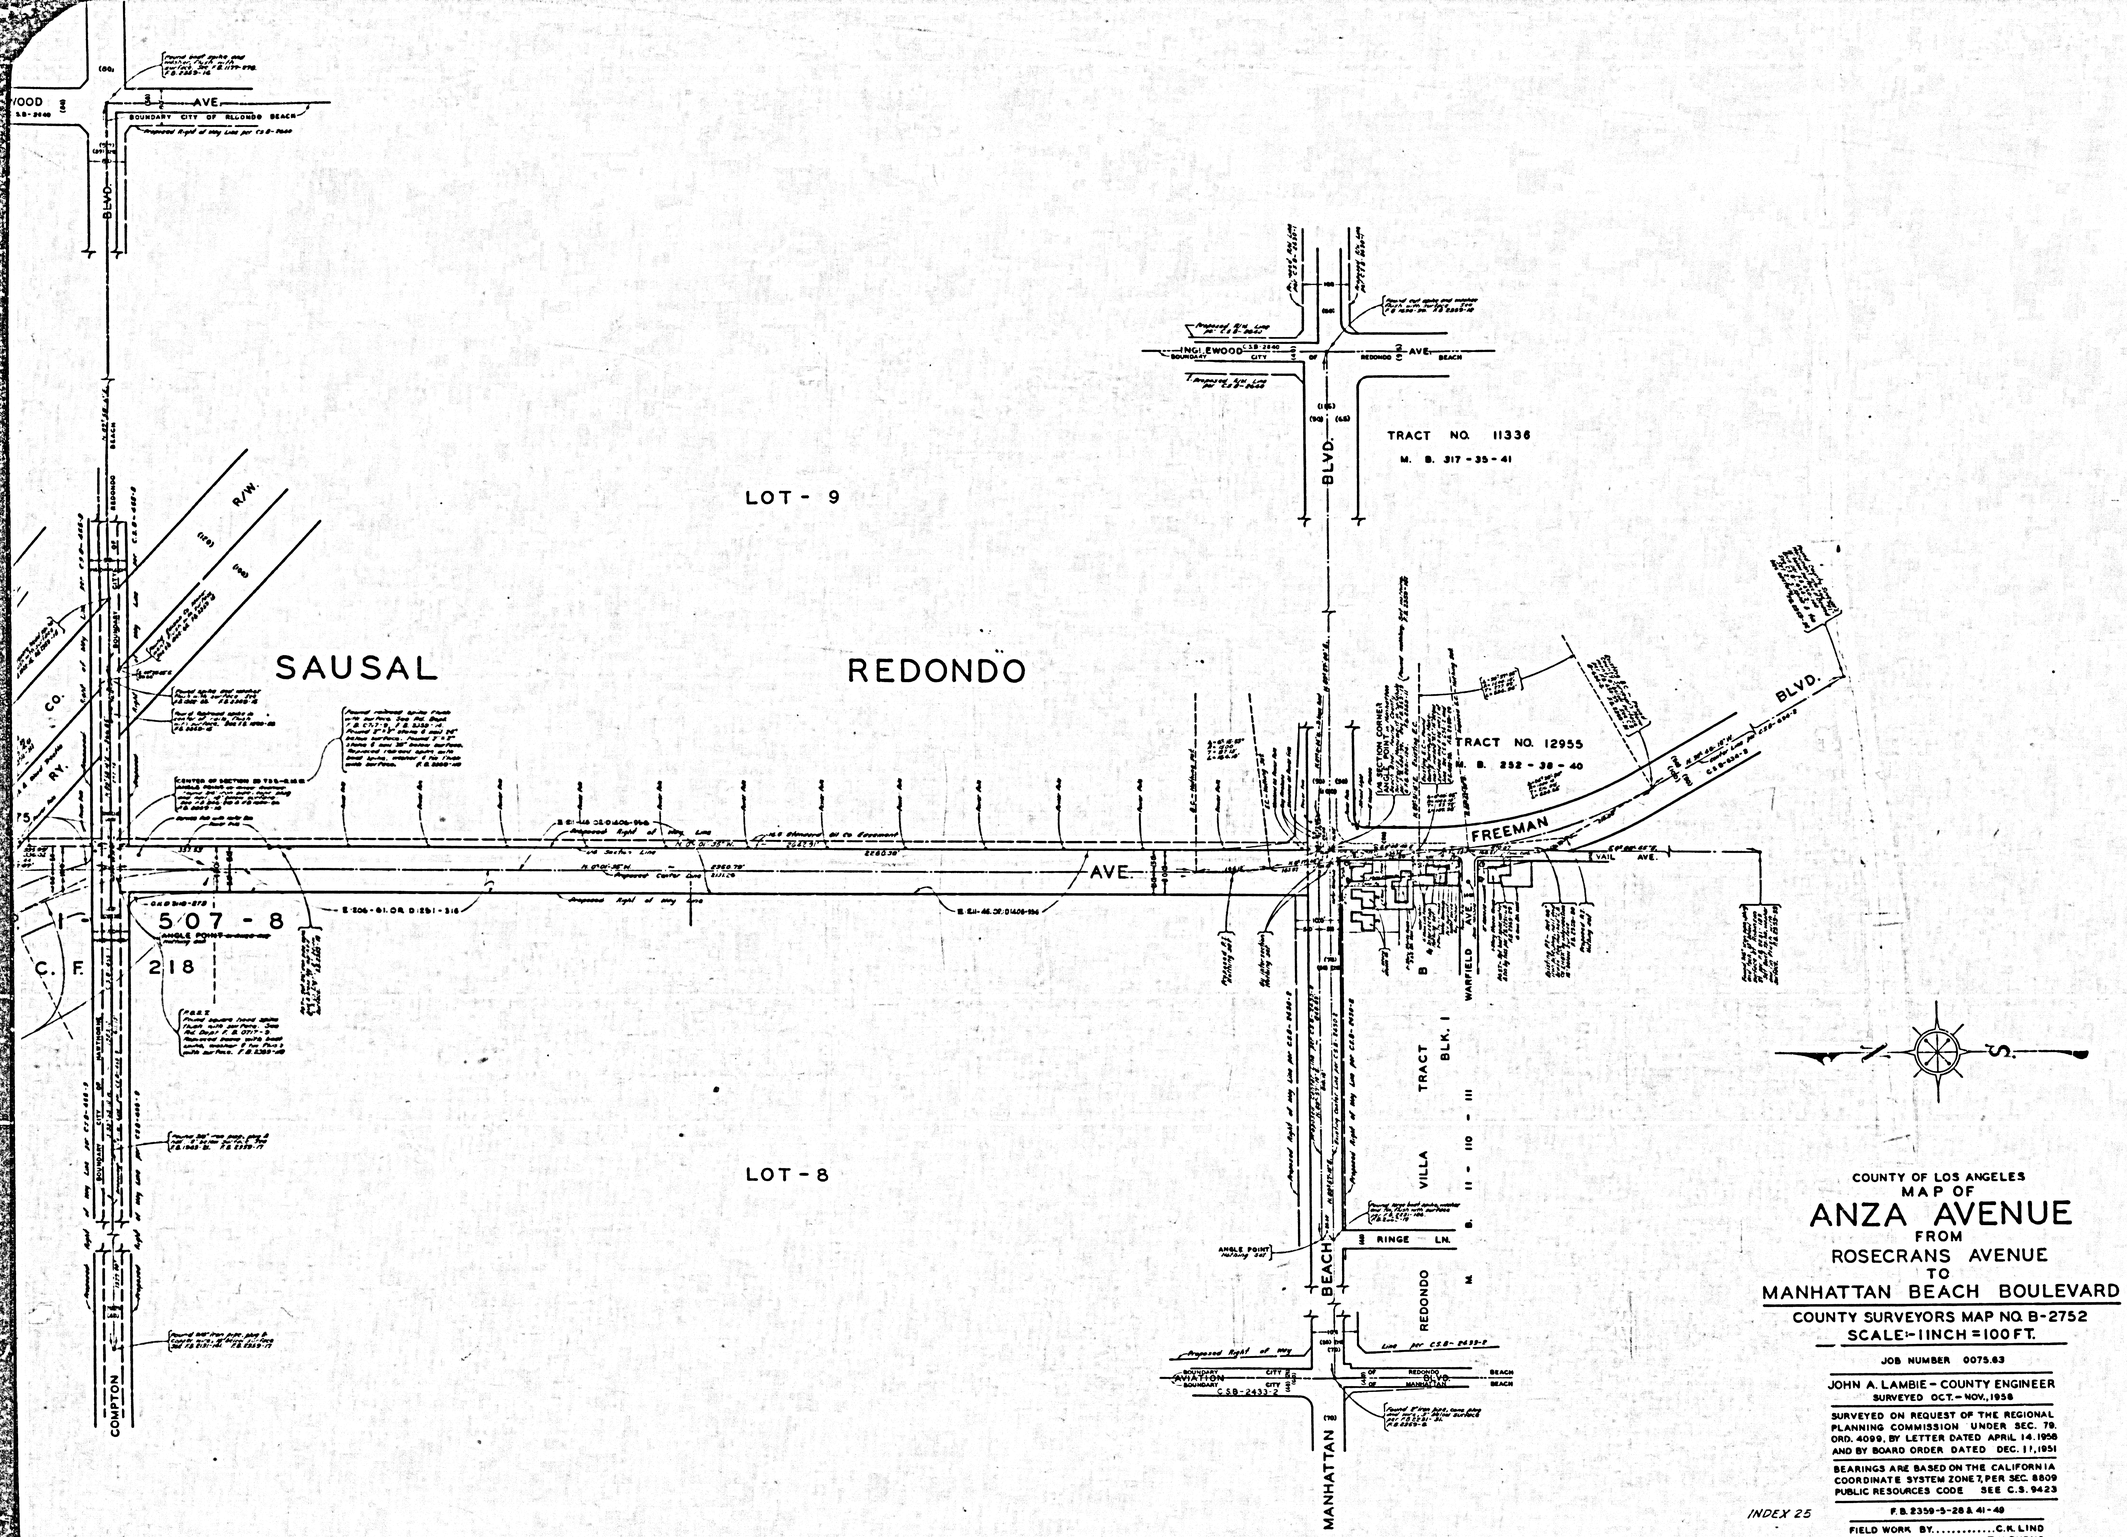

COUNTY OF LOS ANGELES
MAP OF
ANZA AVENUE
FROM
ROSECRANS AVENUE
TO
MANHATTAN BEACH BOULEVARD

COUNTY SURVEYORS MAP NO. B-2752
SCALE:-1 INCH = 100 FT.

JOB NUMBER 0075.63

JOHN A. LAMBIE - COUNTY ENGINEER
SURVEYED OCT. - NOV., 1958

SURVEYED ON REQUEST OF THE REGIONAL PLANNING COMMISSION UNDER SEC. 79, ORD. 4099, BY LETTER DATED APRIL 14, 1958 AND BY BOARD ORDER DATED DEC. 17, 1951

BEARINGS ARE BASED ON THE CALIFORNIA COORDINATE SYSTEM ZONE 7, PER SEC. 8809 PUBLIC RESOURCES CODE SEE C.S. 9423

F.B. 2359-5-28 & 41-49

FIELD WORK BY.....C.K. LIND
OFFICE WORK BY.....T. H. BURNS
G.D. BAILEY,
CHECKED BY.....J. GALLI

Revised Alignment South of Rosecrans Ave. Oct 1961 by F.E.B.
Alignment Revised Manhattan Beach Blvd. to Rosecrans Ave. per I.E.C. Mem. 4-17-78 by J.F.M. Sept. '78.

INDEX 25

CSB-2752
A1 OF A2

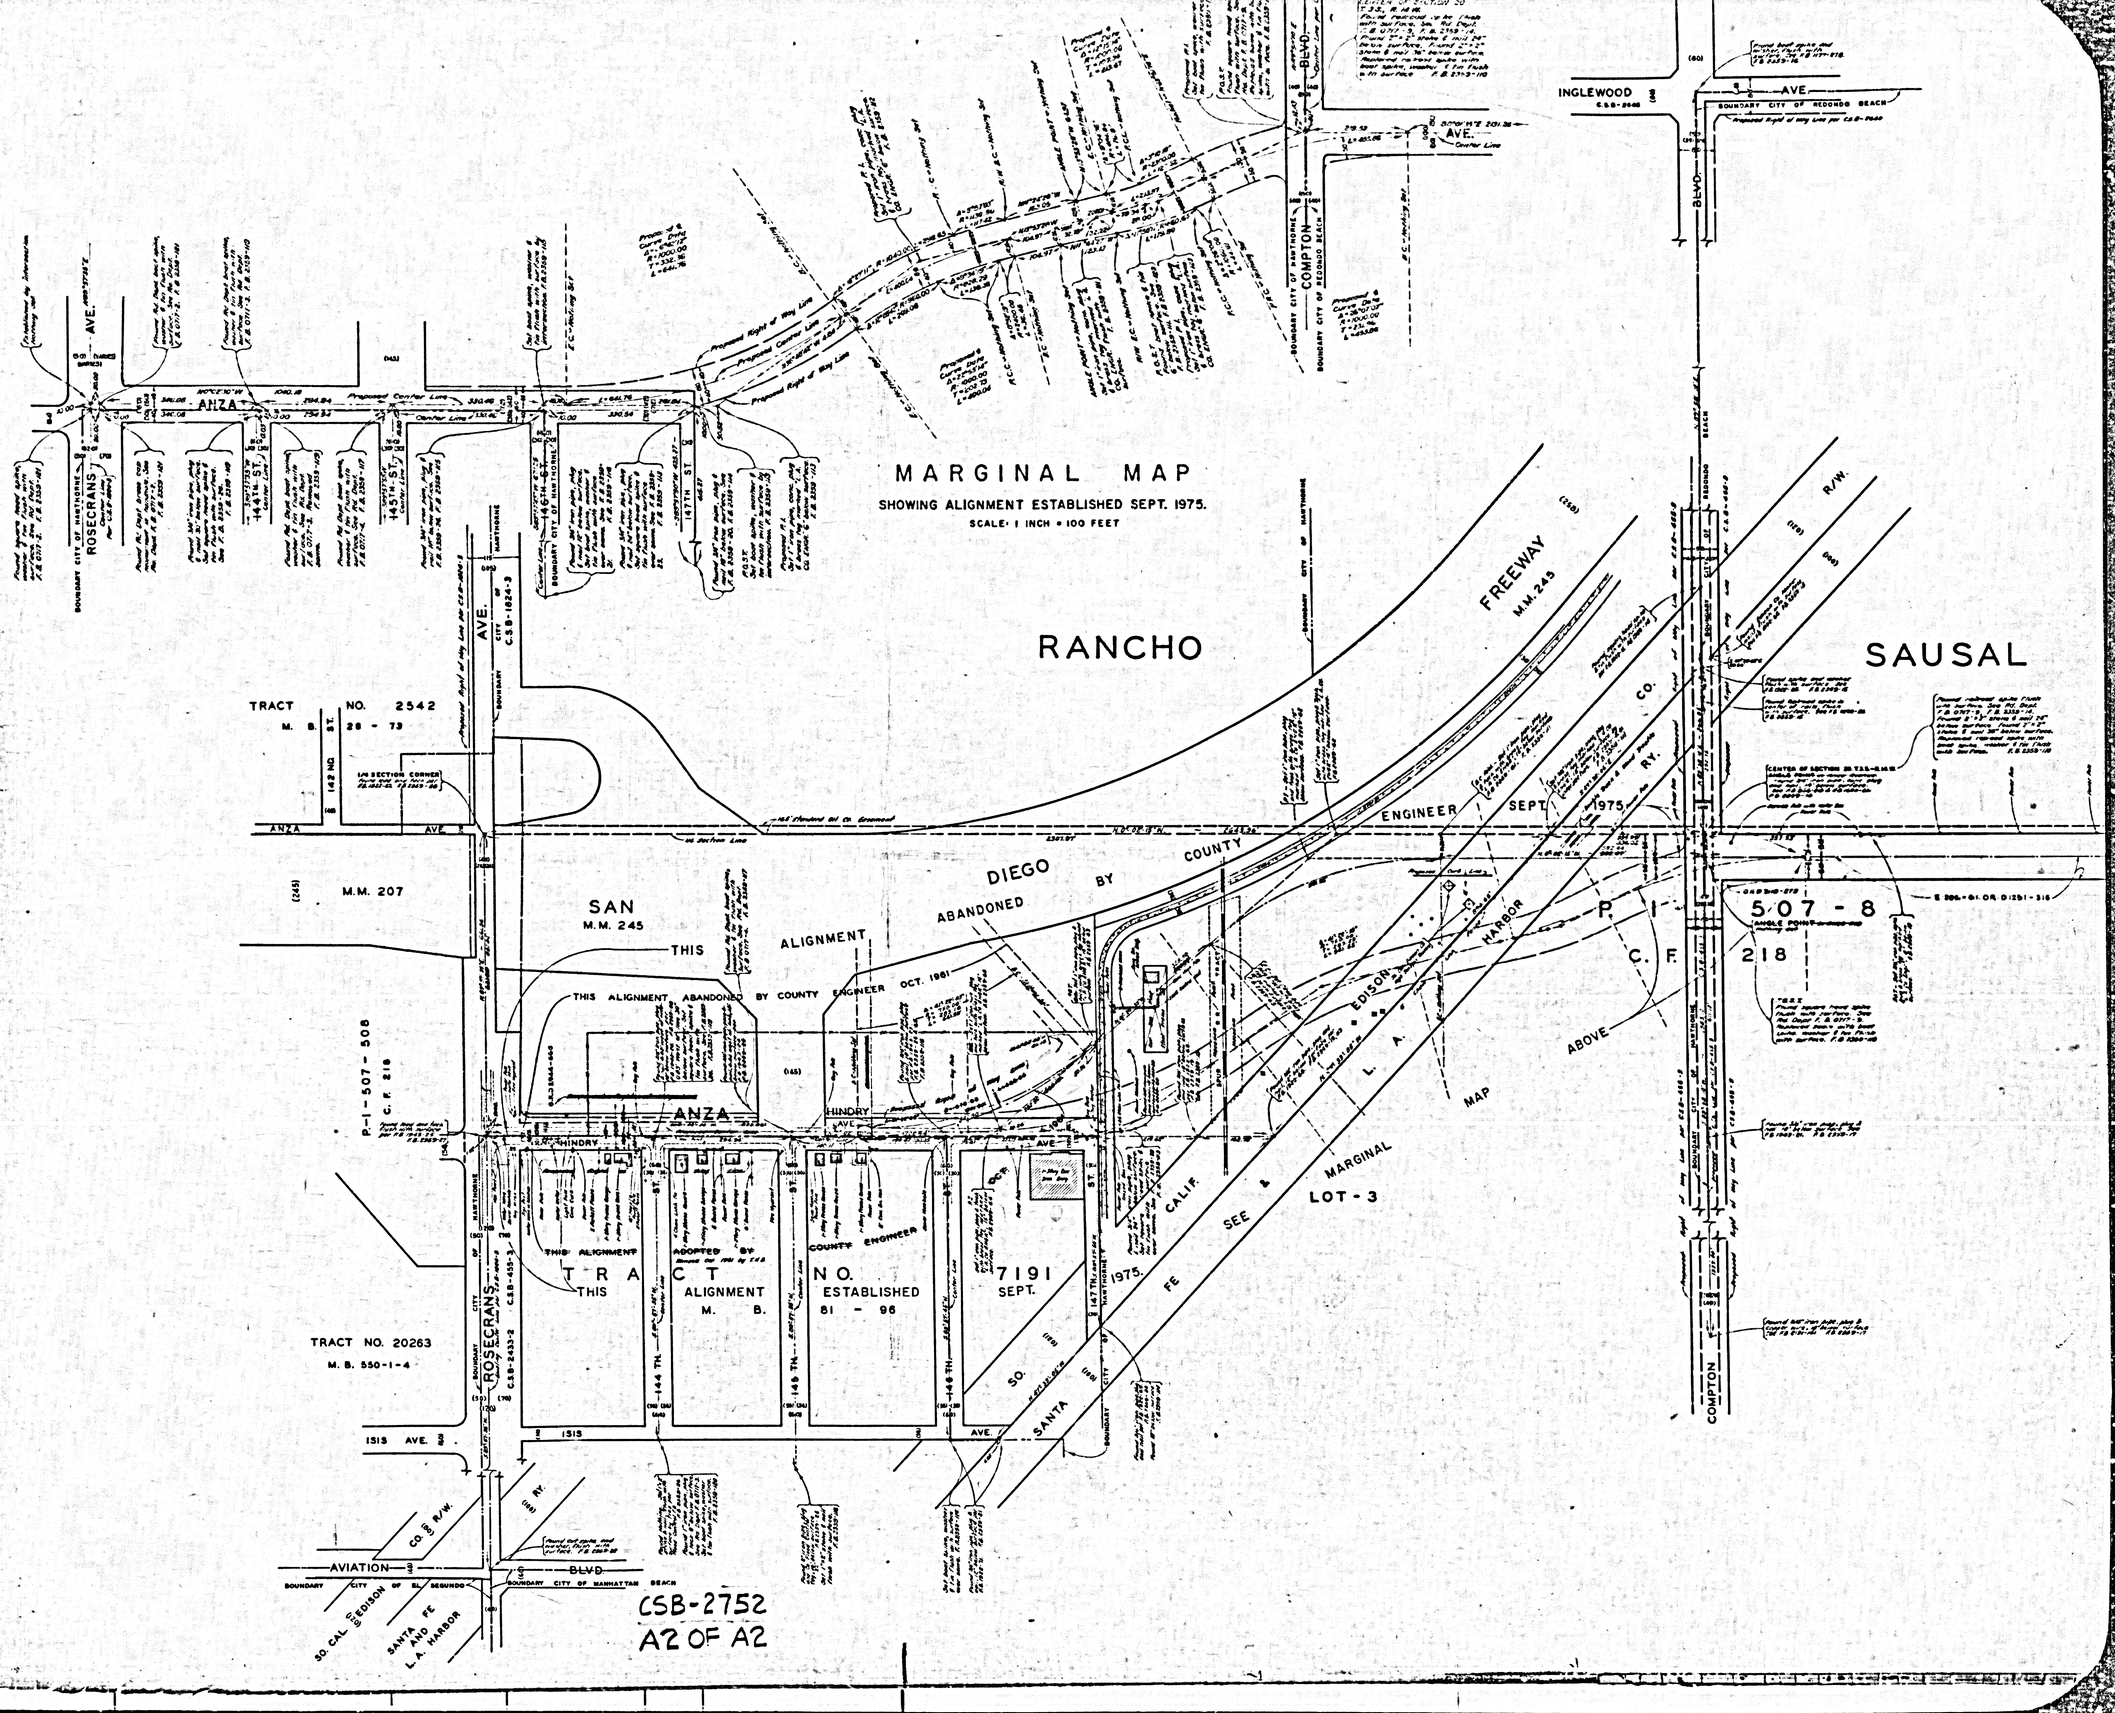
MARGINAL MAP
SHOWING ALIGNMENT ESTABLISHED SEPT. 1975.
SCALE: 1 INCH = 100 FEET
RANCHO
SAUSAL
SAN
DIEGO
COUNTY
ABANDONED BY
THIS ALIGNMENT
THIS ALIGNMENT ABANDONED BY COUNTY ENGINEER OCT. 1961
ANZA
HINDRY
ROSECRANS
INGLEWOOD
COMPTON
FREEWAY
M.M. 245
M.M. 207
TRACT NO. 2542
M. B. 28 - 73
TRACT NO. 20263
M. B. 550-1-4
TRACT NO. 7191
ALIGNMENT ESTABLISHED SEPT. 1975.
M. B. 81 - 96
ADOPTED BY COUNTY ENGINEER
ENGINEER SEPT. 1975
MARGINAL MAP ABOVE
LOT-3
SANTA FE & CALIF. RY.
L. A. HARBOR
EDISON CO.
P.-I-507-508
C.F. 218
5 07 - 8
218
AVIATION BLVD
ISIS AVE.
SO. CAL. EDISON CO. R/W.
SANTA FE AND L.A. HARBOR RY.
BOUNDARY CITY OF EL SEGUNDO
BOUNDARY CITY OF MANHATTAN BEACH
BOUNDARY CITY OF REDONDO BEACH
BOUNDARY CITY OF HAWTHORNE
CSB-2752
A2 OF A2