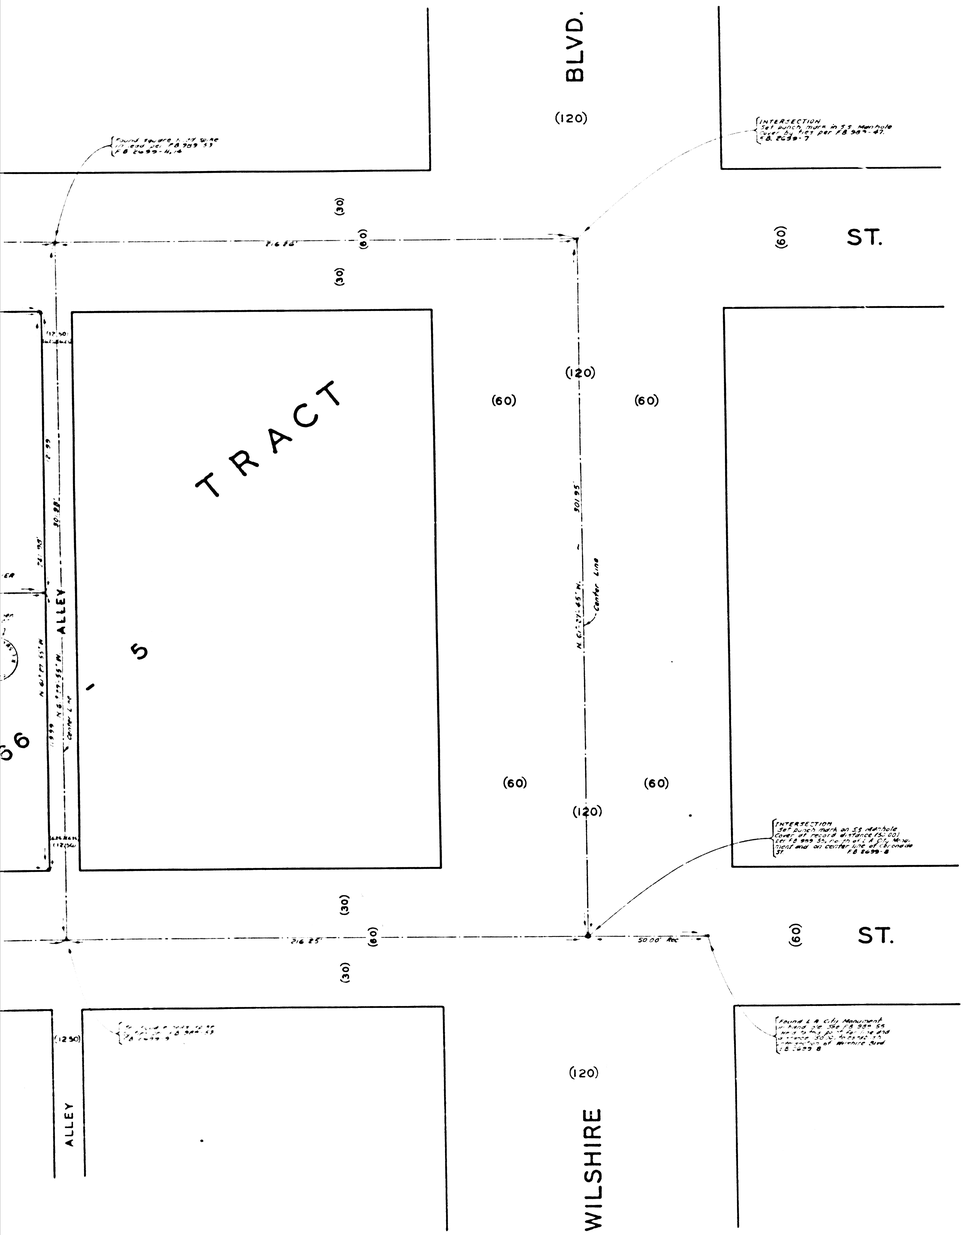

COUNTY OF LOS ANGELES
MAP OF

OTIS ART INSTITUTE OF LOS ANGELES COUNTY

(PARKING LOT)

BEING LOTS 3,4,5 AND 6 OF BLOCK 4
WILSHIRE BOULEVARD TRACT, M.R. 66-5

COUNTY SURVEYORS MAP NO. B-2754
SCALE:-1 INCH = 20 FT.

JOB NUMBER 004202

JOHN A. LAMBIE - COUNTY ENGINEER
SURVEYED MARCH , 1961

SURVEYED ON REQUEST OF THE COUNTY ENGINEER UNDER SEC. 79, ORD. 4099 BY LETTER DATED FEB. 9 1961.

BEARINGS ARE BASED ON THE BEARING OF CAPONDELET STREET PER C.S.B-1432-1

F.B. 2693-5-16

FIELD WORK BY.....L. L. BROWN
OFFICE WORK BY.....G.D. BAILEY
CHECKED BY.....S.H. MILLER

FOR TOPOGRAPHY SEE SURVEY DIVISION FILE MAP NO. P.T. 159-2

CSB-2754
A1 OF A2

COUNTY SURVEYORS MAP NO B-2754

COUNTY SURVEYORS MAP NO B-2754

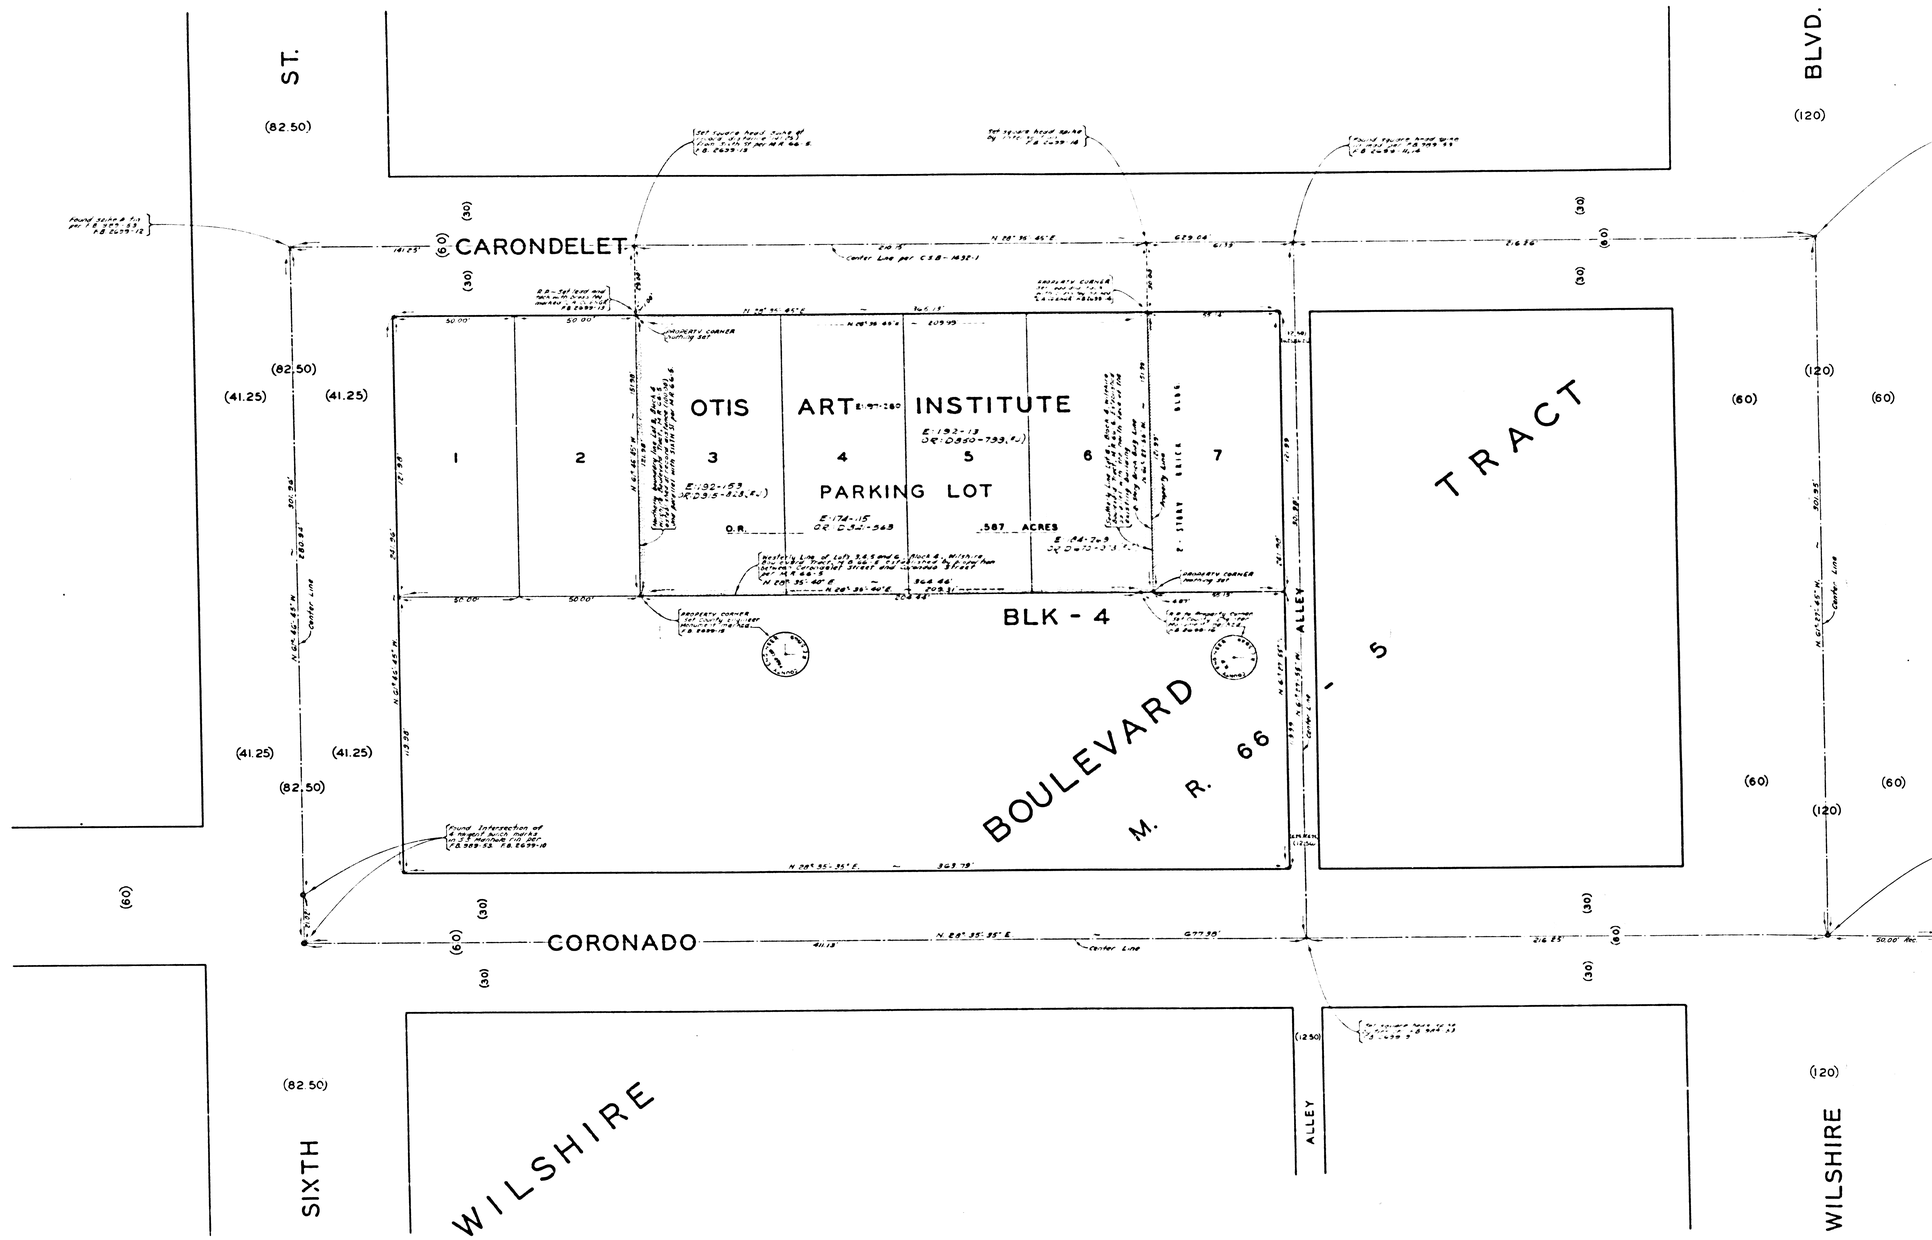

CSB-2754
A2 OF A2

COUNTY SURVEYORS MAP NO B-5124
COUNTY SURVEYORS MAP NO B-5124