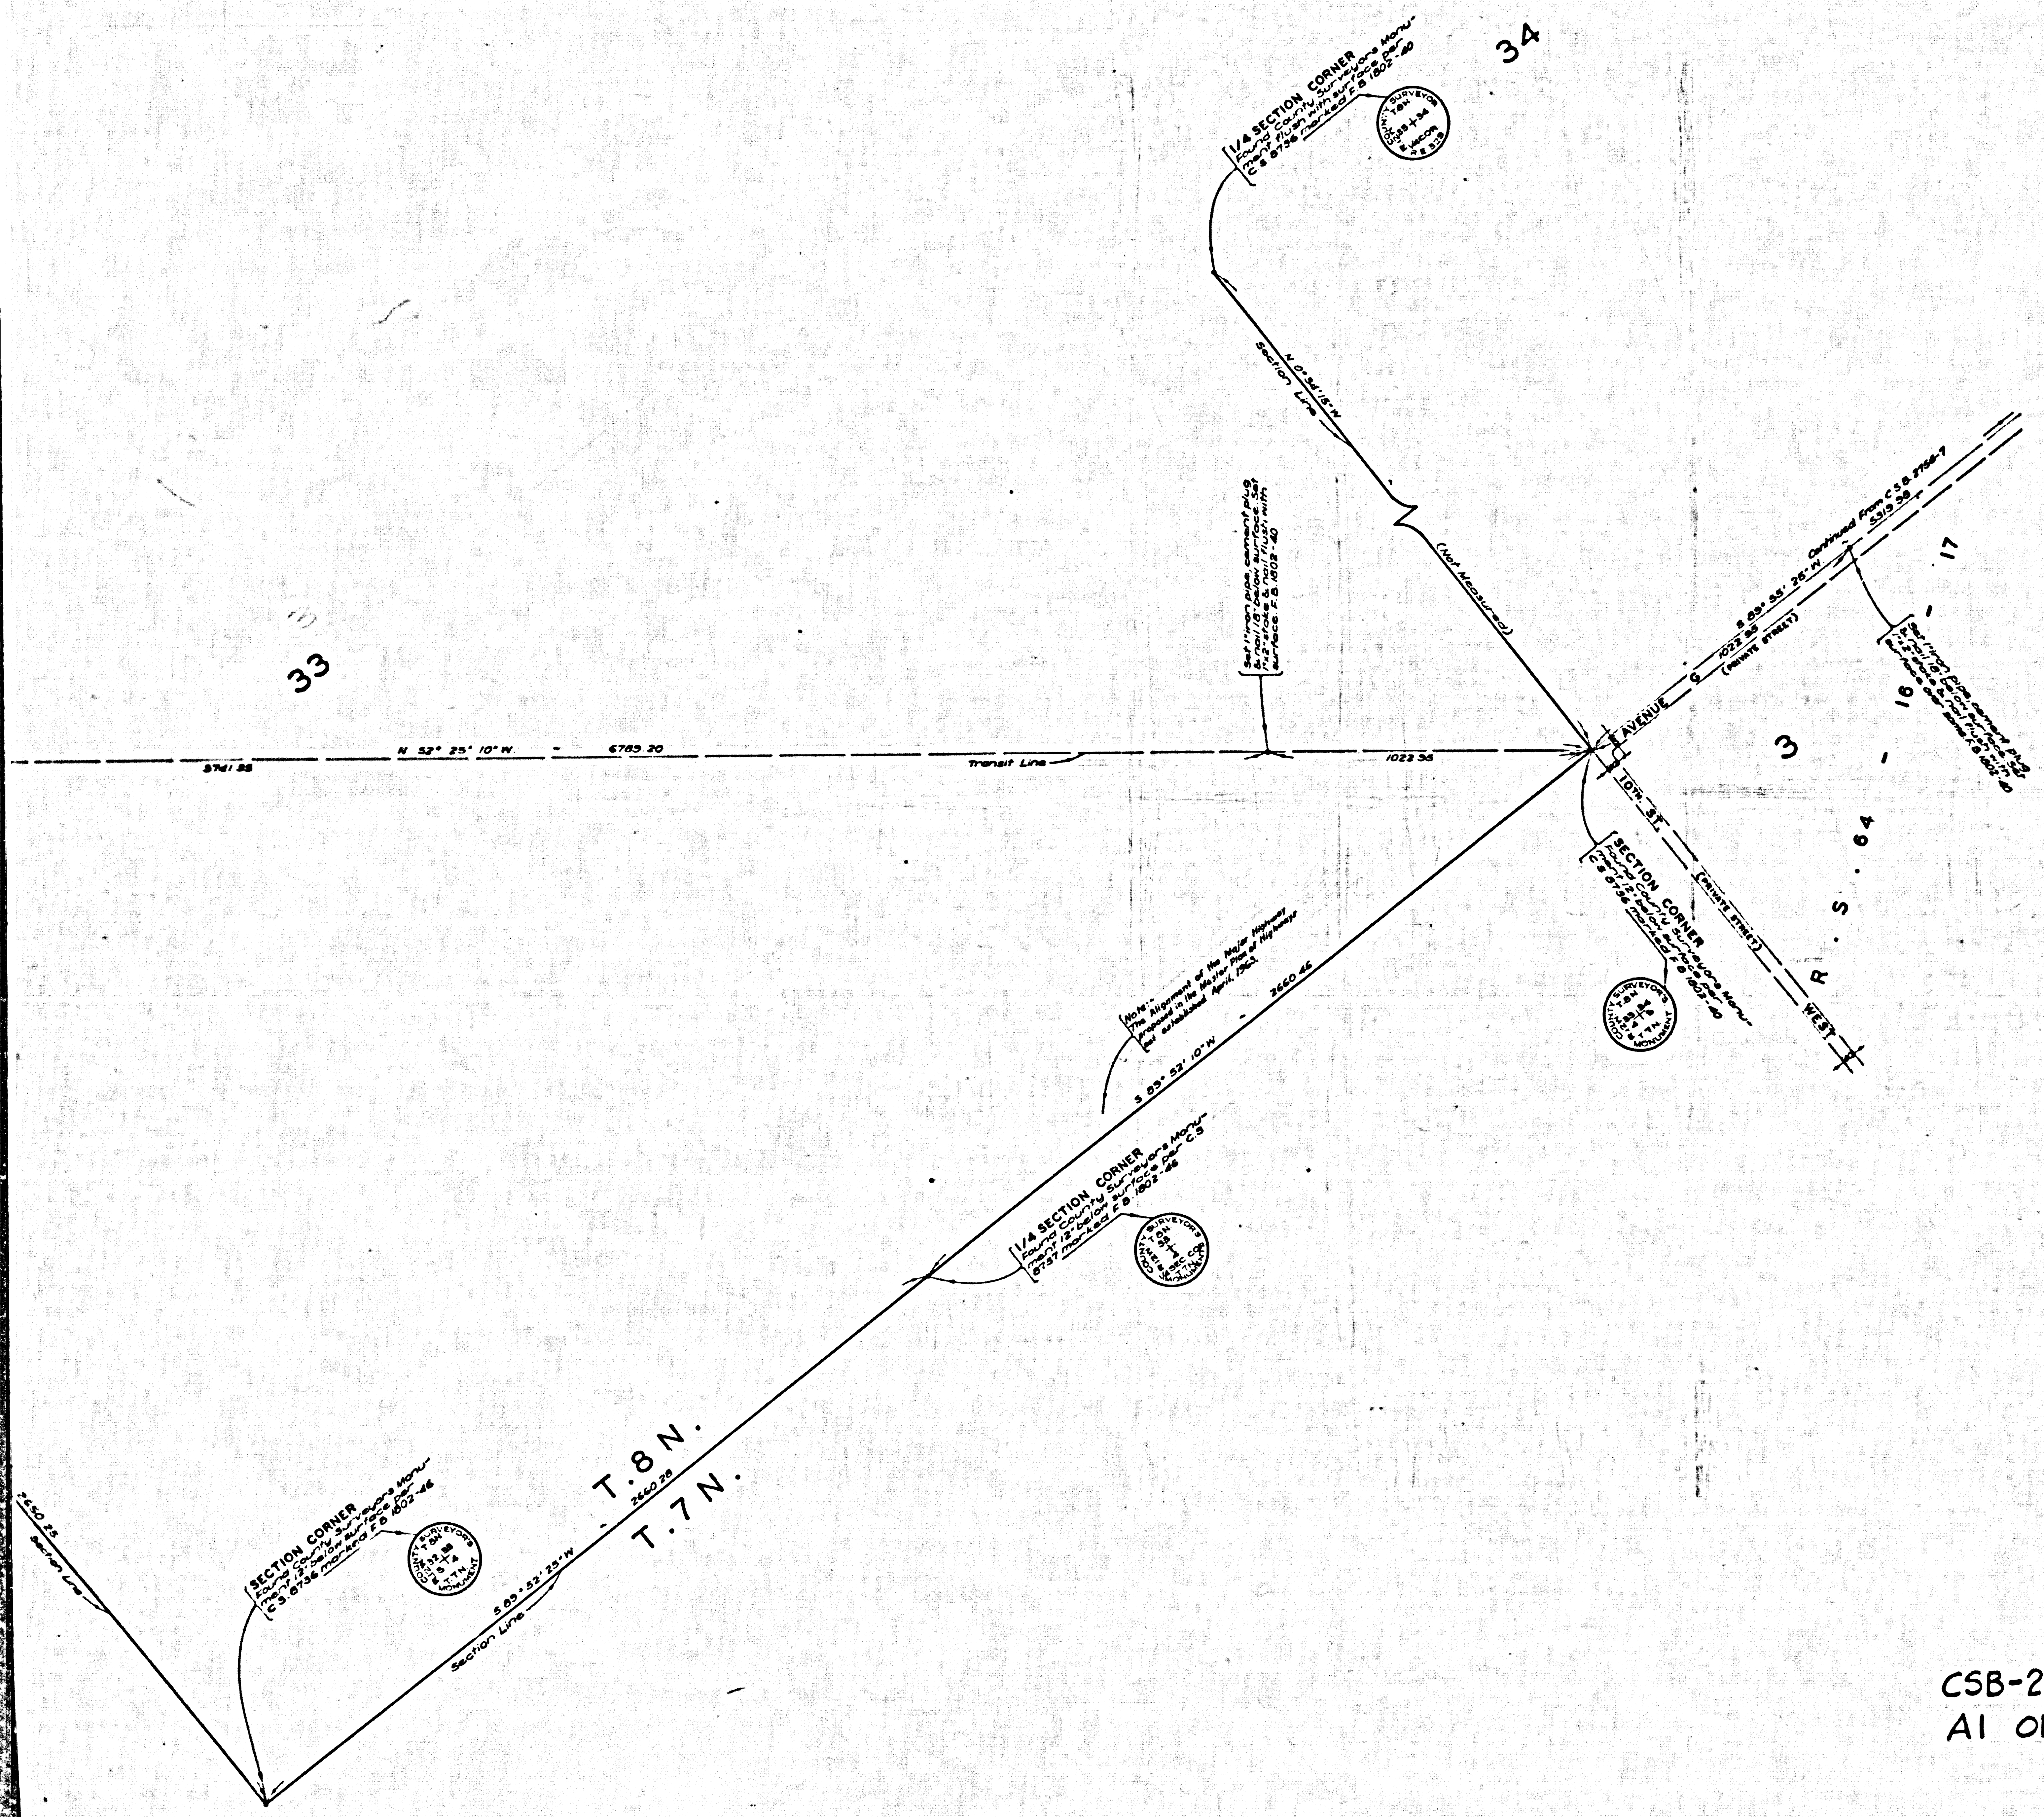
34
33
3
17
16
R. S. 64
1/4 SECTION CORNER Found County Surveyors Monument flush with surface per C.S 8736 marked F.B. 1802-40
N 0°-34'-15" W
Section Line
(Not Measured)
Set 1" iron pipe, cement plug & nail 18" below surface. Set 1"x2" stake & nail flush with surface. F.B. 1802-40
N 52° 25' 10" W. - 6783.20
5741.85
Transit Line
1022.35
S 89° 55' 25" W. Continued From C.S.B. 2756-7
5319.98
1022.95
AVENUE G
(PRIVATE STREET)
10TH. ST.
(PRIVATE STREET)
WEST
Set 1" iron pipe, cement plug & nail 18" below surface. Set 1"x2" stake & nail flush with surface over same. F.B. 1802-40
SECTION CORNER Found County Surveyors Monument 12" below surface per C.S 8736 marked F.B. 1802-40
Note:- The Alignment of the Major Highway proposed in the Master Plan of Highways not established April, 1963.
S 89° 52' 10" W - 2660.46
1/4 SECTION CORNER Found County Surveyors Monument 12" below surface per C.S 8737 marked F.B. 1802-46
T. 8 N.
T. 7 N.
2660.28
S 89° 52' 25" W
Section Line
SECTION CORNER Found County Surveyors Monument 12" below surface per C.S. 8736 marked F.B. 1802-46
2650.25
Section Line

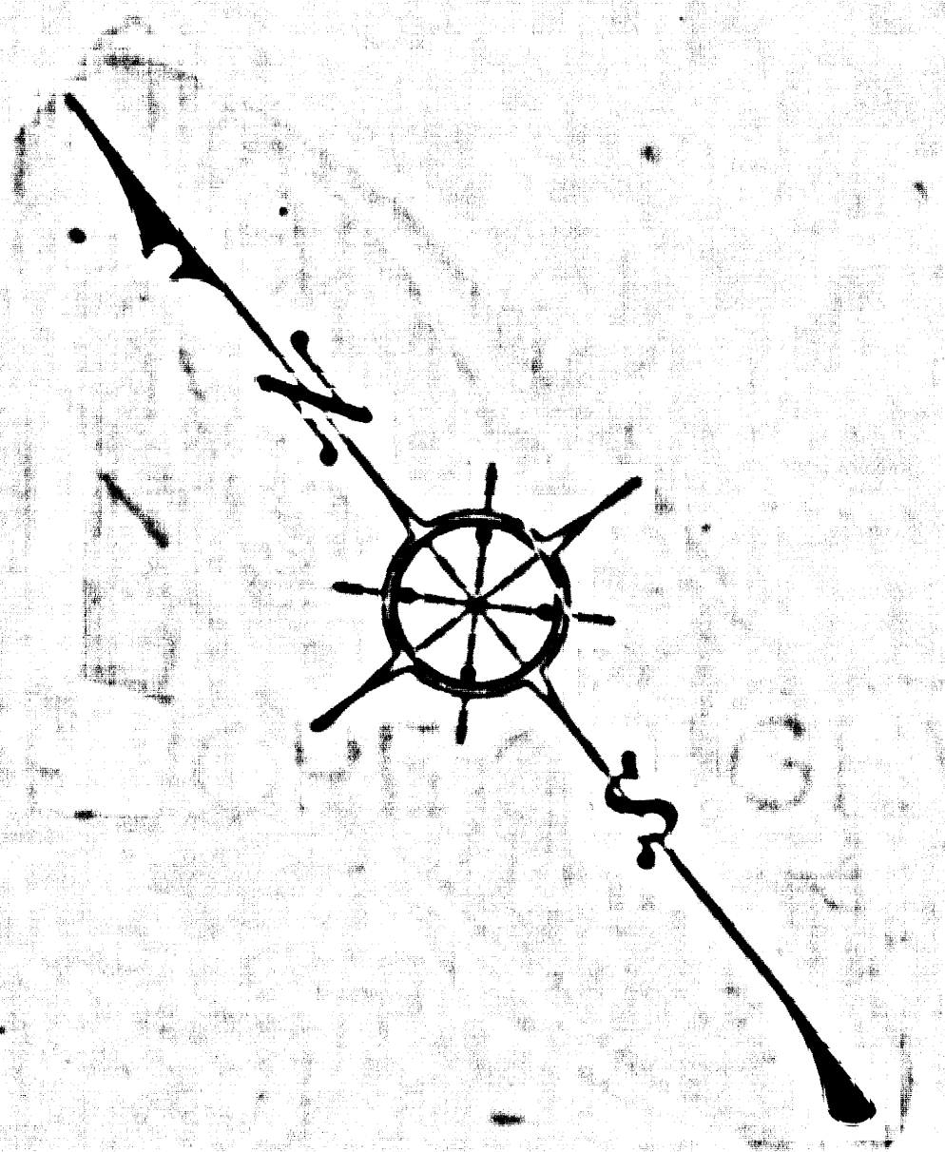

NOTE:
THE ALIGNMENT OF THIS MAJOR HIGHWAY NORTHWESTERLY OF BARSTOW ROAD HAS BEEN REMOVED FROM THE MASTER PLAN OF HIGHWAYS BY AMENDMENT Nº 391, APPROVED BY THE BOARD OF SUPERVISORS FEBRUARY 18, 1960 & IS SHOWN AS A TRANSIT LINE ONLY ON THESE MAPS.

CSB-2756-8
A1 OF A4

1.d 71

COUNTY OF LOS ANGELES
MAP OF
# ANTELOPE HIGHWAY
FROM
PEARBLOSSOM HIGHWAY
TO
LOS ANGELES - KERN
COUNTY BOUNDARY

COUNTY SURVEYORS MAP NO. B-2756
SHEET NO. 8 OF 9 SHEETS
SCALE:- 1 INCH = 200 FT.

JOB NUMBER 0074.01

JOHN A. LAMBIE - COUNTY ENGINEER
SURVEYED JUNE 1952 - JUNE 1957

SURVEYED ON REQUEST OF THE REGIONAL PLANNING COMMISSION UNDER SEC. 79 ORD. 4099. BY LETTER DATED DEC. 18, 1951 AND BY BOARD ORDER DATED DEC. 11, 1951

BEARINGS ARE BASED ON THE BEARING OF 140TH STREET EAST AS SHOWN ON C.S.B-2568-2.

F.B. 1802-5-152

FIELD WORK BY.....E. A. ROSECRANS
W.C. MACK
OFFICE WORK BY.........G. O. HARRIS
CHECKED BY..............C. J. GALLI
J. AJA

CSB-2756-8
A2 OF A4

19
30
25
37
34
71
35
69
R.12 W.
R.13 W.
R. S. 71-34-37
R. S.
R. S. 69-34-35
30TH. STREET
Proposed Right of Way Line
WEST
AVENUE
AVENUE E
(PRIVATE STREET)
27TH. ST.
28TH. ST.
30TH. ST.
25TH. ST.
20TH. ST.
ANTELOPE
HWY.
WEST AVENUE
E-2
E-4
E-6
E-8
E-10
E-12
E-14
1/4 SECTION CORNER
Found County Surveyors Monument 12" below surface per C.S. 8736 & F.B. 1624-96 marked Set 1"x2" stake & nail flush with surface.
Set 1"x2" stake & nail flush with surface F.B. 1602-42
Set 1" iron pipe, plug & nail 18" below surface by intersection. Set 1"x2" stake & nail flush with surface. F.B. 1602-42
N. 0° 07' 40" W.
3459.99
818.56
5.79
S. 0° 07' 40" E.
Section Line
Set 1" iron pipe, plug & nail 18" below surface by intersection Set 1"x2" stake & nail flush with surface. F.B. 1602-41
1/4 SECTION CORNER
Found County Surveyors Monument 16" below surface per C.S. 8736 marked F.B. 1602-41
COUNTY SURVEYOR T.8N. R.12W. 1/4 COR.
286.65
N. 52° 25' 10" W.
6688.60
2352.31
2696.17
S. 89° 32' 35" W.
2661.77
2518.42
Note - Alignment of the Major Highway The Alignment of the Major Highway proposed in the Master Plan of Highways not established April, 1963
SECTION CORNER
Found County Surveyors Monument 16" below surface per C.S. 8736 marked F.B. 1602-43
COUNTY SURVEYOR'S MONUMENT T.8N. R.12W. 24 19 25 30 1927
SECTION CORNER
Found 12" below surface per C.S. 8736 & F.B. 83-21 marked F.B. 1602-37
COUNTY SURVEYOR T.8N. R.12W. 20 21 29 28 MONUMENT
Set 1" iron pipe, plug & nail 18" below surface by intersection. Set 1"x2" stake & nail flush with surface. F.B. 1602-37
Set 1"x2" spike & nail flush with surface F.B. 1602-37
34.39
6.31
325.90
1/4 SECTION CORNER
Found County Surveyors Monument 18" below surface per C.S. 8736 marked F.B. 1602-37
COUNTY SURVEYOR'S T.8N. 30 29 1/4 COR. MONUMENT
C.S. 8736-1,2
N. 0° 12' 00" W.
1/4 Section Line
SECTION CORNER

CSB-2756-8
A3 OF A4

COUNTY SURVEYORS MAP NO. B-2756
SHEET NO. 8 OF 9 SHEETS

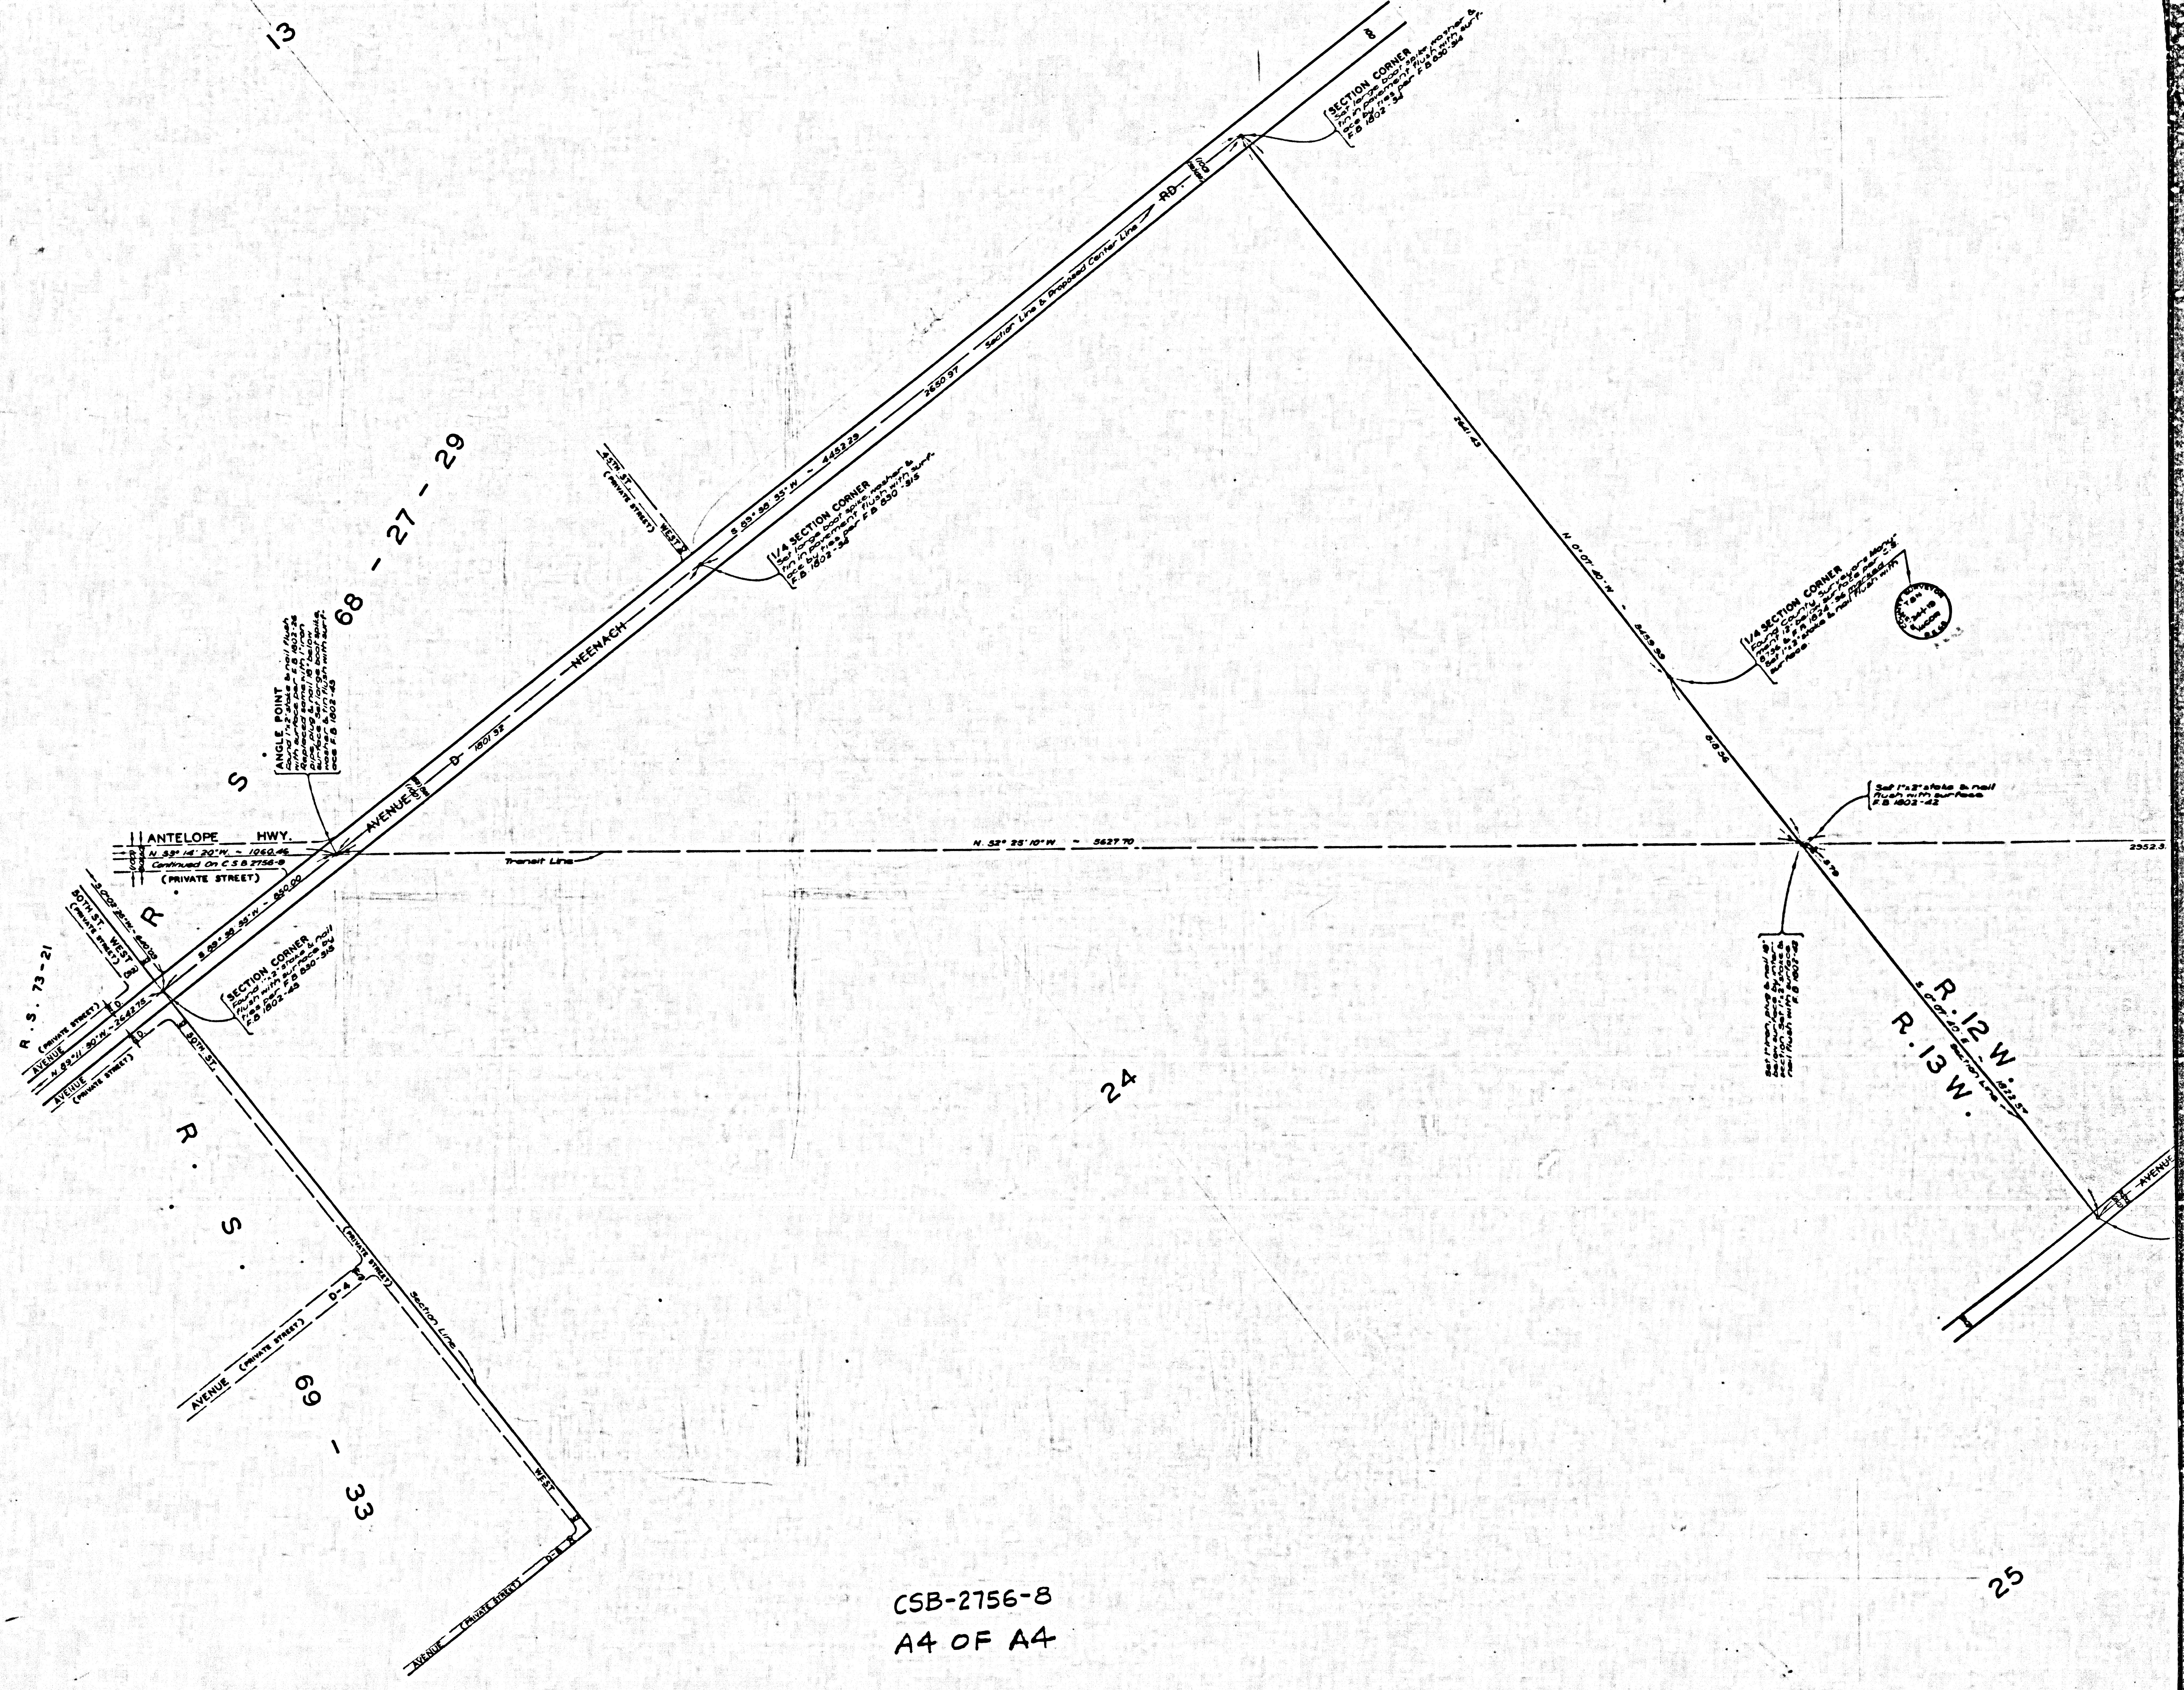
13
8
SECTION CORNER
Set large boot spike, washer & tin in pavement flush with surface by ties per F.B. 830-314 F.B. 1802-34
RD.
(100 Sekt.)
Section Line & Proposed Center Line
2650.97
S. 89° 58' 35" W. – 4452.29
45TH. ST. WEST
(PRIVATE STREET)
1/4 SECTION CORNER
Set large boot spike, washer & tin in pavement flush with surface by ties per F.B. 830-315 F.B. 1802-34
NEENACH
R. S. 68 – 27 – 29
ANGLE POINT
Found 1"x2" stake & nail flush with surface per F.B. 1802-26 Replaced same with 1" iron pipe, plug & nail 18" below surface. Set large boot spike, washer & tin flush with surface F.B. 1802-43
AVENUE
D
1801.32
ANTELOPE HWY.
N. 53° 14' 20" W. – 1060.46
Continued On C.S.B. 2756-9
(PRIVATE STREET)
S. 0° 02' 25" W. – 640.03
80TH. ST. WEST
(PRIVATE STREET)
S. 89° 58' 35" W. – 850.00
SECTION CORNER
Found 1"x2" stake & nail flush with surface by ties per F.B. 830-315 F.B. 1802-43
R. S. 73 – 21
AVENUE (PRIVATE STREET)
N. 89° 11' 30" W. – 2642.75
AVENUE (PRIVATE STREET)
80TH. ST.
R. S. 69 – 33
(PRIVATE STREET)
D-4
AVENUE (PRIVATE STREET)
Section Line
WEST
AVENUE (PRIVATE STREET)
Transit Line
N. 52° 25' 10" W. – 5627.70
2952.3
2641.43
N. 0° 07' 40" W. – 8459.99
1/4 SECTION CORNER
Found County Surveyors Monument 12" below surface per C.S. 0736 & F.B. 1024-36 marked Set 1"x2" stake & nail flush with surface.
COUNTY SURVEYOR T8N R12-13 W 24-19 25-30 R.E.S.
6136
Set 1"x2" stake & nail flush with surface F.B. 1802-42
.379
Set 1" iron, plug & nail 18" below surface by intersection. Set 1"x2" stake & nail flush with surface F.B. 1802-42
24
R. 12 W.
R. 13 W.
S. 0° 07' 40" E. – 1823.57
Section Line
AVENUE
25

CSB-2756-8
A4 OF A4

COUNTY SURVEYORS MAP NO. B-2756
SHEET NO. 8 OF 9 SHEETS